
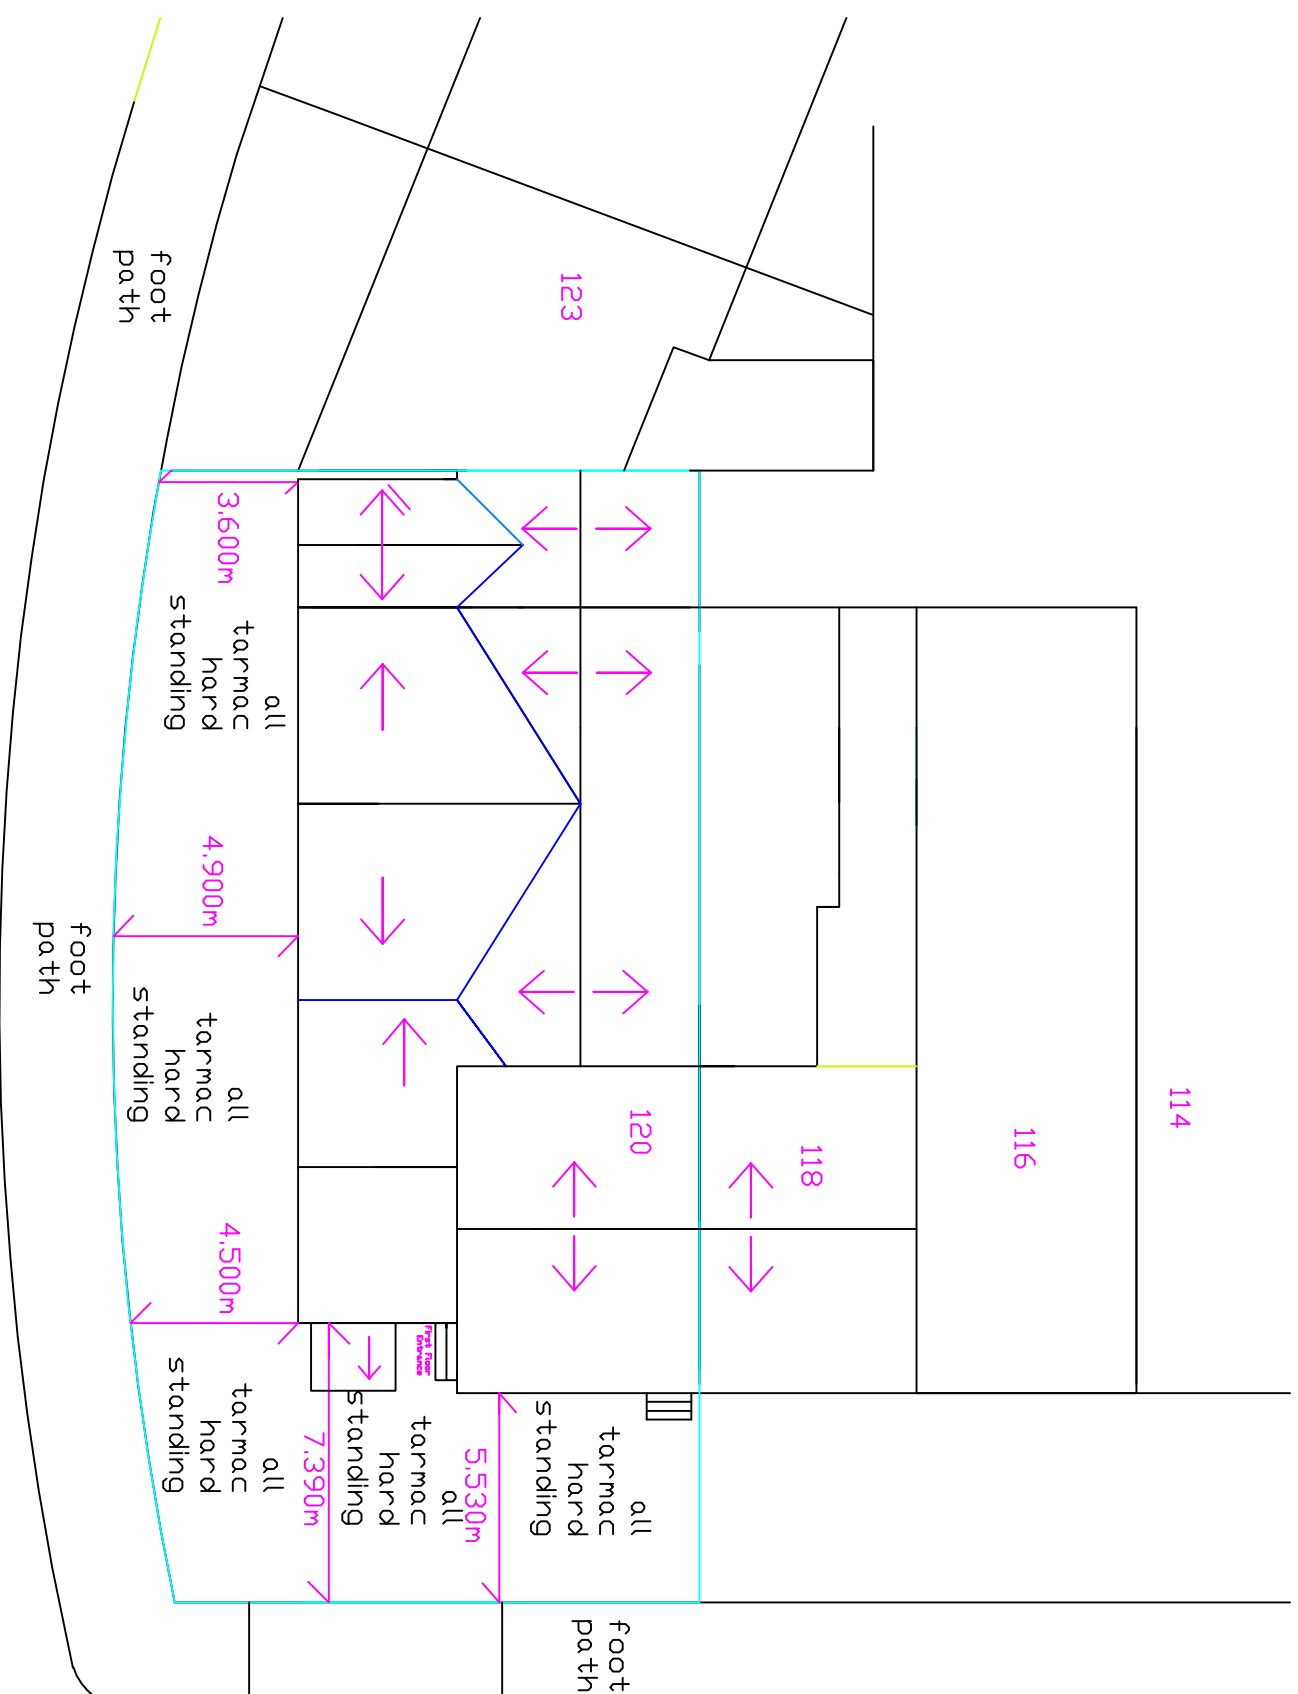


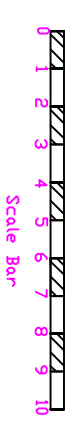

PROPOSED BLOCK PLAN 1:200

BUILDING SAFETY ACT 2023		drawing title: CHANGE OF USE TO JEWELLER AND SAFETY DEPOSIT BOXES DOUBLE FRONT AND SINGLE EXTENSION INTERNAL REPAIR SEPARATE ENTRANCE TO FIRST FLOOR STORAGE AREA	
The Main Contractor will be Required to be nominated as the Principle Contractor to be responsible for all the Health and Safety for the Contract Period for all Trades and Suppliers Working or visiting the Site		ROCHDALE MET. BOROUGH COUNCIL PLANNING & BUILDING CONTROL APPLICATION	
DO NOT SCALE OF THIS DRAWING TAKE ALL DIMENSIONS ON SITE (builders Note) Do not start any works until all the approvals have been obtained. Any discrepancy to be reported to Plans Drawn as soon as possible.		PLANS DRAWN tel.no 07952934281 0756609593 email Bawterbotton @aol.com www.plansdrawn.org	
client: CHA CHA JEWELLER 120,HAH GREET, ROCHDALE, OL11 1JT, TEL07578384137		date: OCTOBER 2025 project no. H8 120 drg. no. 07 drawn: DRW A3paper	