





Scale Bar

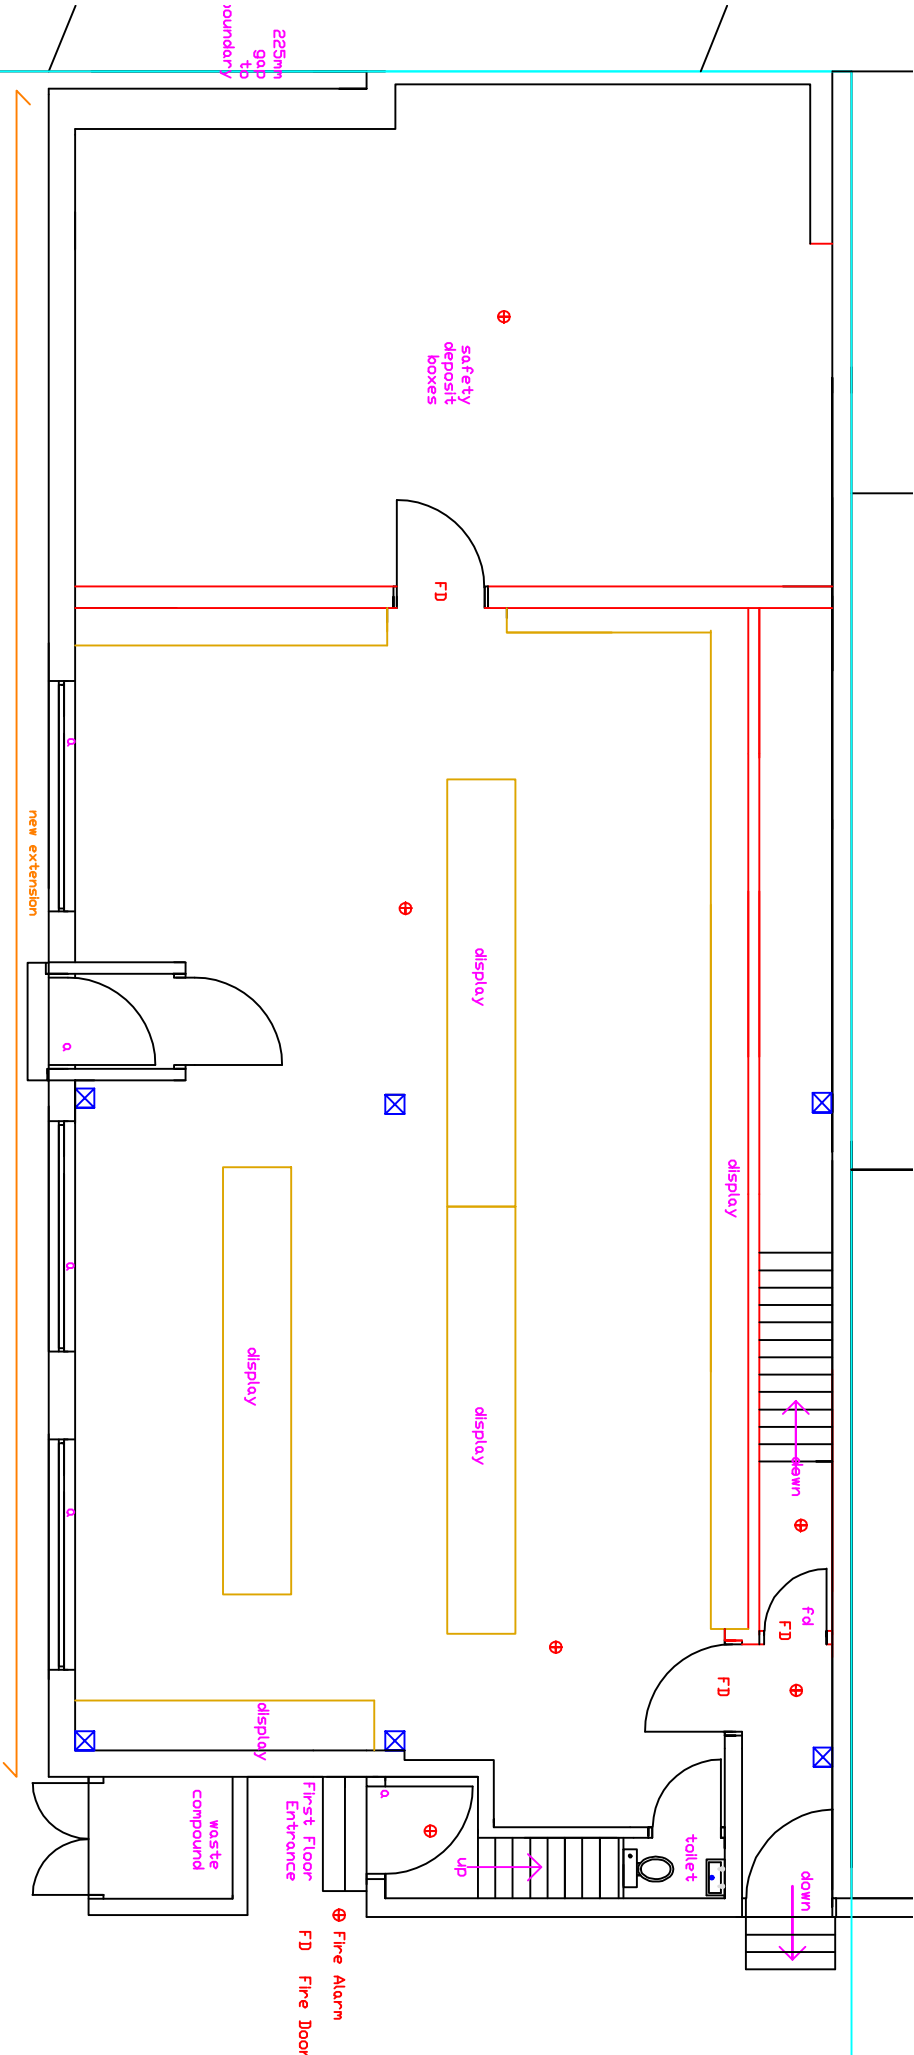

PROPOSED GROUND FLOOR
1:100

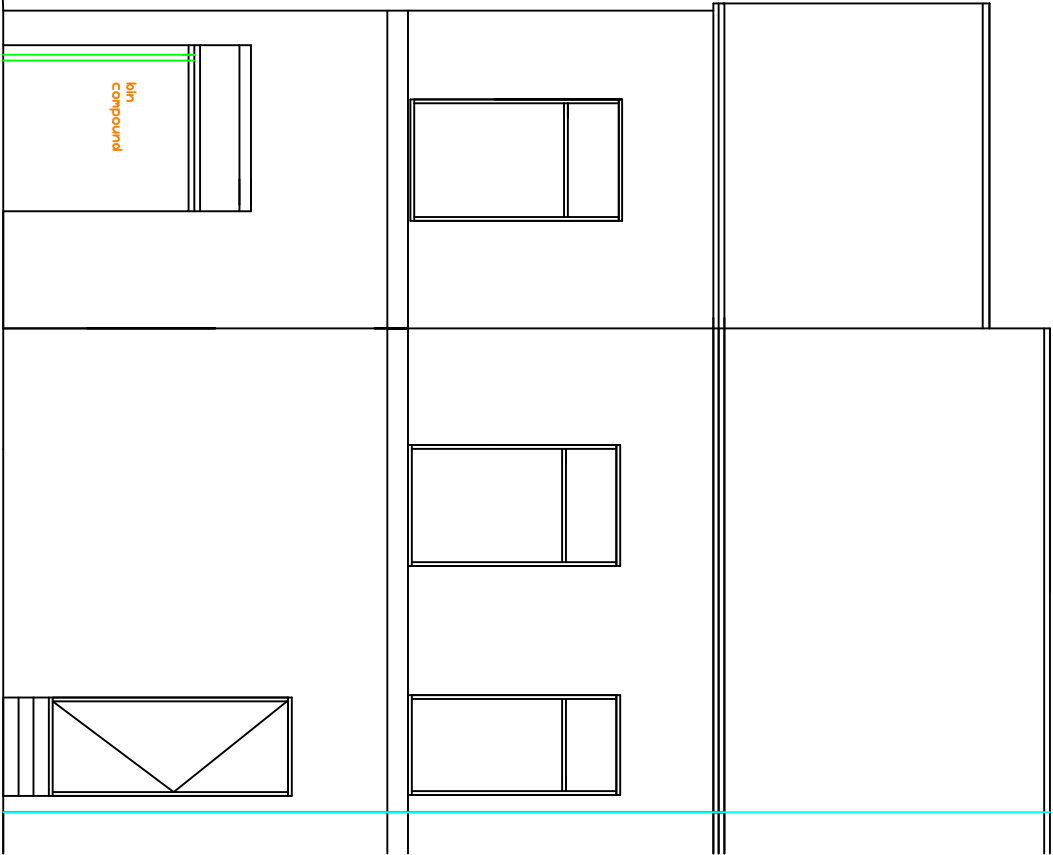

PROPOSED FRONT VIEW EAST
1:100

BUILDING SAFETY ACT 2023		drawing title: CHANGE OF USE TO JEWELLER AND SAFETY DEPOSIT BOXES DOUBLE FRONT AND SINGLE EXTENSION INTERNAL REPAIRS SEPARATE ENTRANCE TO FIRST FLOOR STORAGE AREA	
The Main Contractor will be Required to be nominated as the Principle Contractor for all the Health and Safety for the Contract Period for all Trades and Suppliers working or visiting the Site		ROCHDALE MET. BOROUGH COUNCIL PLANNING & BUILDING CONTROL APPLICATION	
DO NOT SCALE OF THIS DRAWING TAKE ALL DIMENSIONS ON SITE (builders Note) Do not start any works untill all the approvals have been obtained. Any discrepancy to be reported to Plans Drawn as soon as possible.		PLANS DRAWN tel.no 07952934281 07856609593 email Bawinterbottom@aol.com www.plansdrawn.org	
client: GHA GHA JEWELLER 120,HARE STREET, ROCHDALE, OL11 1UT, TEL07578384137		date: OCTOBER 2025	drawn: DRW
project no. H8 120	drg. no. 038	A3paper	