


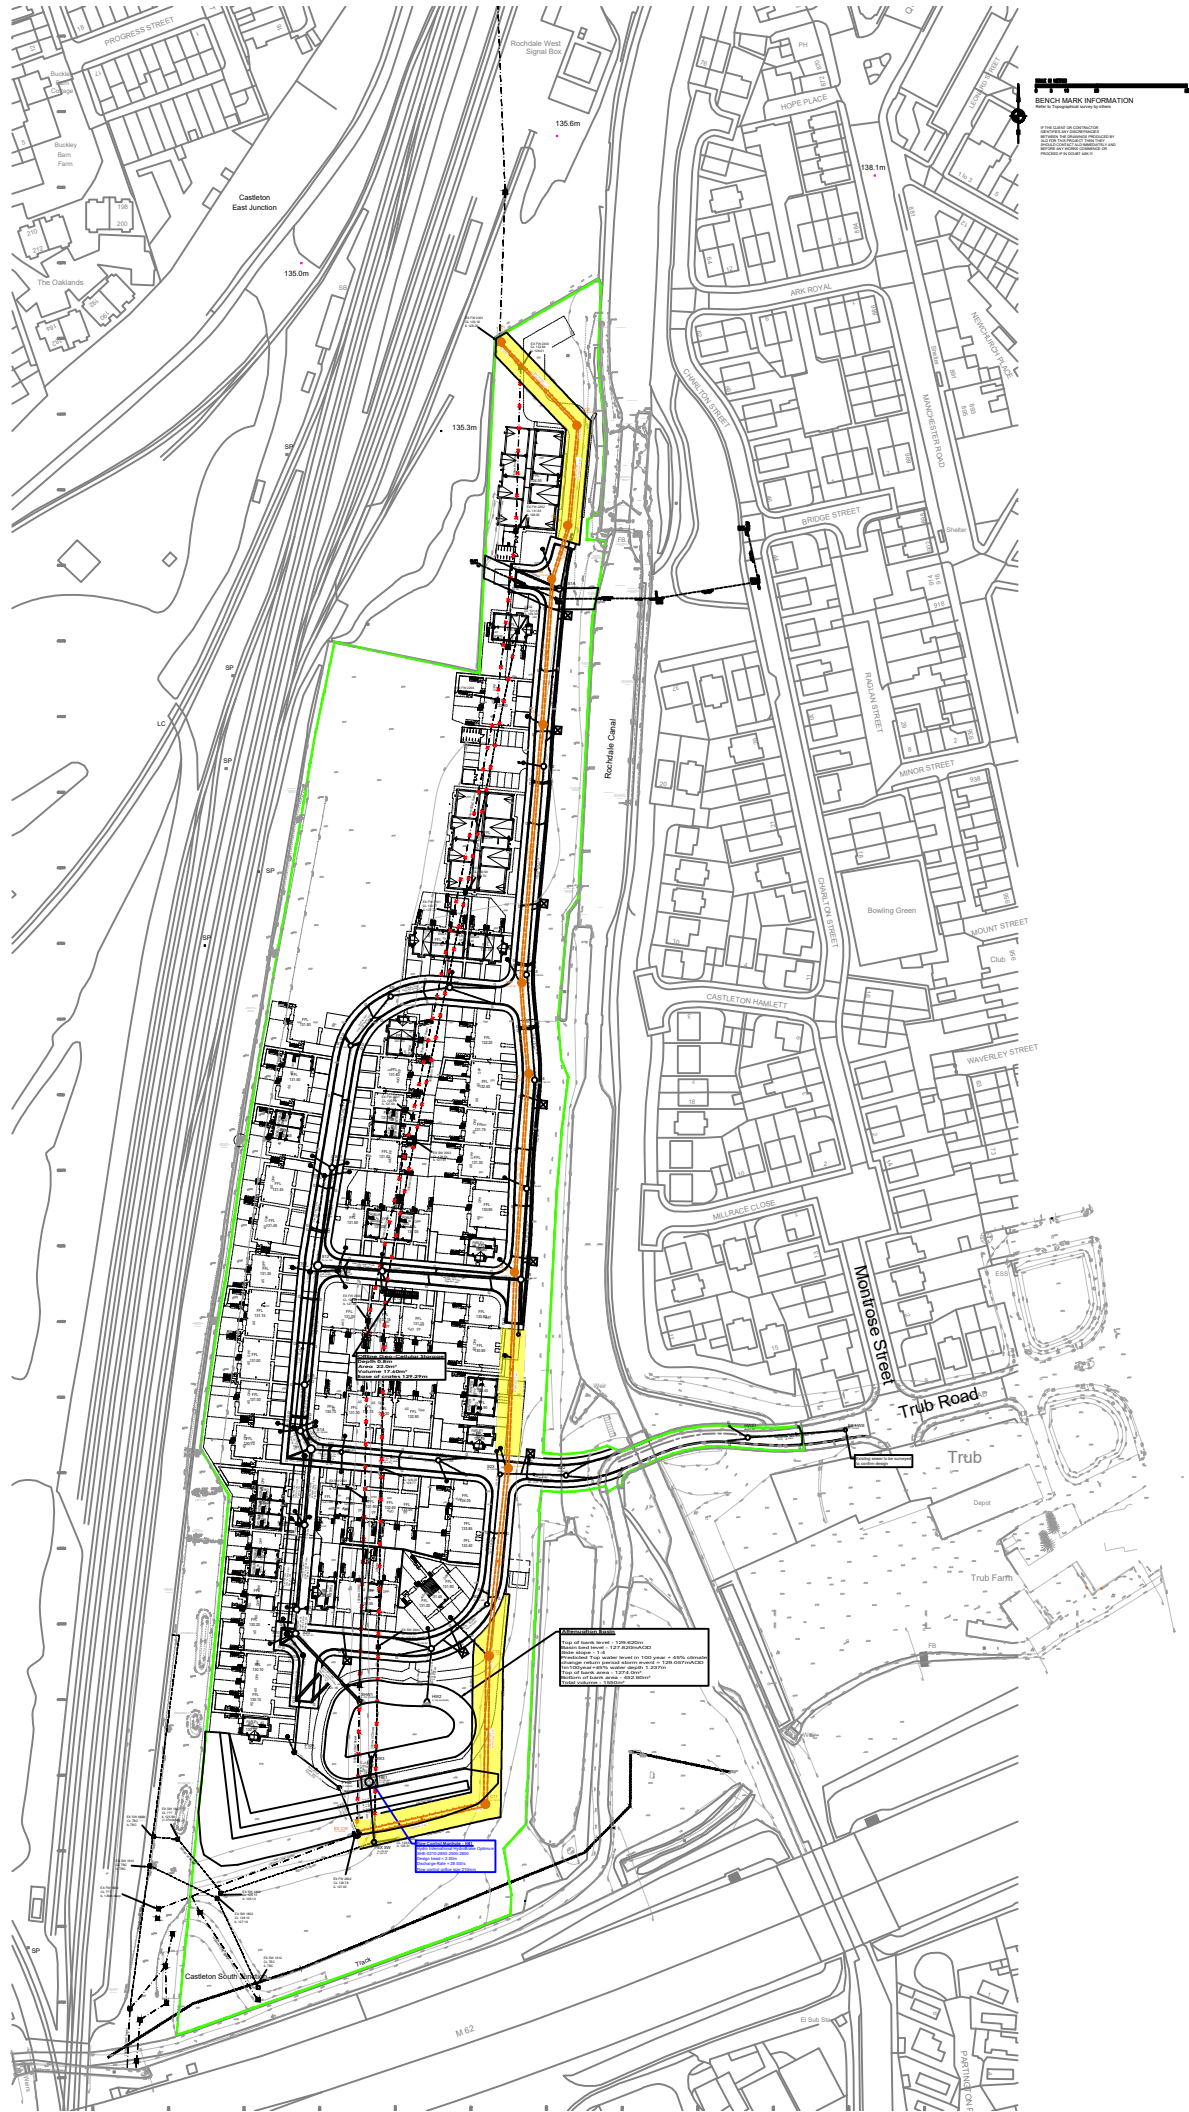

Site Grid Reference: x = 410042 , Y = 410042

The details provided on this drawing are subject to comments by all the relevant approving authorities. Until such time as all comments have been received and incorporated onto the drawings, all the information provided and costings, are used at MCI Developments Ltd risk and no liability will be accepted by ALD Design. Scheme based on Site Layout MCI-000-DR-A-500 PL10

F	29.06.26	Revised to layout PL10, revised S185 sewer location	AP		
E	09.05.26	Revised following meeting with LU	AP		
D	14.10.25	Revised following new survey information	AP		
C	29.08.25	Revised to layout Rev PL08	AP		
B	14.07.25	Updated following completion of the remainder of the pack	AP		
A	18.06.25	First issue	AP		
Rev.	Date	Amendment	Drawn	Chkd.	Appd.
 3 Woodhurst Drive, Standish, Wigan, Wigan, United Kingdom Tel: +44 (0) 1257 686003 Client  Project Title Trub Farm Rochdale Status Information Drawing Title S185 Location Plan Drawn DateChecked DateApproved Date APJUNE 25 Scale1:2500Orig SizeA3Dimensions Project No.25013Drawing File Drawing No.30-02-07Rev.F Scale 1:250000 50 100 150 200m					