
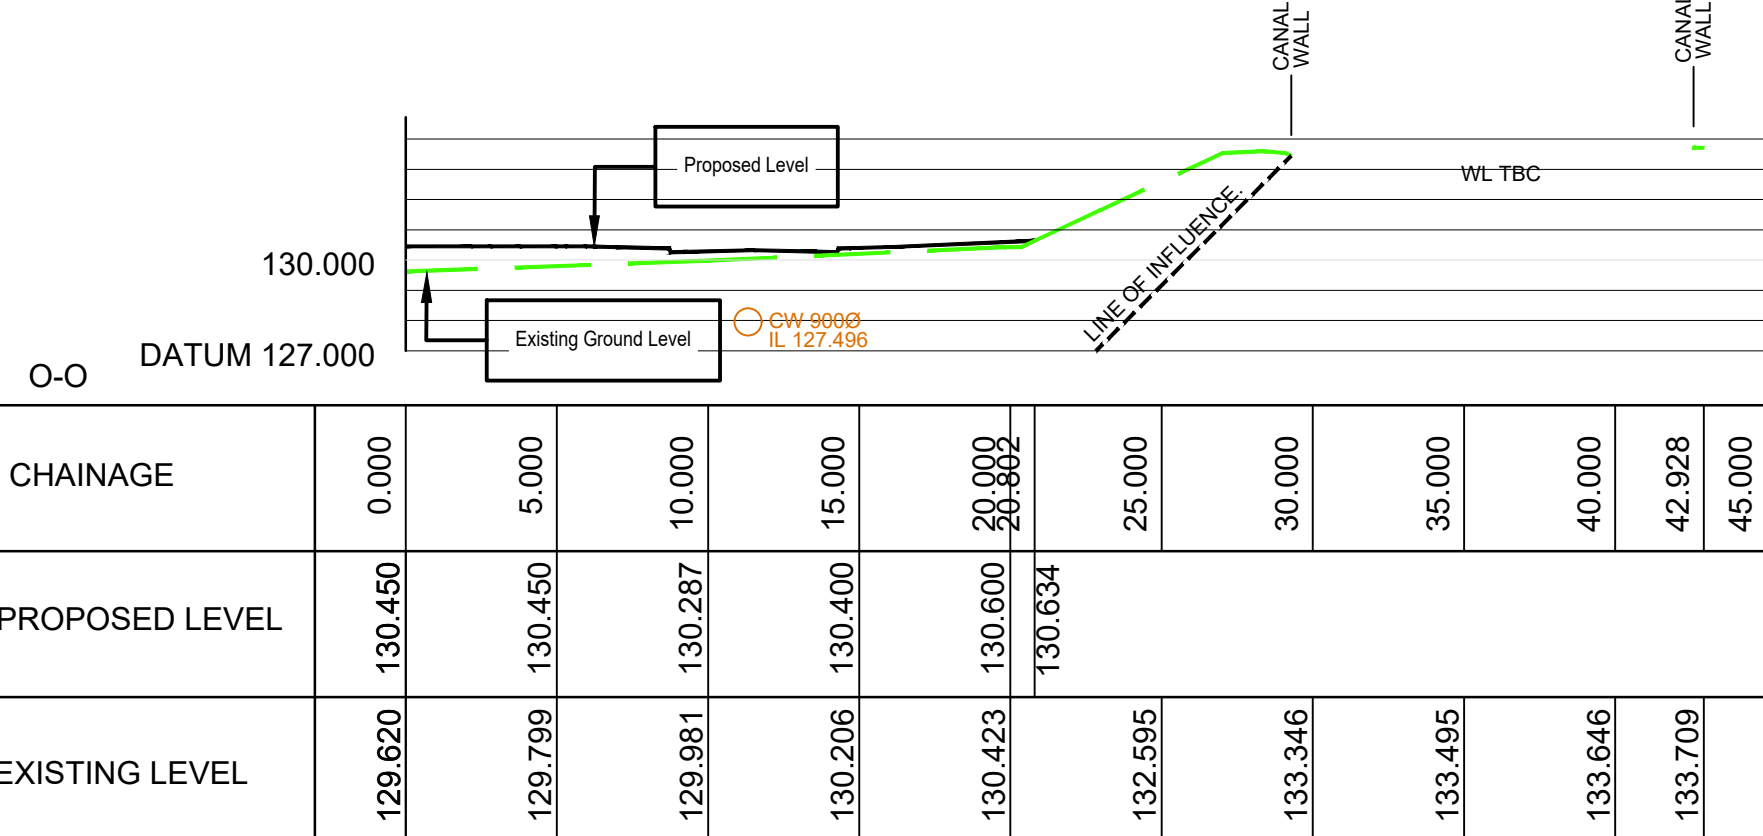
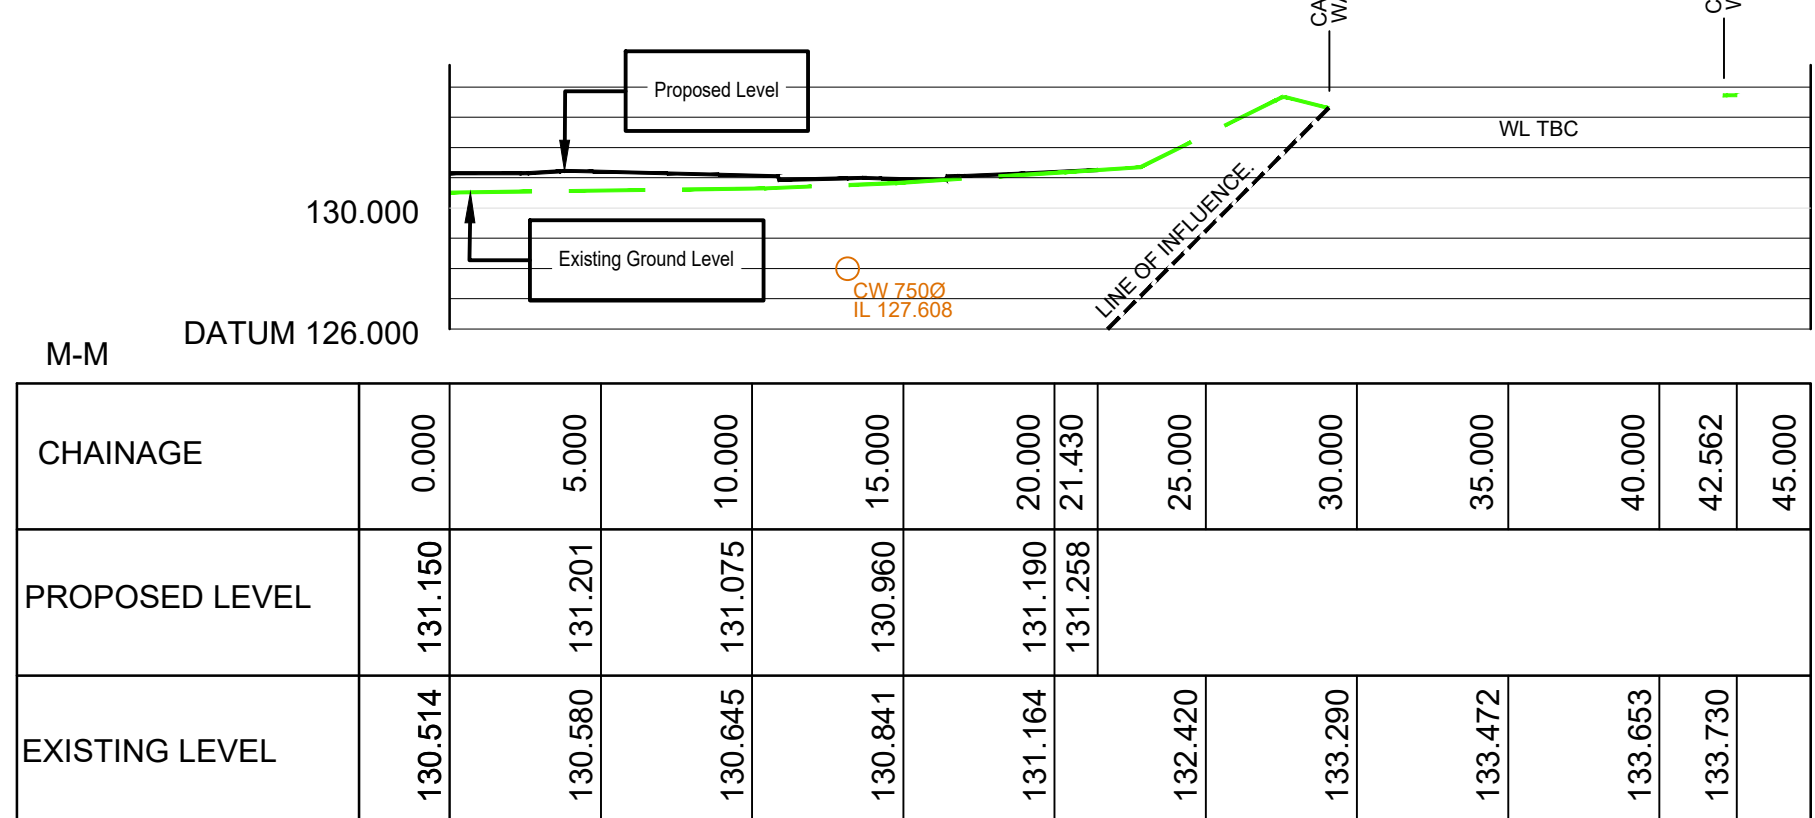
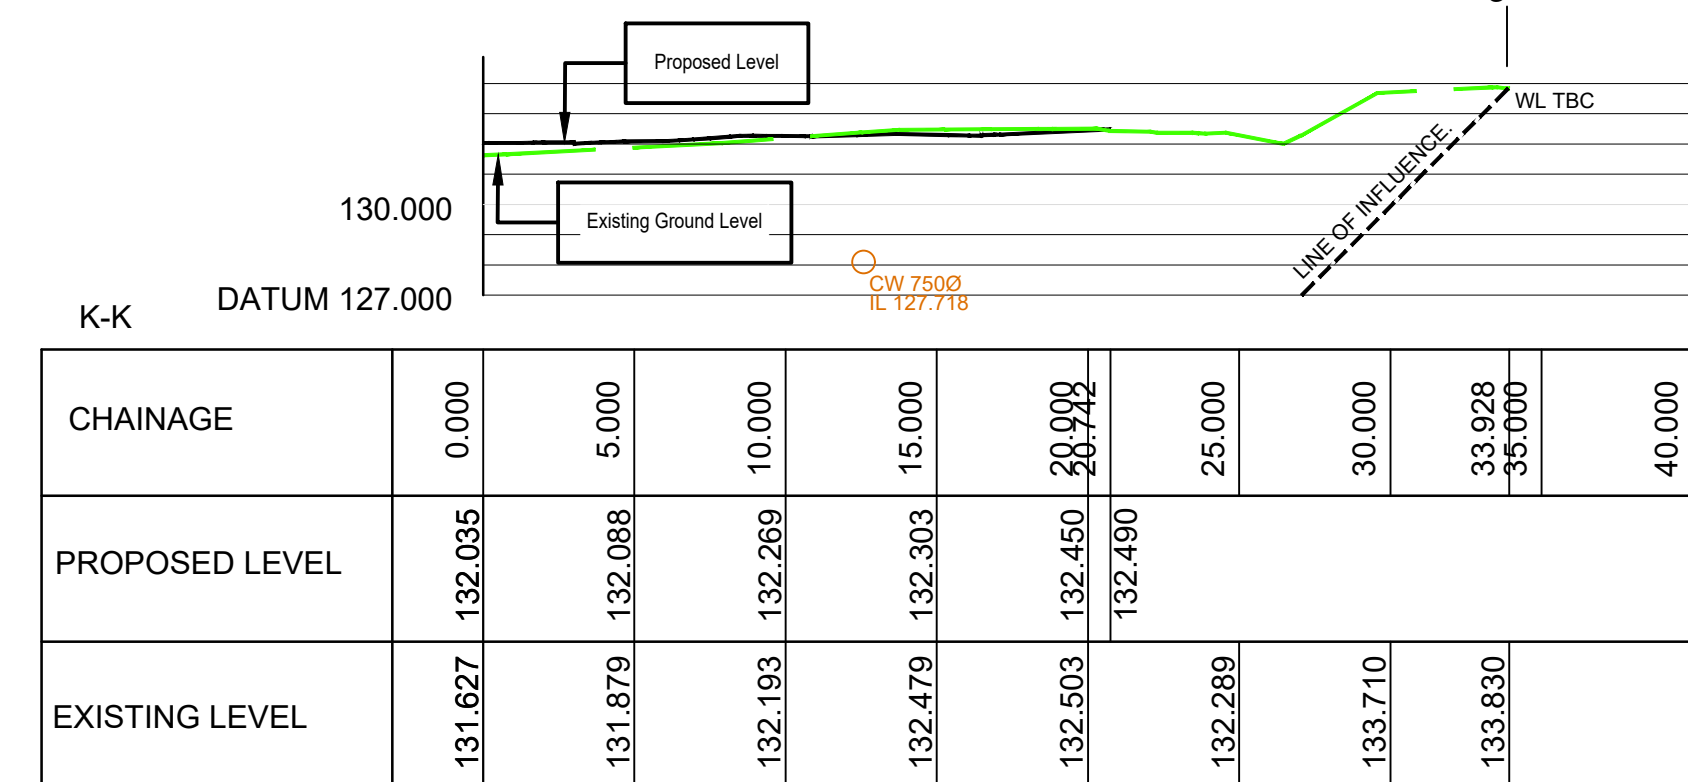
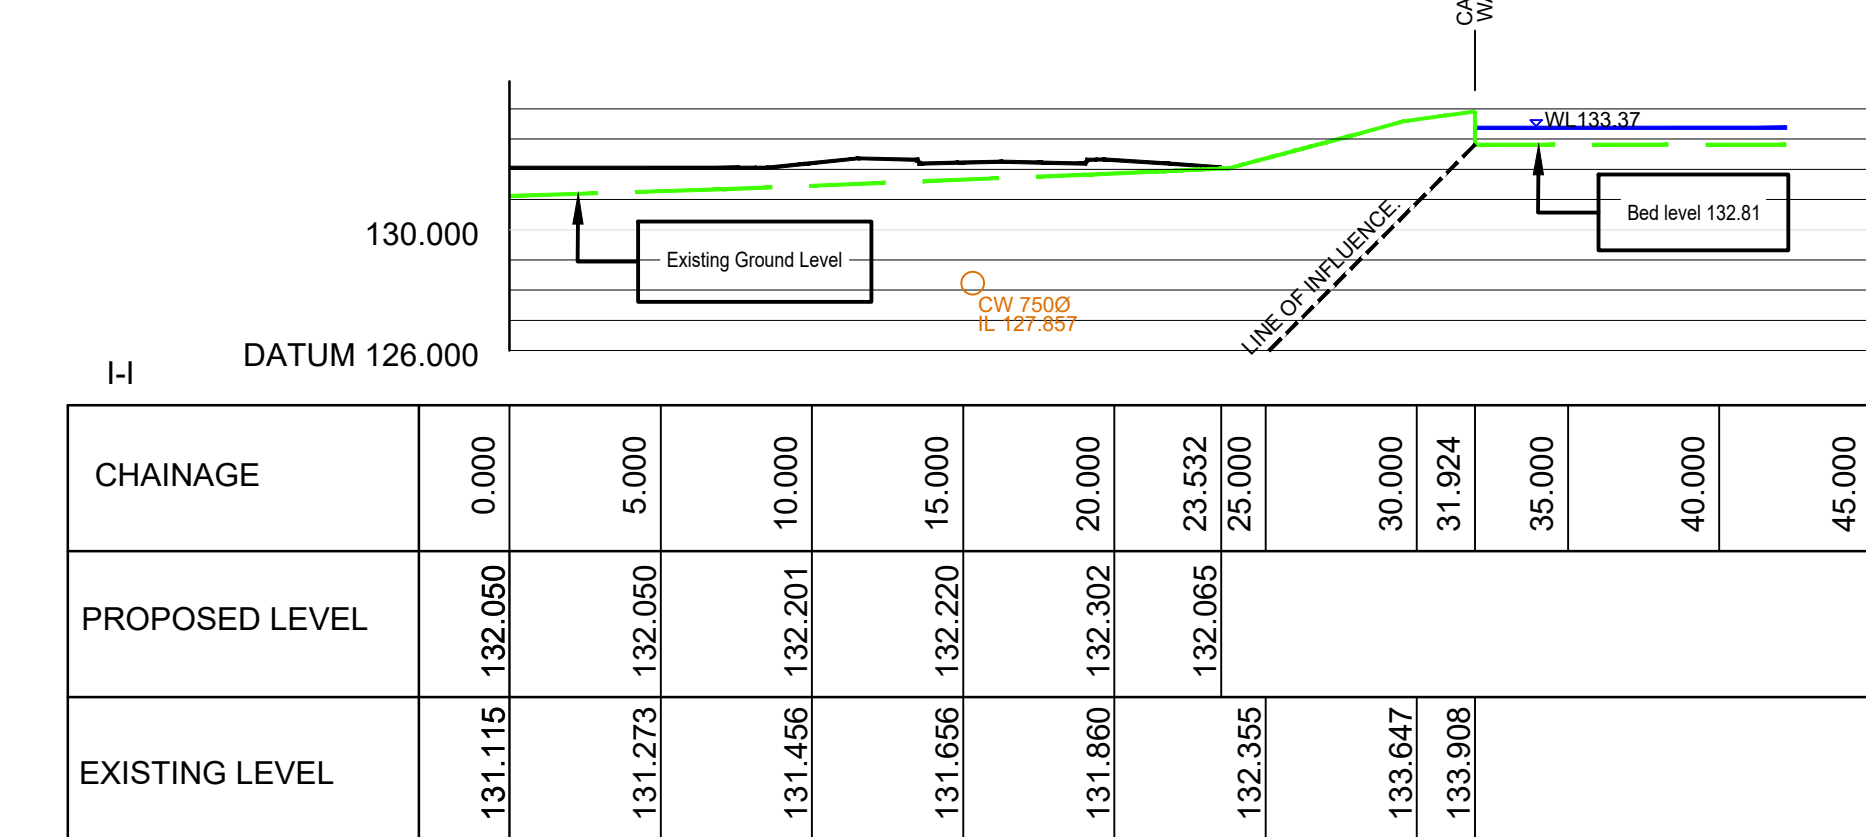
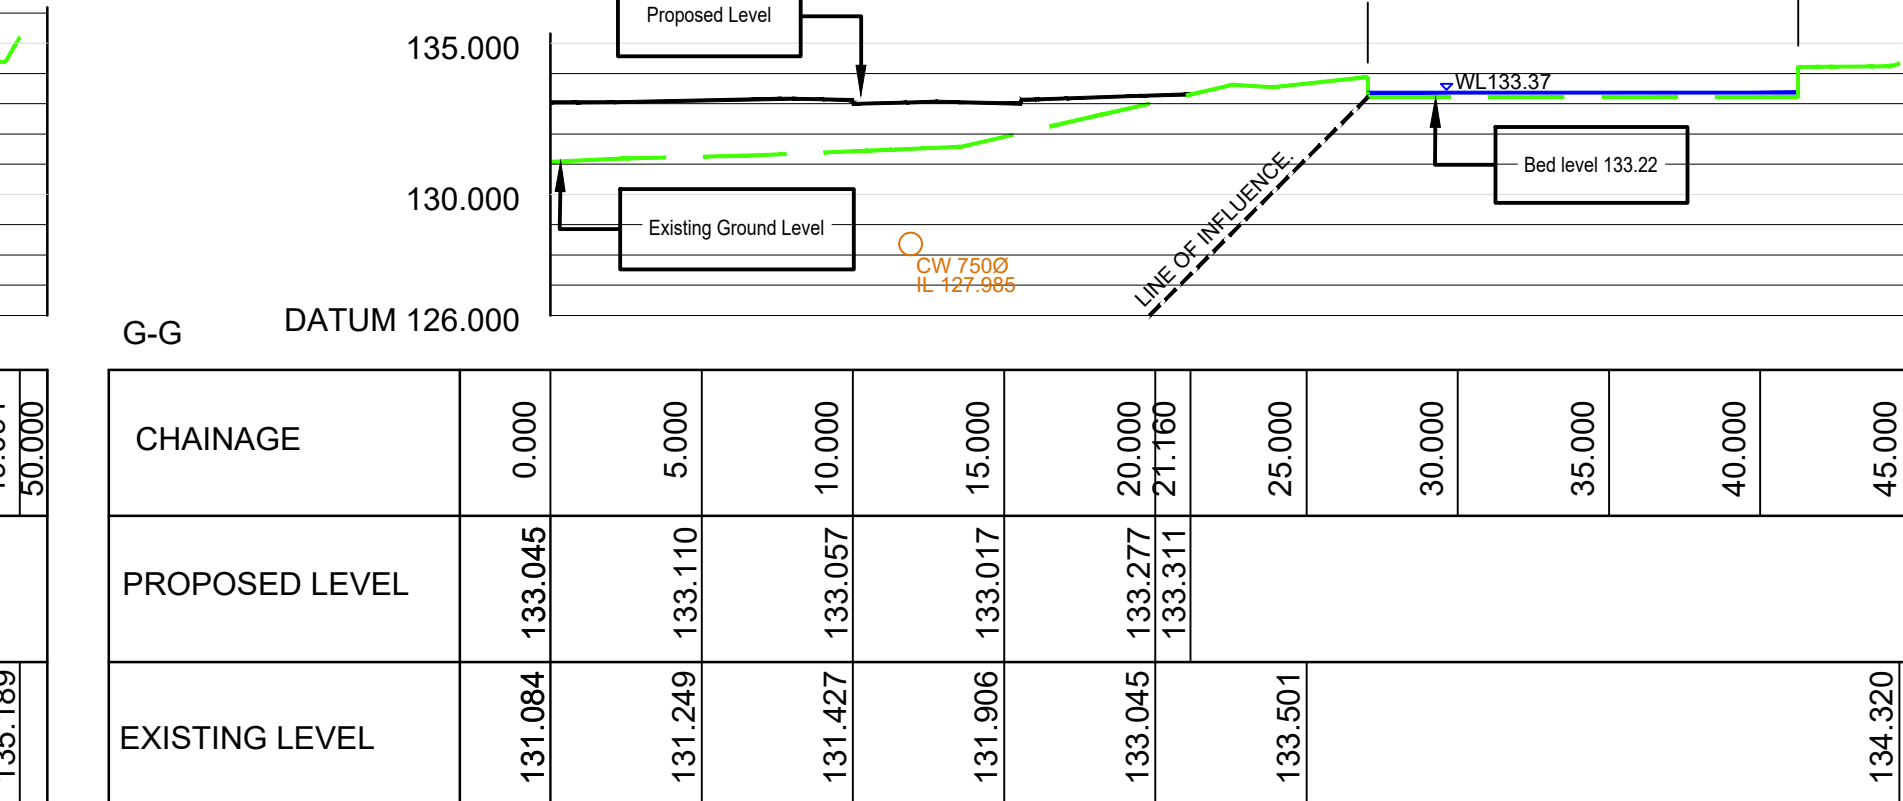
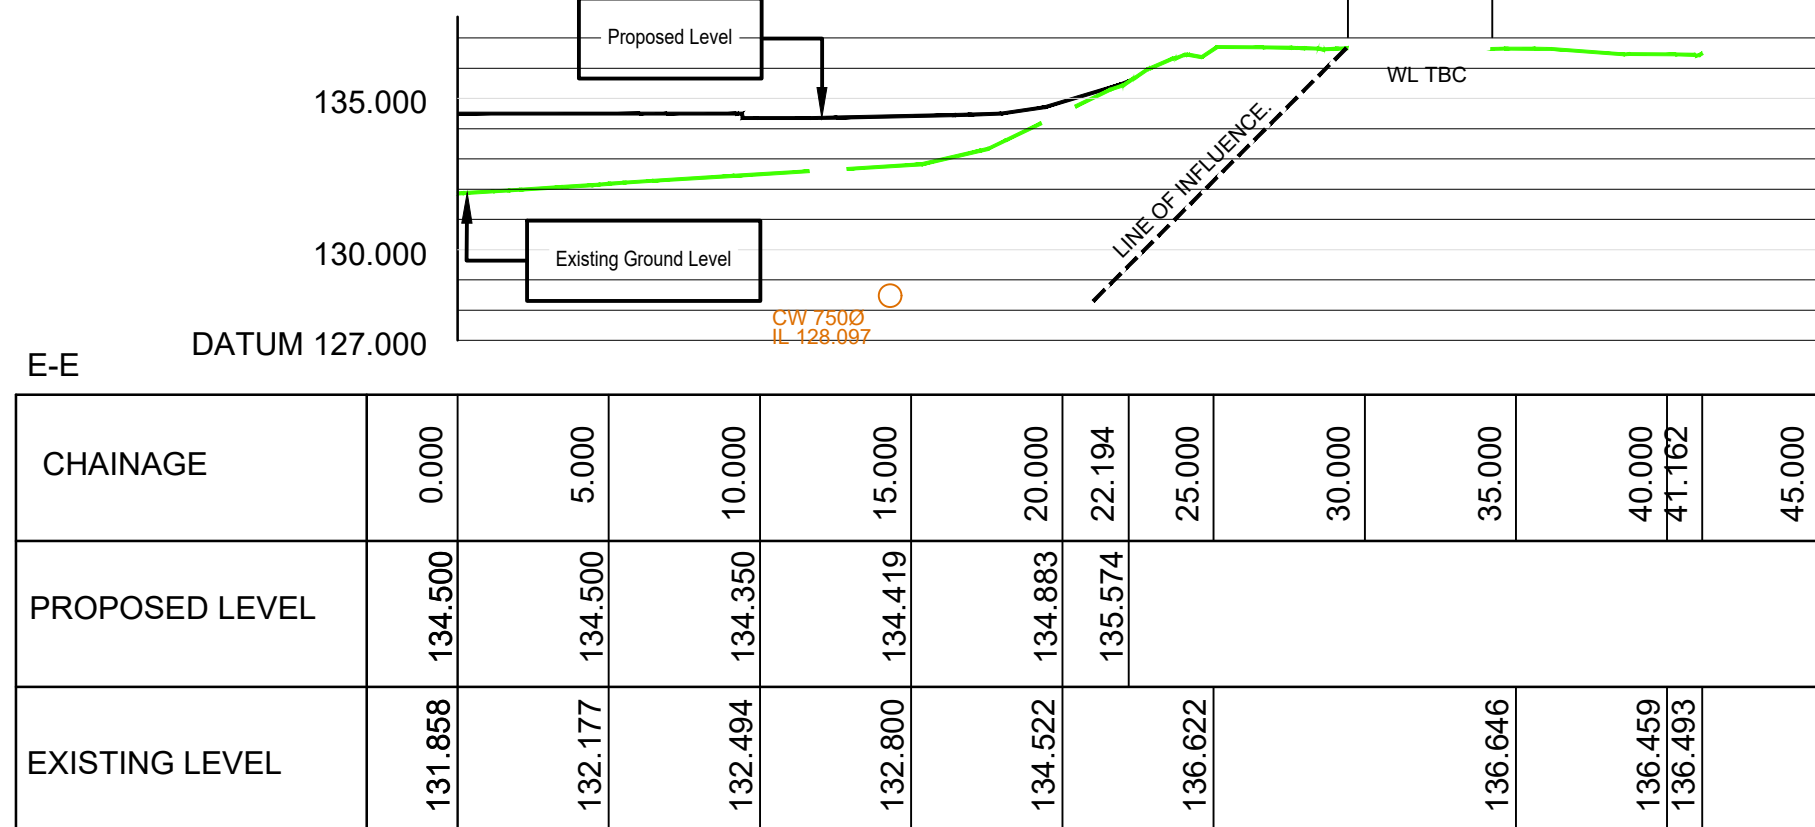
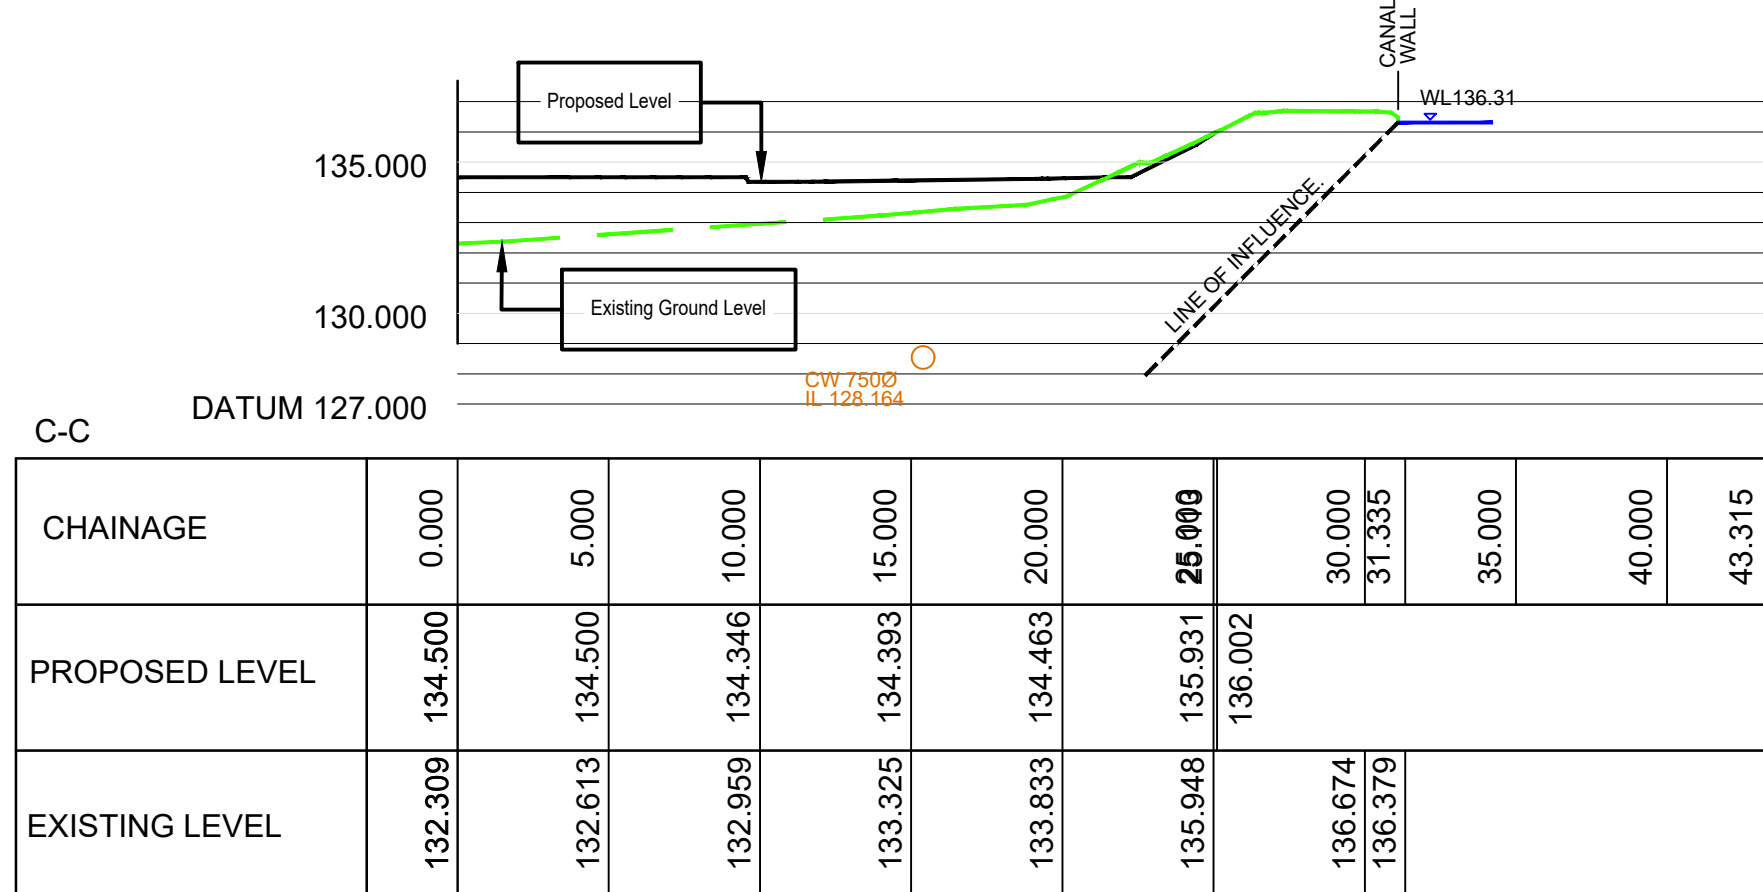
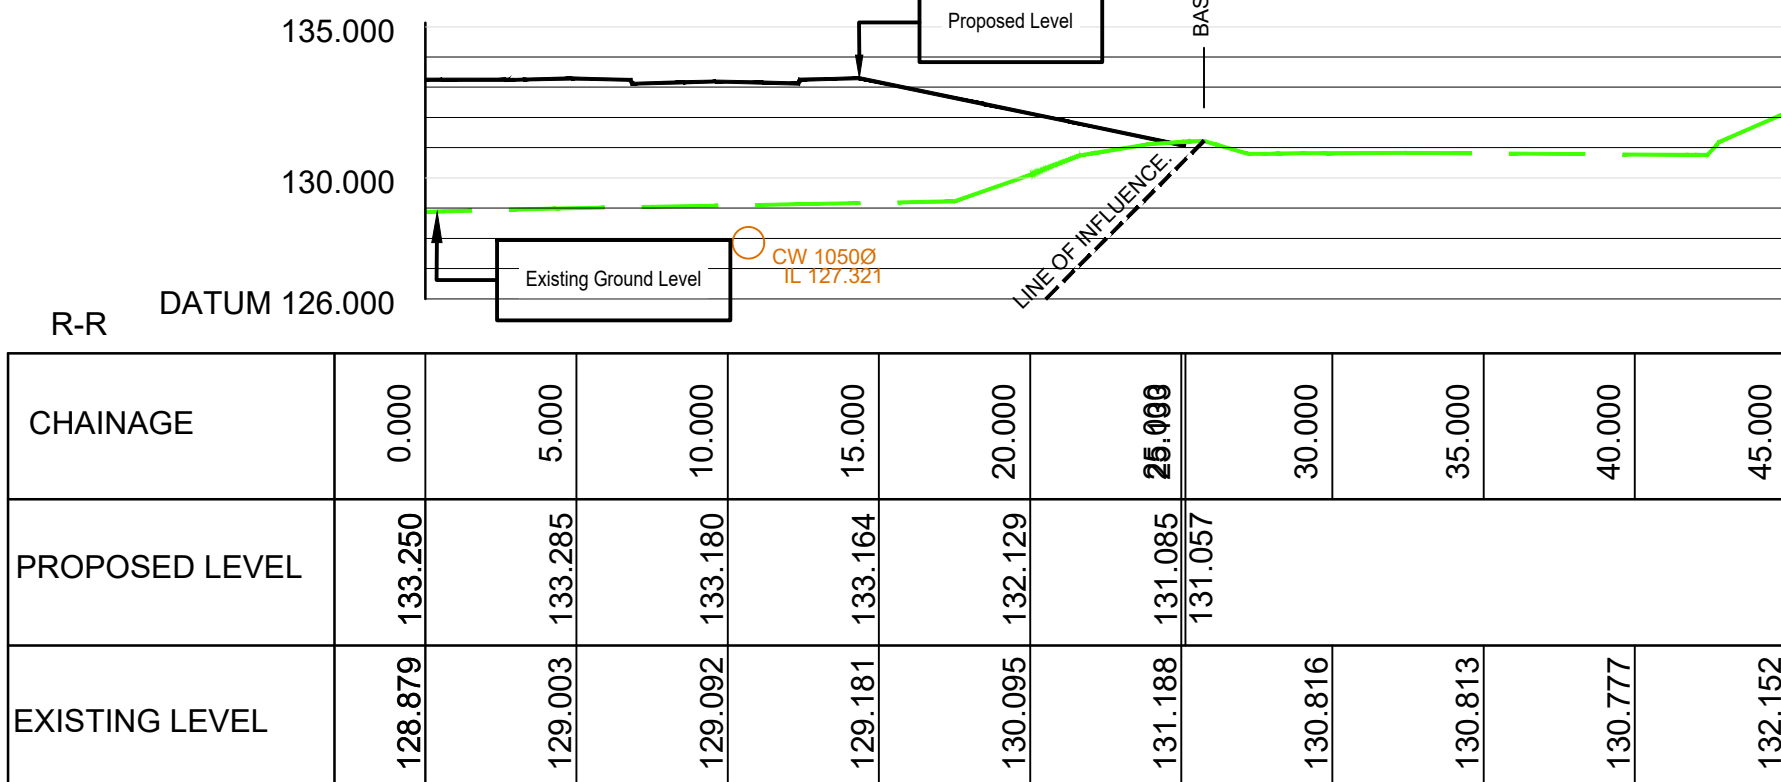
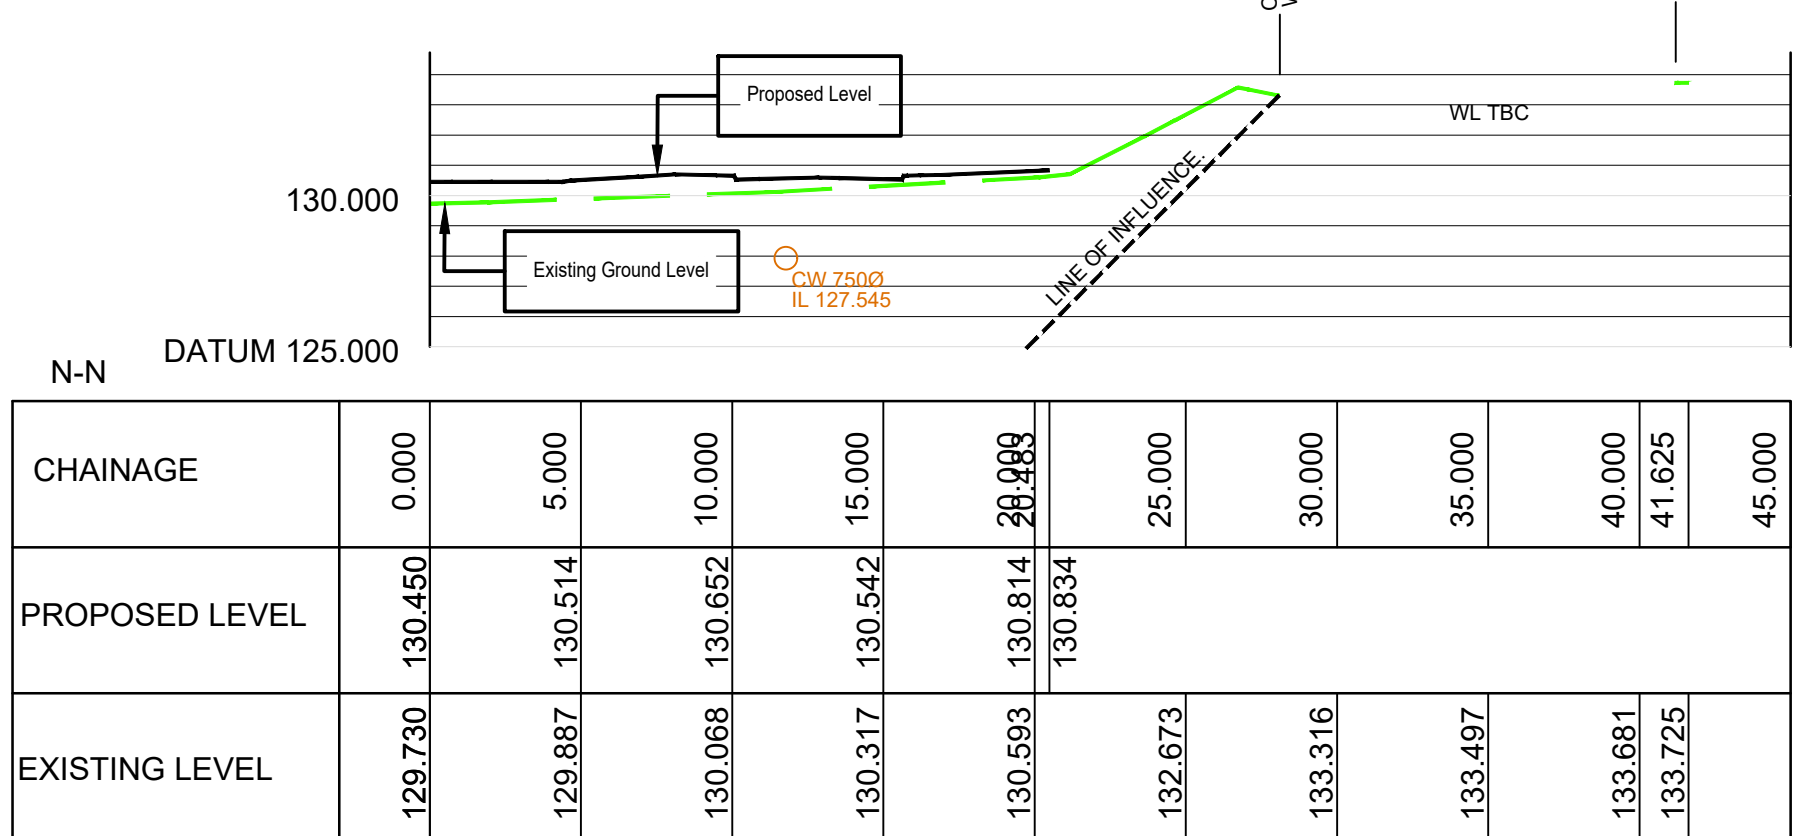
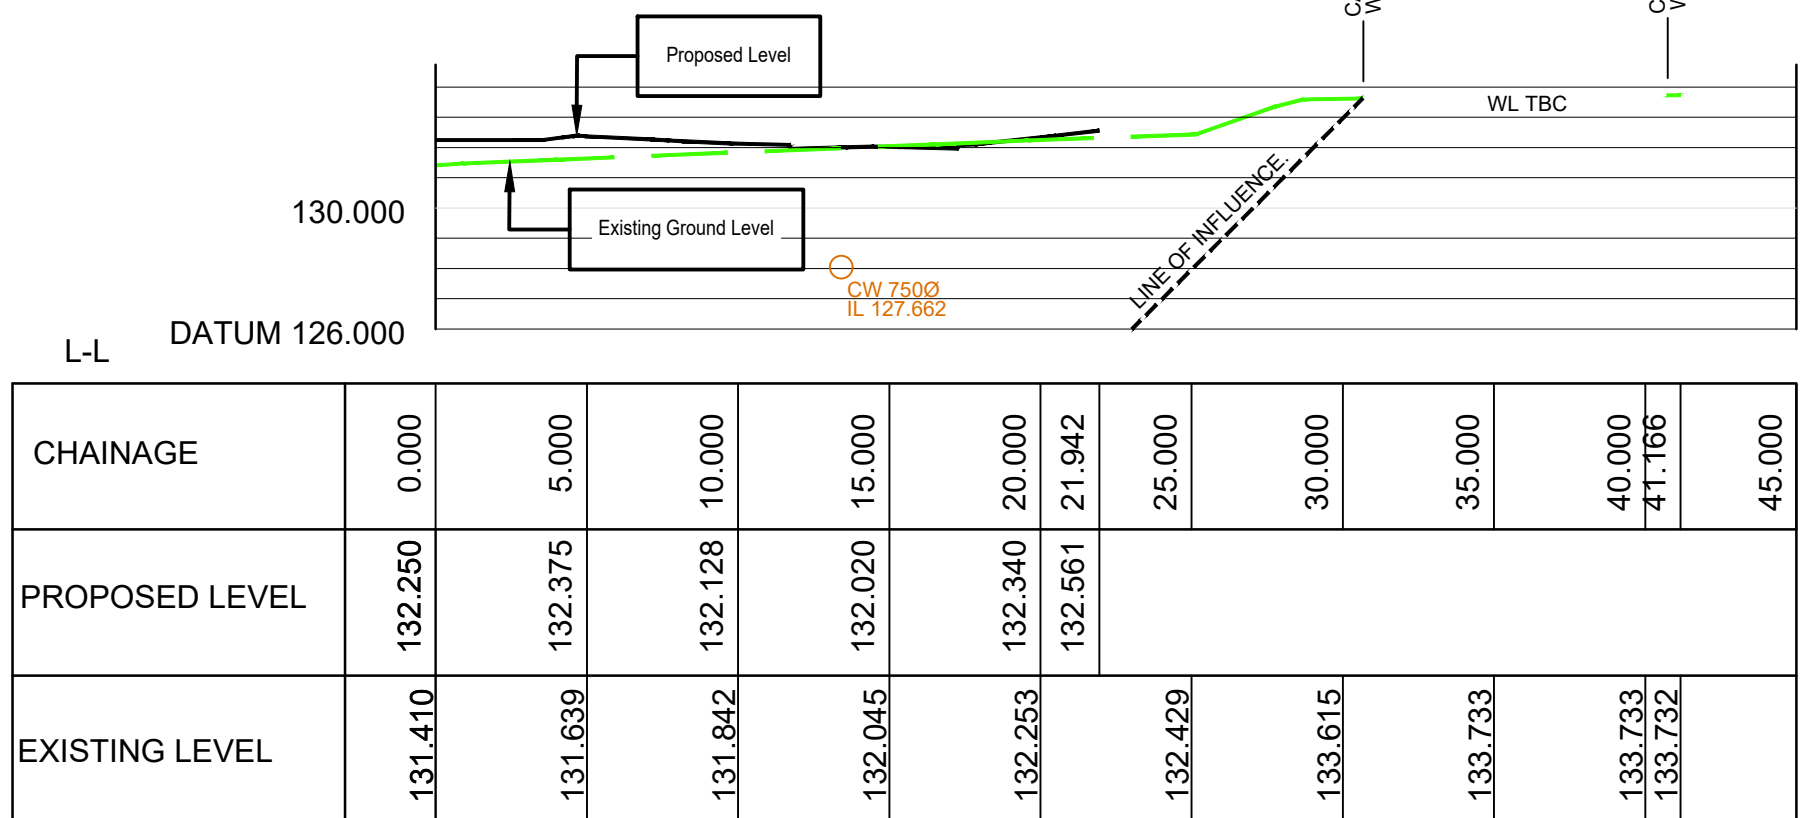
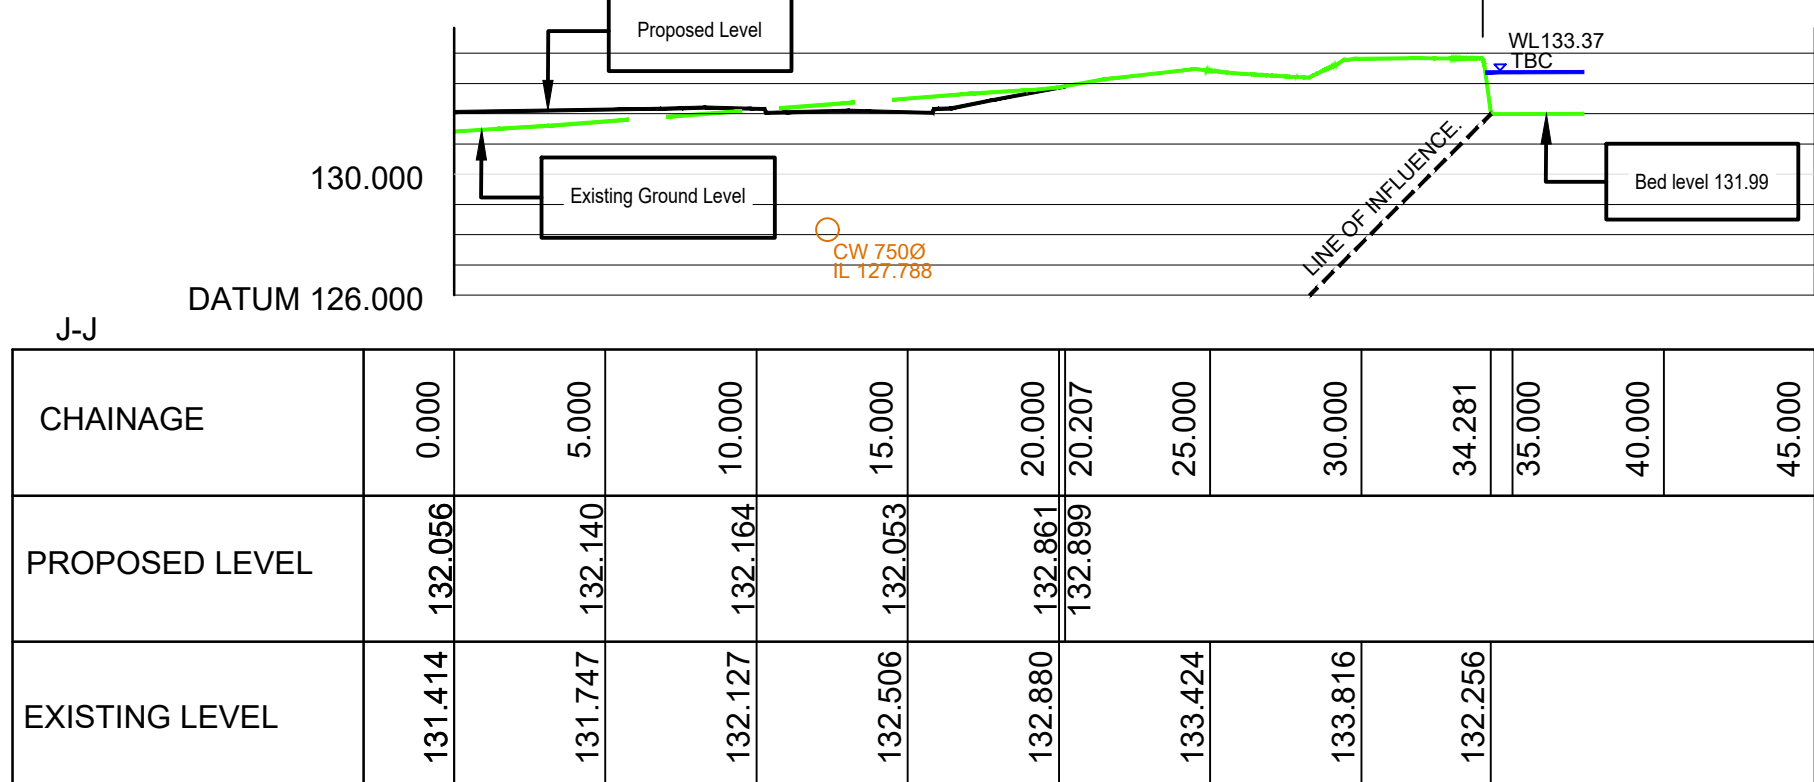
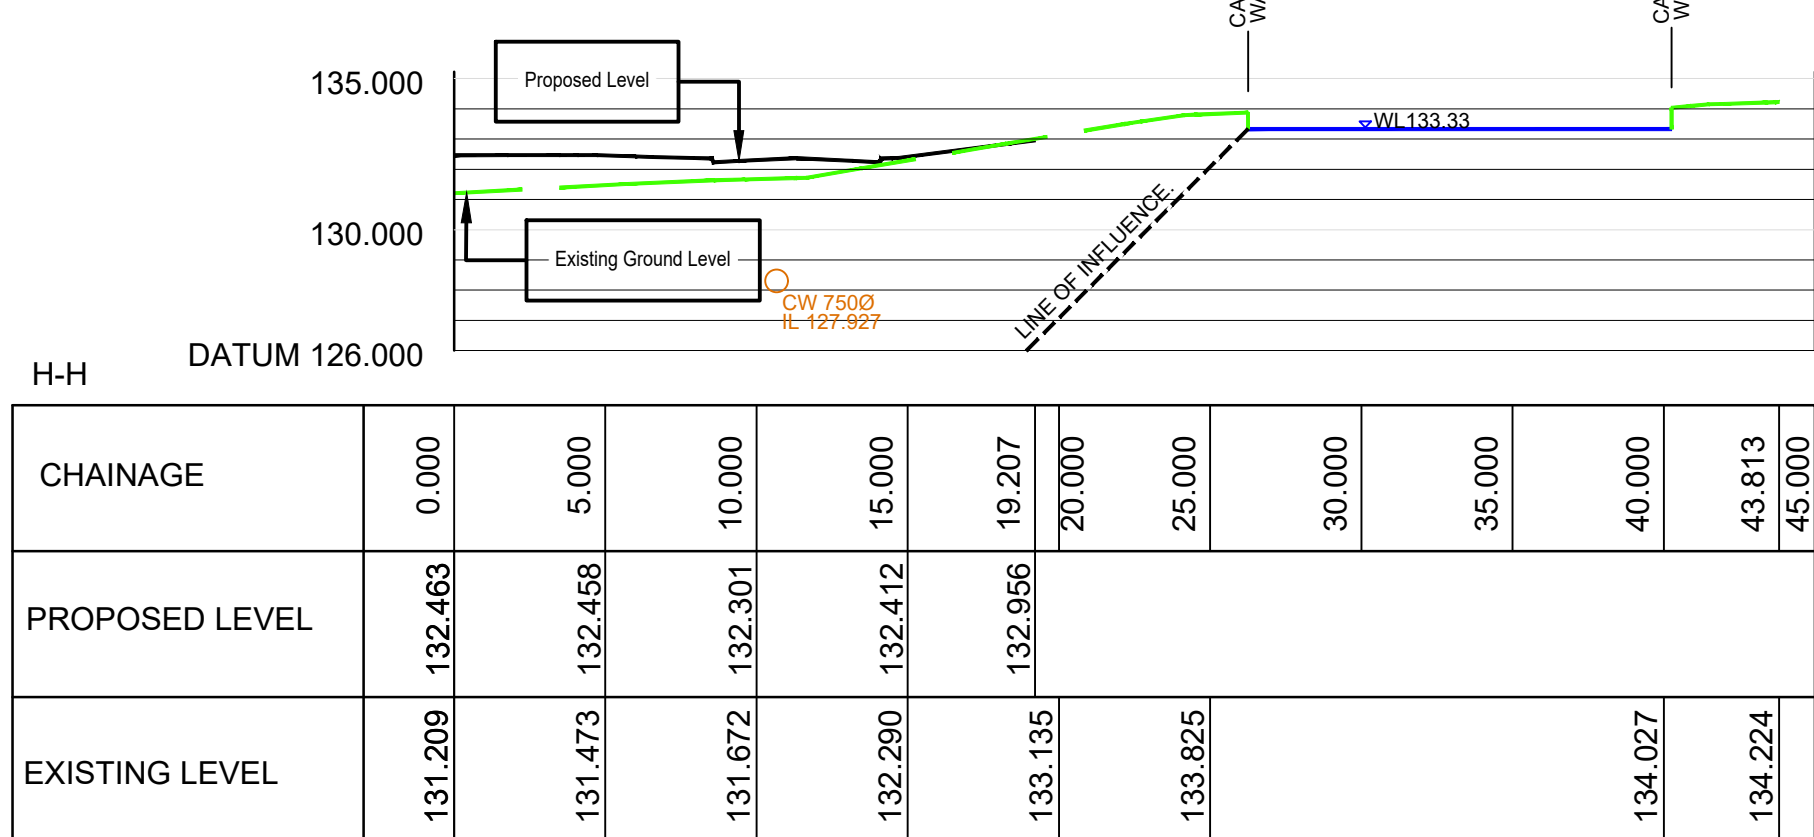
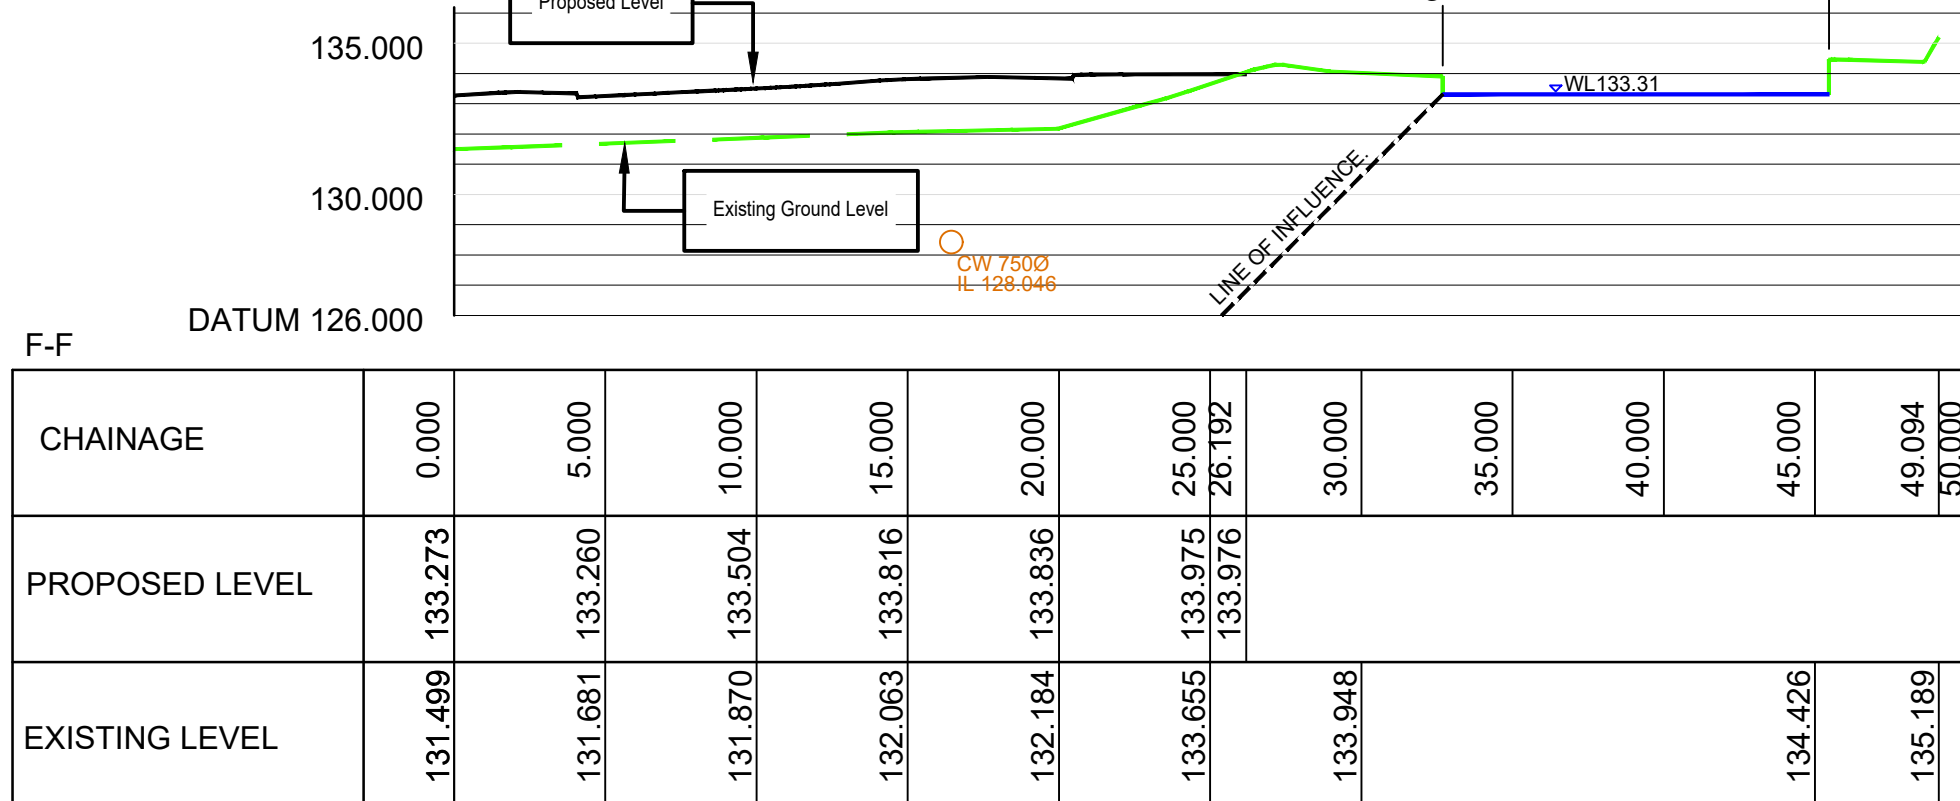
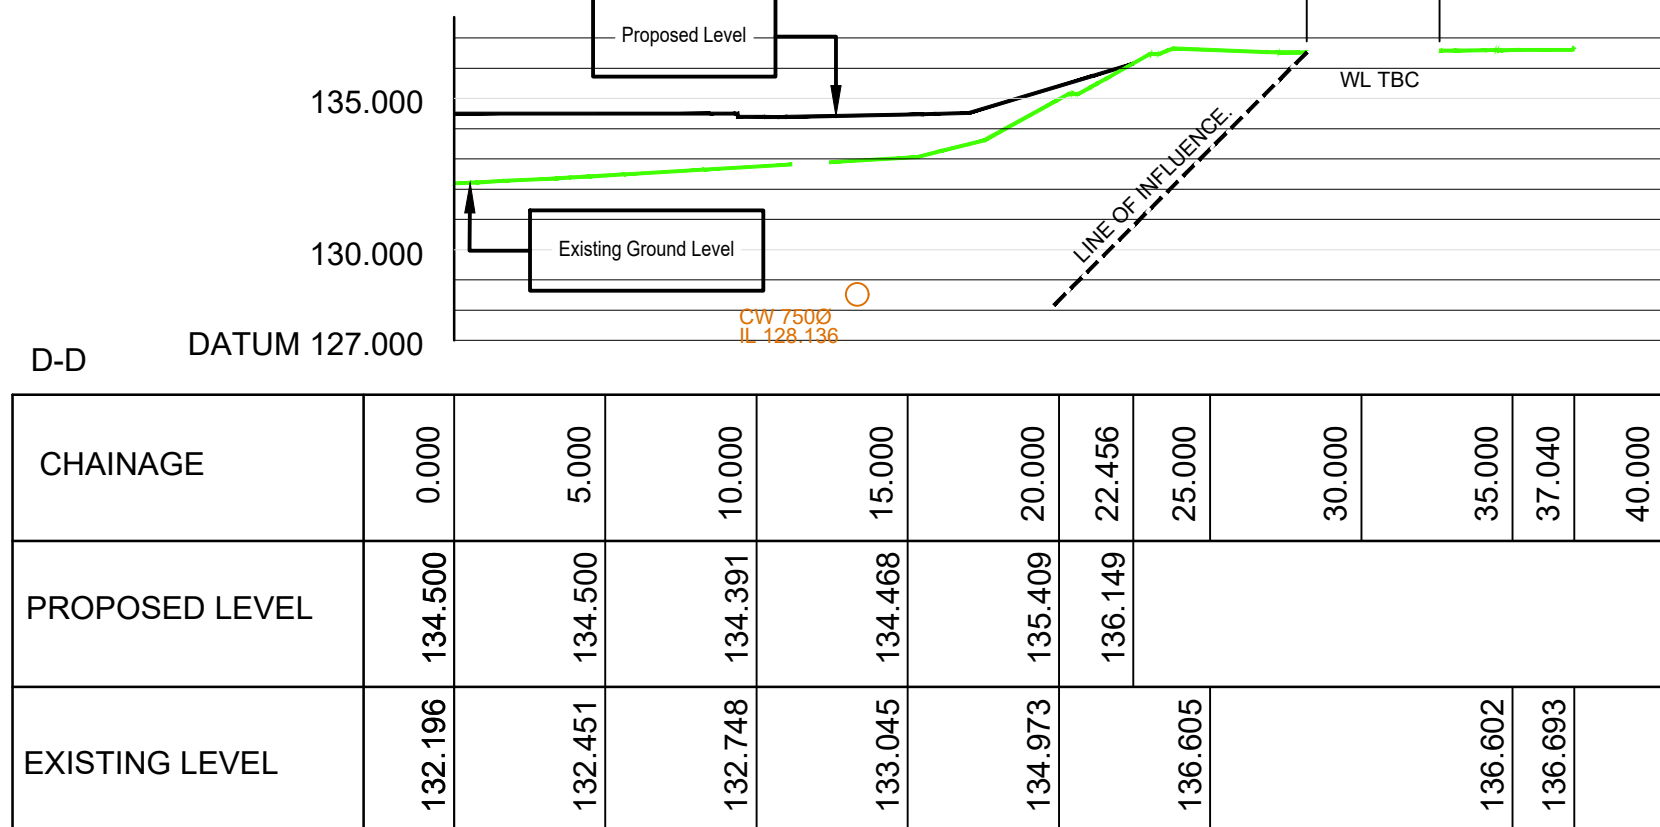
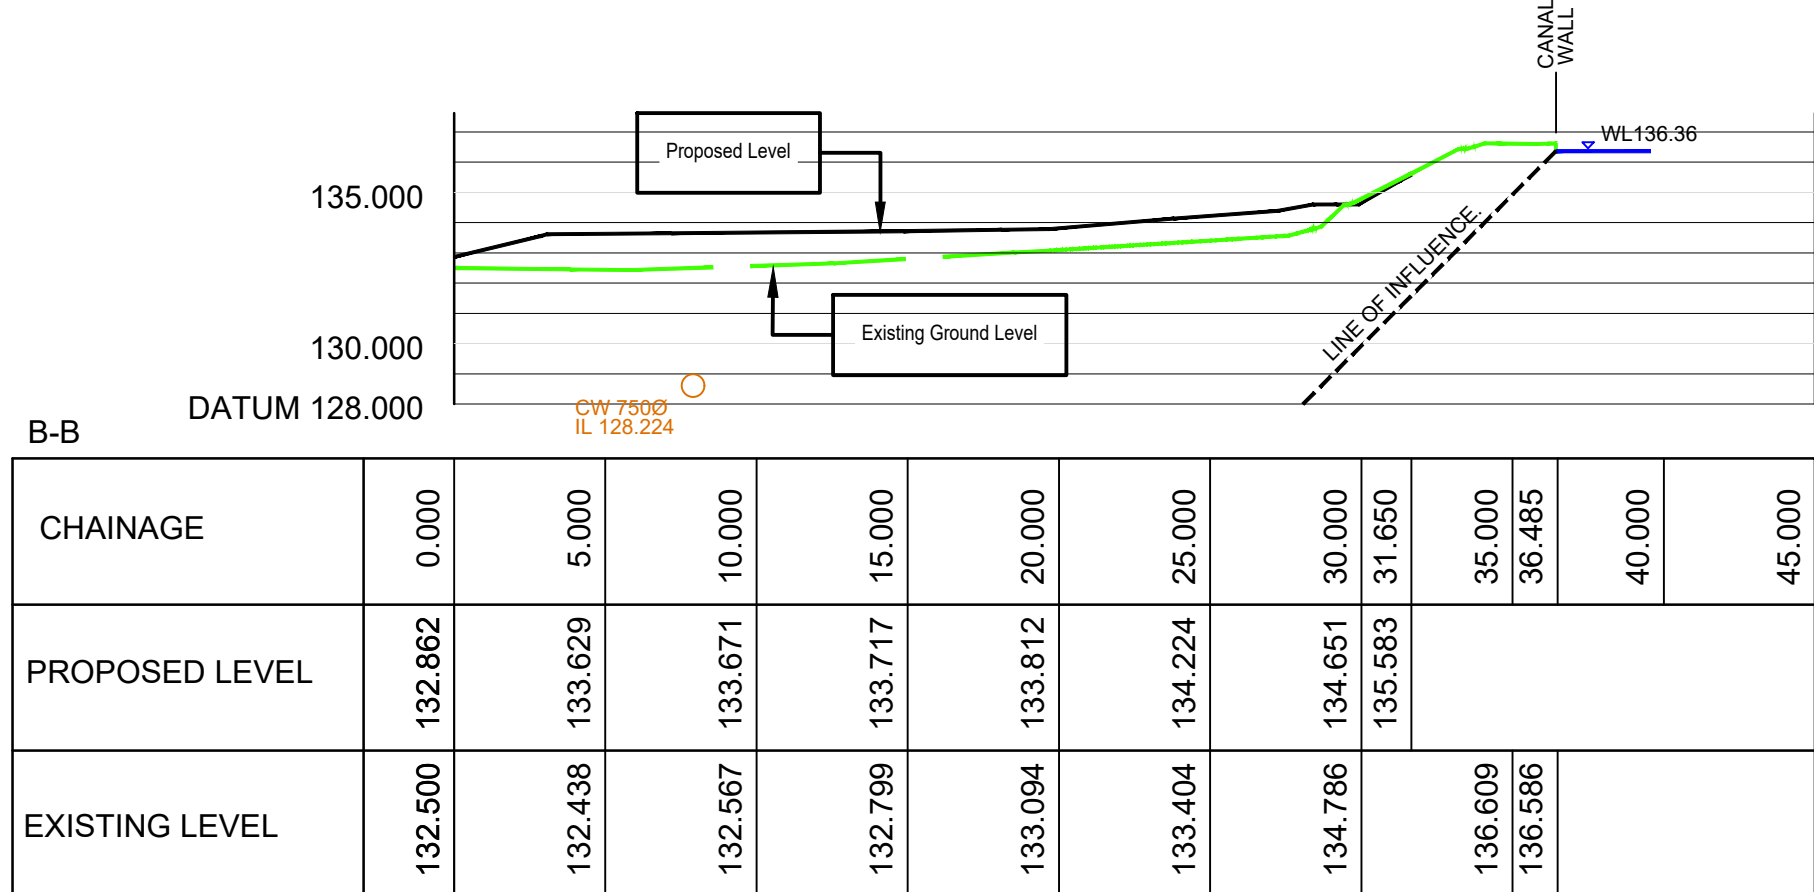
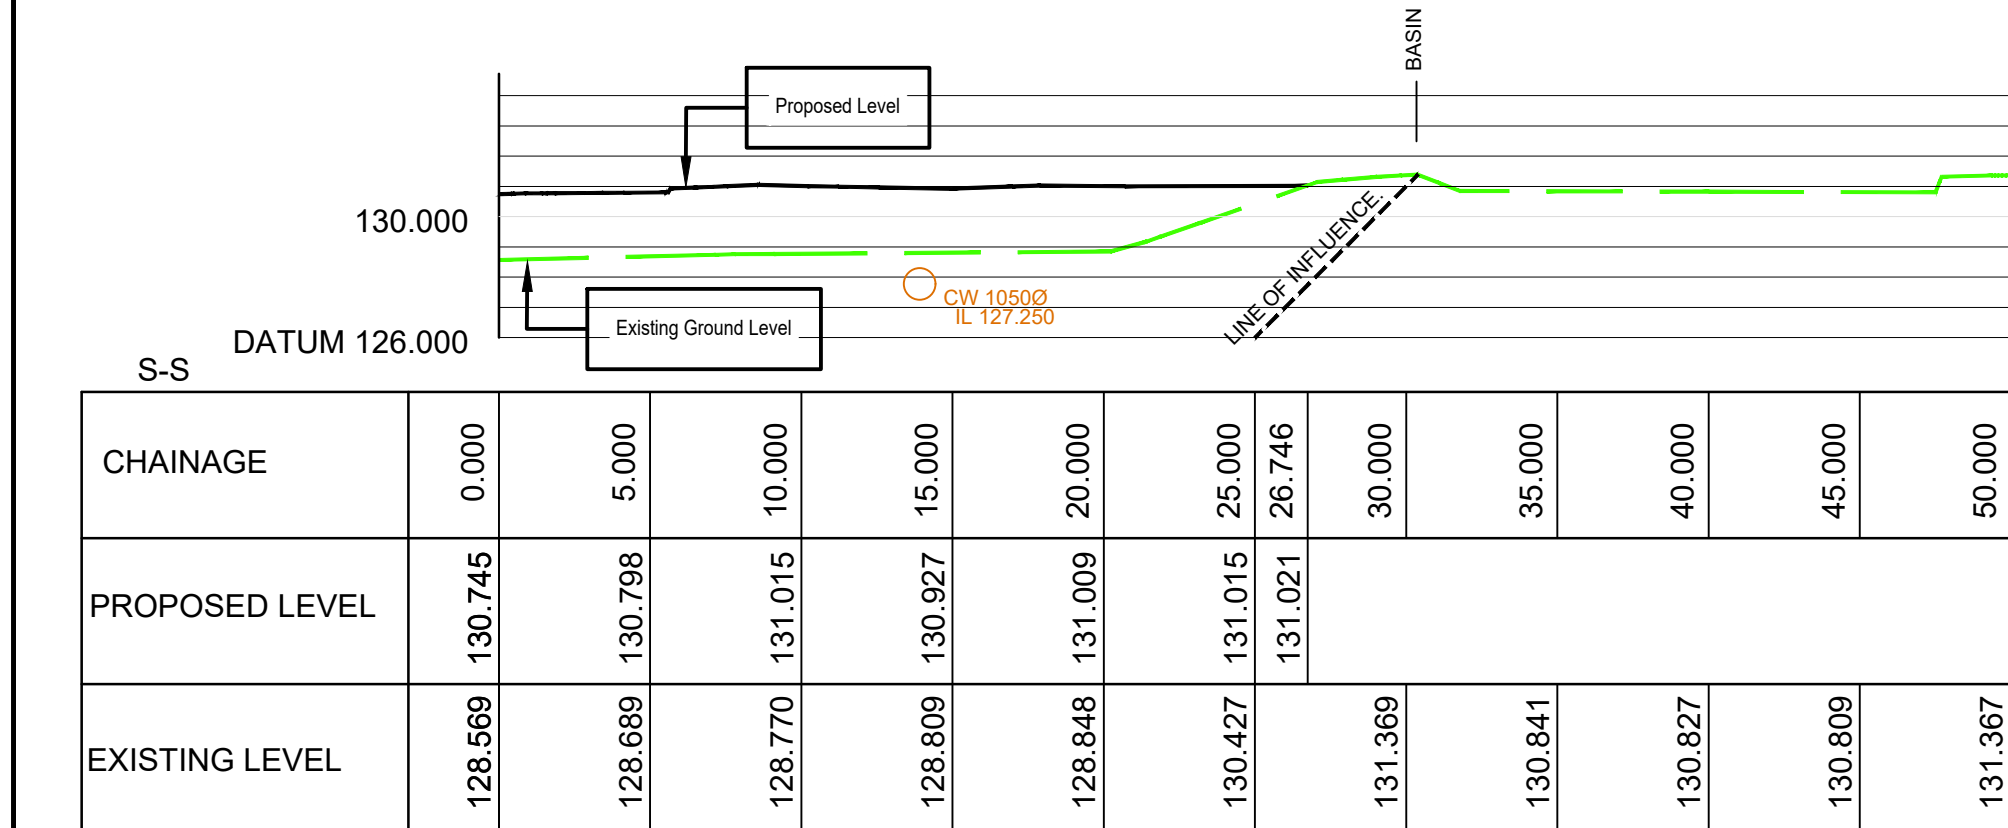
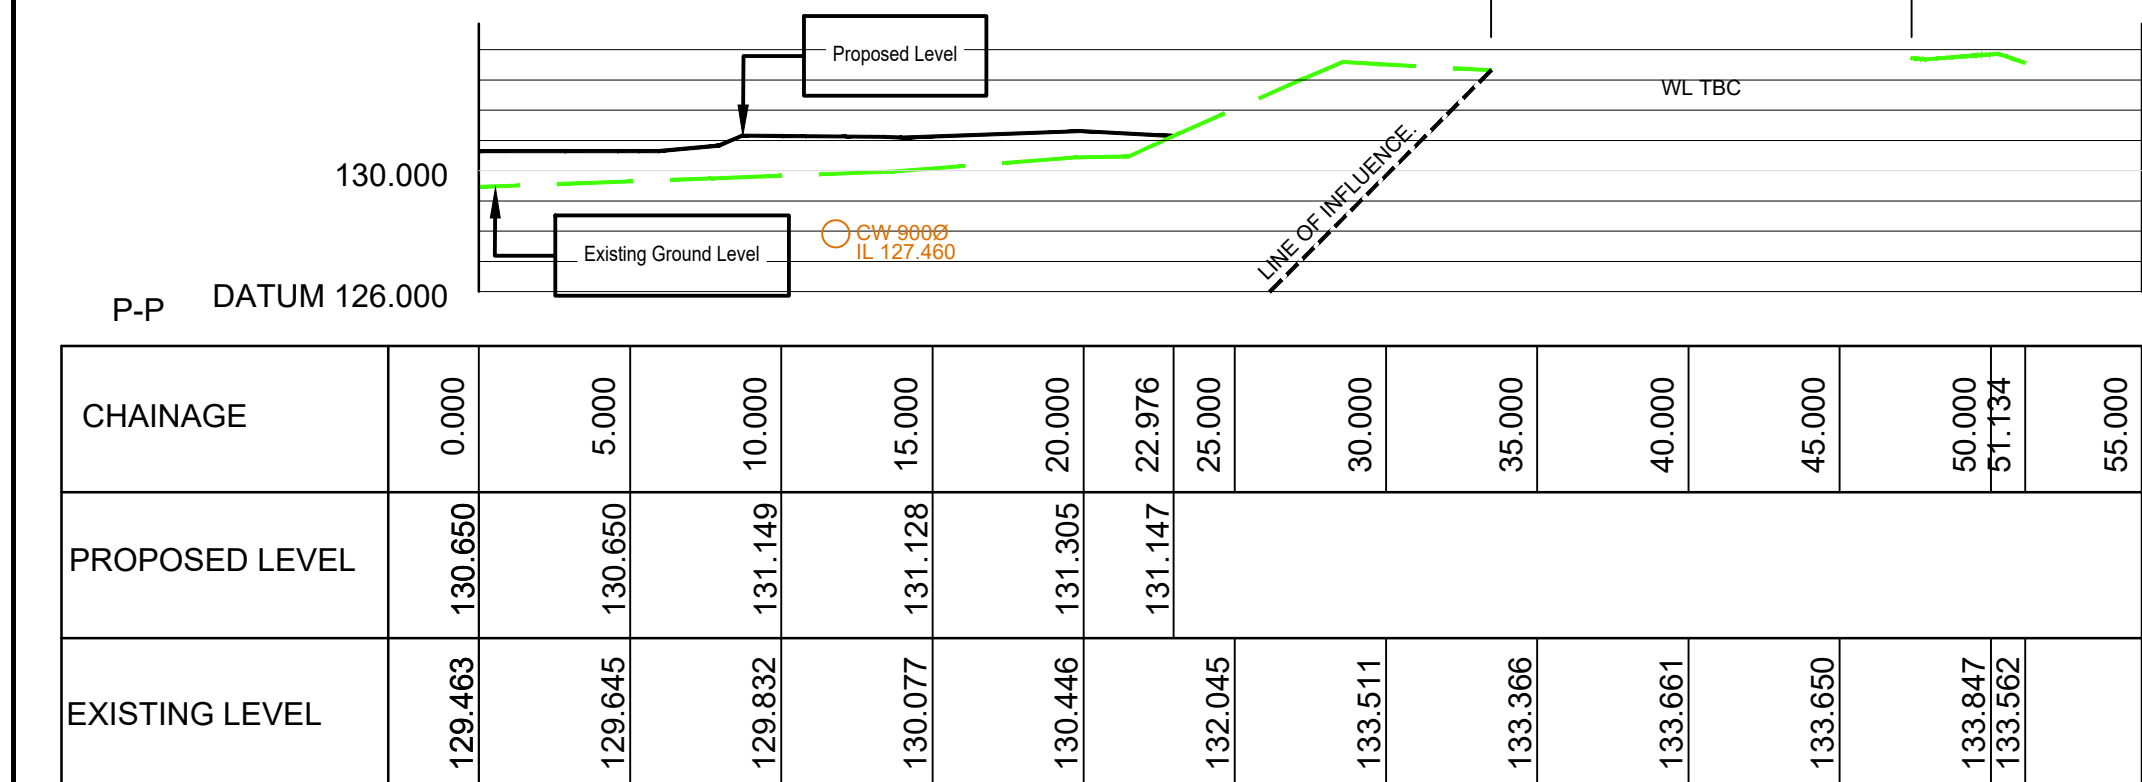


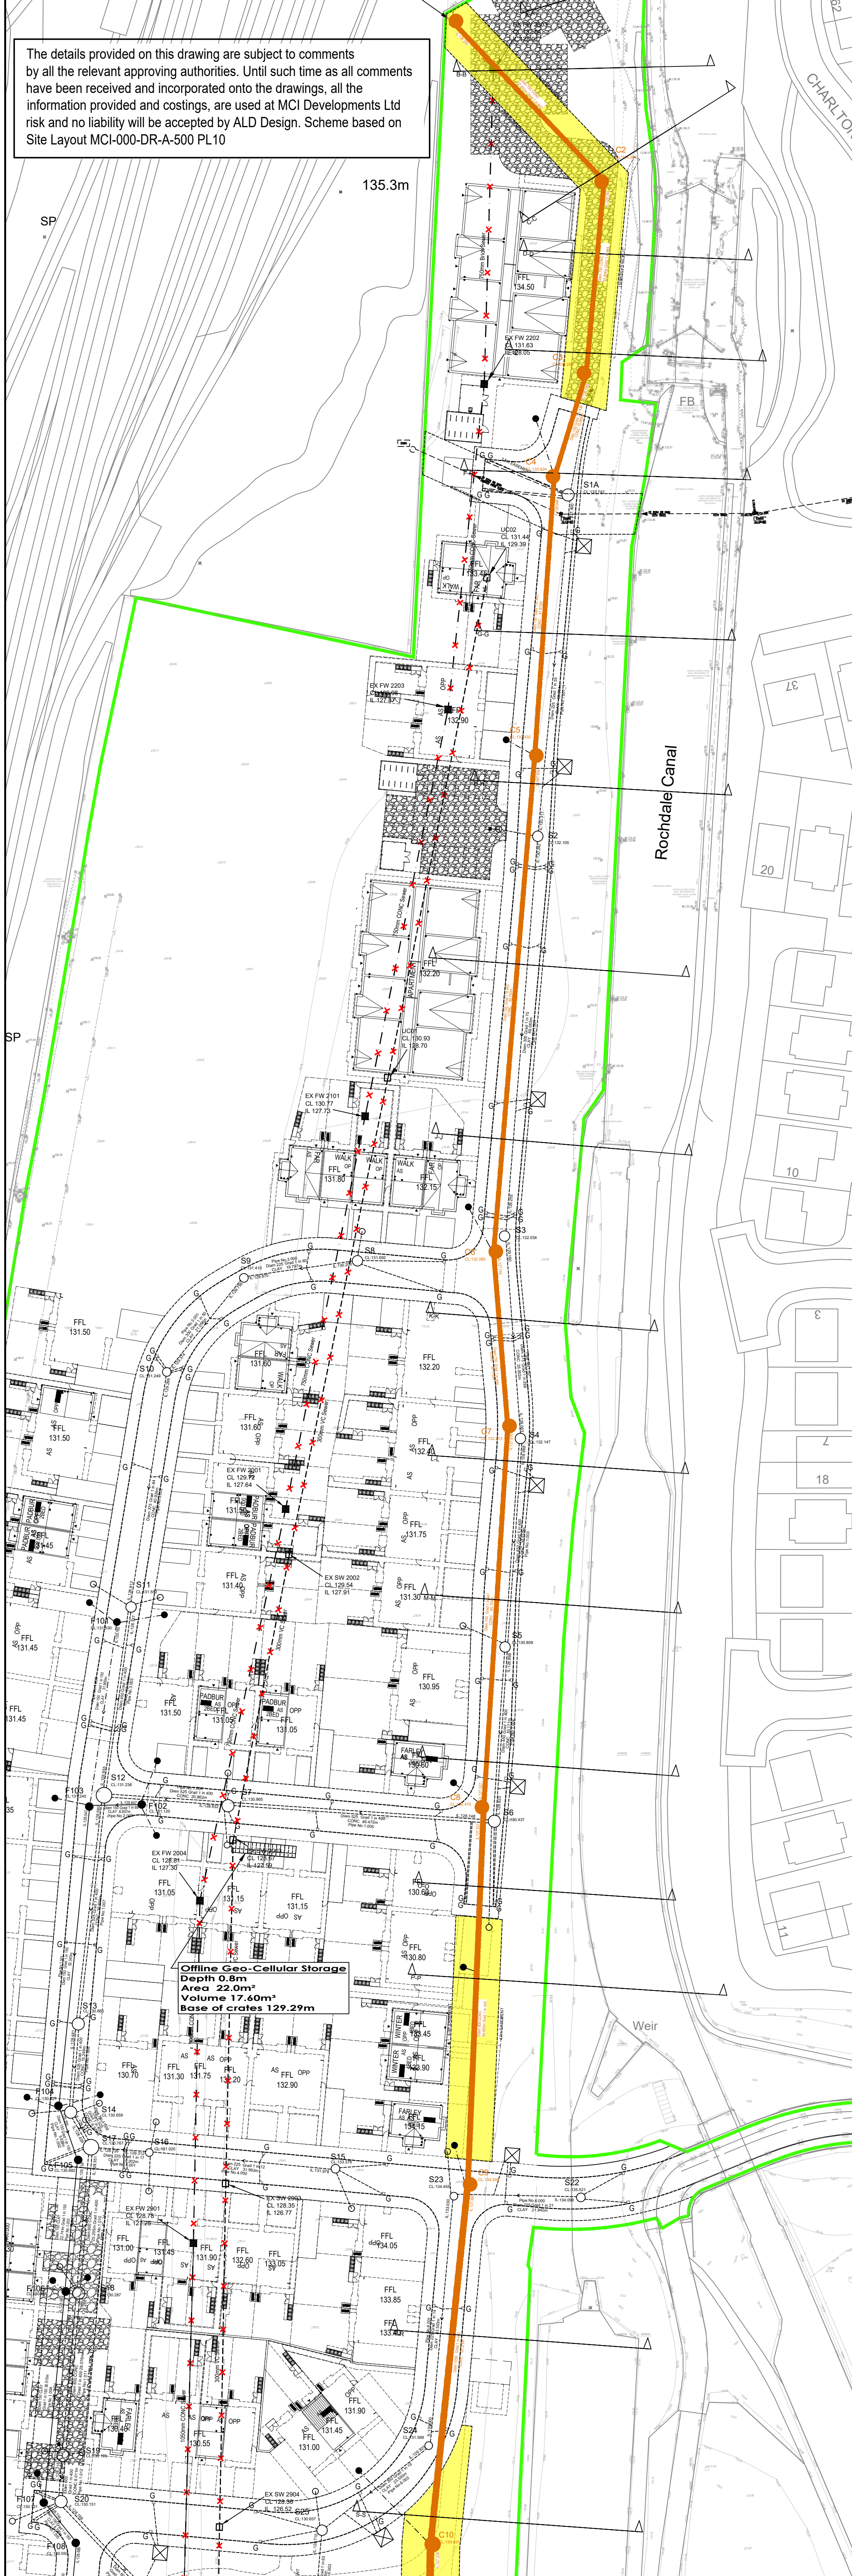

A	29.06.26	First Issue	AP		
Rev.	Date	Amendment	Drawn	Chkd	Appt
 Web: www.ALDdesign.co.uk Email: Ant@aldesign.co.uk 3 Woodhurst Drive, Standish, Wigan, WN6 0RW, United Kingdom Tel: +44 (0) 1257 686003					
Client					
Project Title Trub Farm Rochdale					
Status Approval					
Drawing Title S185 Cross Sections Plan					
Drawn	Date	Checked	Date	Approved	Date
AP	July 26				
Scale	1:250	Orig Size	A0	Dimensions	
Project No: 25013			Drawing File		
Drawing No: 30-02-08A					Rev. A
Scale 1:250 0 5 10 15 20 25m					