



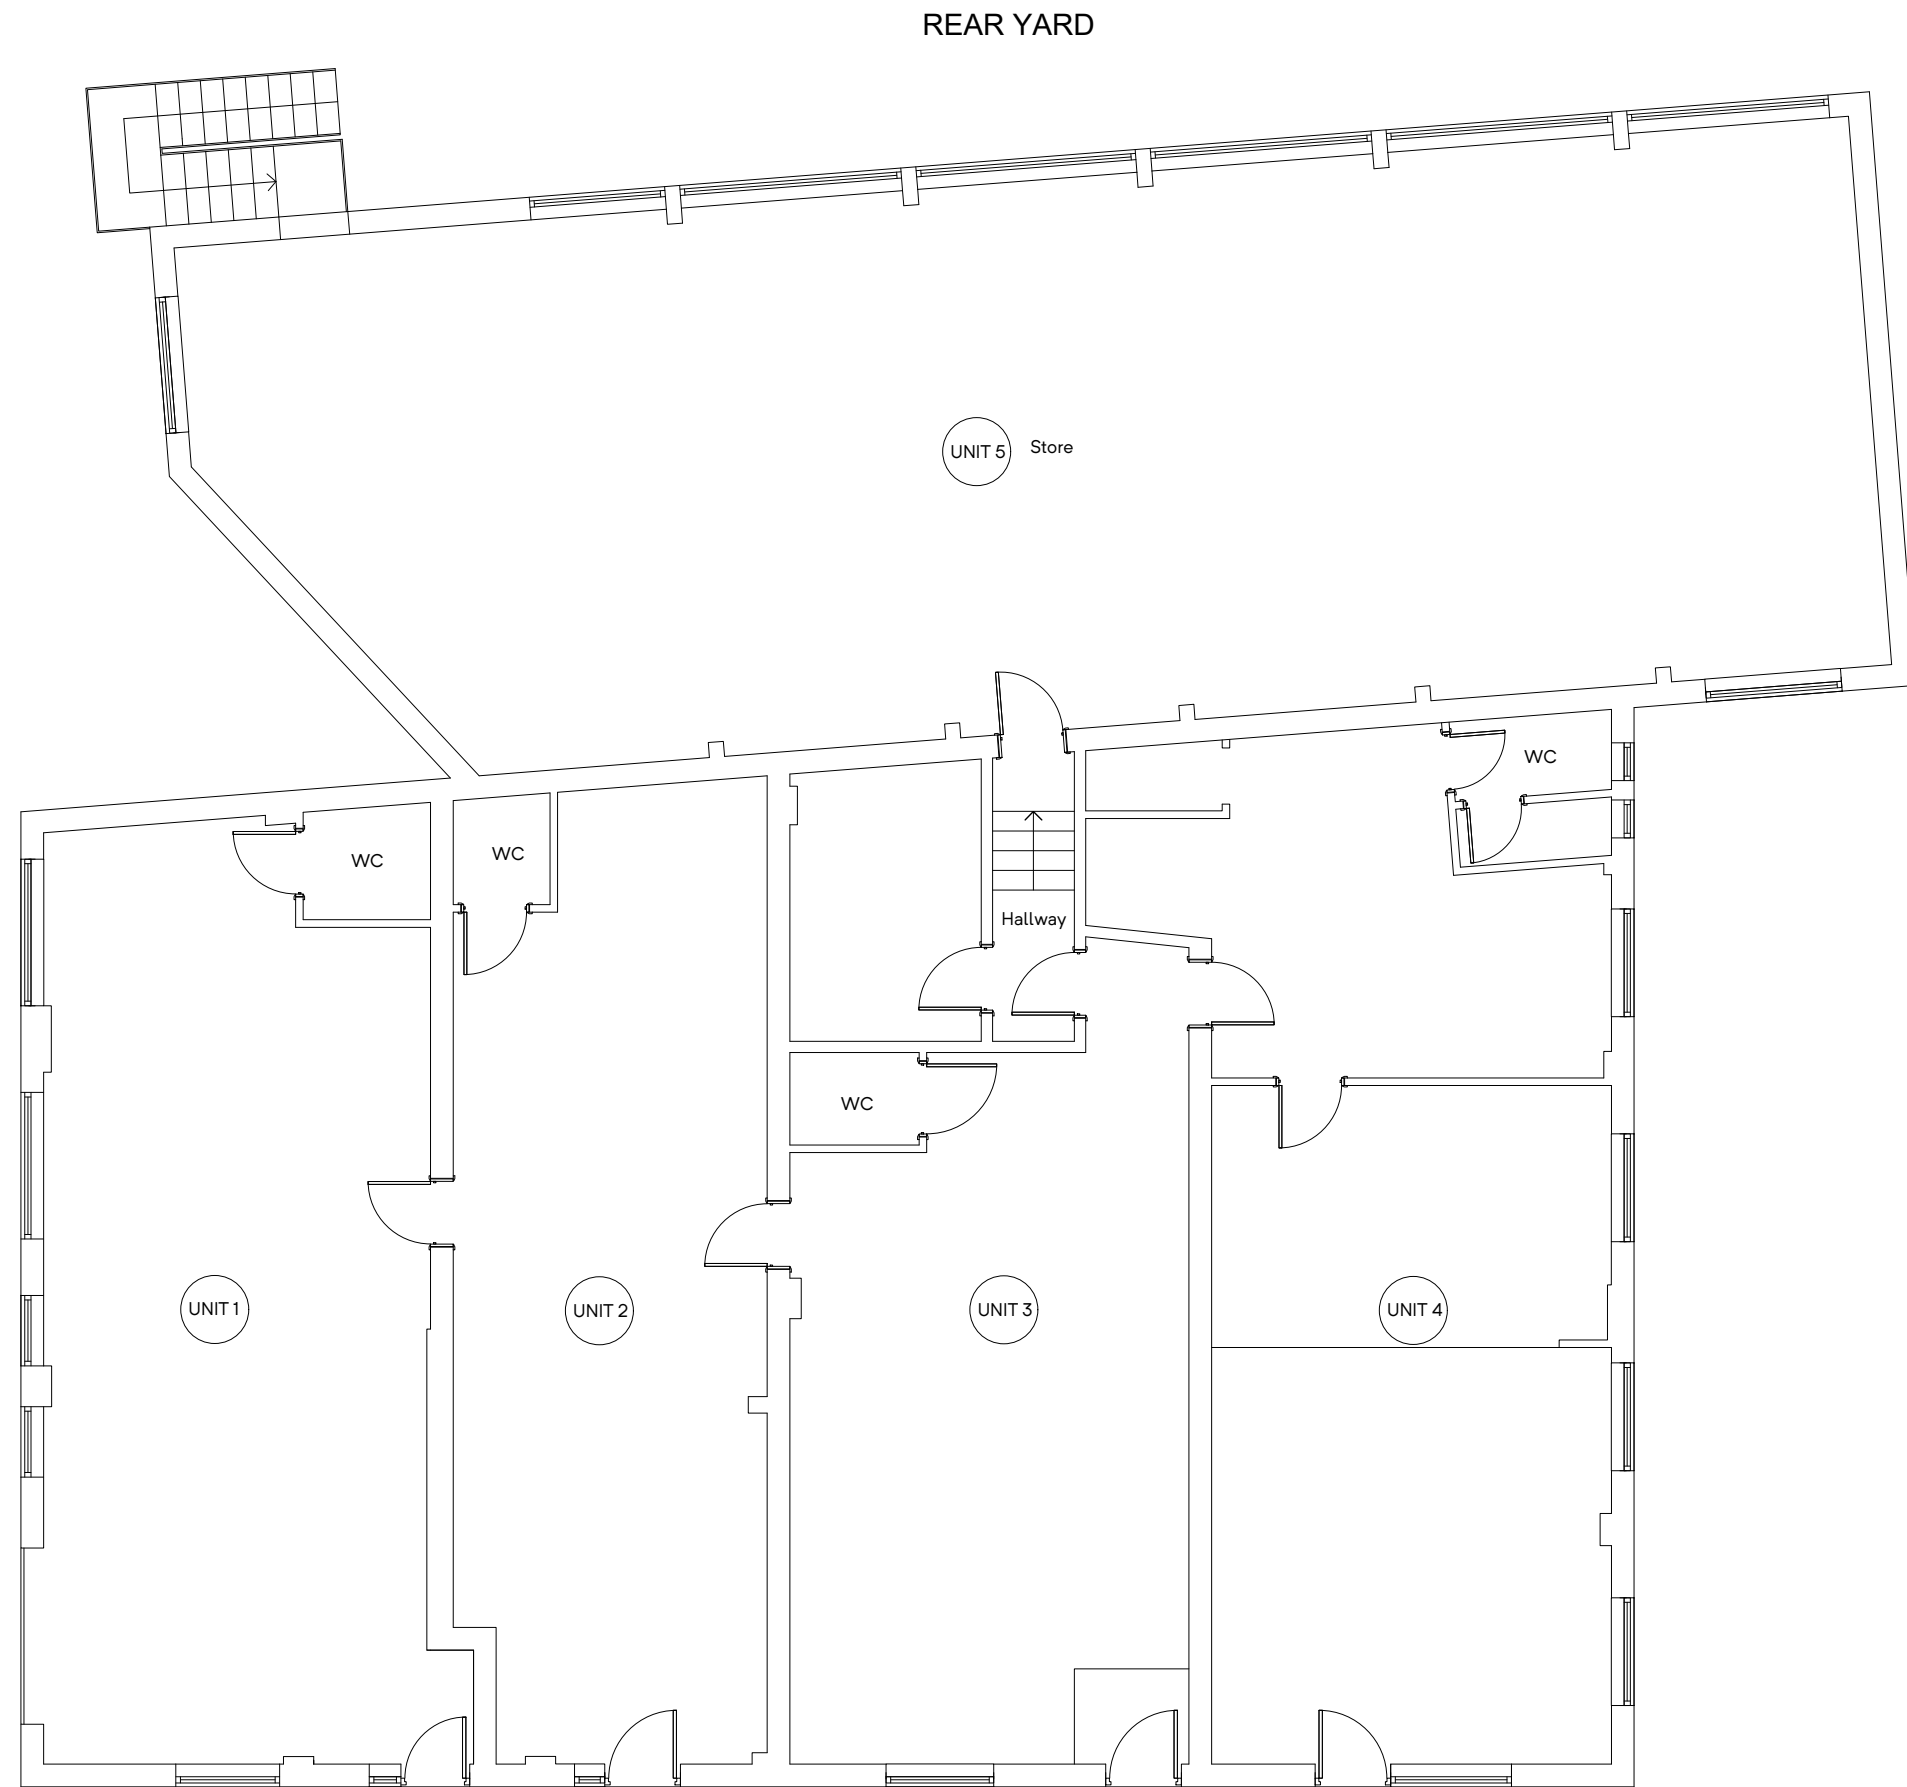

GROUND FLOOR PLAN
(EXISTING)

MELLOR STREET

Building Design Services	For:	Scale:
M.FAROOQ 418 Bury Road Rochdale OL11 5EU 01706 712231 0796 7605 763	MR M FAROOQ RETROSPECTIVE APPLICATION TO SPLIT EXISTING BUILDING INTO 6 UNITS AT	(Plan) 1:100 @ A3
bds	Bridge House Mellor Street Rochdale OL12 6AA	(Site Plan) 1:500 @ A3
		Job No. & Sheet
		2447/1

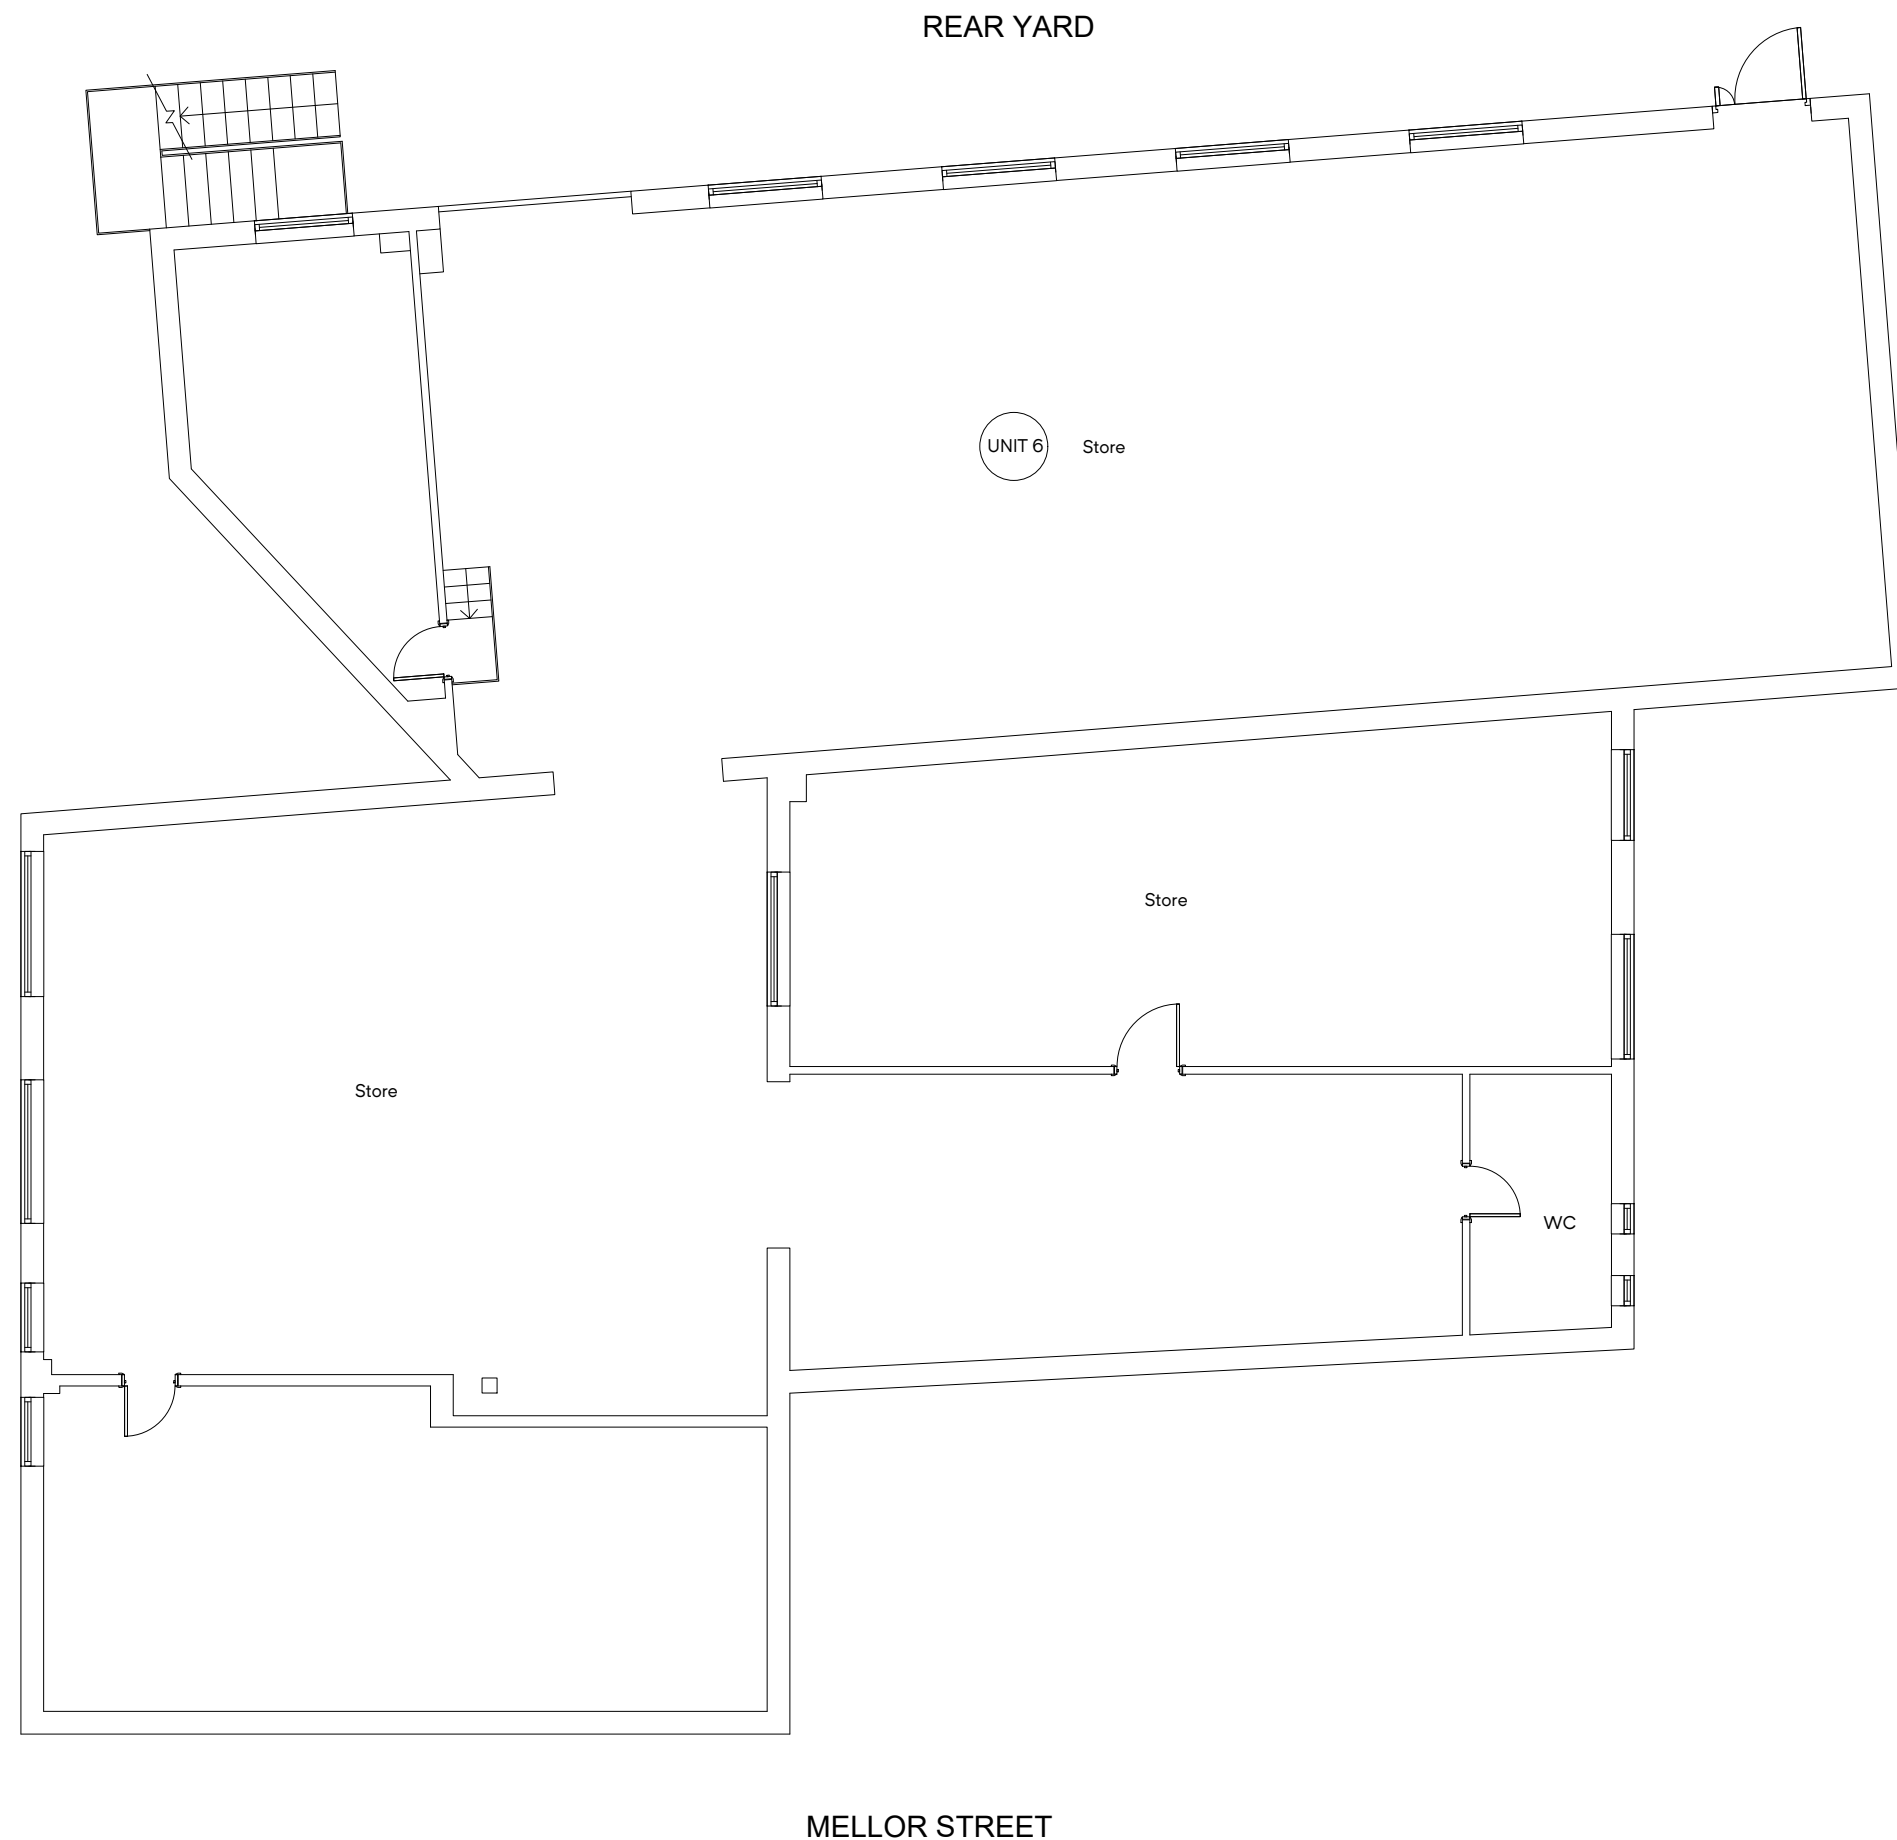

LOWER GROUND FLOOR PLAN
(EXISTING)

Building Design Services

For:

Scale:
(Plan)
1:100 @ A3

M.FAROOQ
418 Bury Road
Rochdale
OL11 5EU
01706 712231
0796 7605 763


MR M FAROOQ
RETROSPECTIVE
APPLICATION TO SPLIT
EXISTING BUILDING INTO 6
UNITS AT

(Site Plan)
1:500 @ A3

bds

Bridge House
Mellor Street
Rochdale
OL12 6AA

Job No. & Sheet
2447/2

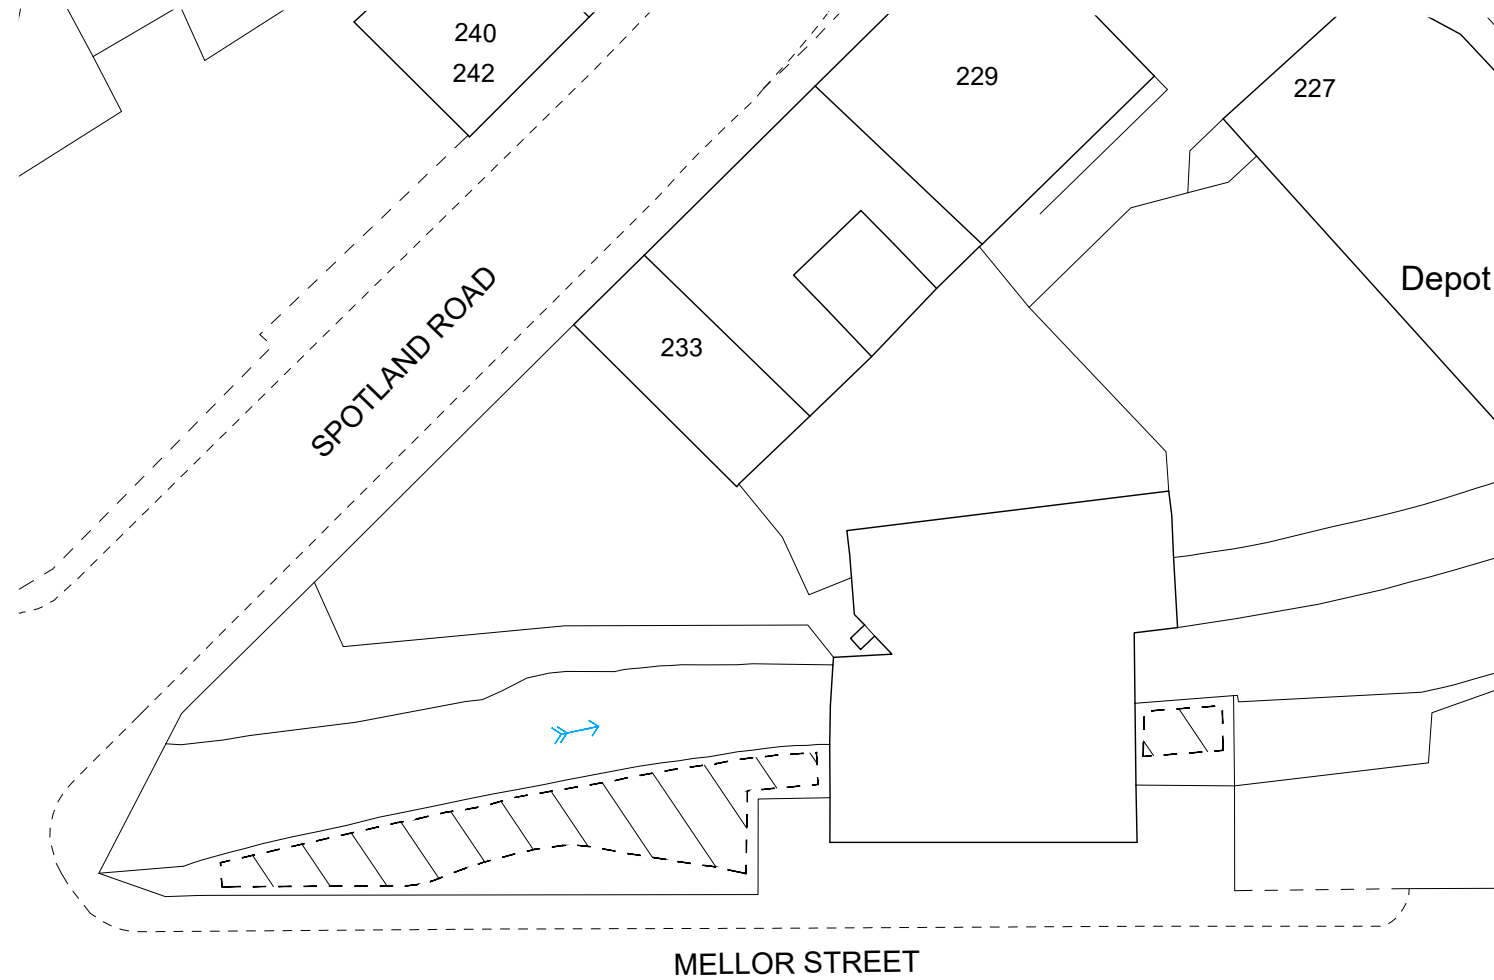

SITE PLAN
(EXISTING)

Building Design Services

For:

Scale:

M.FAROOQ
418 Bury Road
Rochdale
OL11 5EU
01706 712231
0796 7605 763

MR M FAROOQ
RETROSPECTIVE
APPLICATION TO SPLIT
EXISTING BUILDING INTO 6
UNITS AT

(Site Plan)
1:500 @ A3

bds

Bridge House
Mellor Street
Rochdale
OL12 6AA

Job No. & Sheet

2447/3