
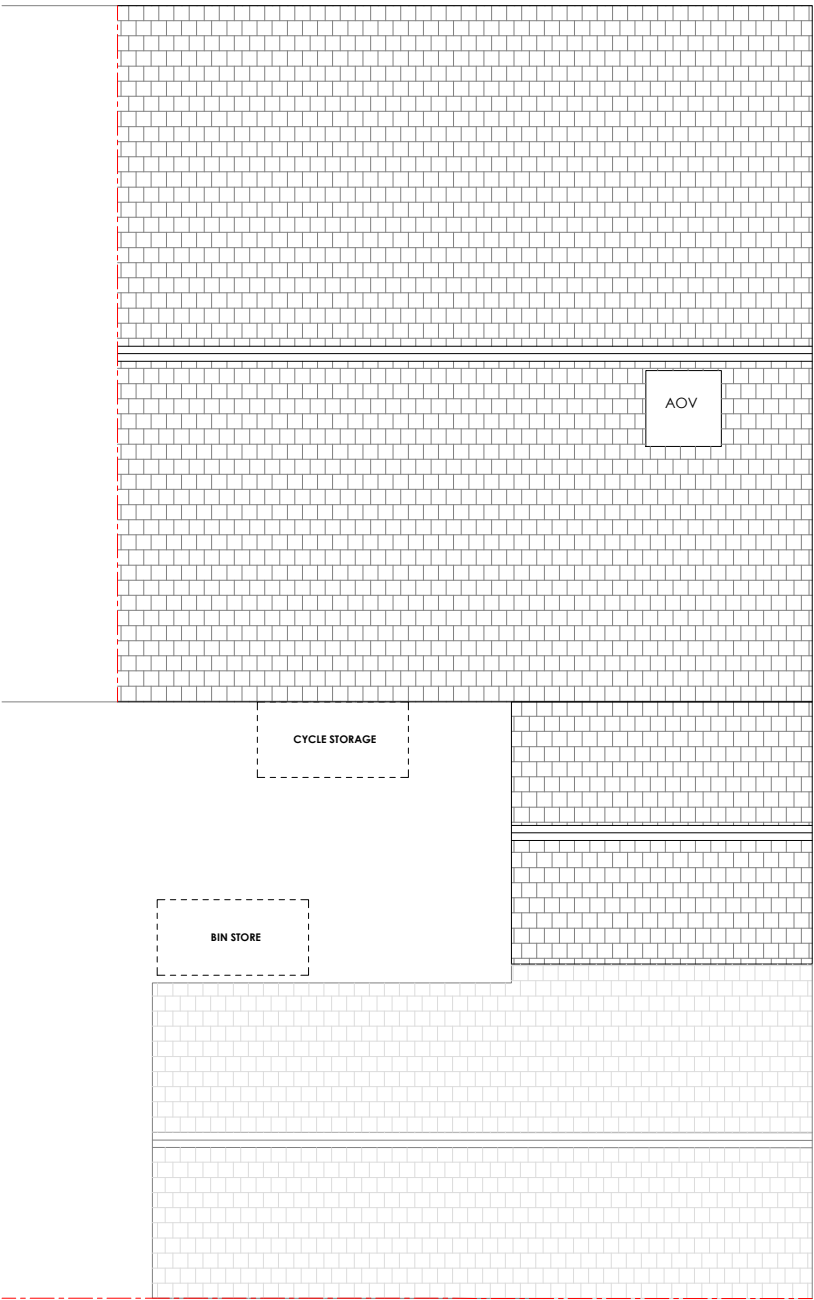


Dimensioning

Figured dimensions only to be taken from these designs and drawings. Work to annotated dimensions only. All dimensions to be checked on site. Architectural designers to be informed immediately of any discrepancies before work proceeds. Drawings are to be read in conjunction with relevant specifications, structural engineers and service engineers' drawings.

KEY:		
	COMMERCIAL	54 sq.m.
	FLAT 1	42 sq.m.
	FLAT 2	38 sq.m.
	FLAT 3	37 sq.m.

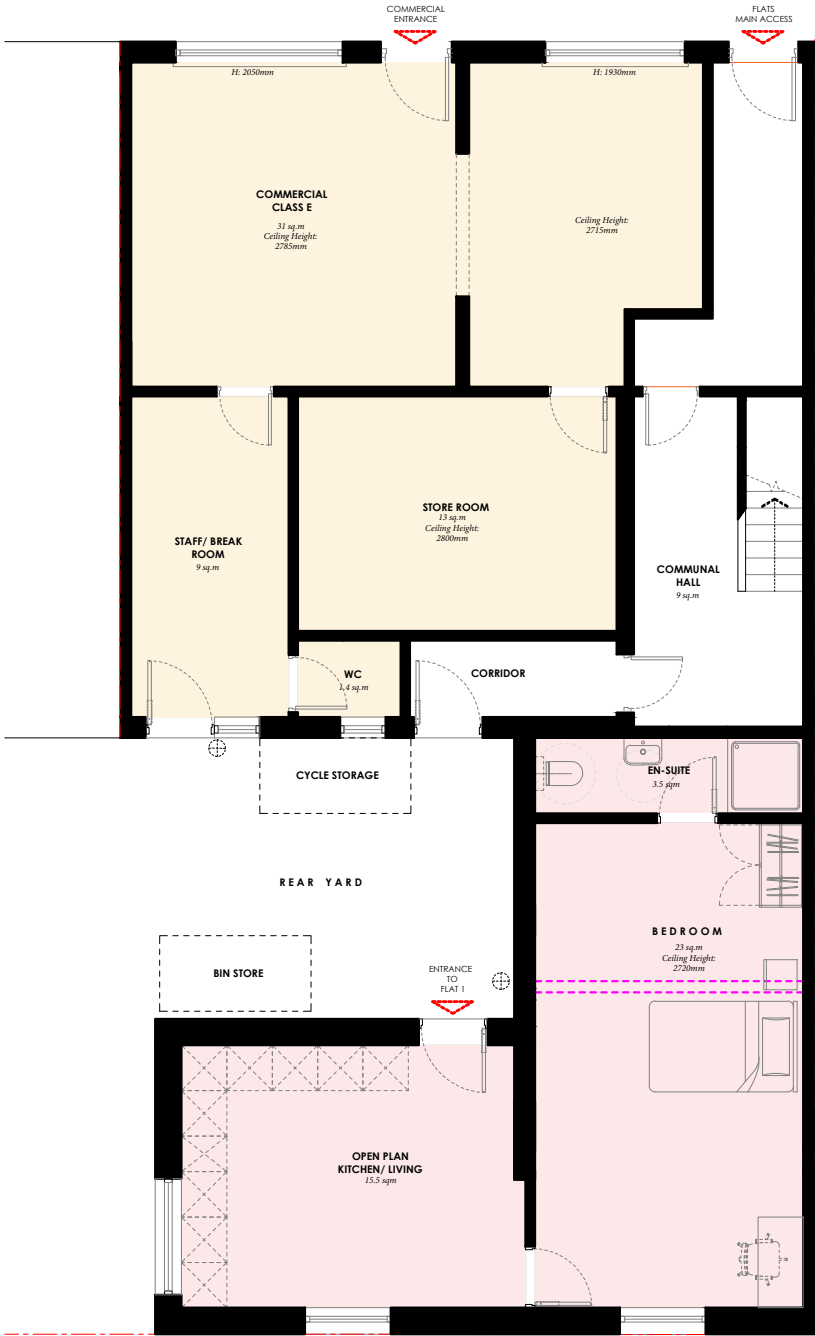

Rev	Date	Description
-	23/07/26	Issued to client for comments

S A L E E M
ARCHITECTS

Architecture | Masterplanning | Graphics

CLIENT: Property Owner	
PROJECT: Manchester Road Castleton Rochdale OL11 3AW	
TITLE: Proposed Plans	REV:
SCALE: 1:100 @ A3	DATE: July 2026
DRAWING NO. Sheet 4	