


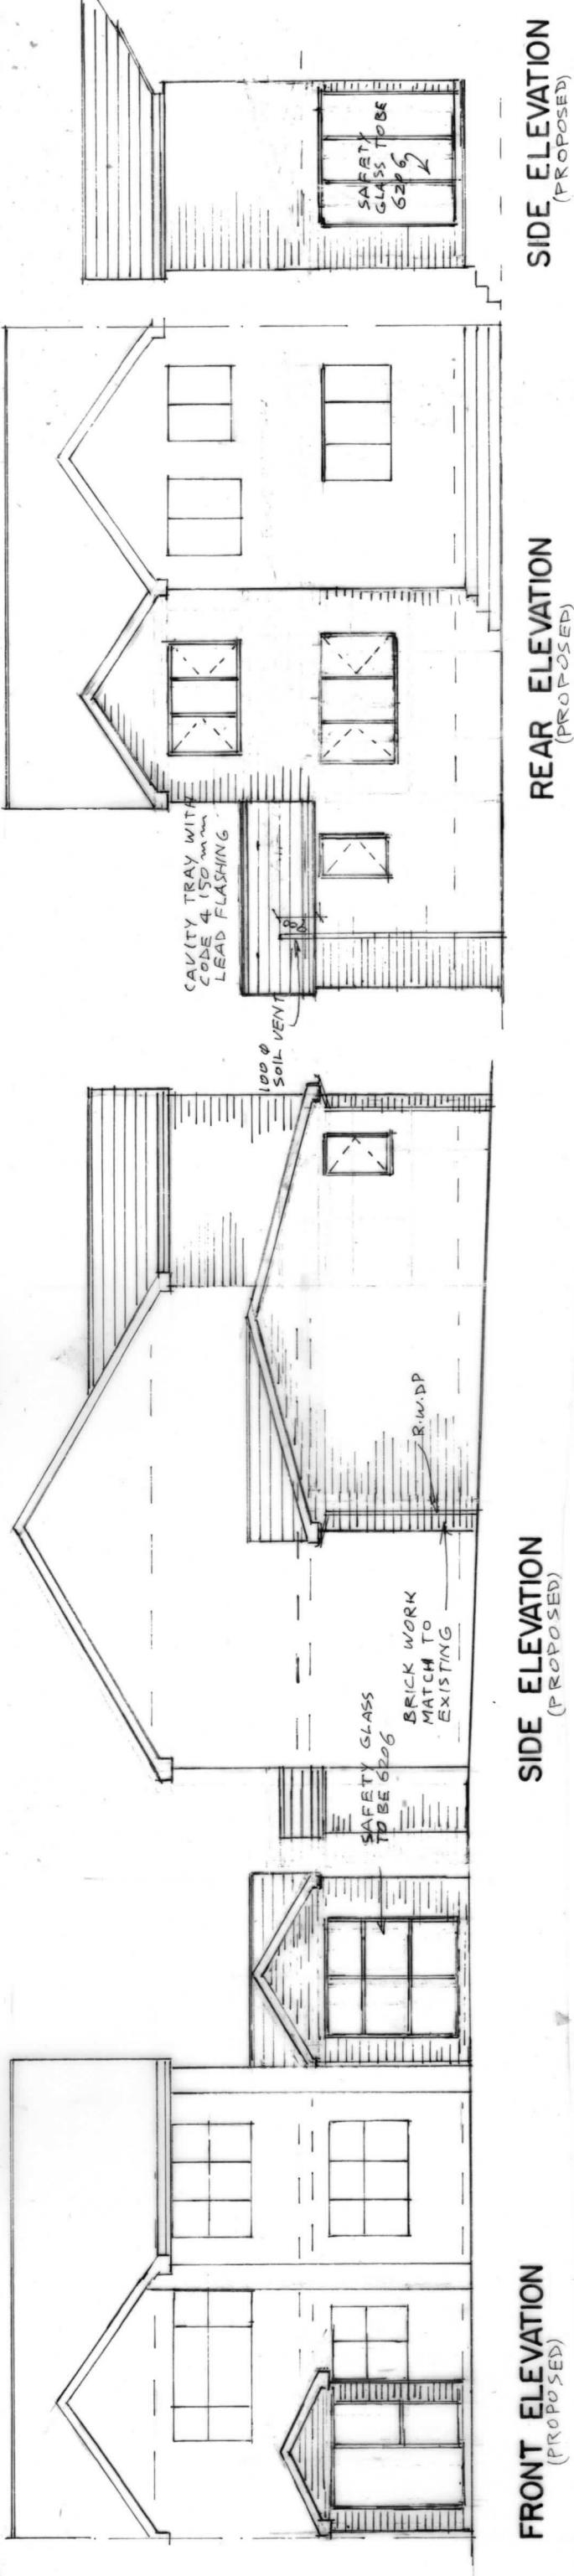

BUILDING DESIGN SERVICES M. FAROOQ 418 Bury Road Rochdale OL11 5EU. Tel: 01706 712231 Mob: 07967605763	
PROPOSED SINGLE STOREY SIDE EXTENSION AND FIRST FLOOR REAR EXTENSION AT 99 BENTLEY STREET ROCHDALE OL12 6PA	
For: Mrs RUMINA AKHTAR Elevation	A2357/3