


Location Plan

Site Address: 565, Bury Road, Rochdale, OL11 4DQ

Date Produced: 27-Jul-2026

Scale: 1:2500 @A4

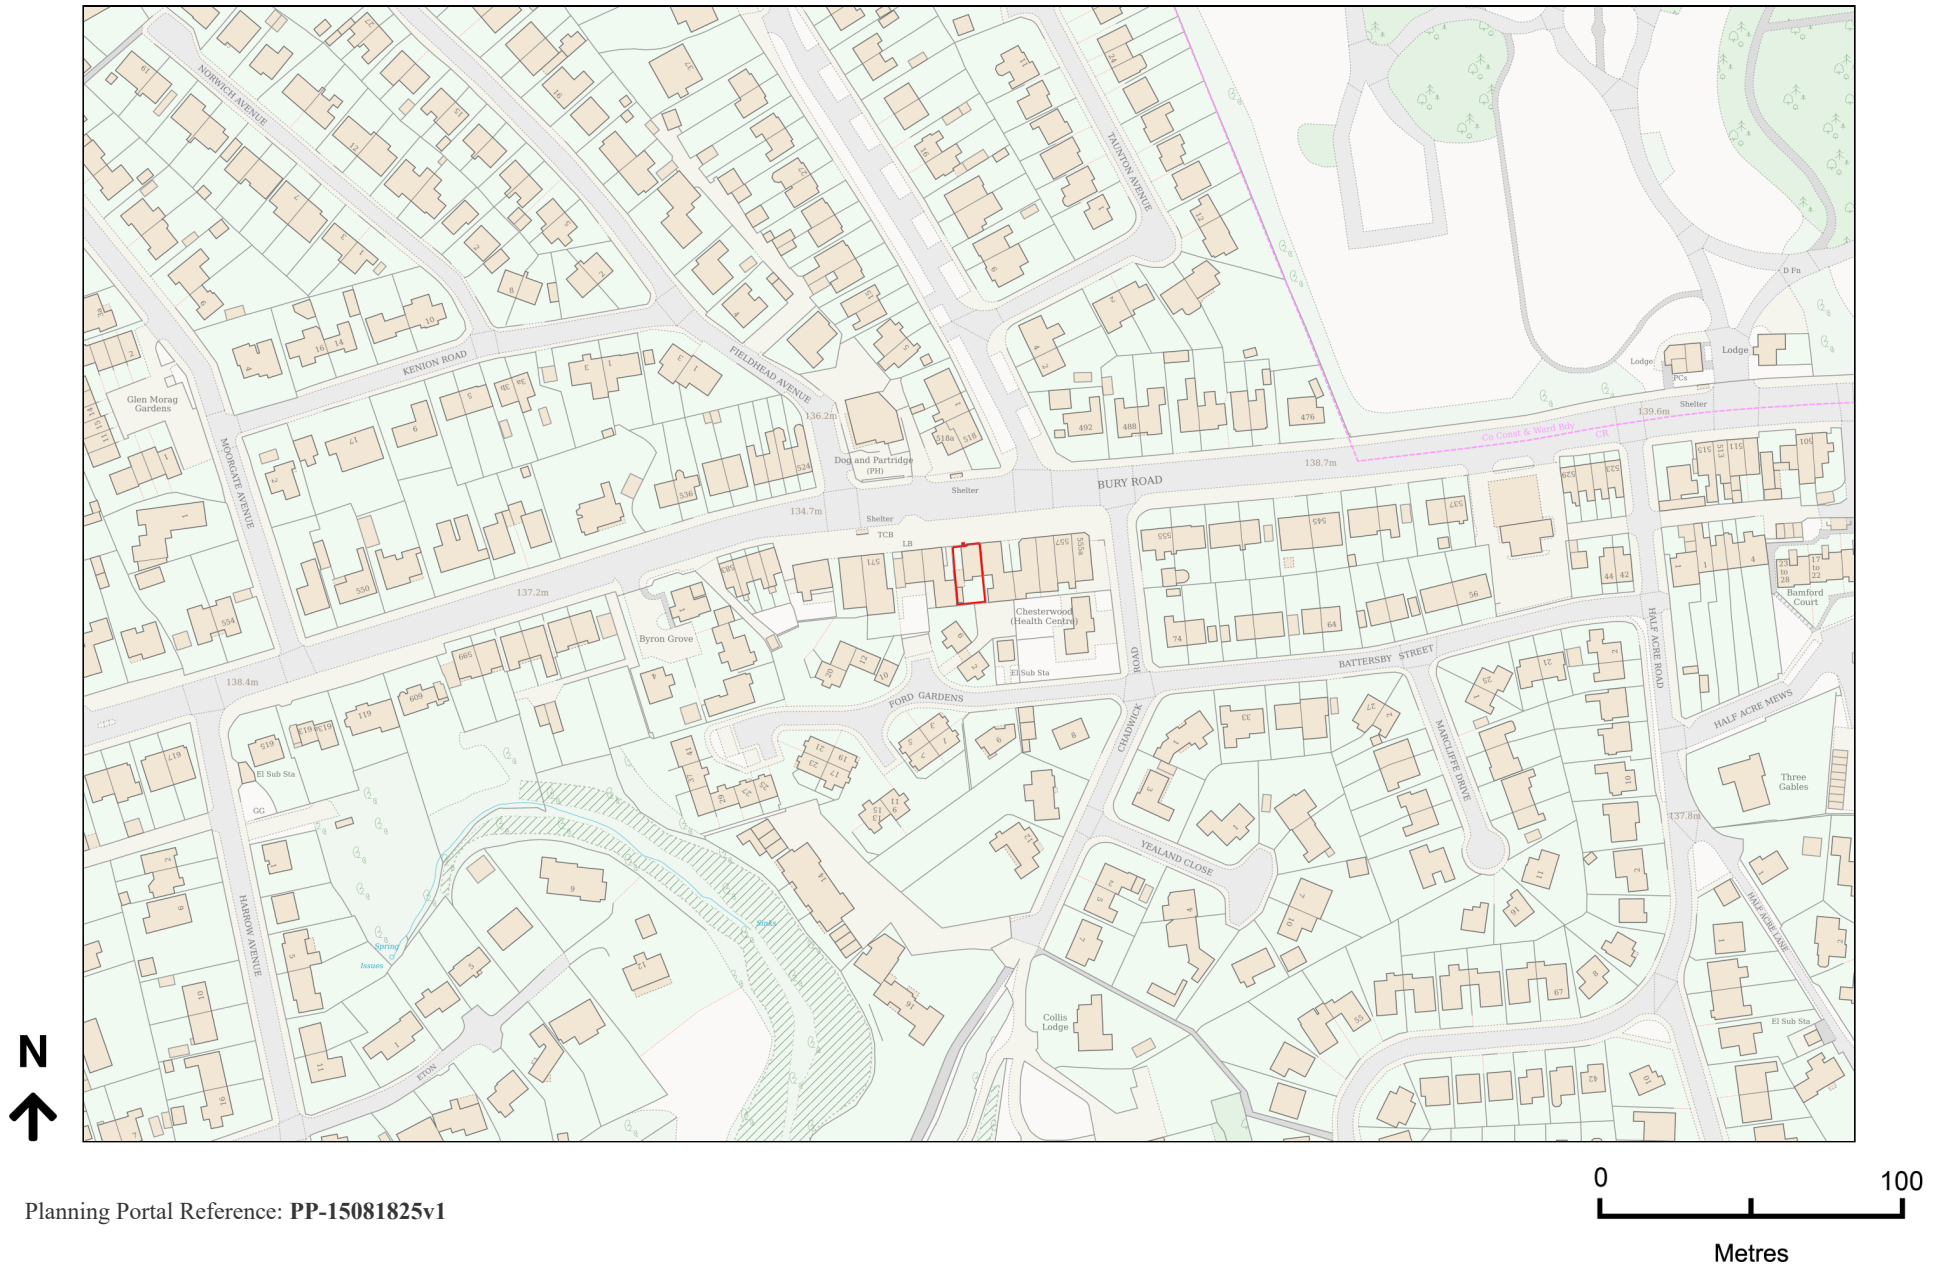

Planning Portal Reference: PP-15081825v1