


Location Plan

Site Address: 9, Thornham New Road, Rochdale, OL11 2XR

Date Produced: 27-Jul-2026

Scale: 1:1250 @A4

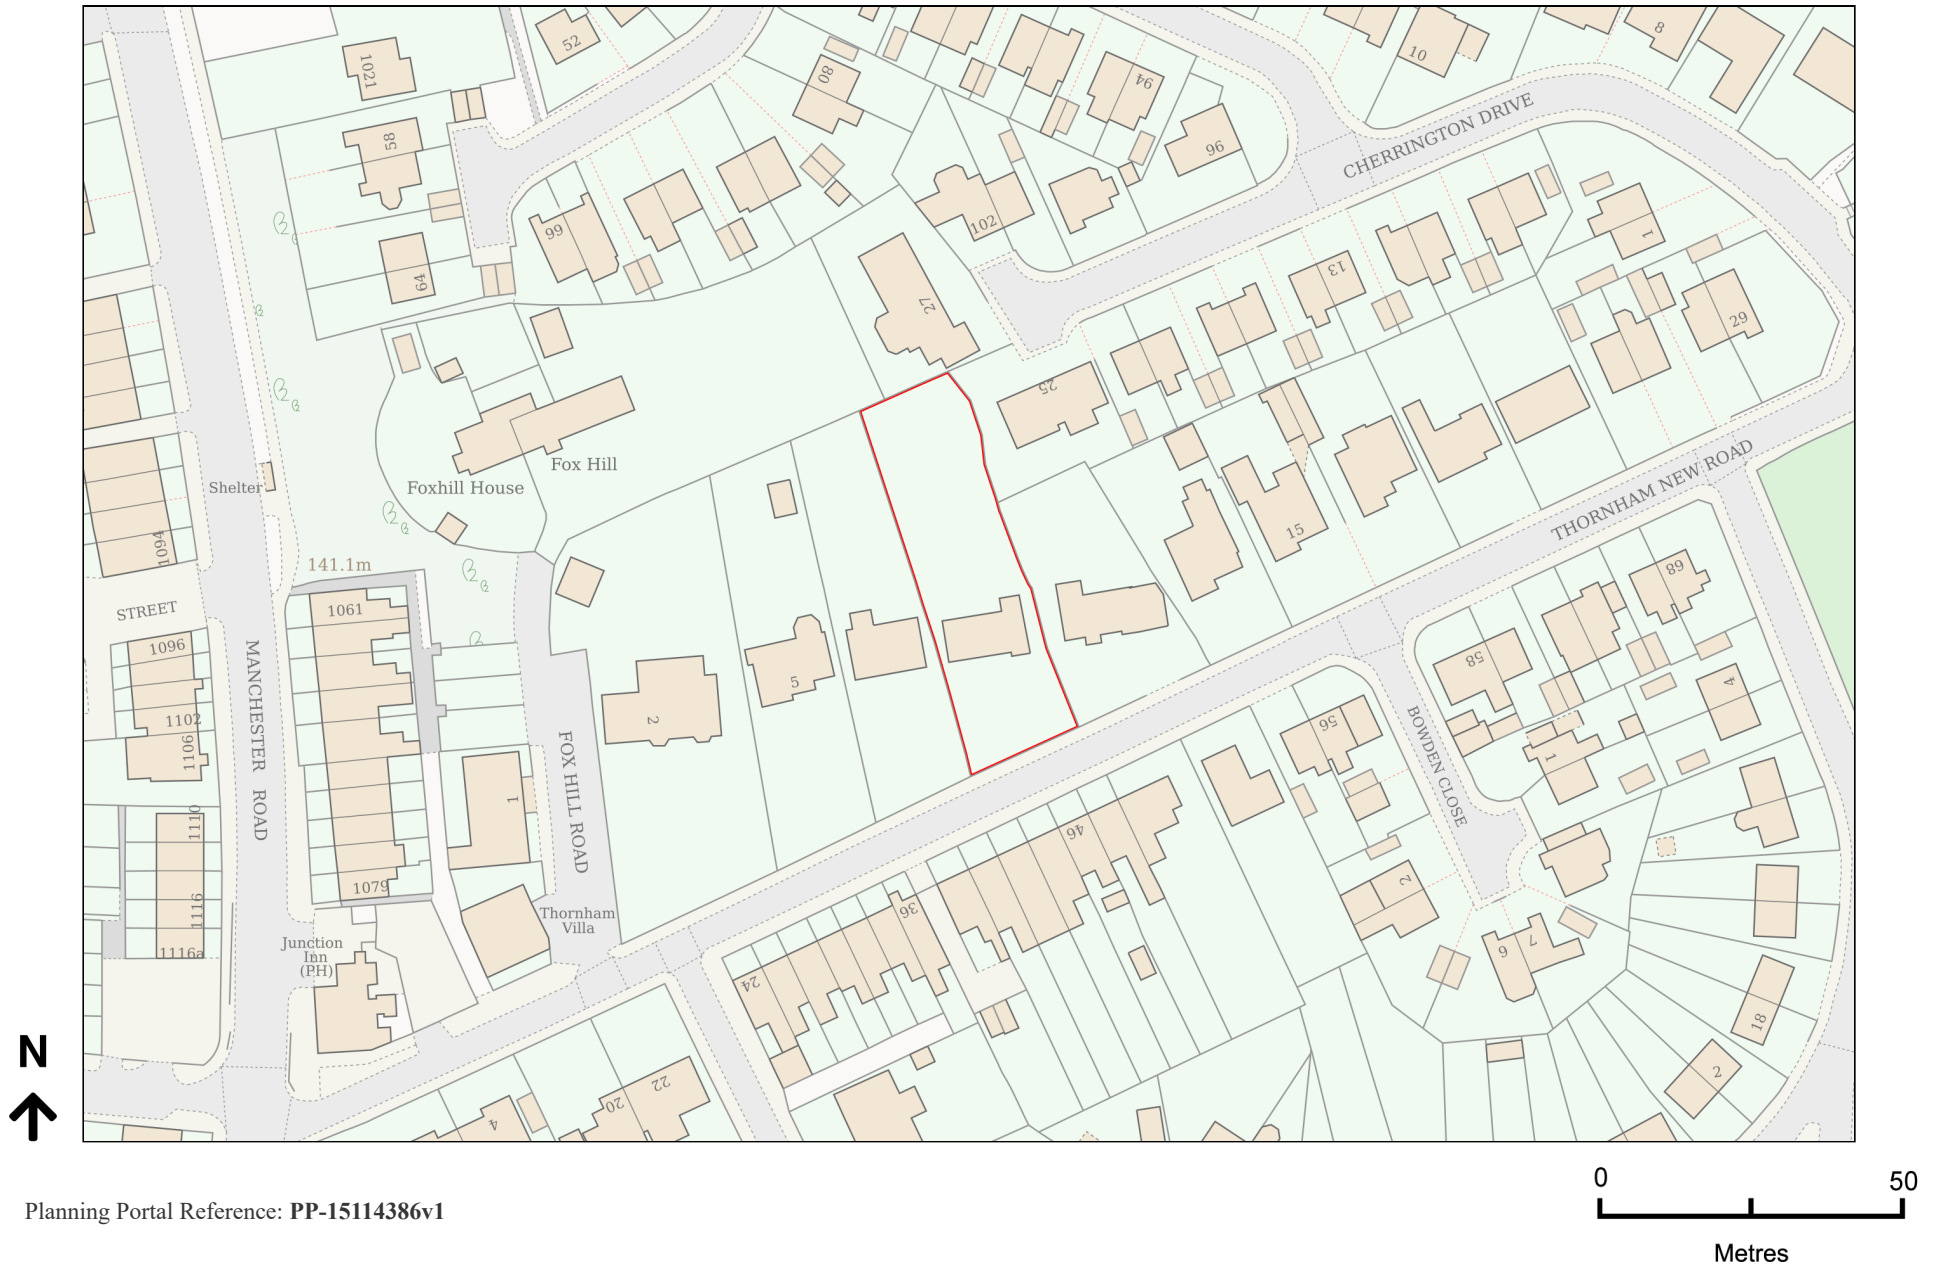

Planning Portal Reference: PP-15114386v1