

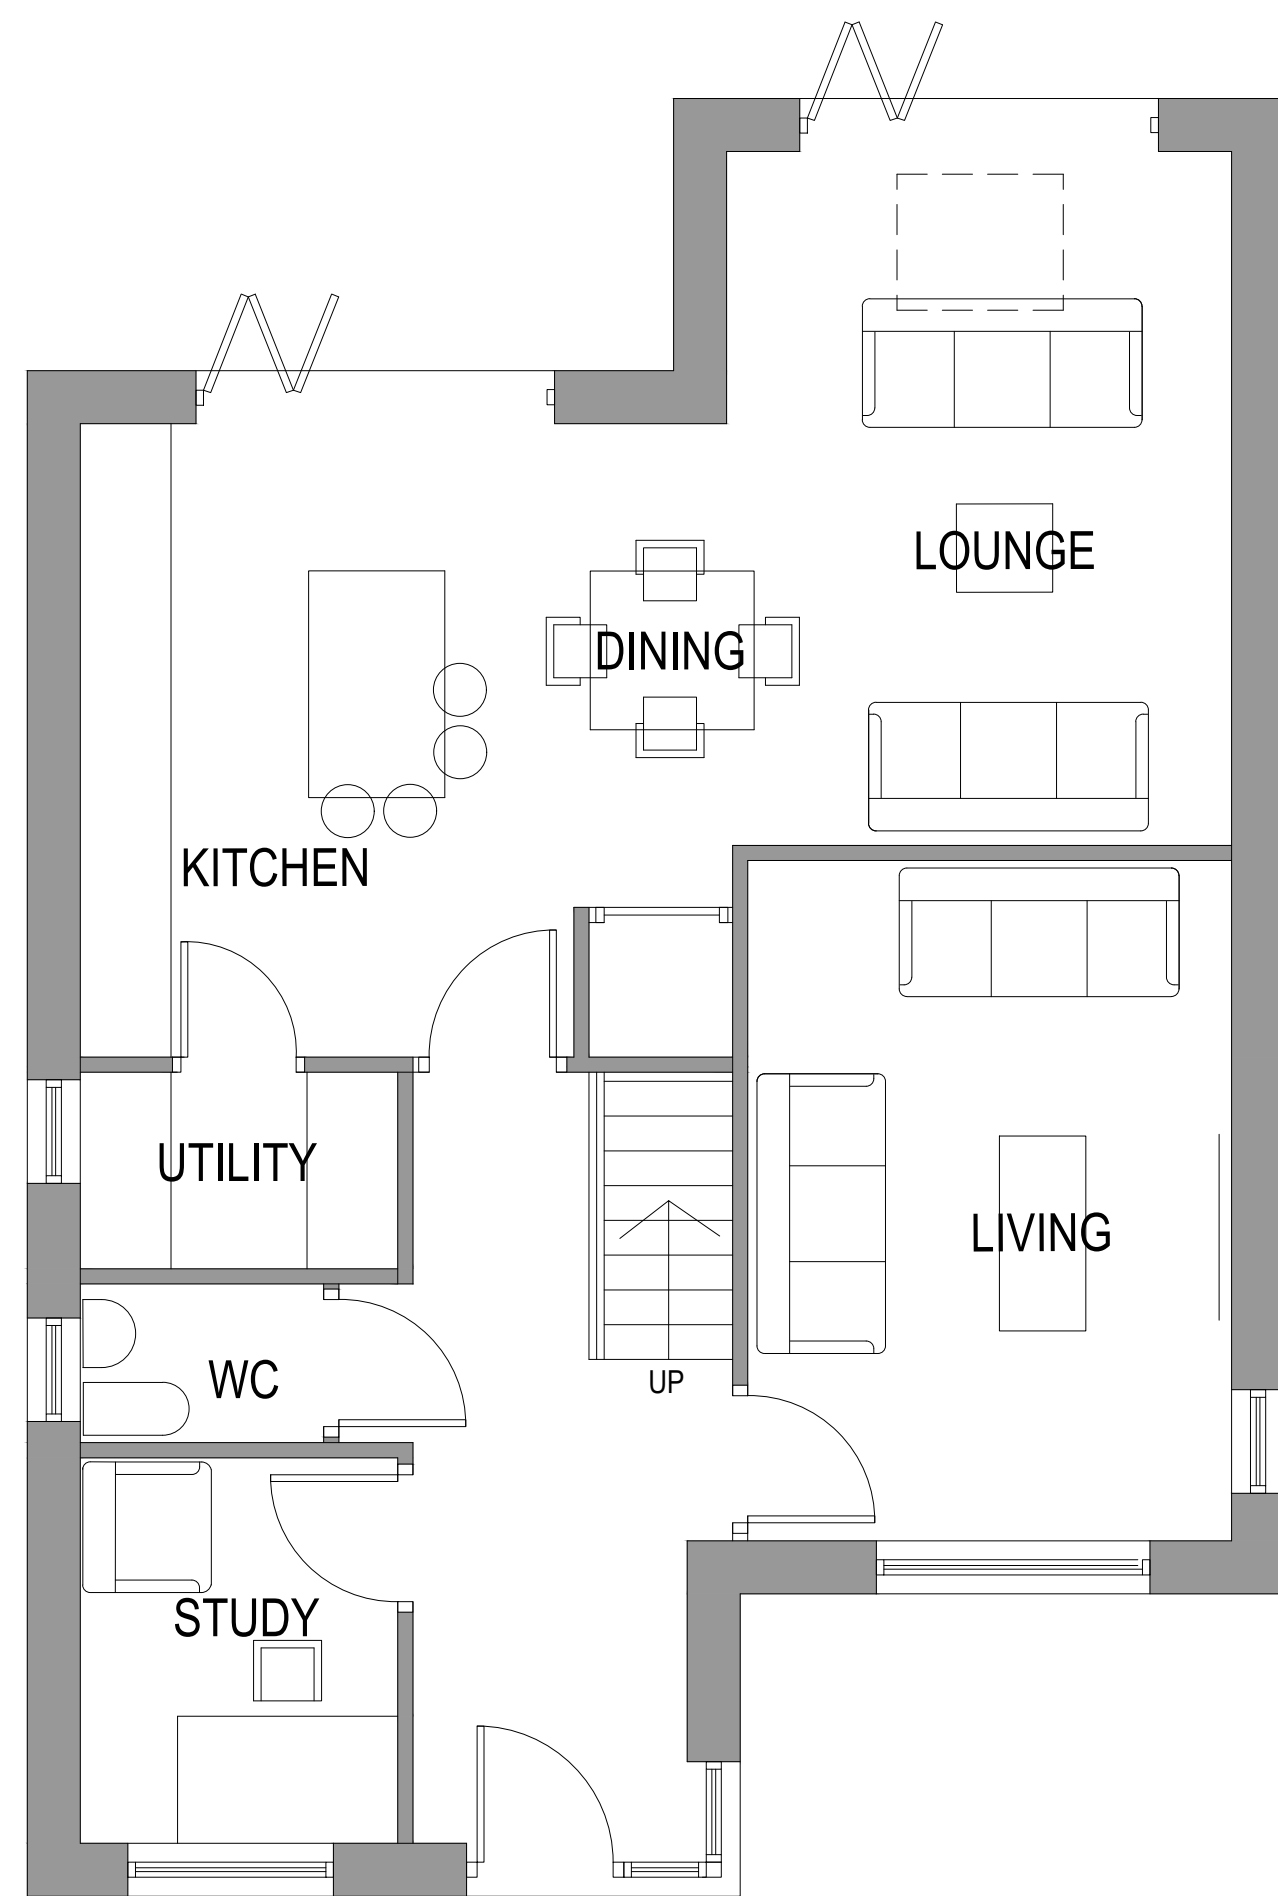
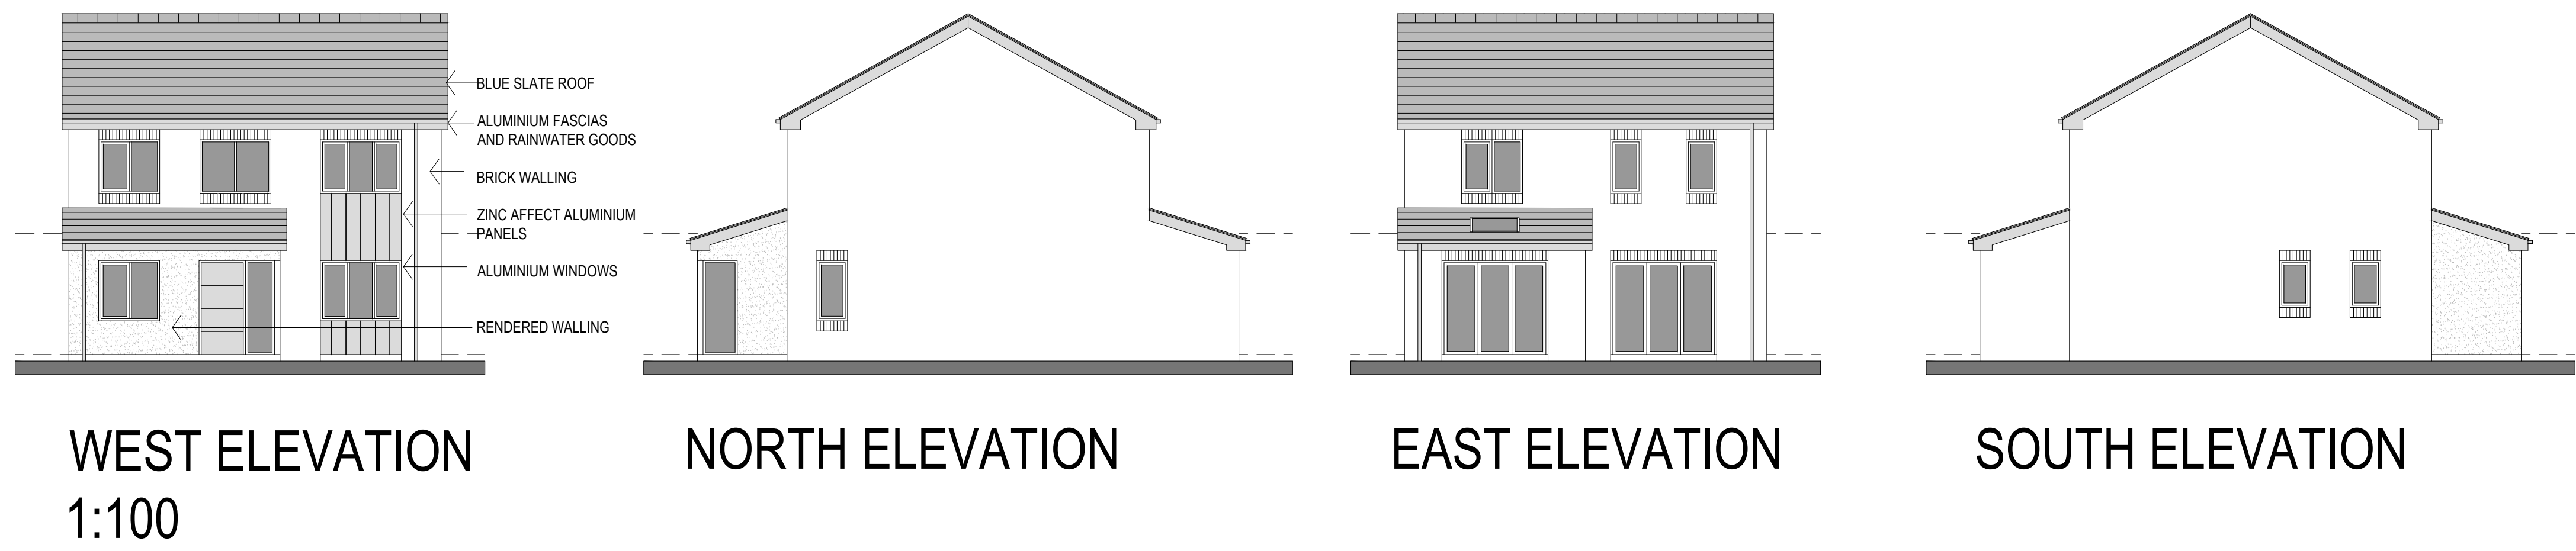


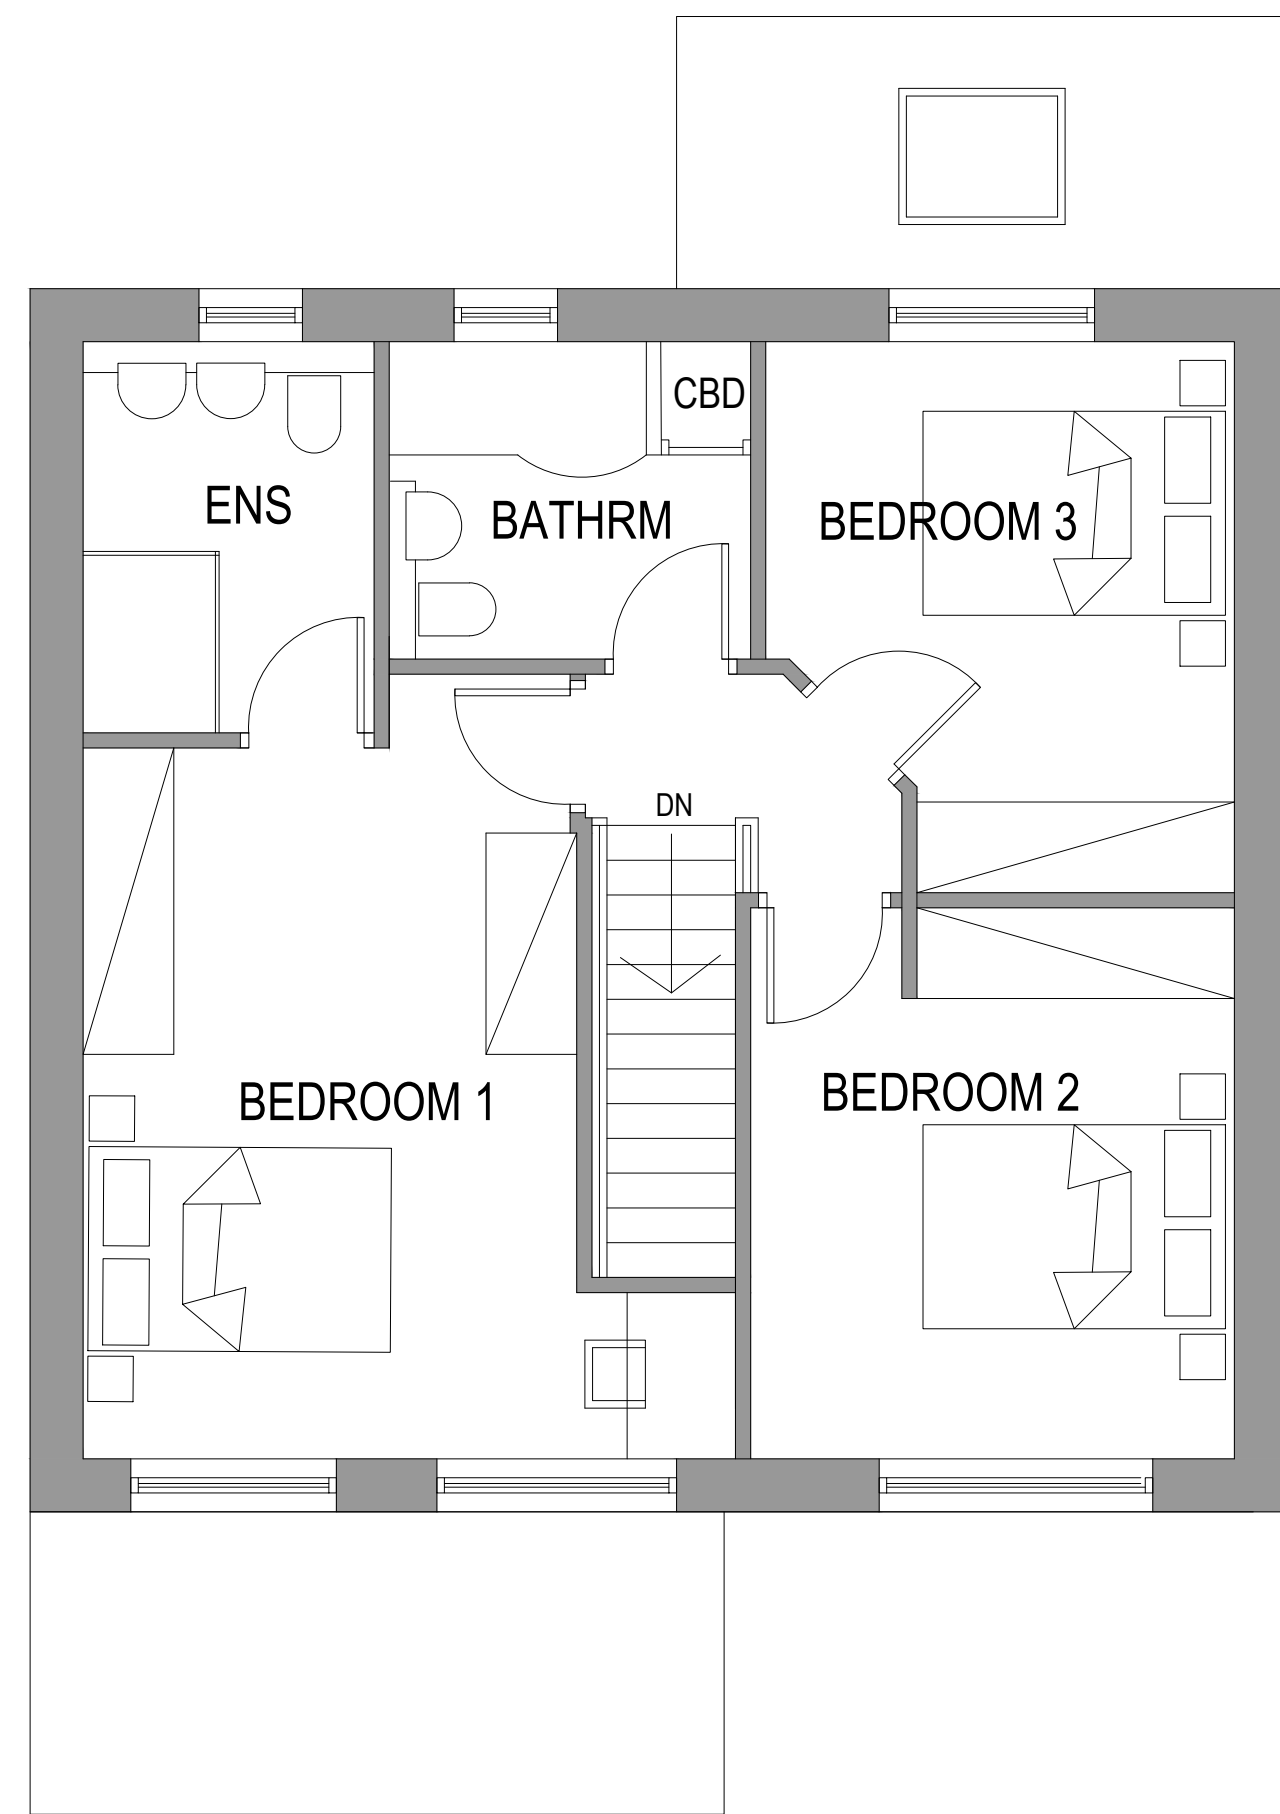

PLOT 1

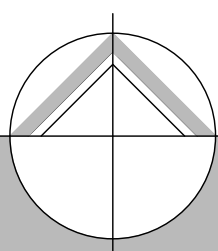

 northern design partnership			
Chartered Architects The Chapel, Millmoor Road, Meltham, Holmfirth, HD9 5JU			
www.northerndesignpartnership.co.uk Instagram: @northerndesignp Telephone: (01484) 854848			
client	MOHAMMED SHABIR		
project	PROPOSED RESIDENTIAL DEVELOPMENT LITTLE NOOK FARM HEYWOOD OLD ROAD MIDDLETON M24 4GS		
drawing	PROPOSED PLANS AND ELEVATIONS PLOT 1		
revision	notes	date	drawn
*	*	*	*
scale :	1:50 & 1:100 AT A1	07.26	PB
project no.	drawing no.	revision	
2360	06		