


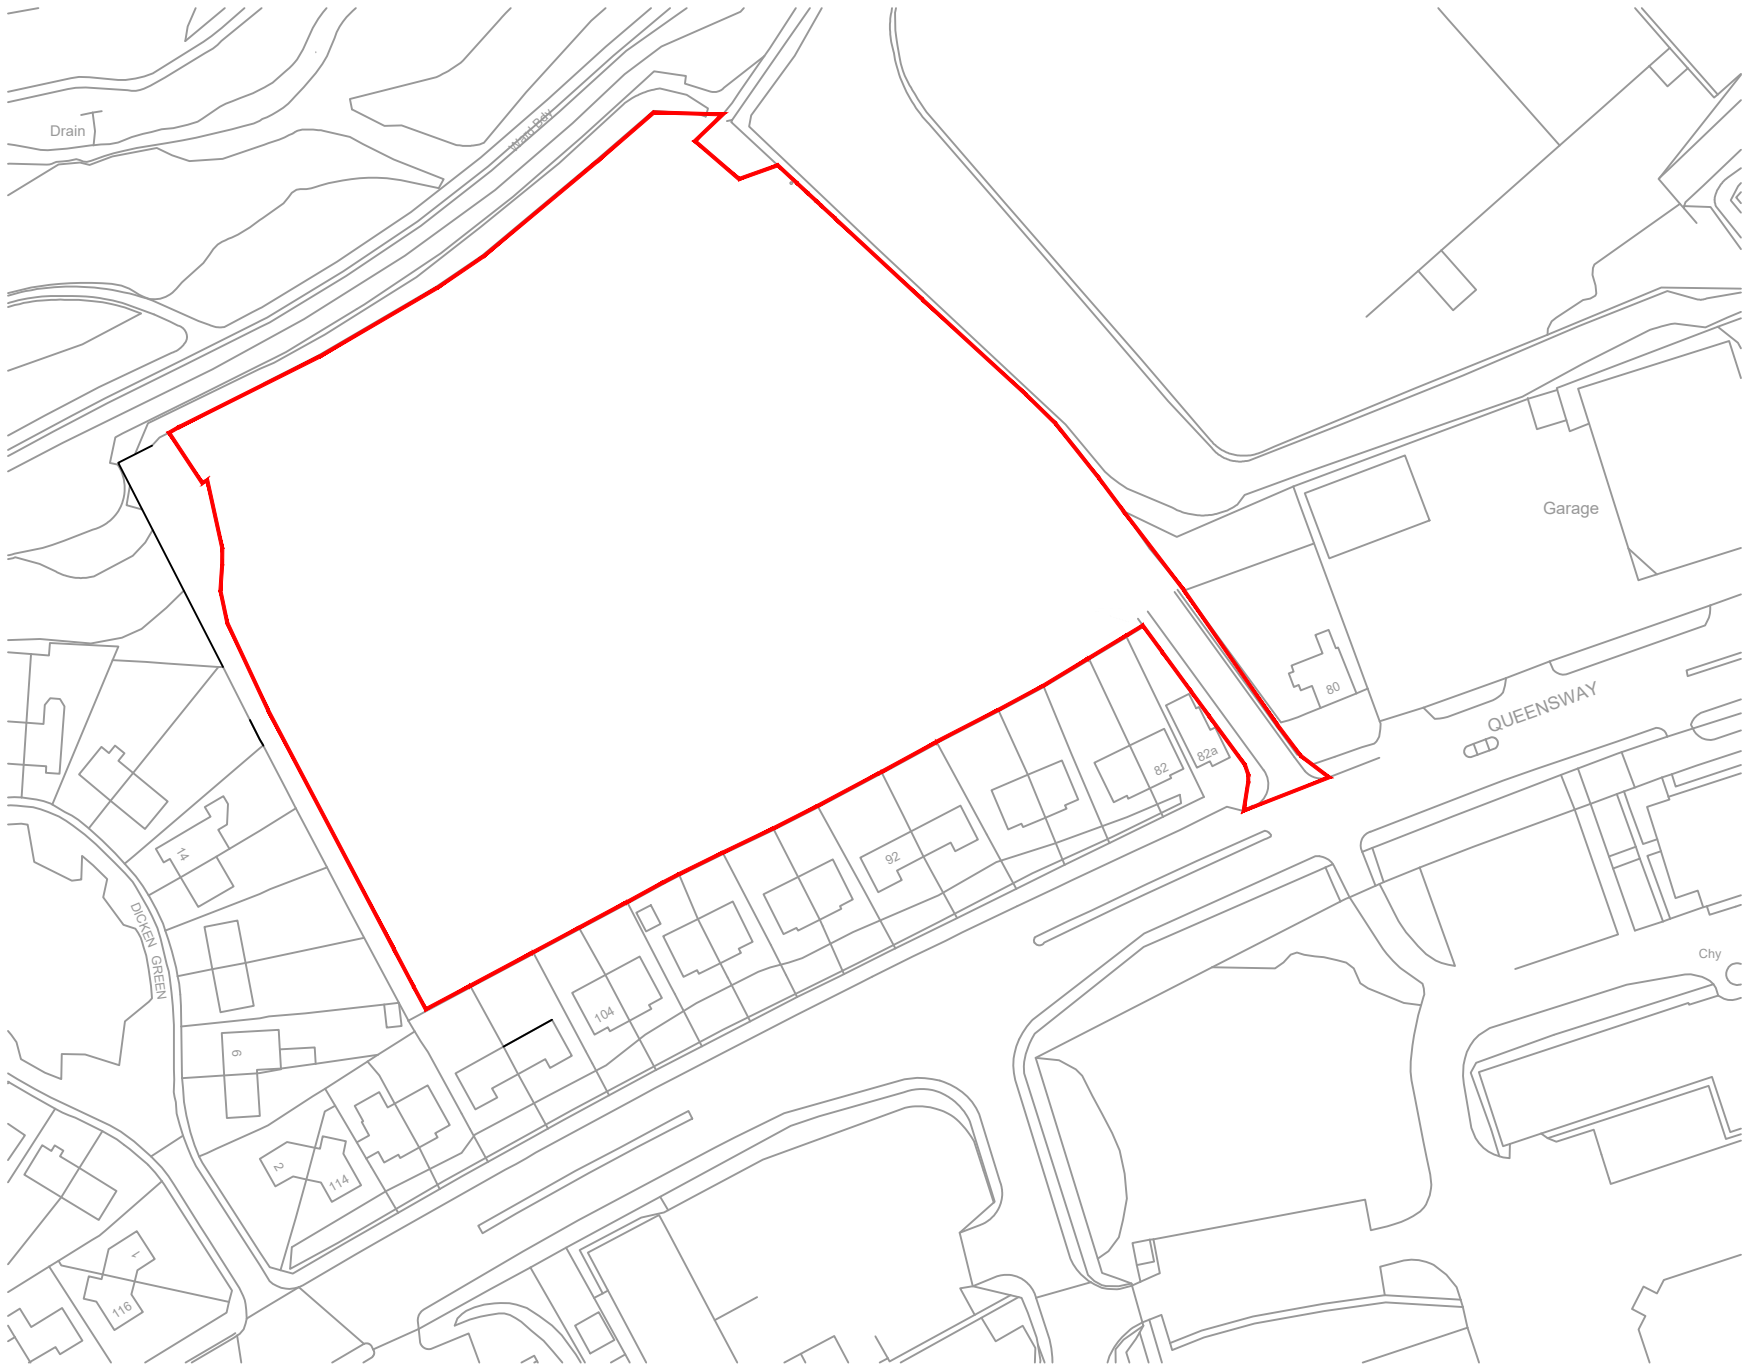

Red Line Denotes Site Boundary



-	-	-	-	-	-
REV	DATE	DRAWN	DESCRIPTION	ARCH CHECK	ENG CHECK
TITLE					
LOCATION PLAN					
 A KEEPMOAT HOMES COMPANY			M.C.I. Developments Ltd. 15 Beecham Court, Smithy Brook Road, Wigan, WN3 6PR tel: 08448871467 fax: 08448871468 web: www.mcidevelopments.com email: admin@mcidevelopments.com		
PROJECT					
GREENFIELD LANE, ROCHDALE					
DRN BY	LS	SCALE	JOB REF	DRAWING NUMBER	REV
DATE	01.04.26	1:1250 @ A3	109	MCI-109-DR-A-509	-