




01 **Proposed North Street Scene**
Scale 1:500 @ A2

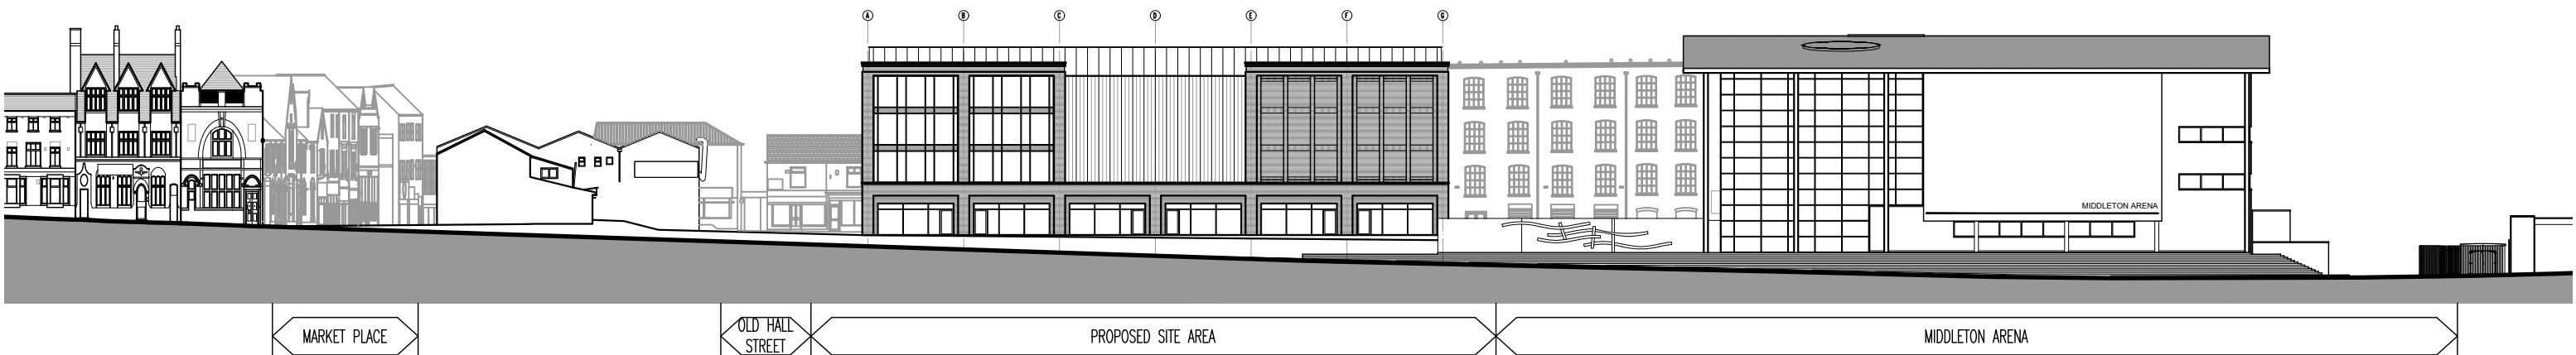


02 **Proposed West Street Scene**
Scale 1:500 @ A2

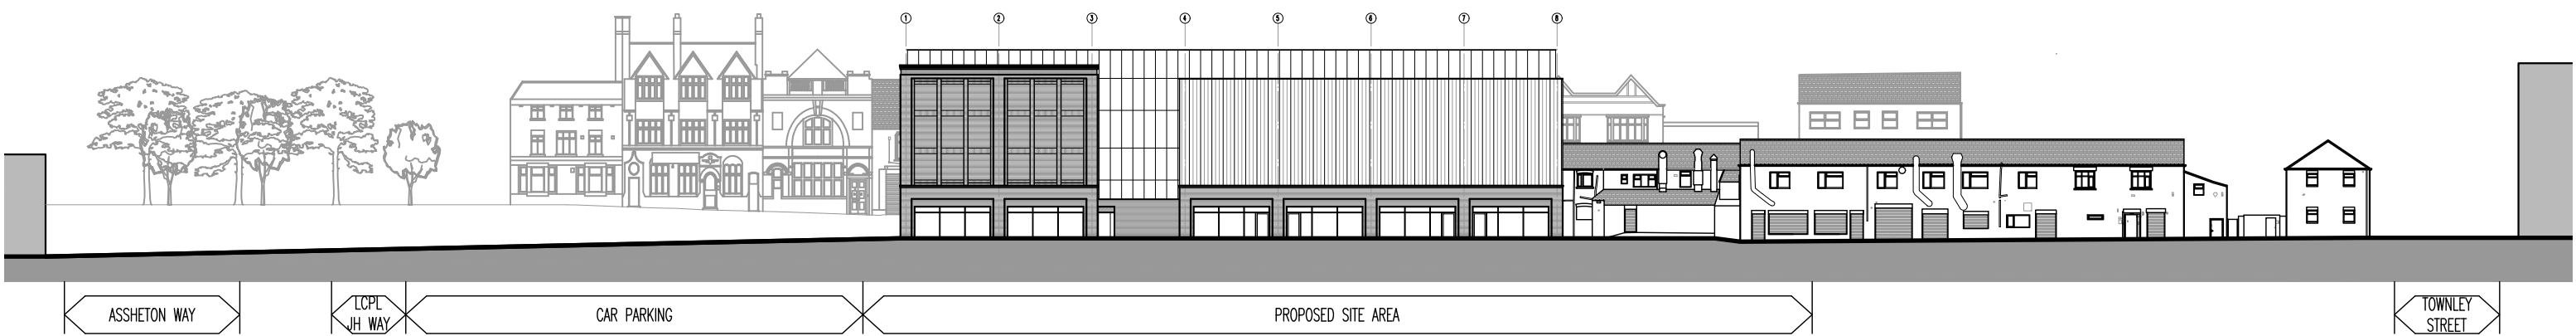

03 **Proposed South Street Scene**
Scale 1:500 @ A2

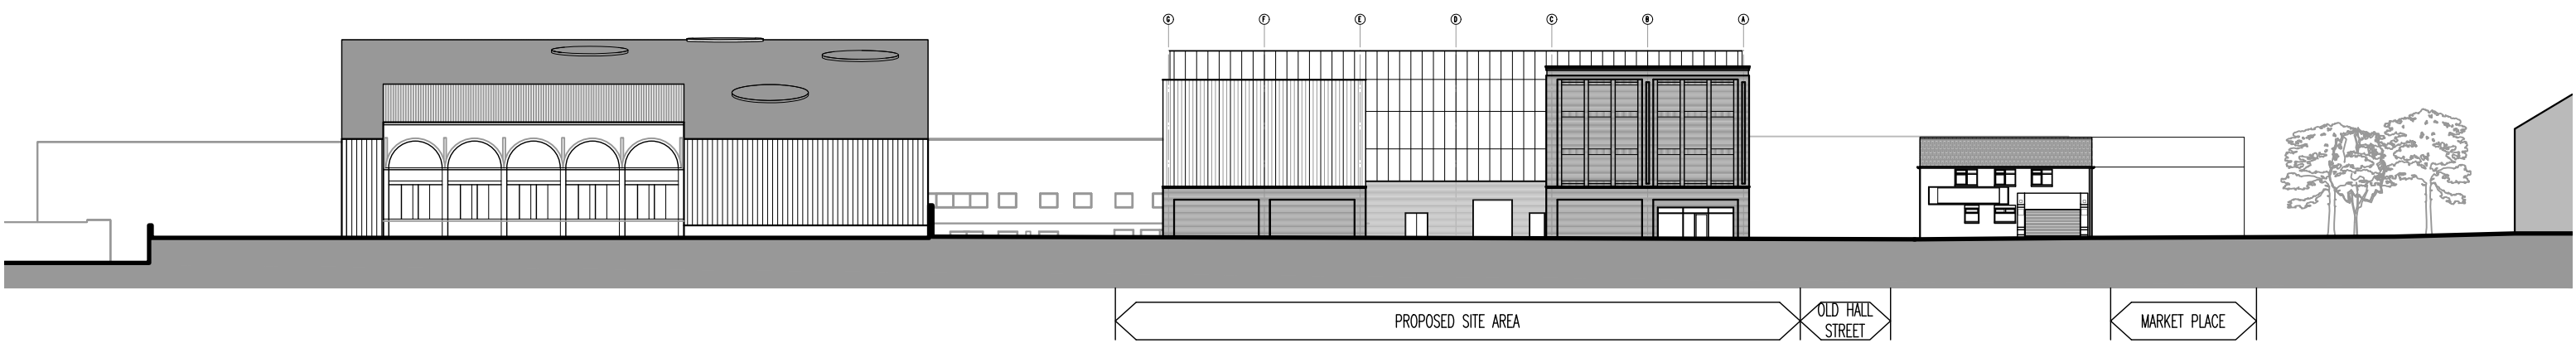

04 **Proposed East Street Scene**
Scale 1:500 @ A2

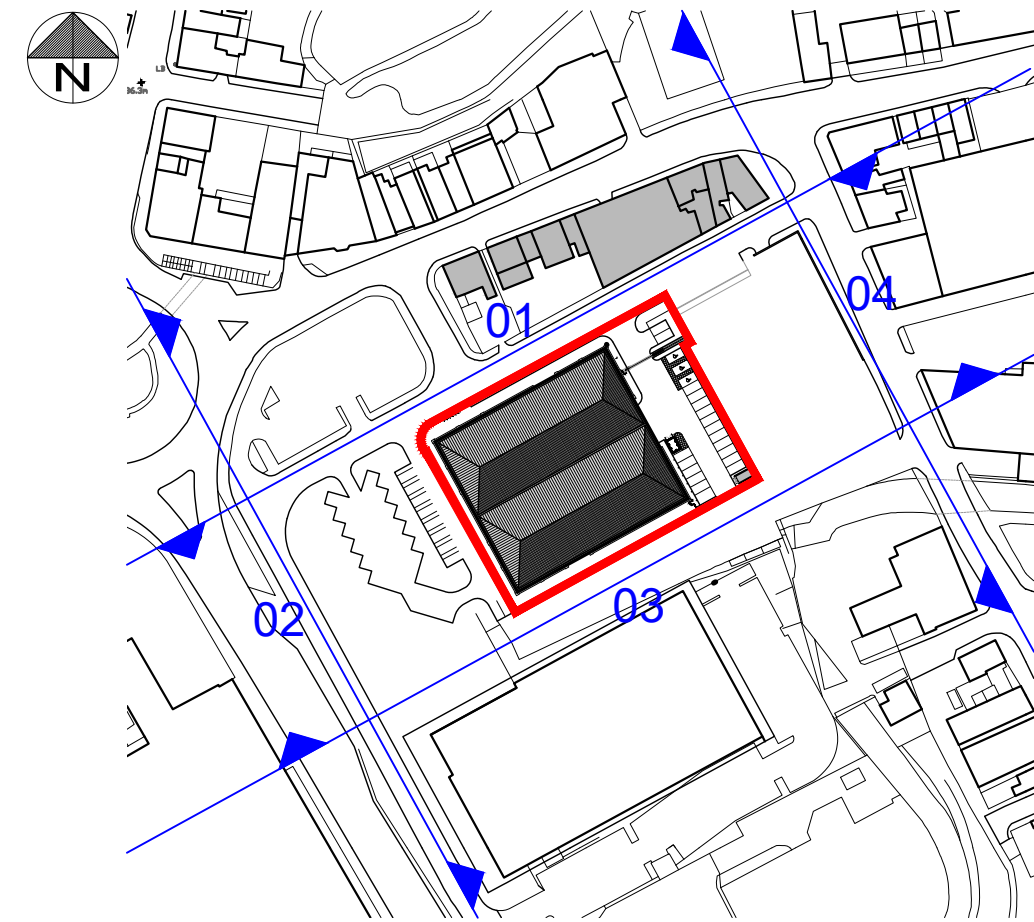

05 **Key Plan**
Scale 1:2000 @ A2

Rev	Description	Date	By	Chk

Status	Purpose for Issue
Planning ☒ Tender ☐	
Construction ☐ As Built ☐	PLANNING

Client
STORAGE WORLD

Contract
PROPOSED DEVELOPMENT
STORAGE WORLD
MIDDLETON

Drawing
PROPOSED STREET SCENES

bateandtaylor
architects
www.bate-taylor.co.uk

macintosh house
4a cambridge street
manchester m1 5gg
tel: 0161 236 0999
fax: 0161 236 0404
mail@bate-taylor.co.uk

Drawing No. MH1463-08 Revision /
Scales 1:500 @ A2 Date JUL '26
Drawn RB Checked GB

This drawing is the copyright of the Architect and may not be reproduced without licence.
DO NOT scale from this drawing.

