
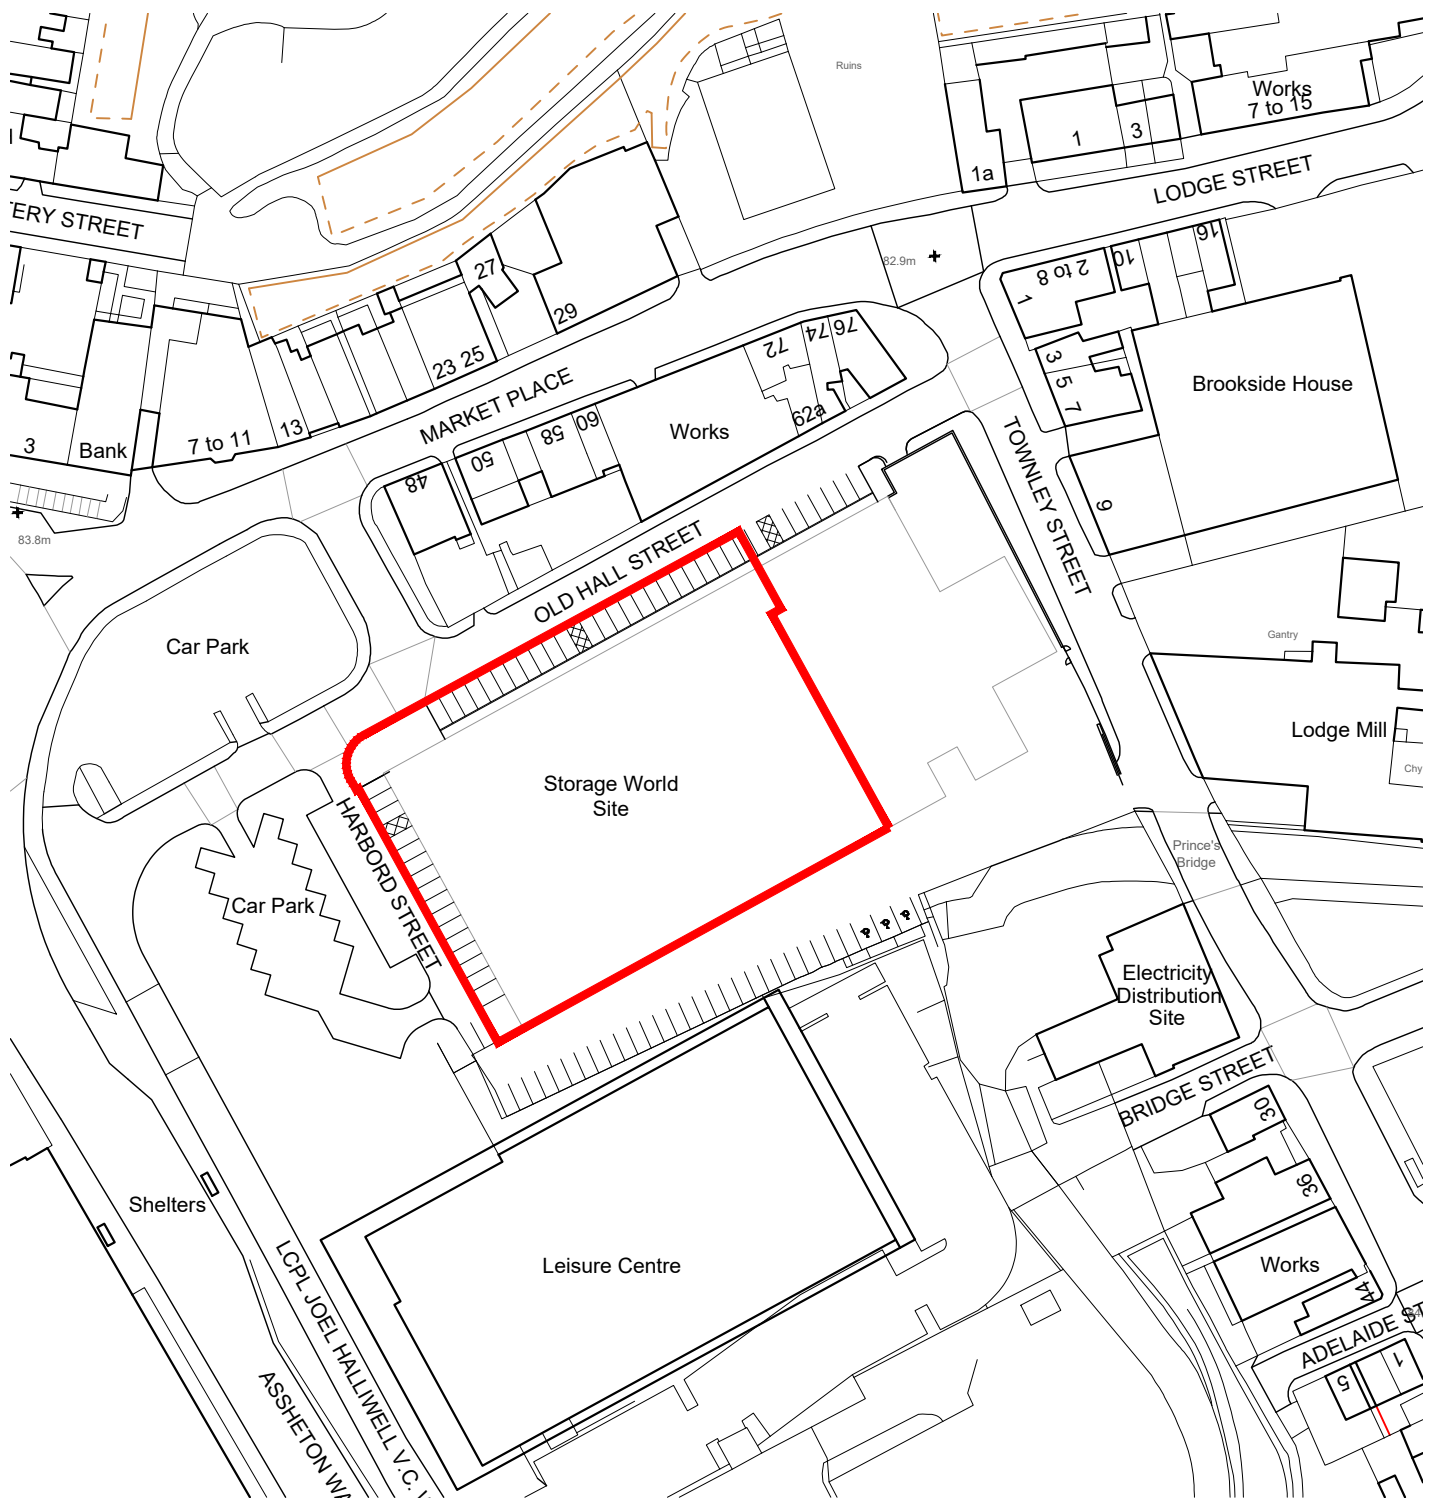


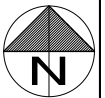

01 Location Plan
Scale 1:1250 @ A4

bateandtaylor
architects

www.bate-taylor.co.uk

macintosh house
4a cambridge street
manchester m1 5gg

tel: 0161 236 0999
fax: 0161 236 0404
mail@bate-taylor.co.uk

PROPOSED DEVELOPMENT
STORAGE WORLD
MIDDLETON

SITE LOCATION PLAN

MH1463-00

Scale 1:1250@A4

DO NOT scale from this drawing.

