

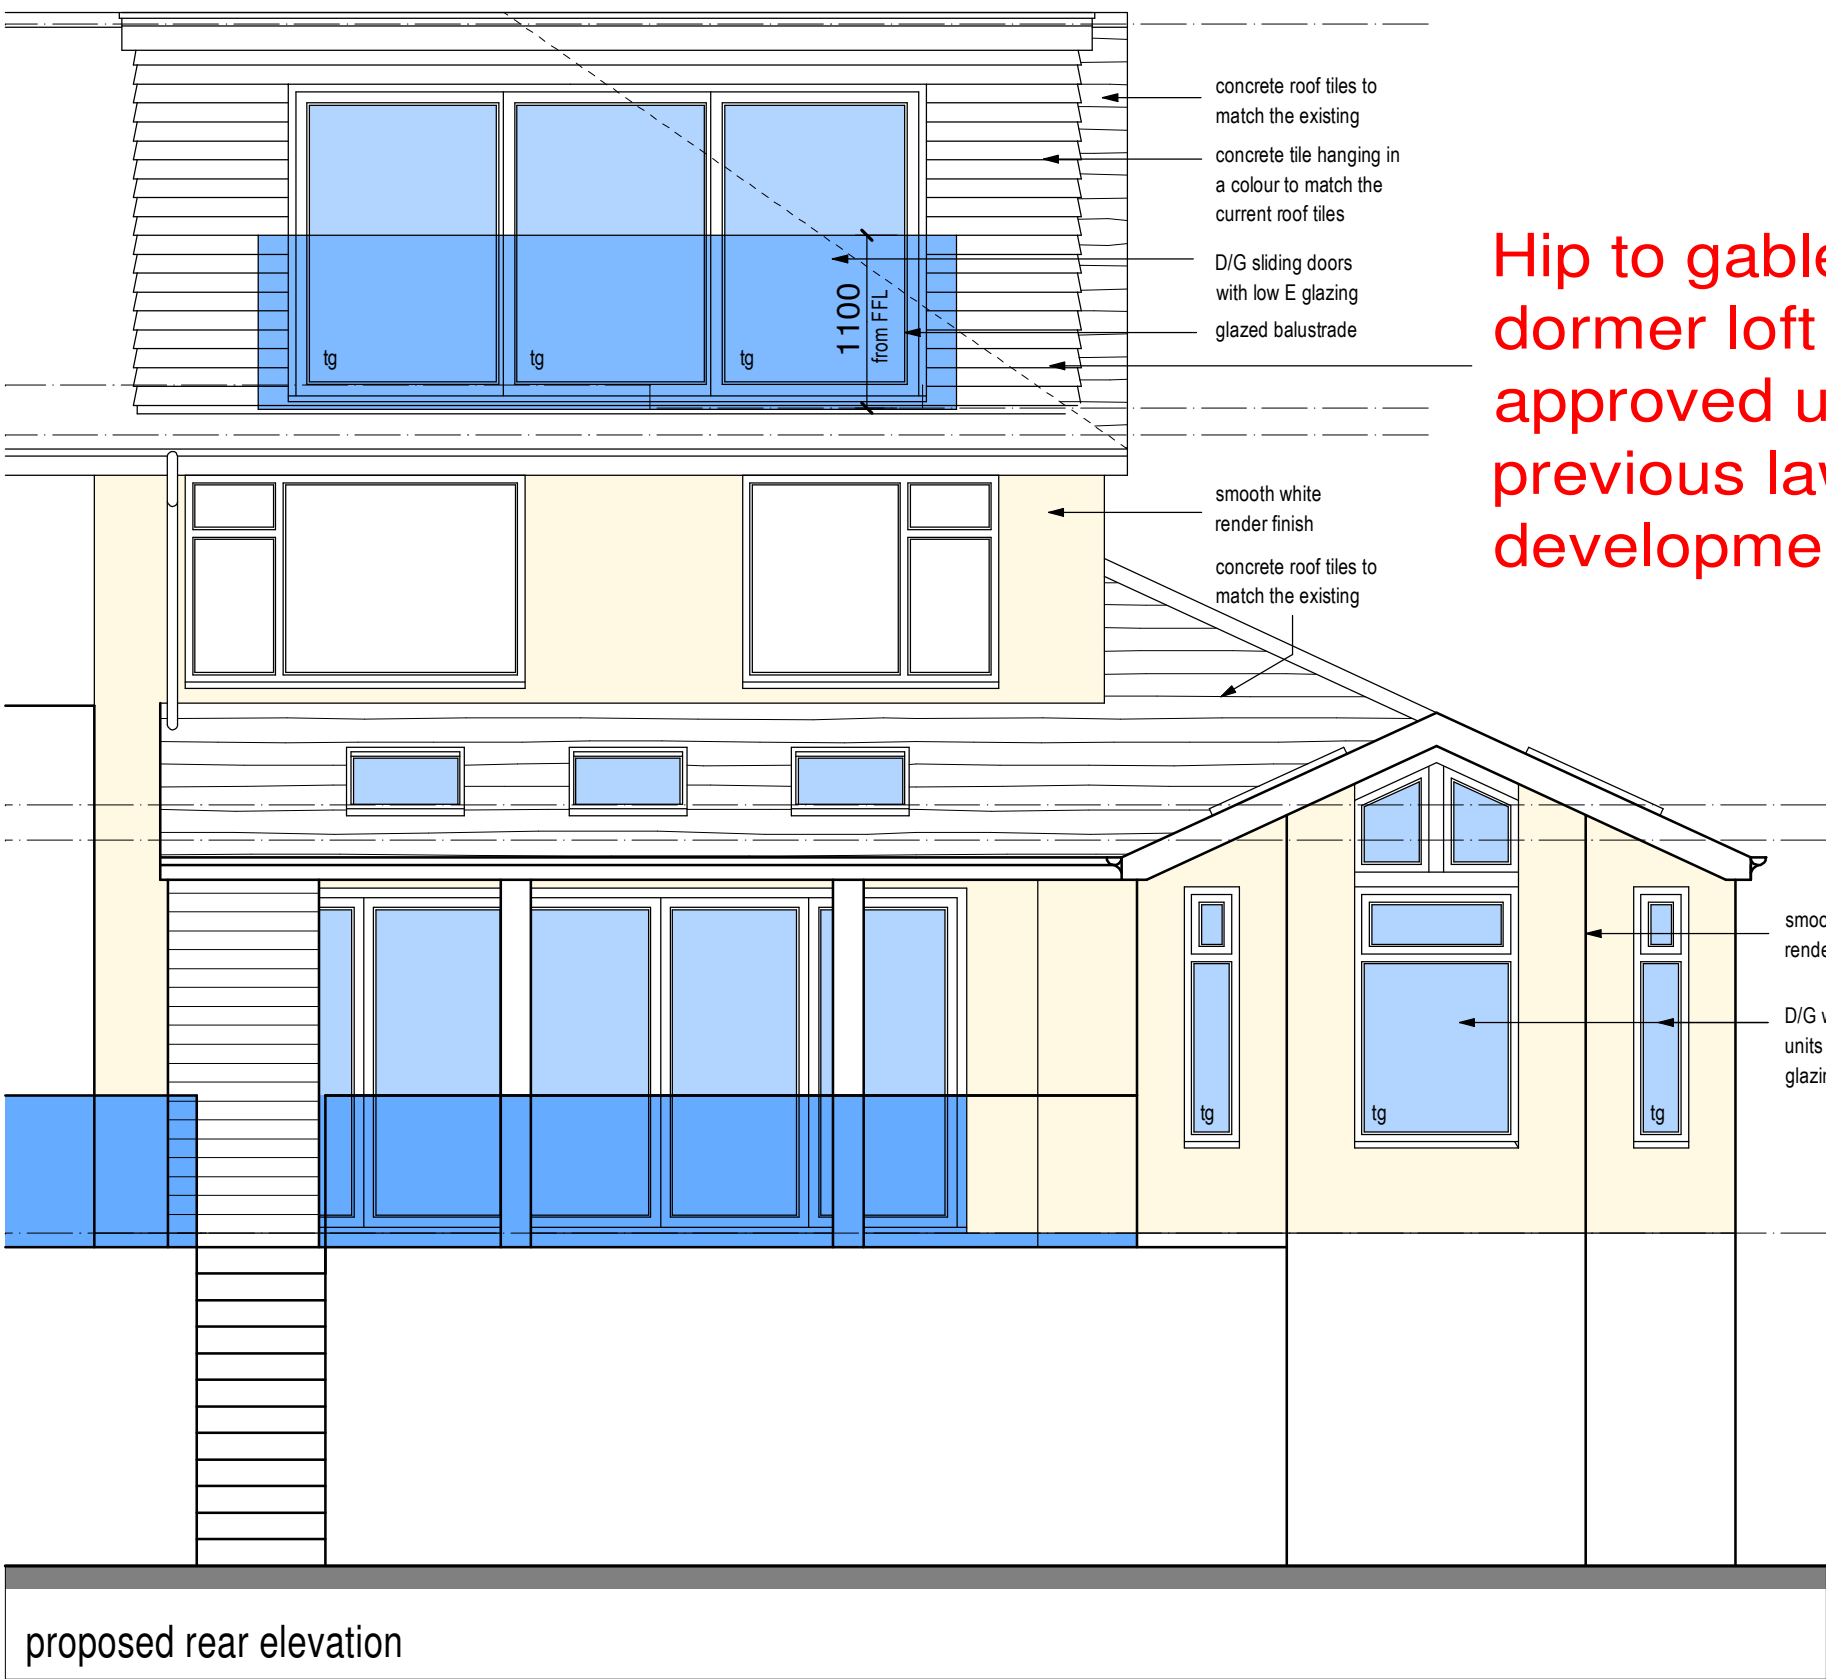
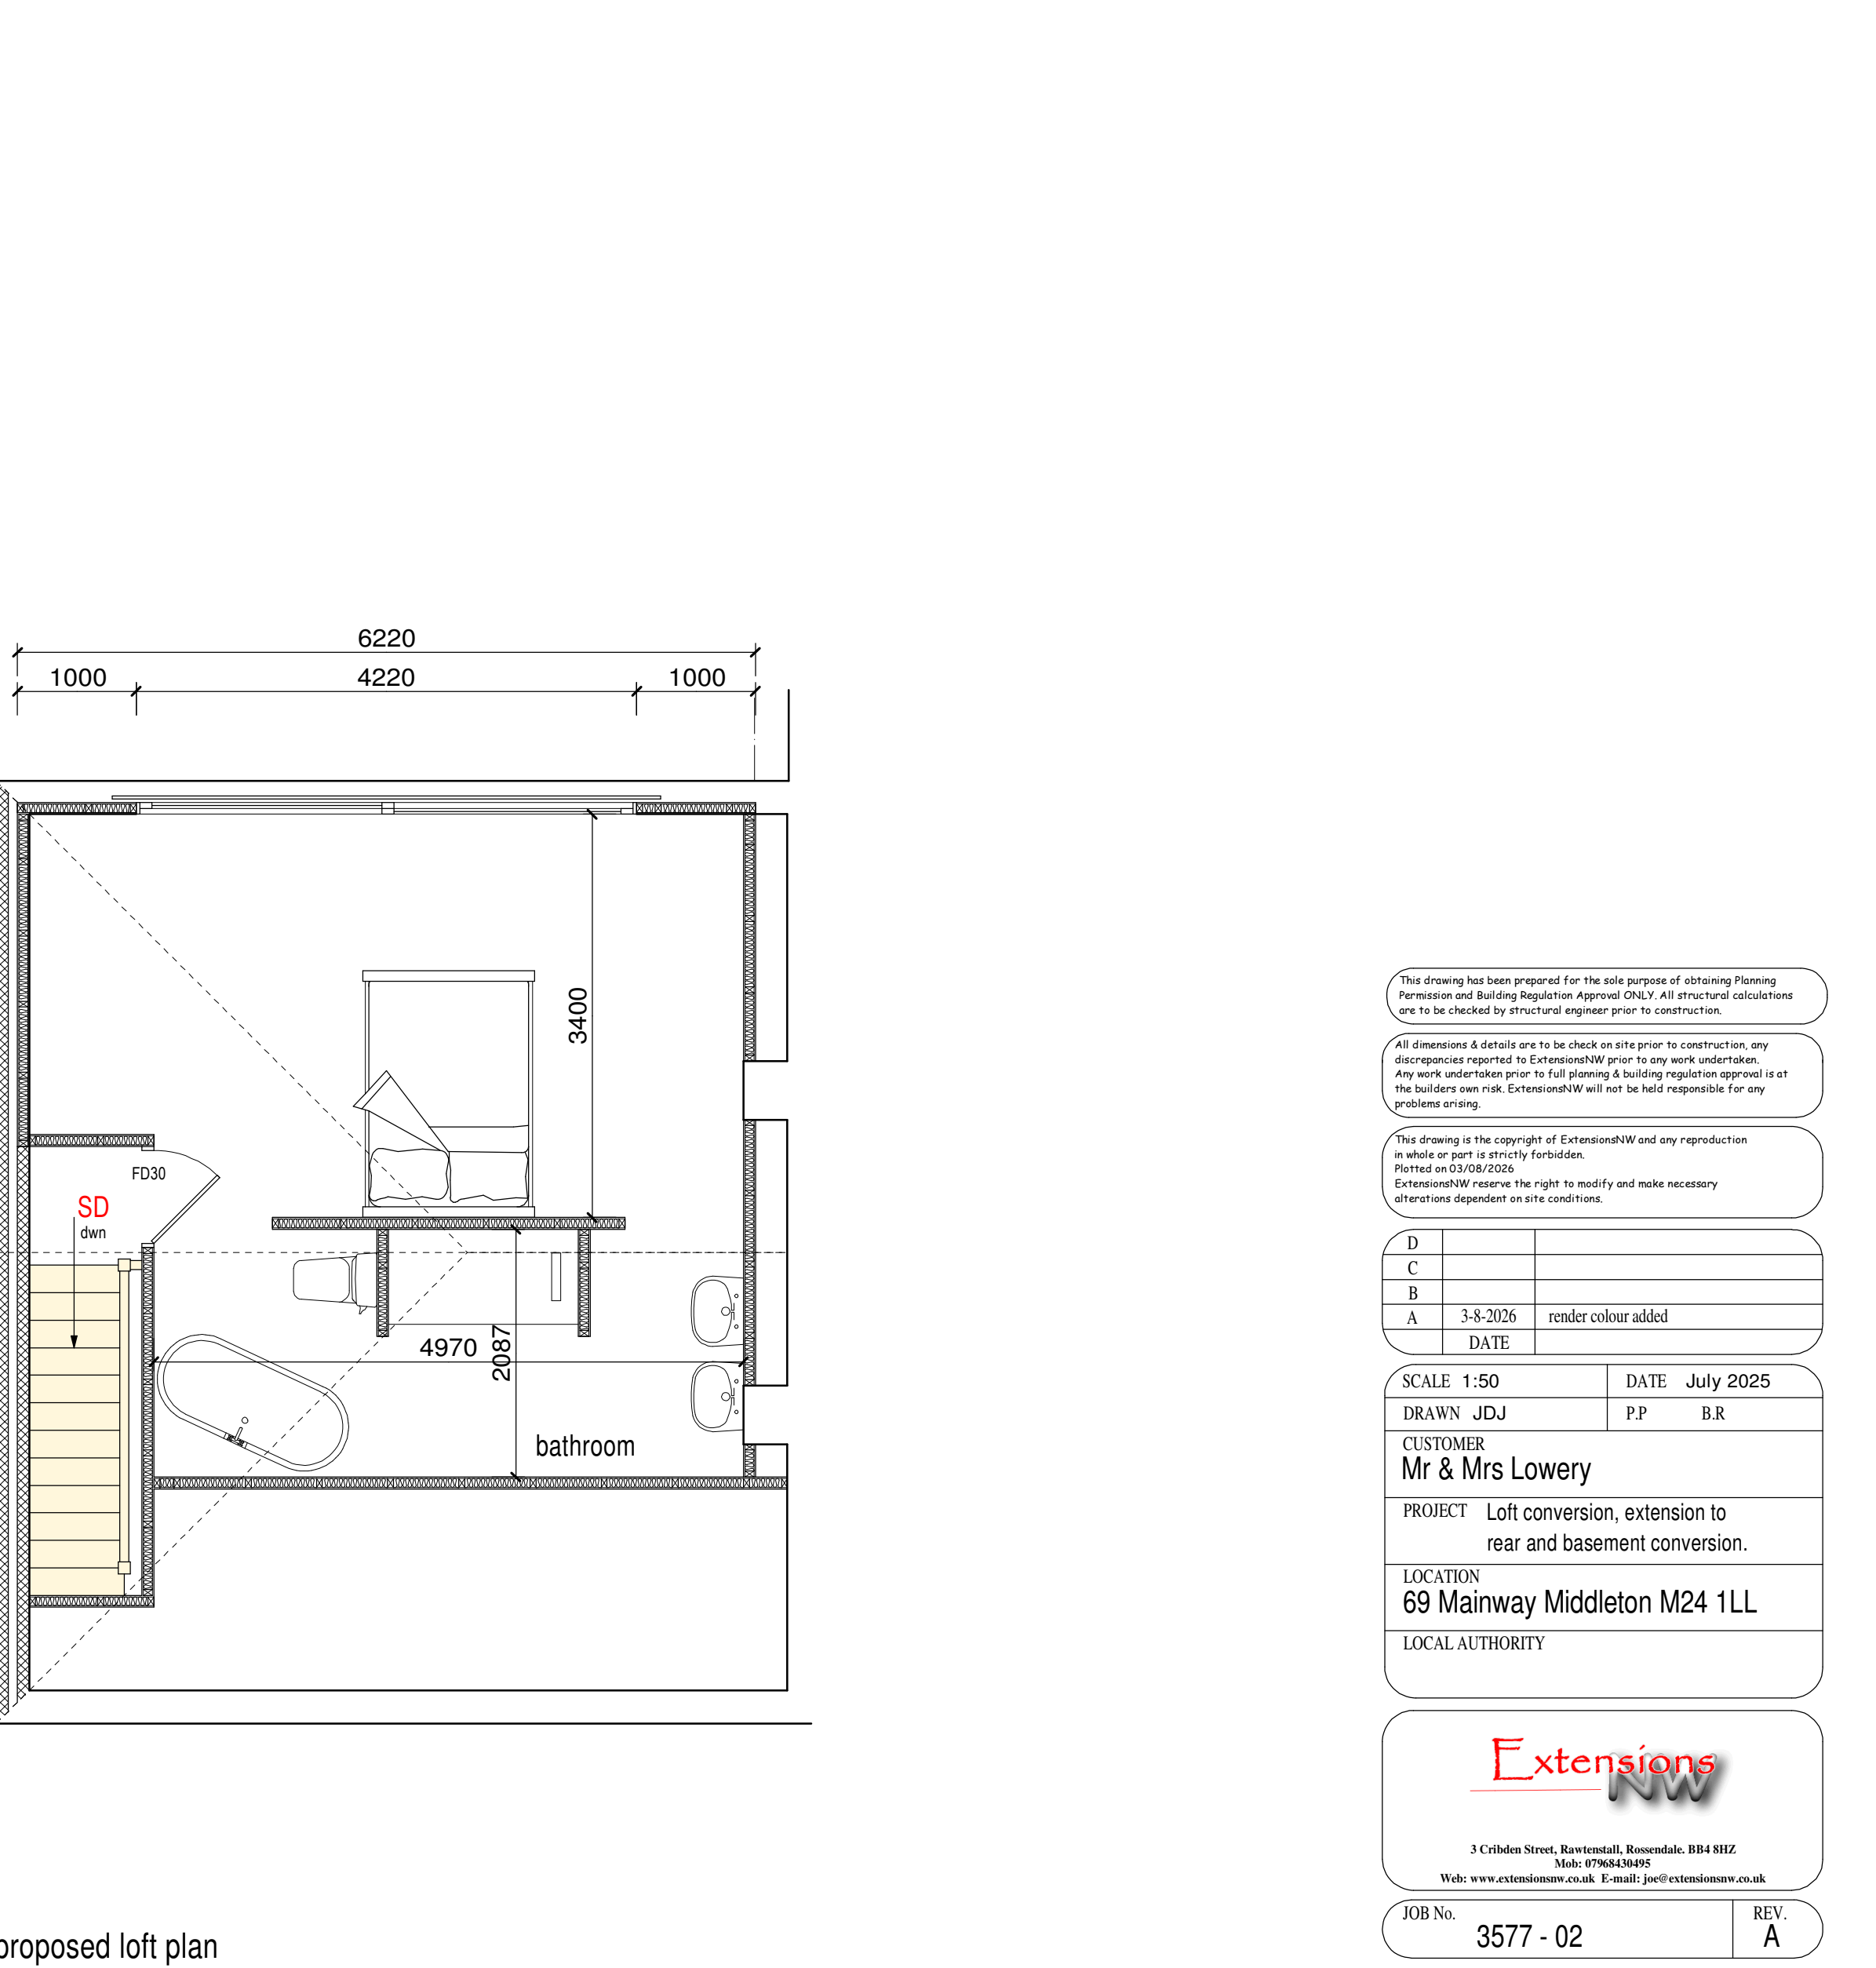
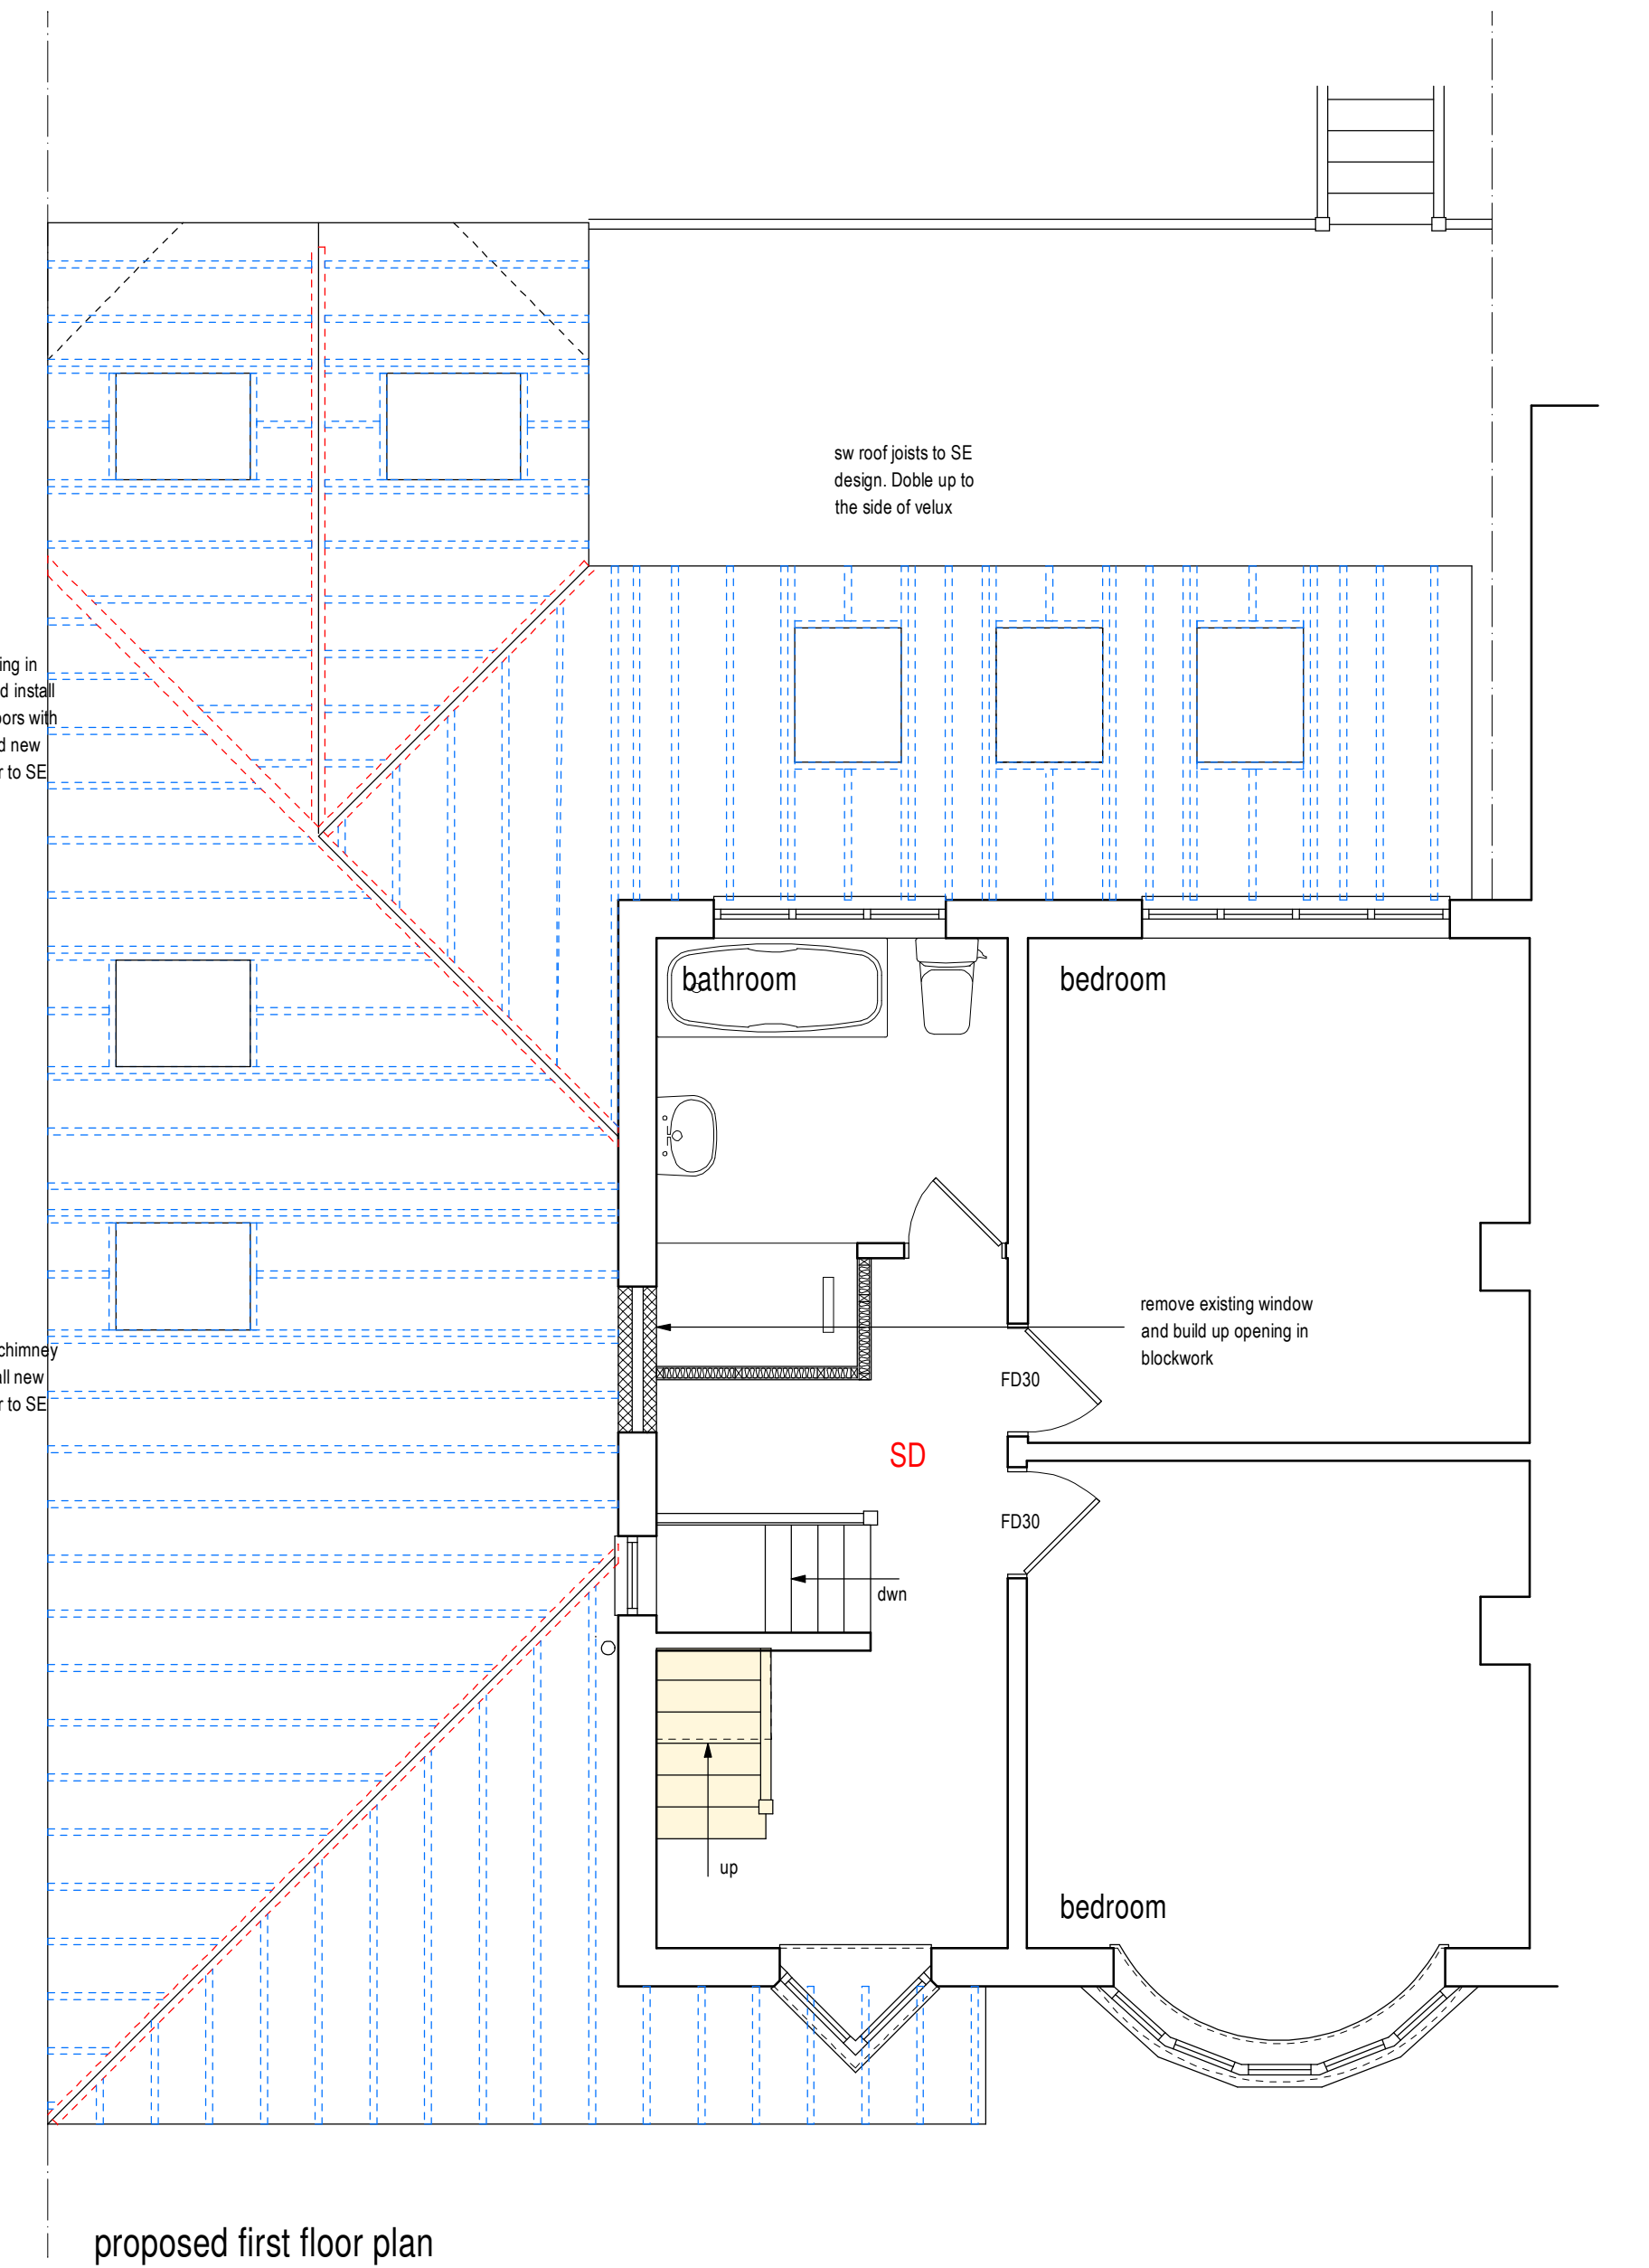


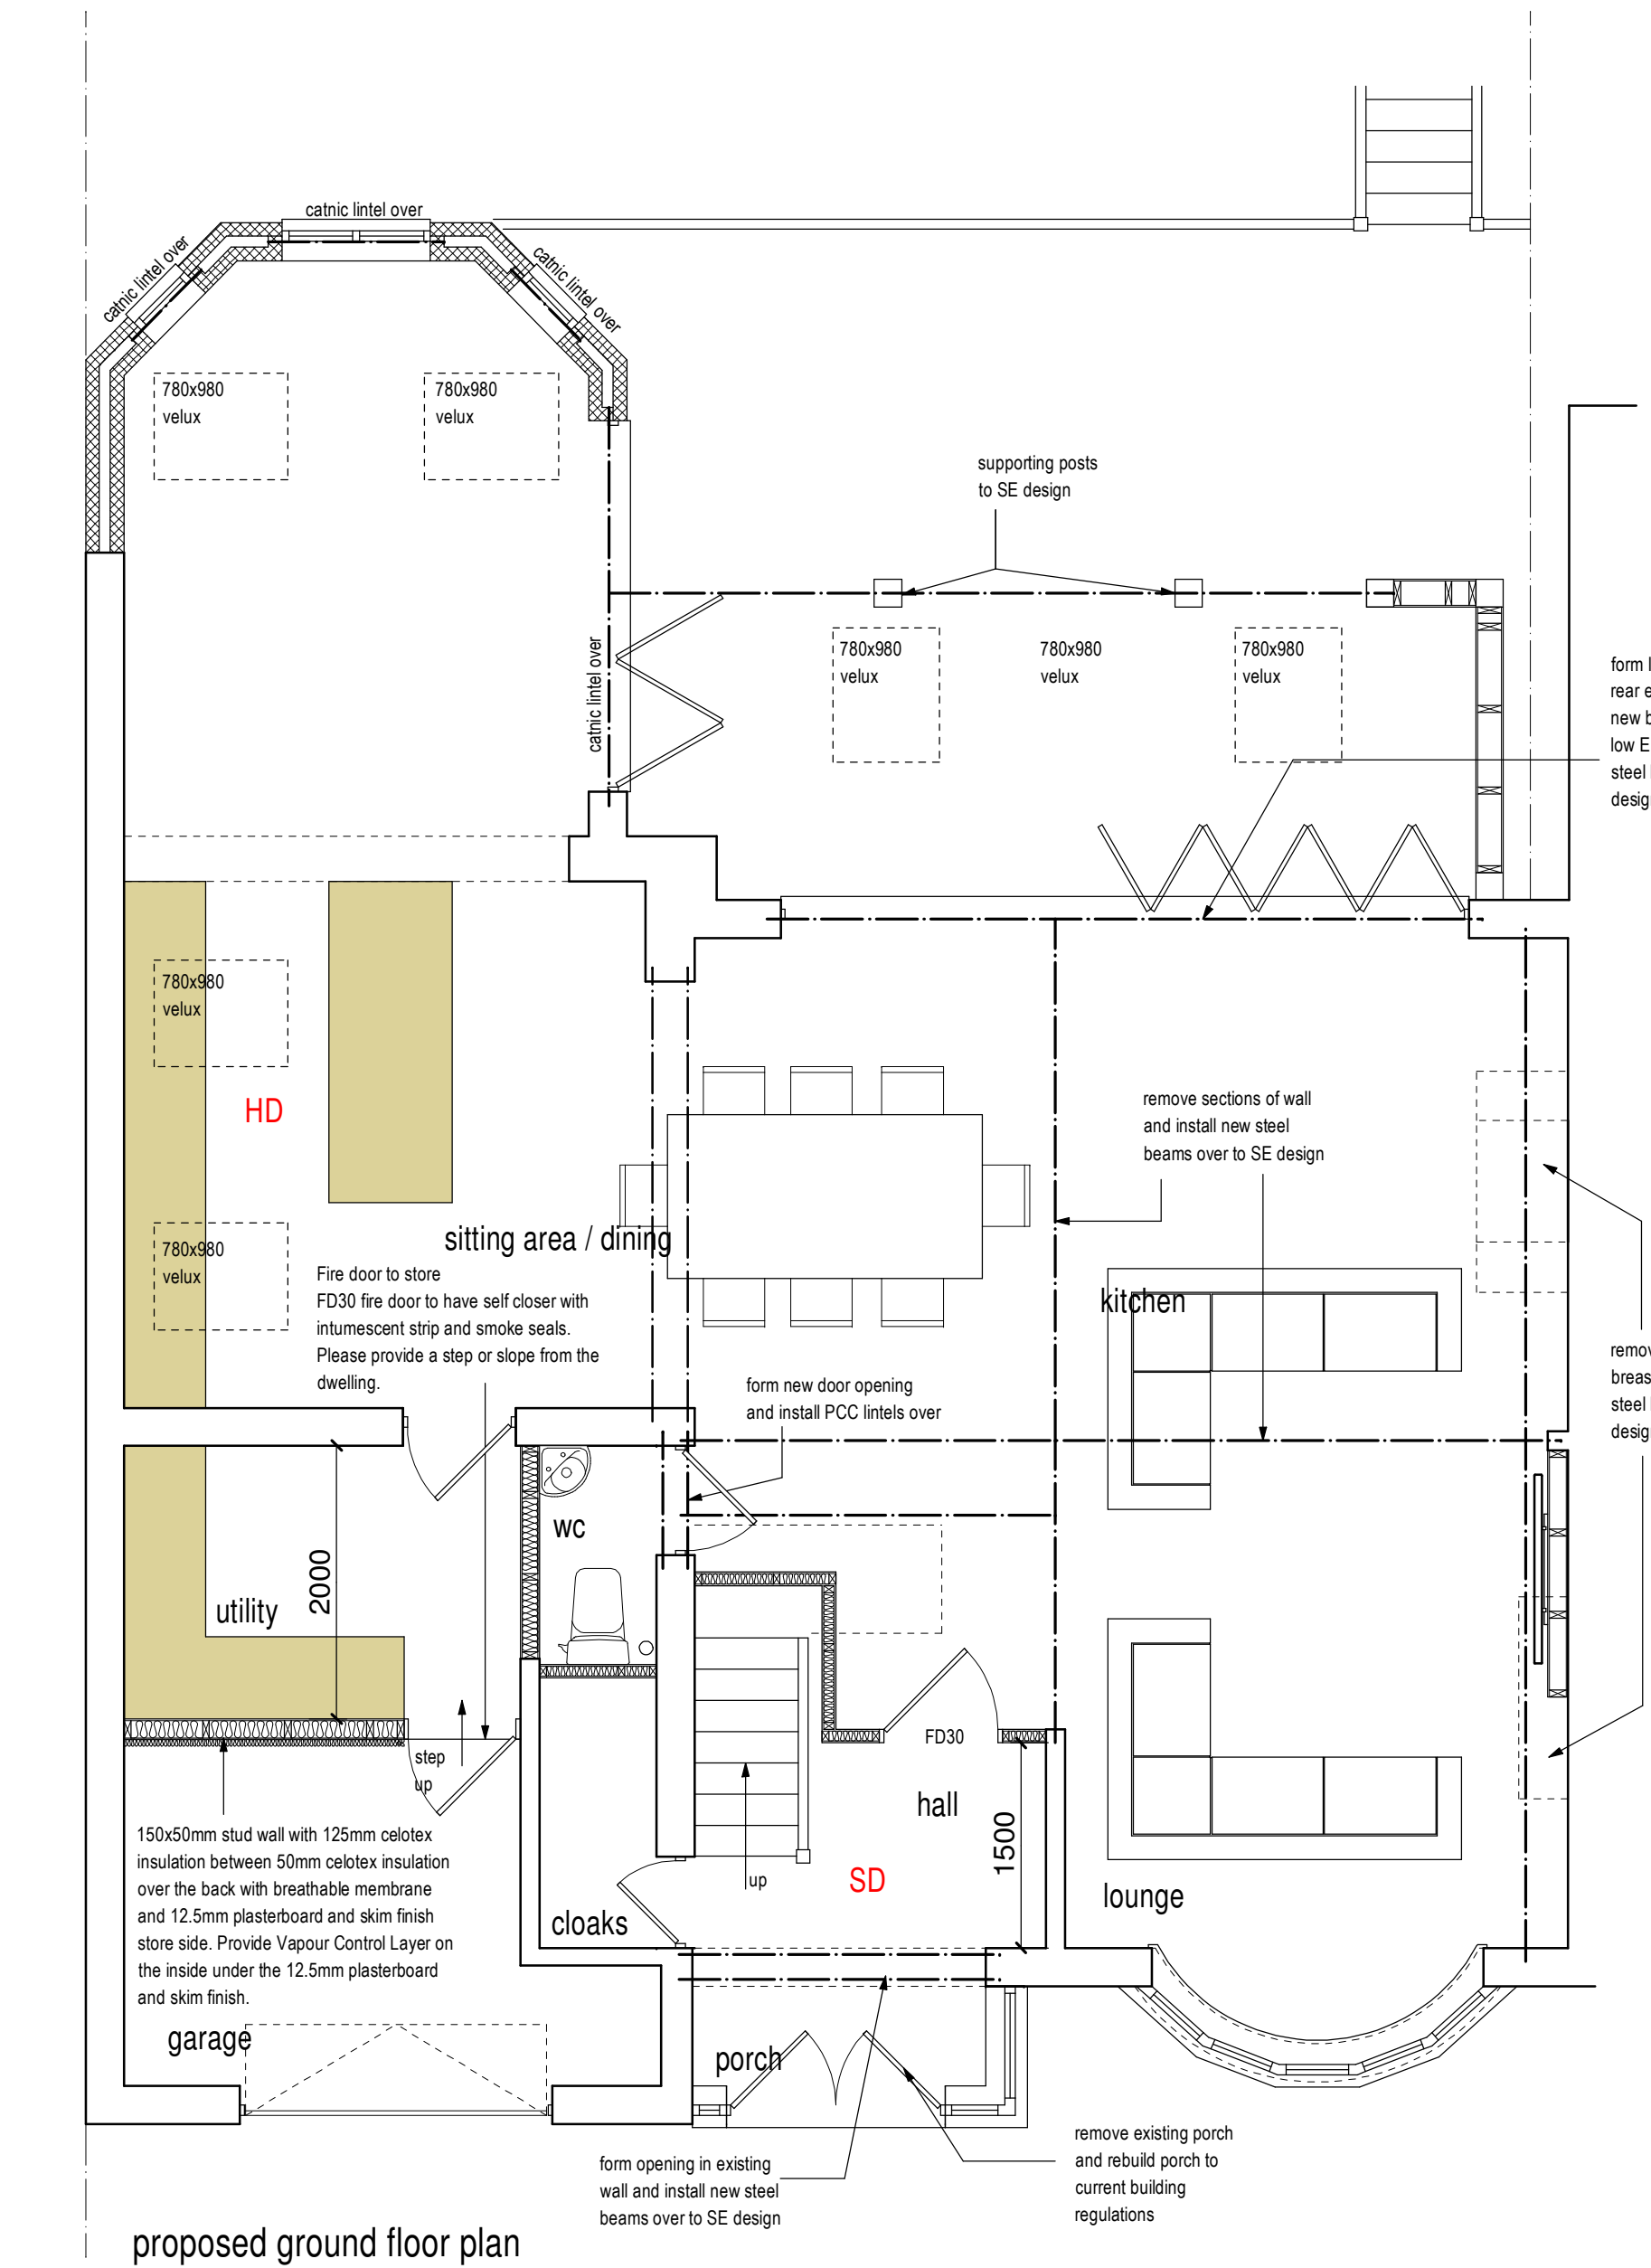

Hip to gable and
dormer loft conversion
approved under a
previous lawful
development application

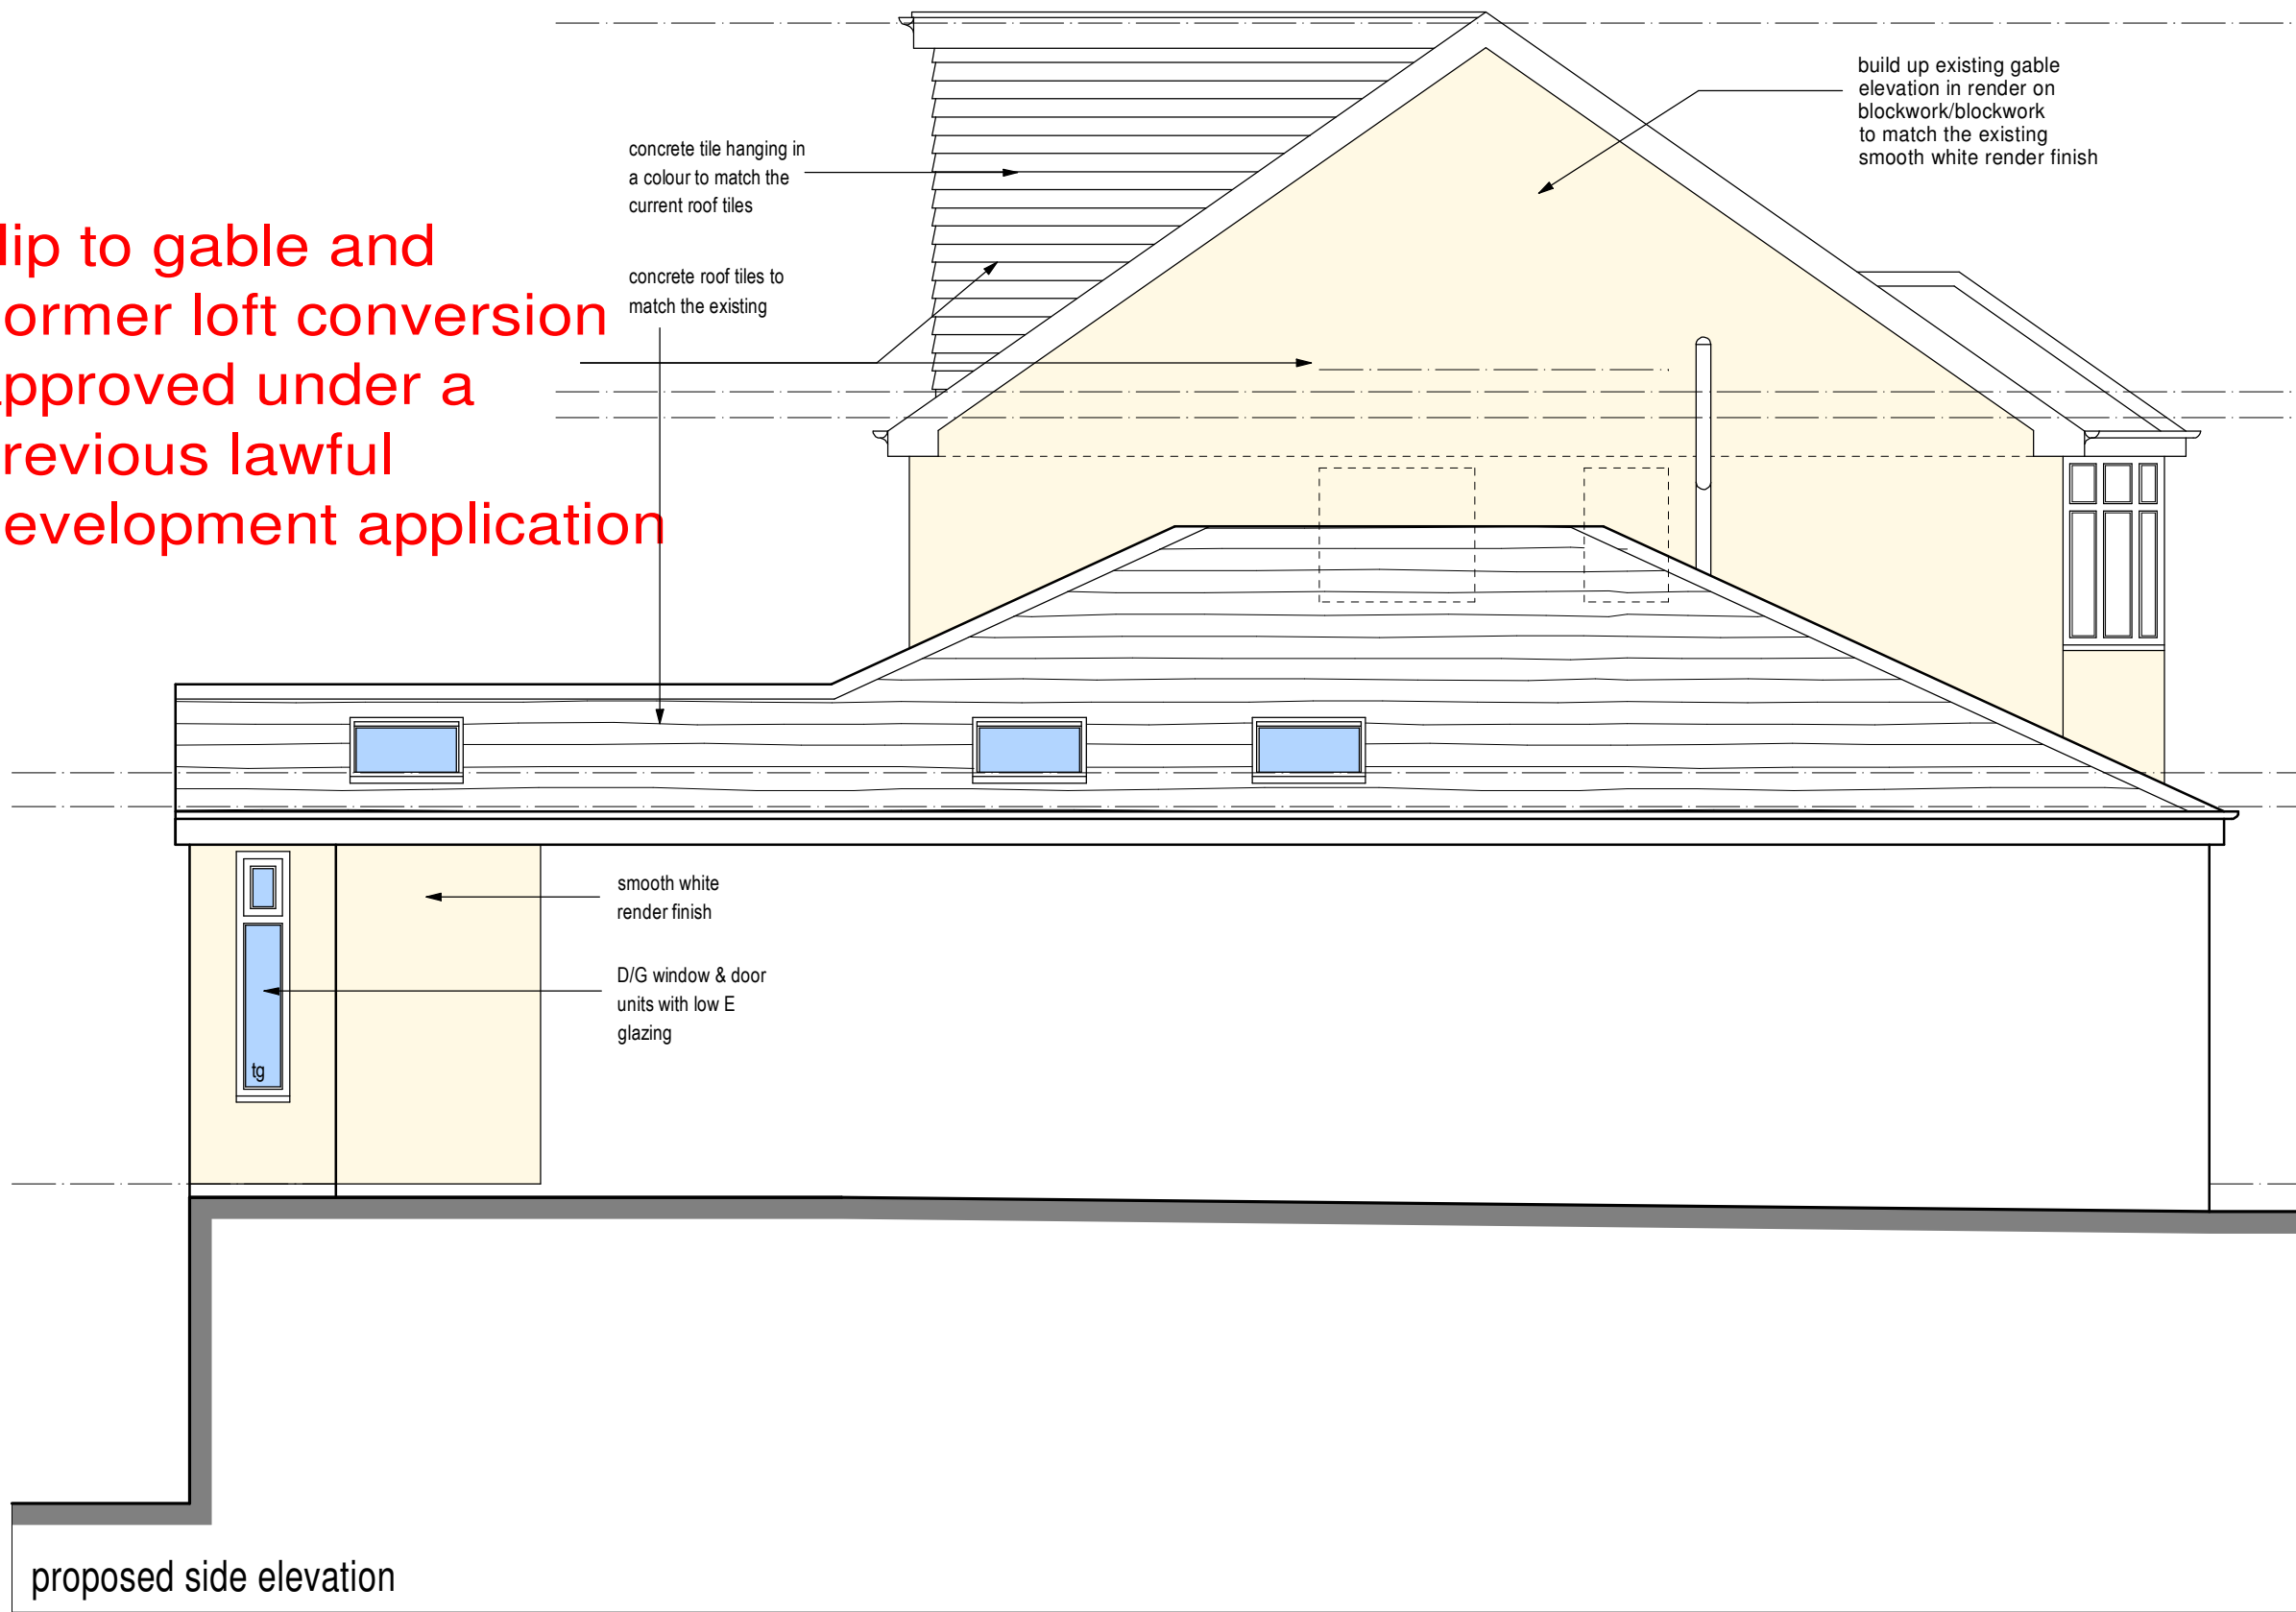

This drawing has been prepared for the sole purpose of obtaining Planning Permission and Building Regulation Approval ONLY. All structural calculations are to be checked by structural engineer prior to construction.

All dimensions & details are to be checked on site prior to construction, any discrepancies reported to ExtensionsNW prior to any work undertaken. Any work undertaken prior to full planning & building regulation approval is at the builders own risk. ExtensionsNW will not be held responsible for any problems arising.

This drawing is the copyright of ExtensionsNW and any reproduction in whole or part is strictly forbidden. Plotted on 03/08/2025. ExtensionsNW reserve the right to modify and make necessary alterations dependent on site conditions.

D		
C		
B		
A	3-8-2026	render colour added
DATE		

SCALE	1:50	DATE	July 2025
DRAWN	JDJ	PP	B.R
CUSTOMER	Mr & Mrs Lowery		
PROJECT	Loft conversion, extension to rear and basement conversion.		
LOCATION	69 Mainway Middleton M24 1LL		
LOCAL AUTHORITY			

Extensions NW	
3 Cribden Street, Ravenhill, Burslem, BB4 6EZ. Mob: 07968438495 Web: www.extensionsnw.co.uk E-mail: jae@extensionsnw.co.uk	
JOB No.	3577 - 02
REV.	A