


Reproduced from Ordnance Survey Digital Data by permission of Ordnance Survey on Behalf of the Controller
Her Majesty's Stationary Office.
Crown Copyright 2026 All rights Reserved Licence No. ES 100030810. Reproduction in whole or part is prohibited without the prior permission of Ordnance Survey

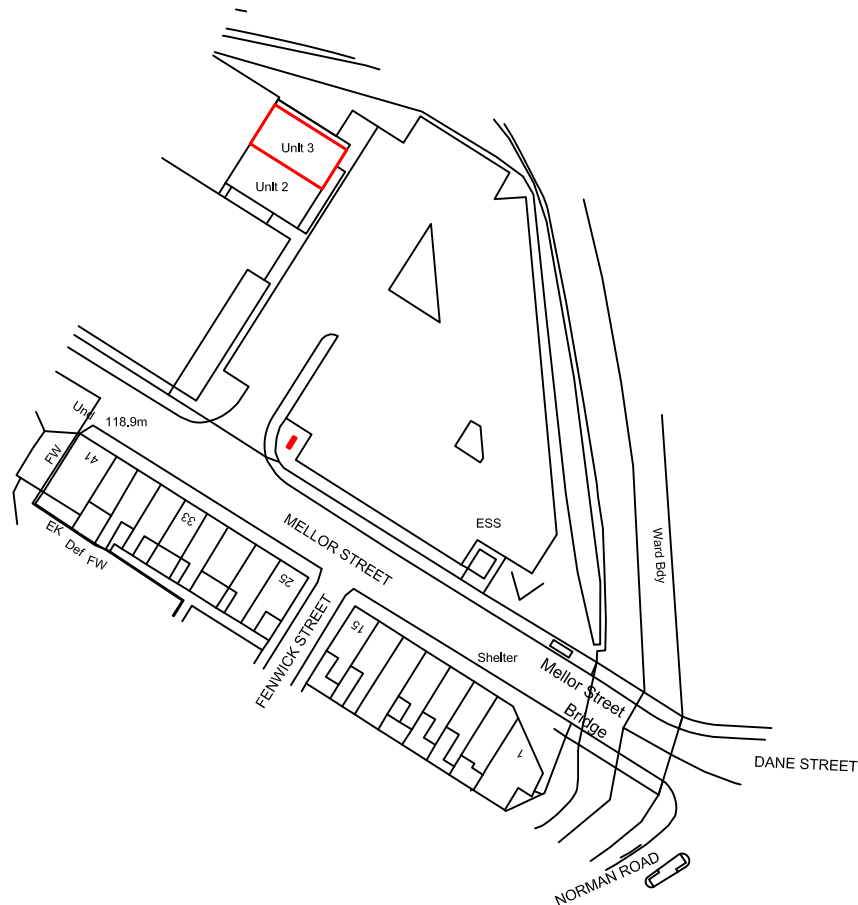

Tel: 01253 884 063
Email: sam@cfmconsultants.co.uk
New Media House, 8 Harthorn Road, Poulton-le-Fylde, FY6 7SR

**Unit 3 Mellor Street
Rochdale
OL12 6XD**

Drawing : Location Plan

Scale : 1:1250 @ A4

Drawing No. : ZB/01991/001A

Date : 05/08/2026

All dimensions are to be checked on site prior to commencing any works. Any discrepancies are to be notified immediately to the surveyor.

This drawing and all the information contained thereon is subject to copyright and must not be reproduced in part or in whole without the written consent of CFM Consultants.
Any unauthorised reproduction infringes copyright and may lead to prosecution.

Ordnance Survey, (c) Crown Copyright 2026. All rights reserved. Licence number 100022432

LOCATION PLAN

