




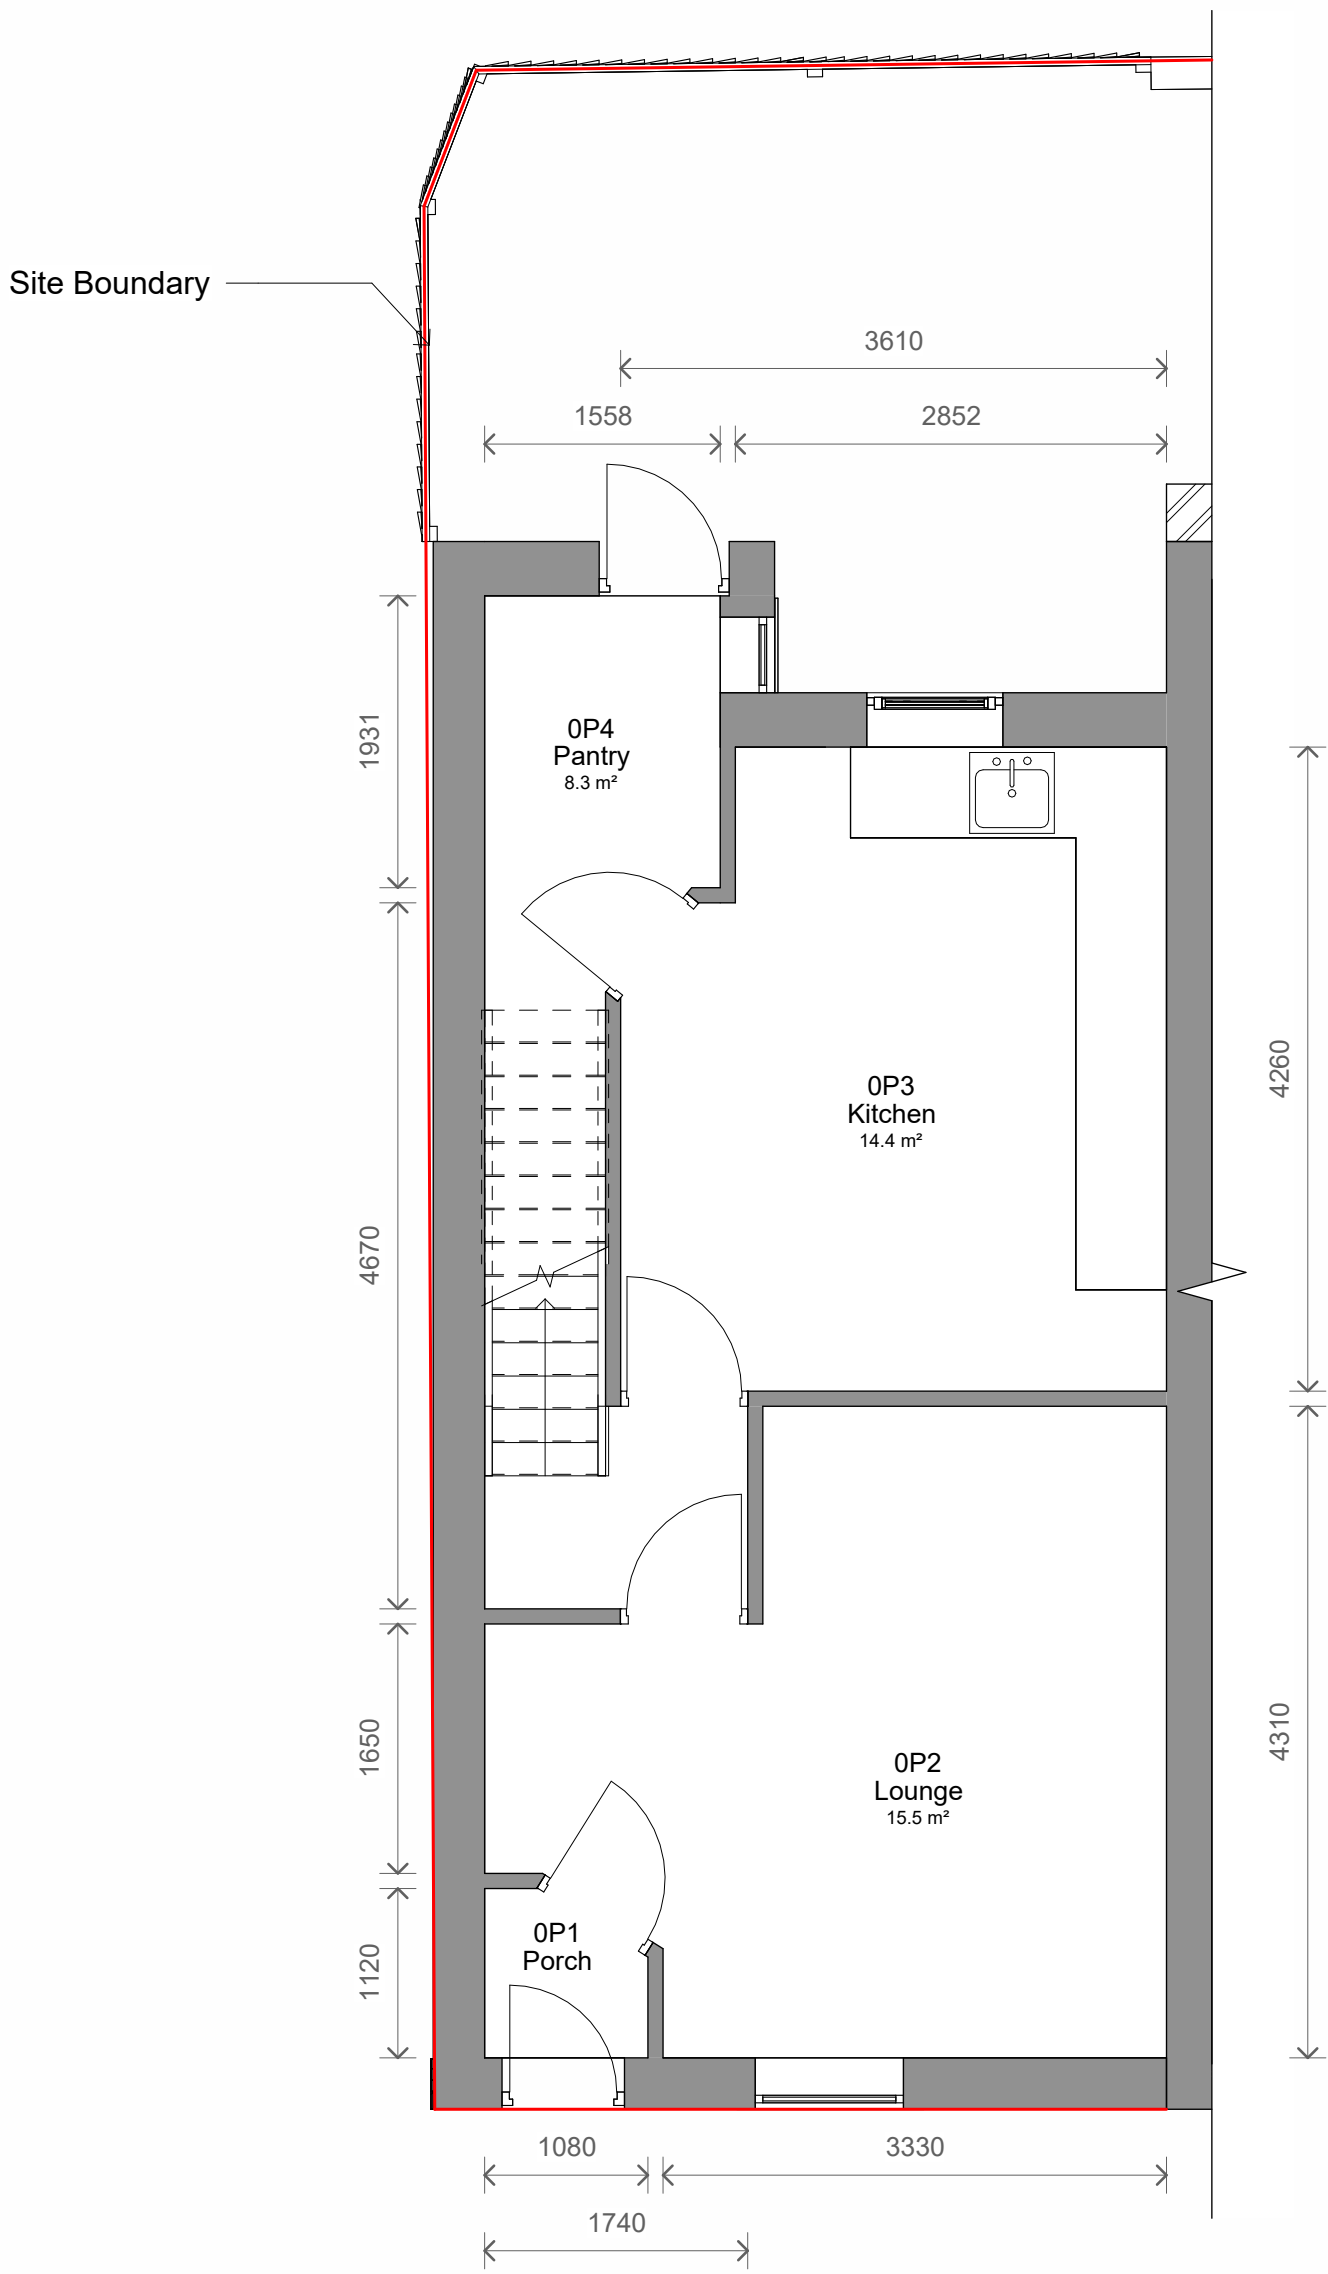


1 Level 0 - Proposed
1 : 50

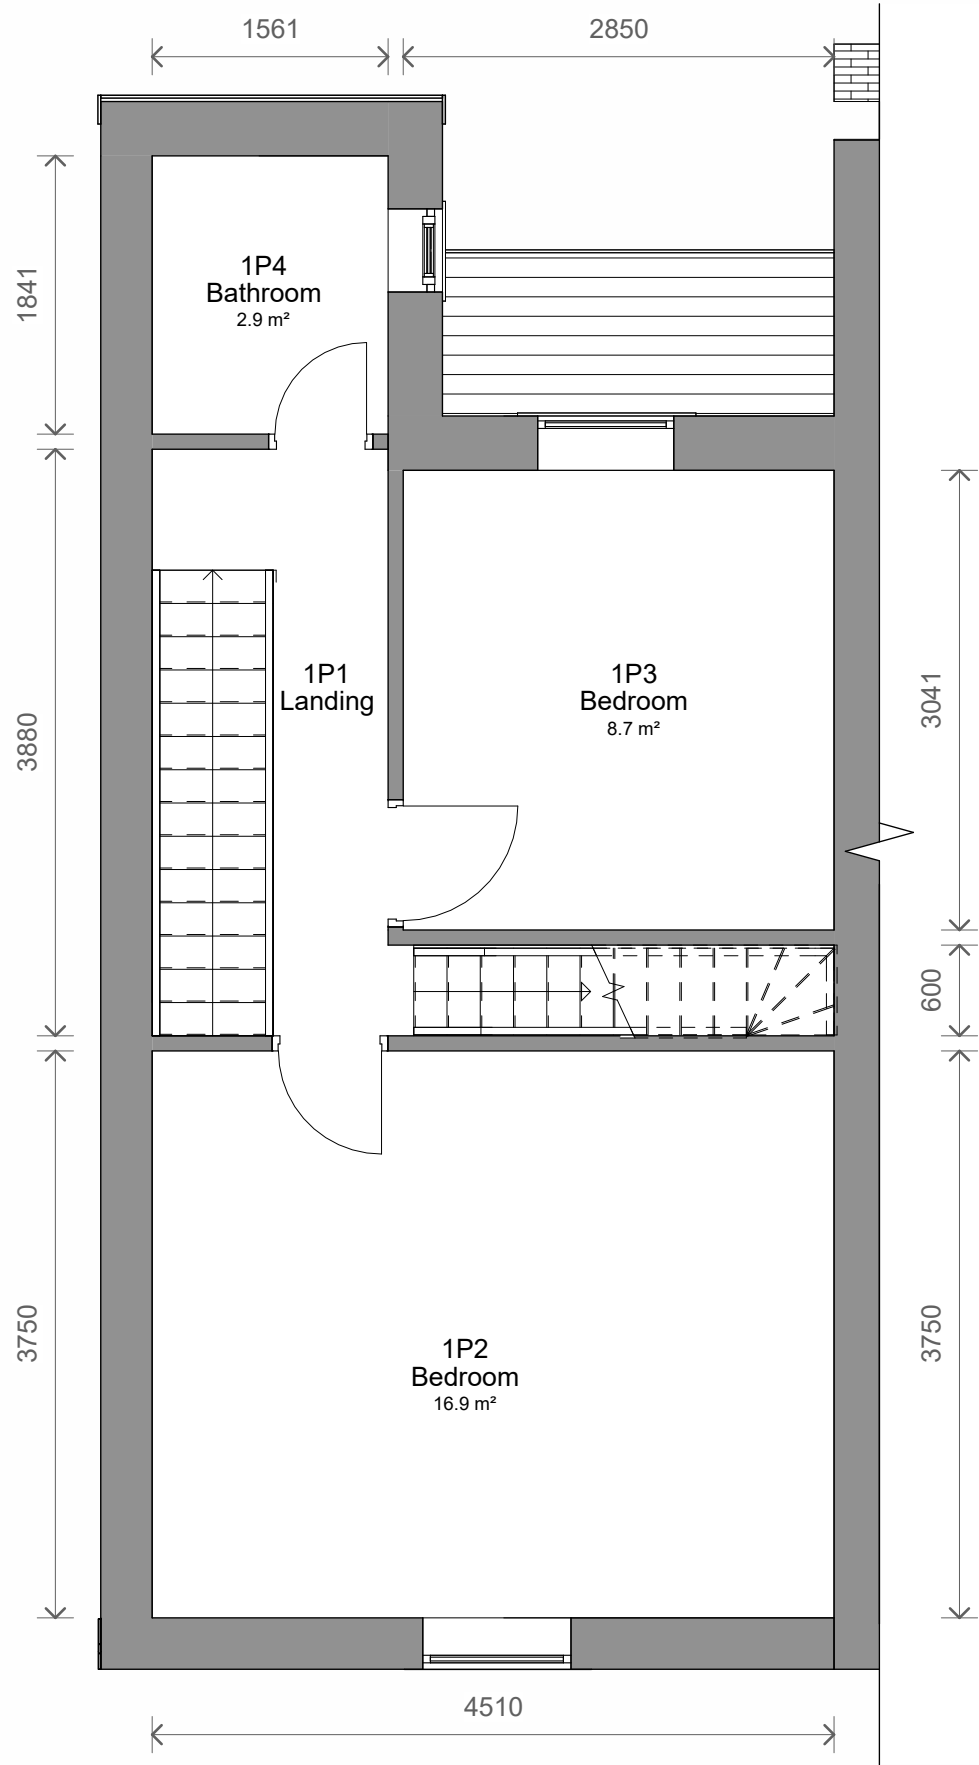


2 Level 1 - Proposed
1 : 50

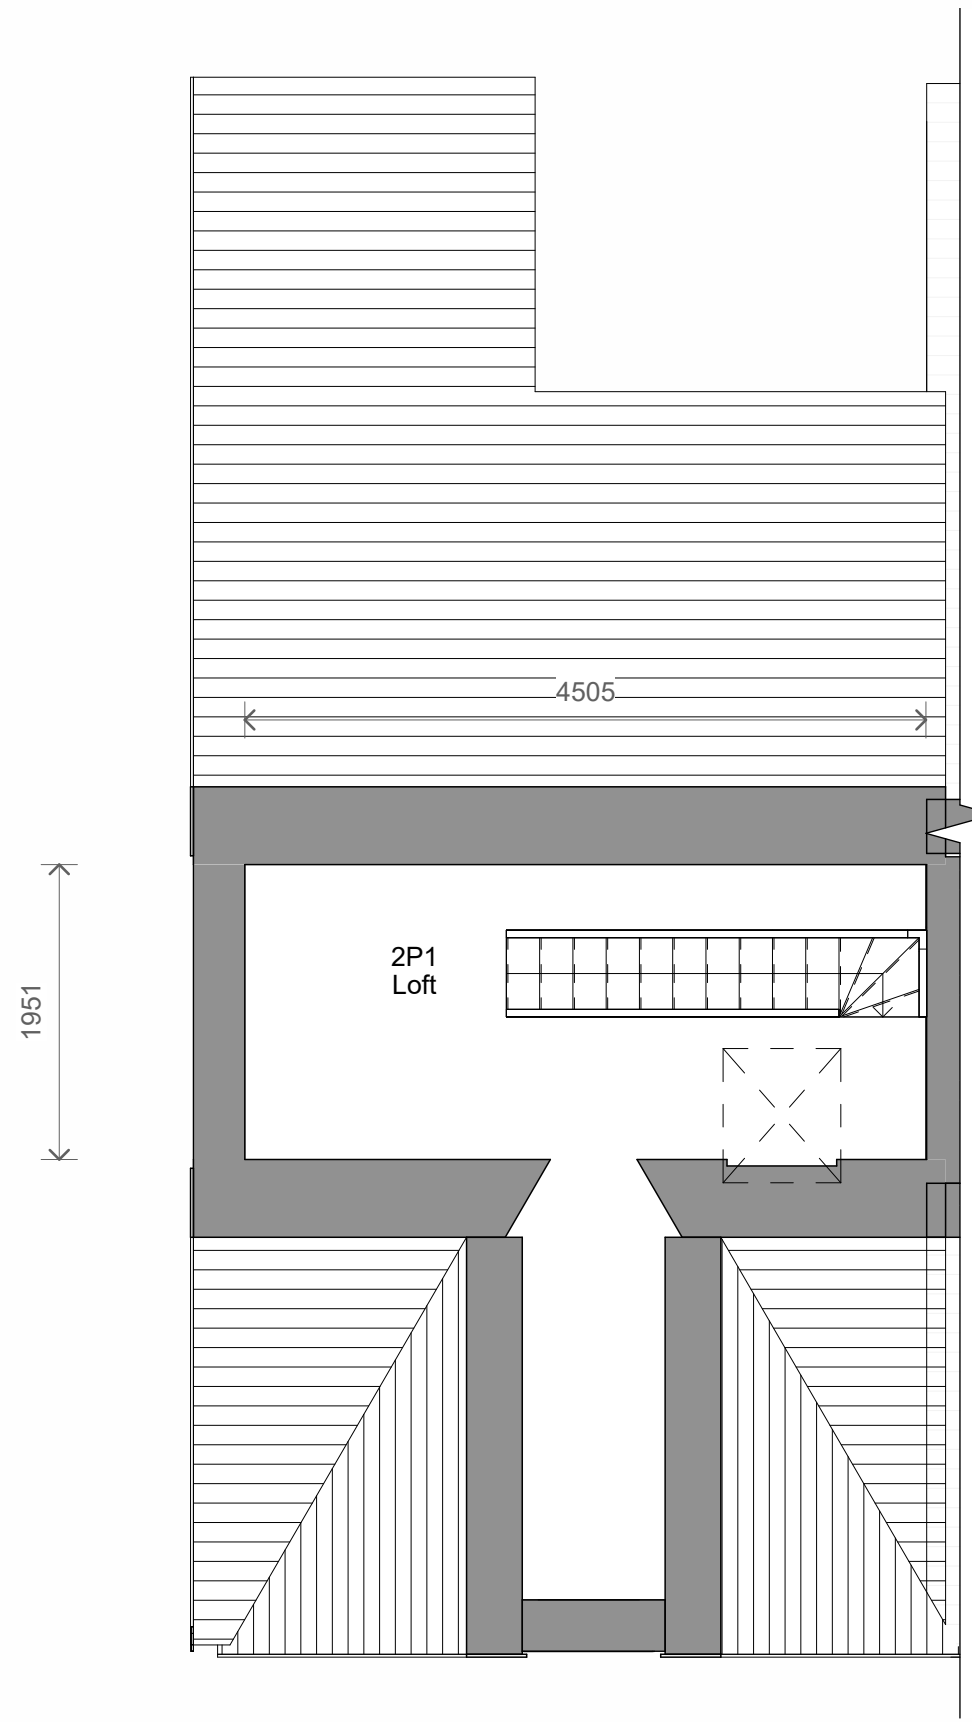


3 Level 2 - Proposed
1 : 50

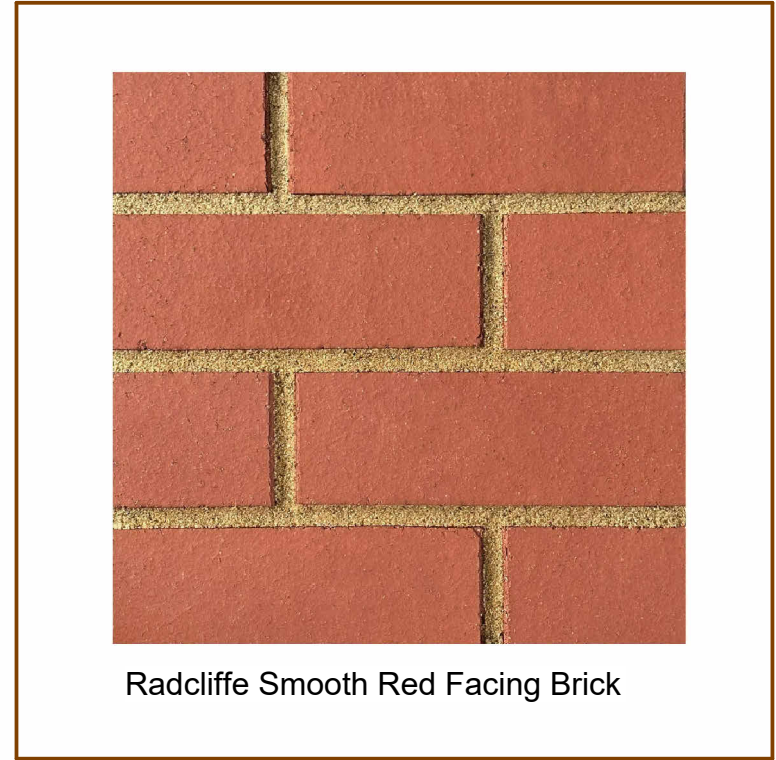

Left side external wall are to match those of the neighbouring property at 33 Stanley Street.

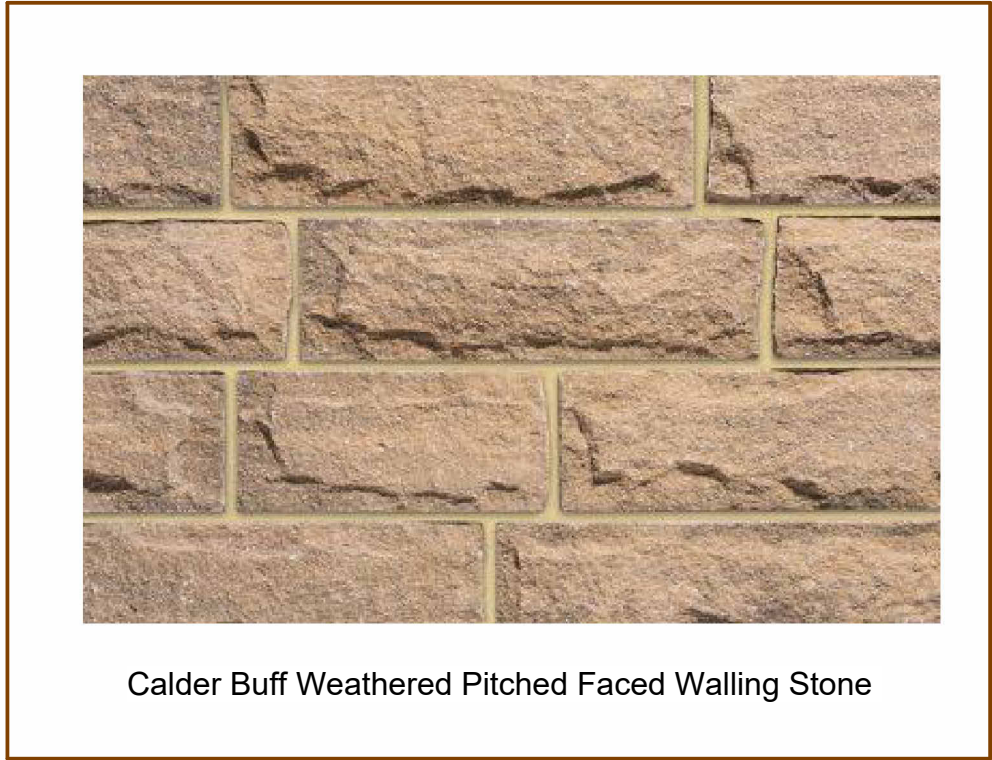


Front external walls are to match those of the neighbouring property at 33 Stanley Street.

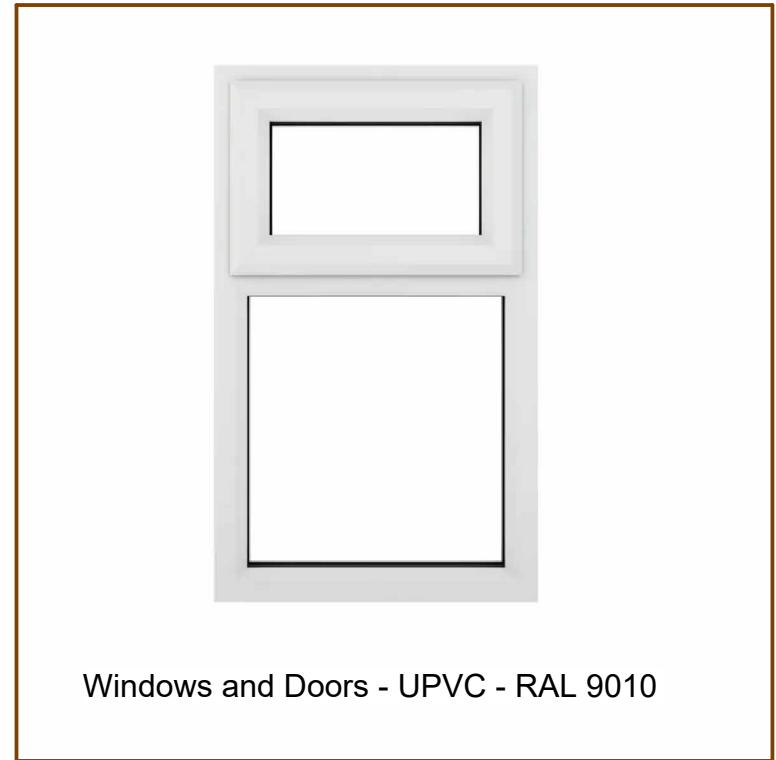


Windows and Door are to match those of the neighbouring property at 33 Stanley Street.




Slate tiles are to match those of the neighbouring property at 33 Stanley Street.

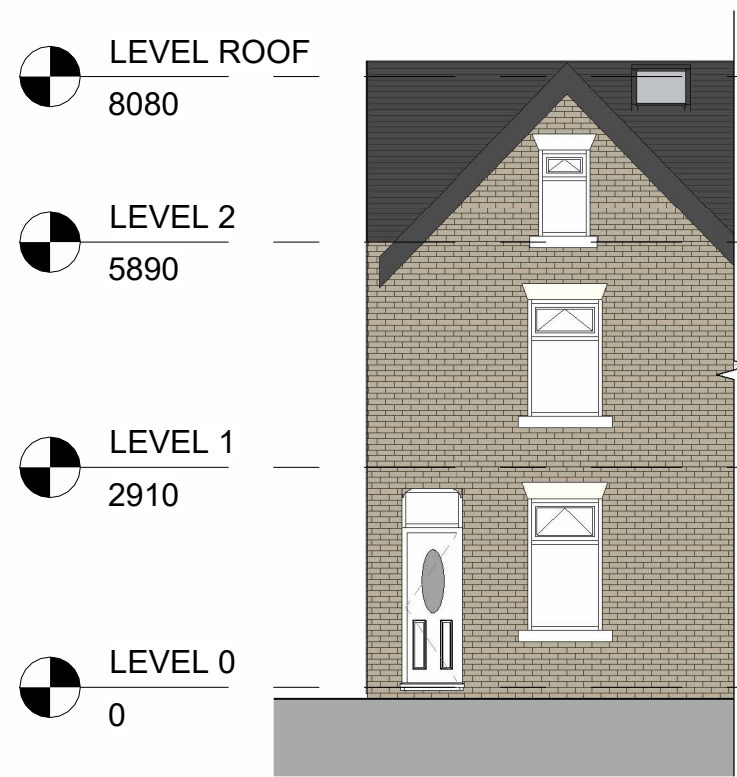


4 Front - Proposed
1 : 100

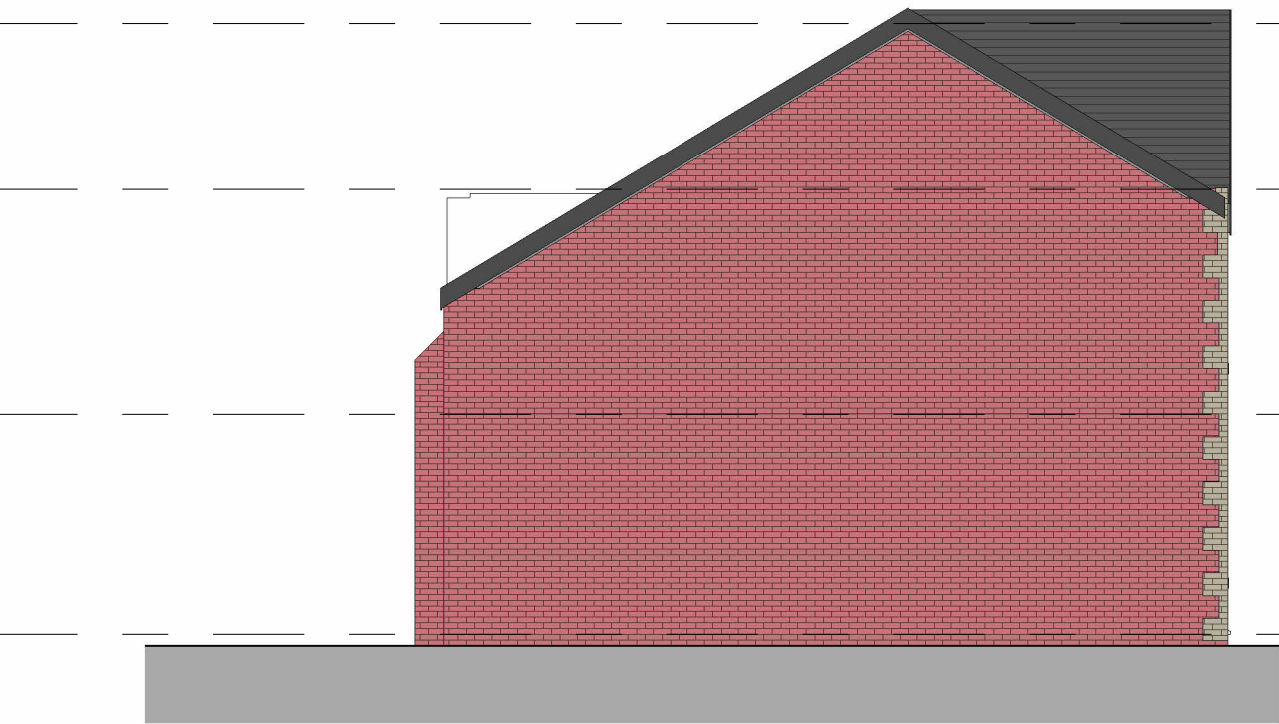


5 Left Side - Proposed
1 : 100

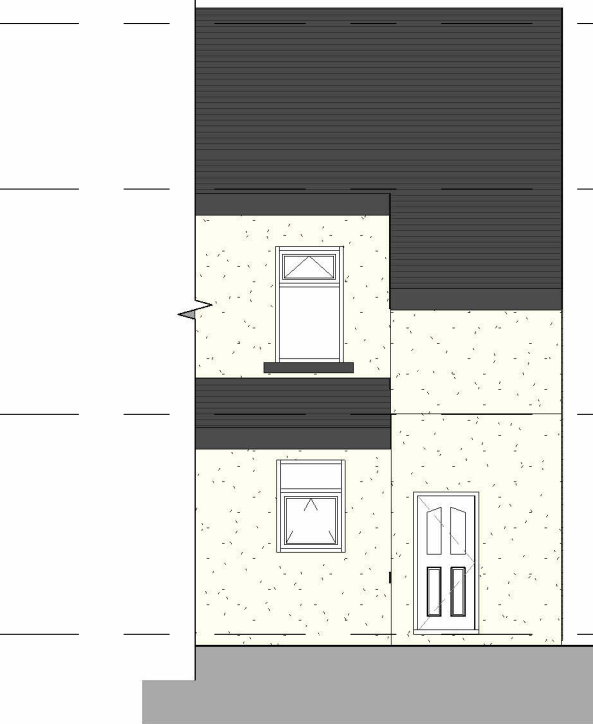

6 Rear - Proposed
1 : 100

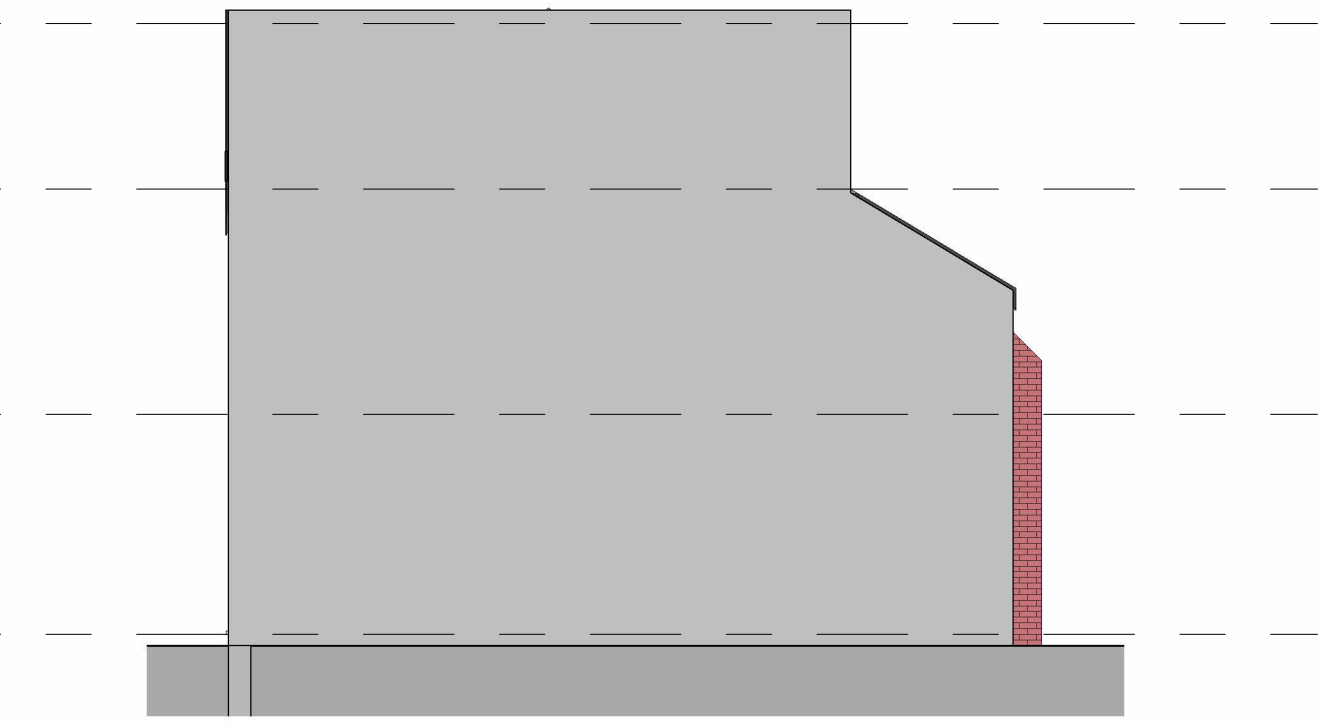

7 Right Side - Proposed
1 : 100

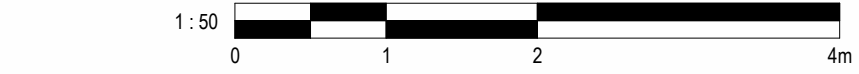

3	DoC - Revised	21/05/2026	JB
2	Planning - Revised	20/03/2026	JB
1	Planning	21/11/2025	CB
No.	Description	Date	Initial

PROJECT Land Adjacent to 33 Stanley St		
TITLE Proposed Plans and Elevations		
STATUS DESIGN		
DRAWN BY MA	DATE 25/04/2025	SCALE (@ A1) As indicated
PROJECT NUMBER GSS25066	DRAWING NUMBER 003	REV 3
GOLD SKETCH S T U D I O S www.goldsketch.co.uk info@goldsketch.co.uk 0161 792 9595		
NOTES © COPYRIGHT - ALL RIGHTS RESERVED. THIS DRAWING AND ANY PARTS BE REPRODUCED WITHOUT PRIOR WRITTEN CONSENT. DRAWING TO BE USED FOR THE STATUS INDICATED ONLY. ALL DIMENSIONS AND SETTING OUT SHALL BE CHECKED AND CONFIRMED ON SITE. ANY DISCREPANCIES TO BE REPORTED TO THE DESIGNER IMMEDIATELY. THE DESIGNER SHALL BE RESPONSIBLE FOR THE DESIGN AND THE DESIGNER SHALL BE RESPONSIBLE FOR THE DESIGN. LEGISLATION RELEVANT CODES OF PRACTICE AND BRITISH STANDARDS. ALL DIMENSIONS ON THIS DRAWING ARE IN MILLIMETRES UNLESS OTHERWISE STATED.		