



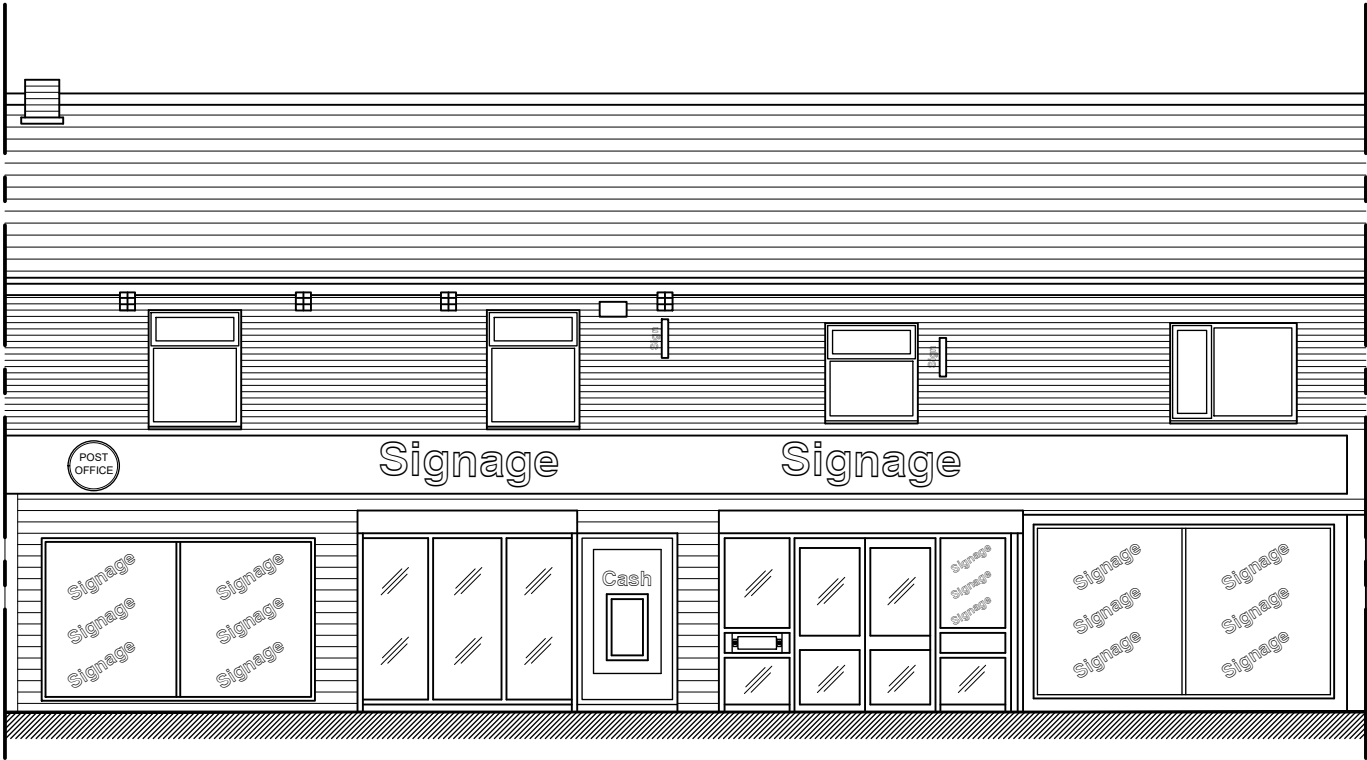

Elevations as Existing

Scale 1:100

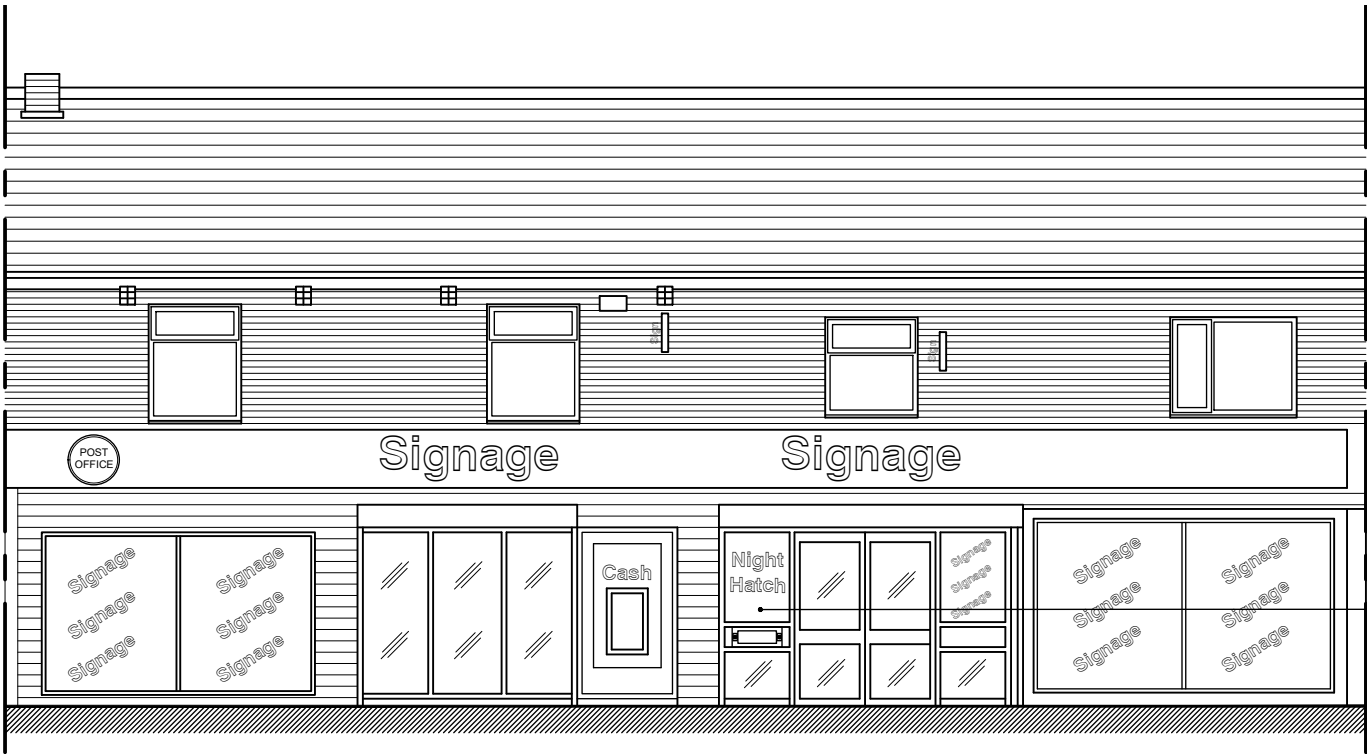

The proposed night hatch will operate between 10:00 pm and 6:30 am, allowing delivery drivers from platforms such as Uber Eats, Just Eat, and Deliveroo to collect customer orders without entering the store. During the hours that the night hatch is in operation, only one member of staff will be on duty inside the store.

Elevations as Proposed

Scale 1:100

PROJECT		DRAWING NUMBER		
Proposed Access Hatch: no.437-443, Oldham Rd, Rochdale,OL16 4SZ		ORR - 002		
DRAWING		REVISION	DRAWN	CHECKED
Elevations as Existing and Proposed			MV	
			DATE	SCALE
			Aug 2026	1:100 @ A3