




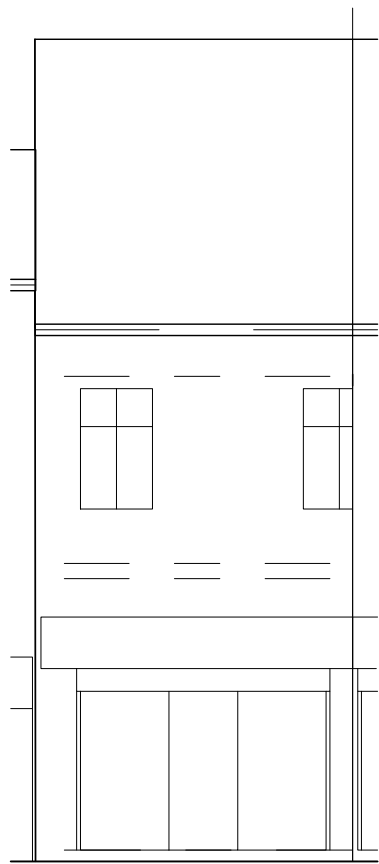


FRONT ELEVATION
(EXISTING)

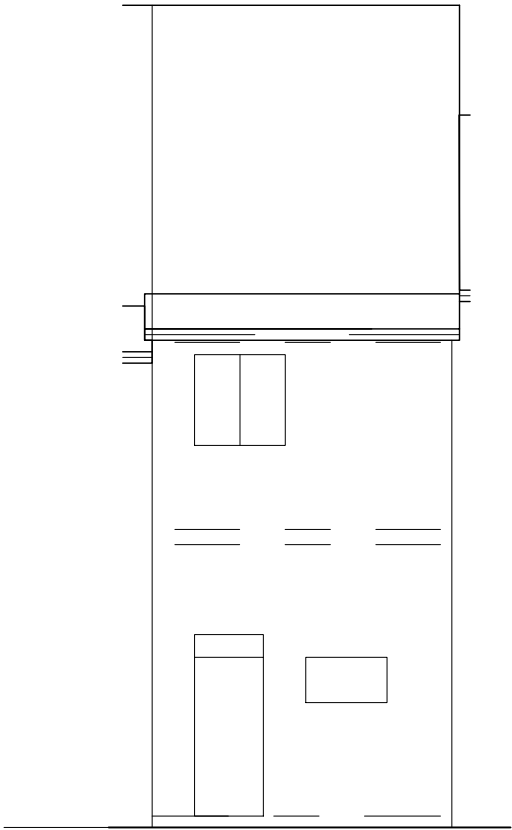


REAR ELEVATION
(EXISTING)

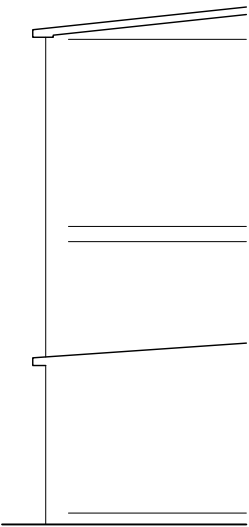


SIDE ELEVATION
(EXISTING)

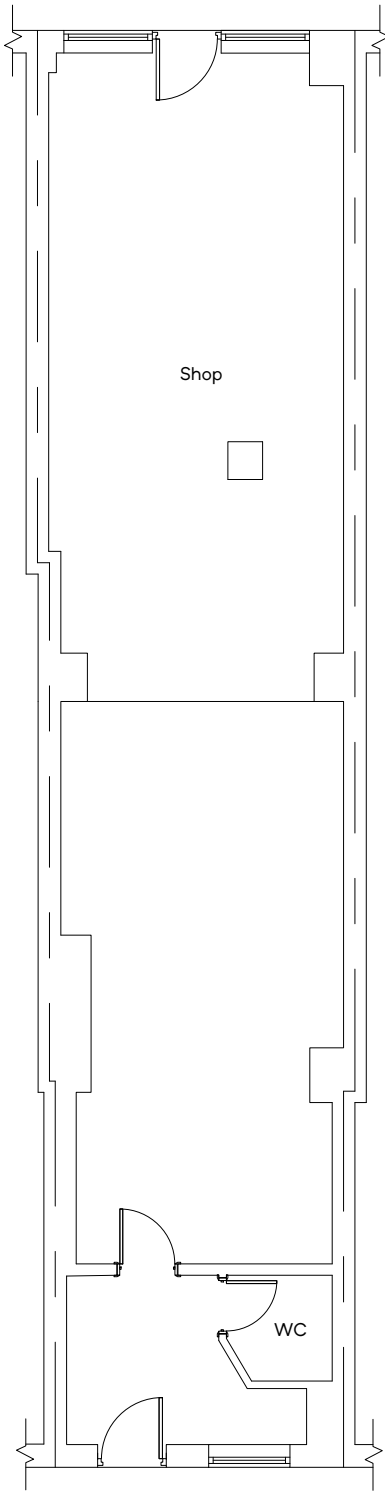


GROUND FLOOR PLAN
(EXISTING)

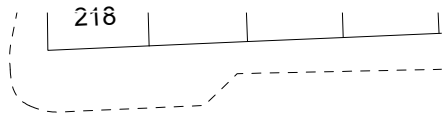

YORKSHIRE STREET

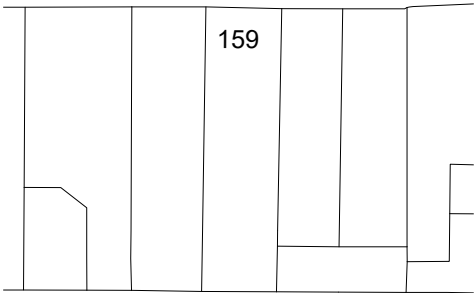

JERMYN STREET

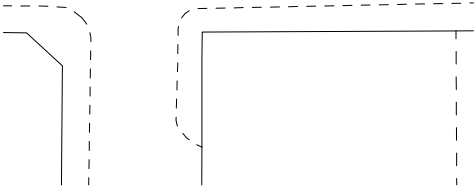

SITE PLAN
(EXISTING)

Building Design Services

M.FAROOQ
418 Bury Road
Rochdale
OL11 5EU
01706 712231
0796 7605 763

bds.

For:

MR SHEERAZ AHMAD
PROPOSED CHANGE OF
USE FROM SHOP (USE
CLASS E) TO HOT FOOD
TAKEAWAY (SUI GENERIS)
AT

159 Yorkshire Street
Rochdale
OL12 ODR

Scale:

(Plan)
1:100 @ A3
(Elevation)
1:100 @ A3

(Site Plan)
1:500 @ A3

Job No. & Sheet

2448/1