


Rear/Side Elevation Plan

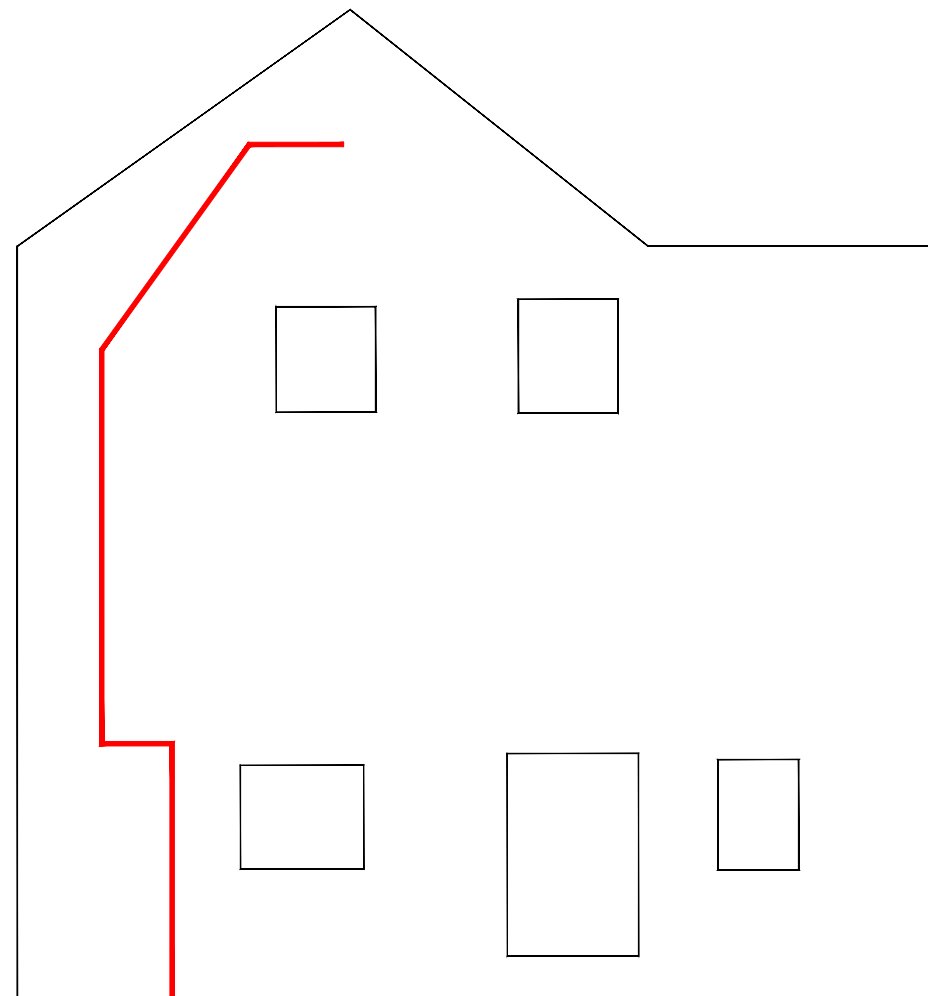

NOT TO SCALE
FOR ILLUSTRATIVE PURPOSES ONLY

Key

Surface Mural Wire



Reproduced from or based upon the Ordnance Survey's map of 2023. with the permission of the controller of his majesty's stationery office. Crown Copyright Reserved.Licence No.100017892
Unauthorised reproduction infringes crown copyright and may lead to prosecution or civil proceedings.

Reference Number S-2715

Electricity North West Limited registered office, BORRON STREET, PORTWOOD, STOCKPORT, CHESHIRE, SK1 2JD
Registered number 2366949 (England)

Originator V Nurse

Drawn by R Sutcliffe

Grid Ref SD9418-43



Title. Mawrode Barn, Temple Lane, OL15 9QH

Scale 1:1000

Date 24/06/2026

Drg.No.EW.A3.43612