


AS EXISTING

HARD STANDING

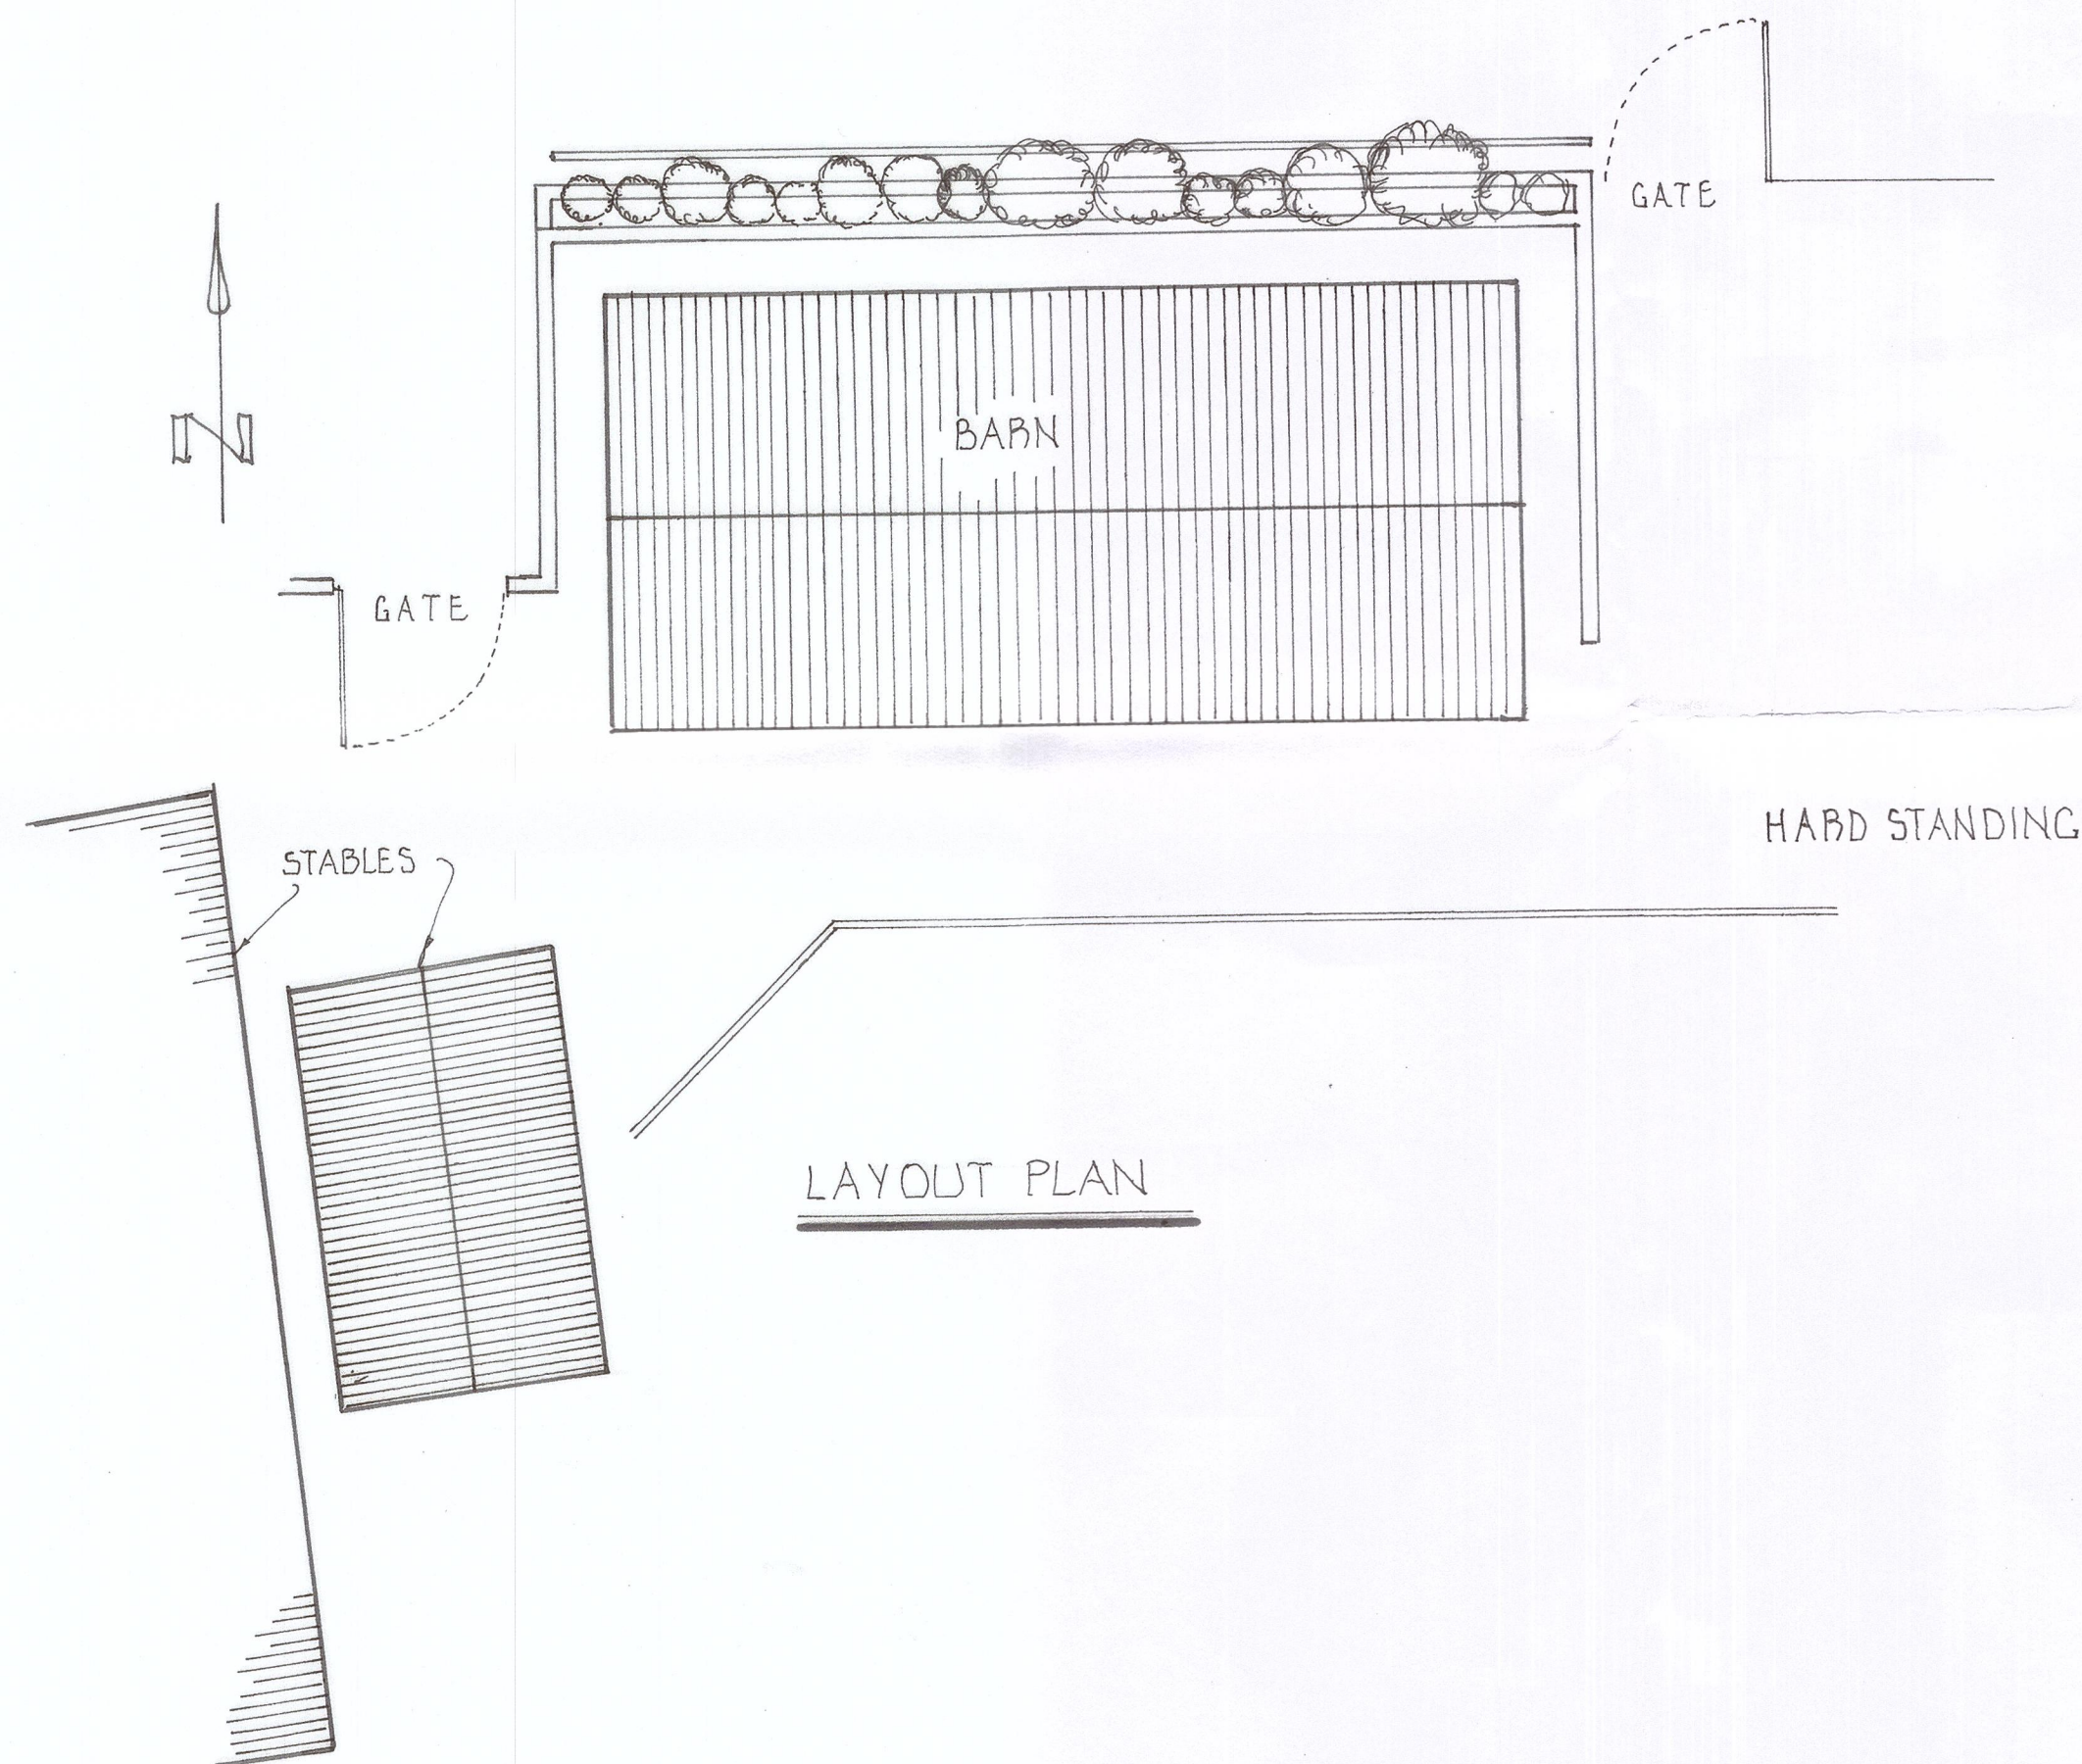

LAYOUT PLAN

CLIENT PETER & JANE THORNTON
07768499485

PROJECT CONVERSION

LOCATION EDGE GATE FARM
DENS HAW OL16 3TJ

S. INGRAM & ASSOCIATES
Building Surveyors & Design Consultants

CIVIC TRUST AWARD 2002 - COMMENDATION FOR GOOD DESIGN

DESIGN STUDIO
HEIGHTS LANE
HEIGHTS DELPH
OLDHAM OL3 5TU

Telephone: 0145 787 6500
Mobile: 01706310347

SCALES: 1:200 AT A2

DRAWN BY: S. INGRAM

DATE: DECEMBER 2021

DRAWING No. 84 'C'