


AS PROPOSED

HARD STANDING

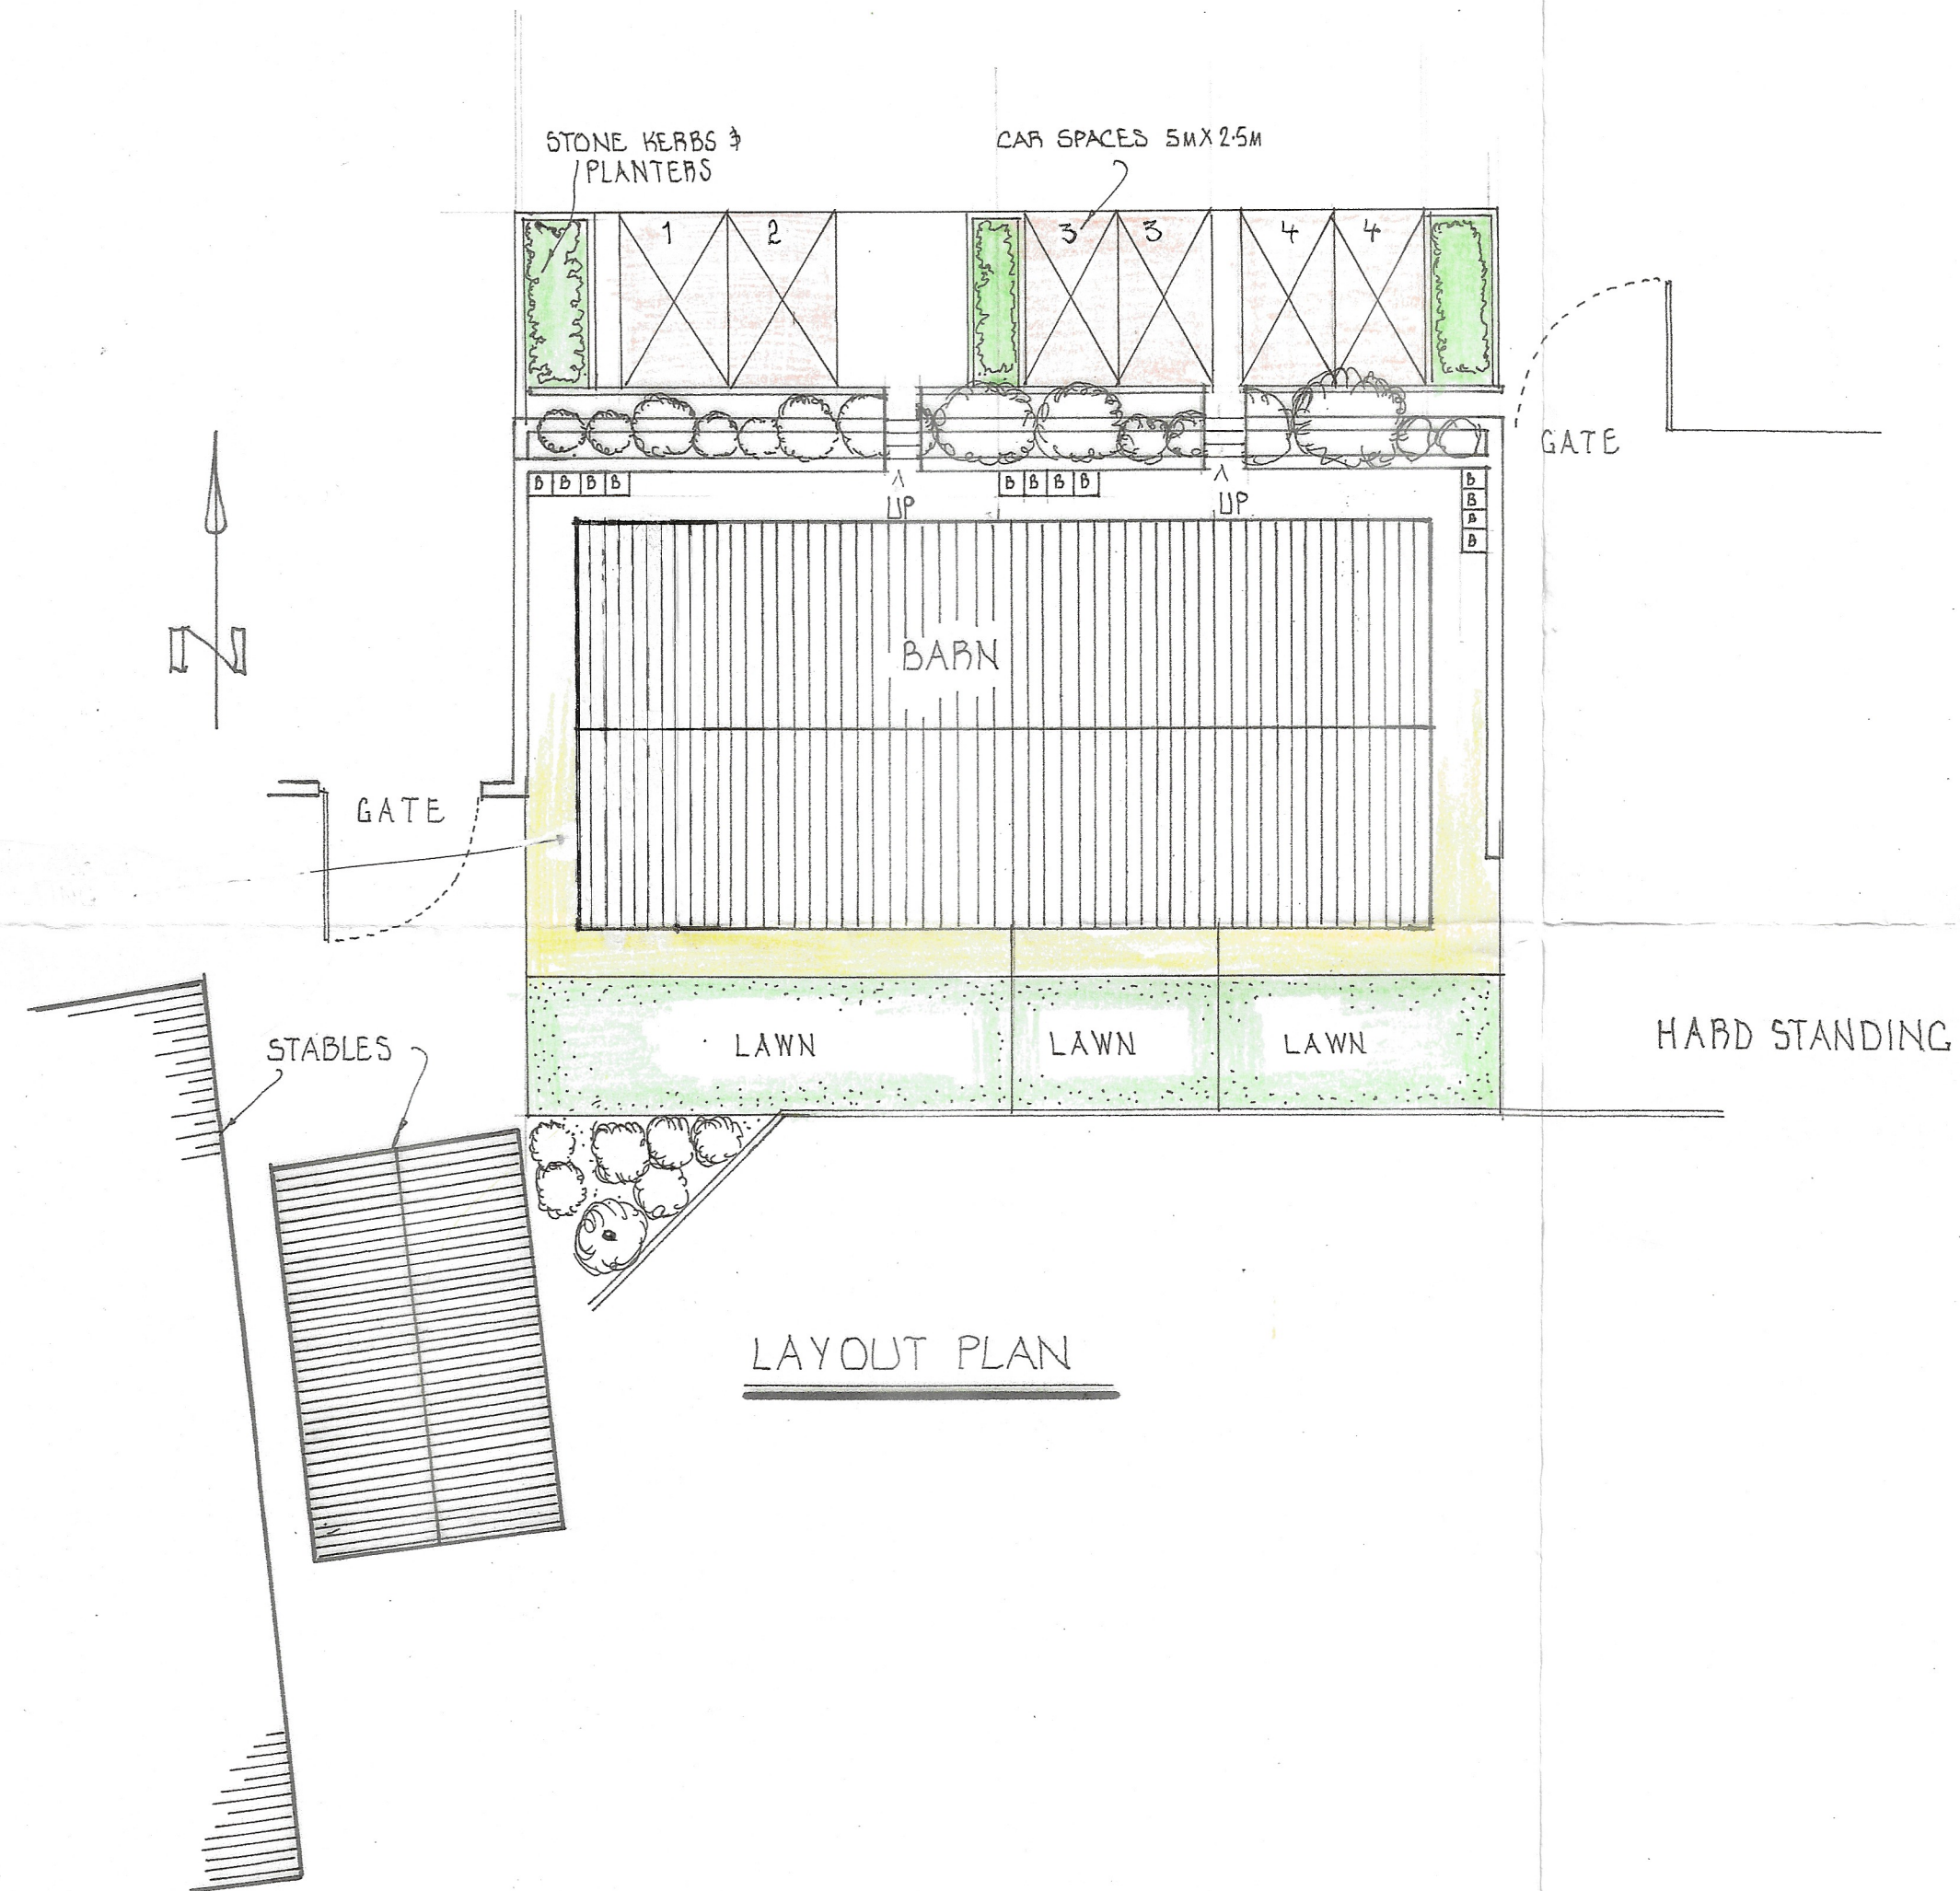

CLIENT PETER & JANE THORNTON
07768499485

PROJECT CONVERSION

LOCATION EDGE GATE FARM
DENS HAW OL16 5TJ

S. INGRAM & ASSOCIATES
Building Surveyors & Design Consultants

CIVIC TRUST AWARD 2002 - COMMENDATION FOR GOOD DESIGN

DESIGN STUDIO
HEIGHTS LANE
HEIGHTS DELPH
OLDHAM OL3 5TU

Telephone: 0145 787 6500
Mobile: 07708910347

SCALES: 1:200 AT A2

DRAWN BY: S. INGRAM

DATE: DECEMBER 2021 REV: AUG 2022

DRAWING No. 84 'D'