



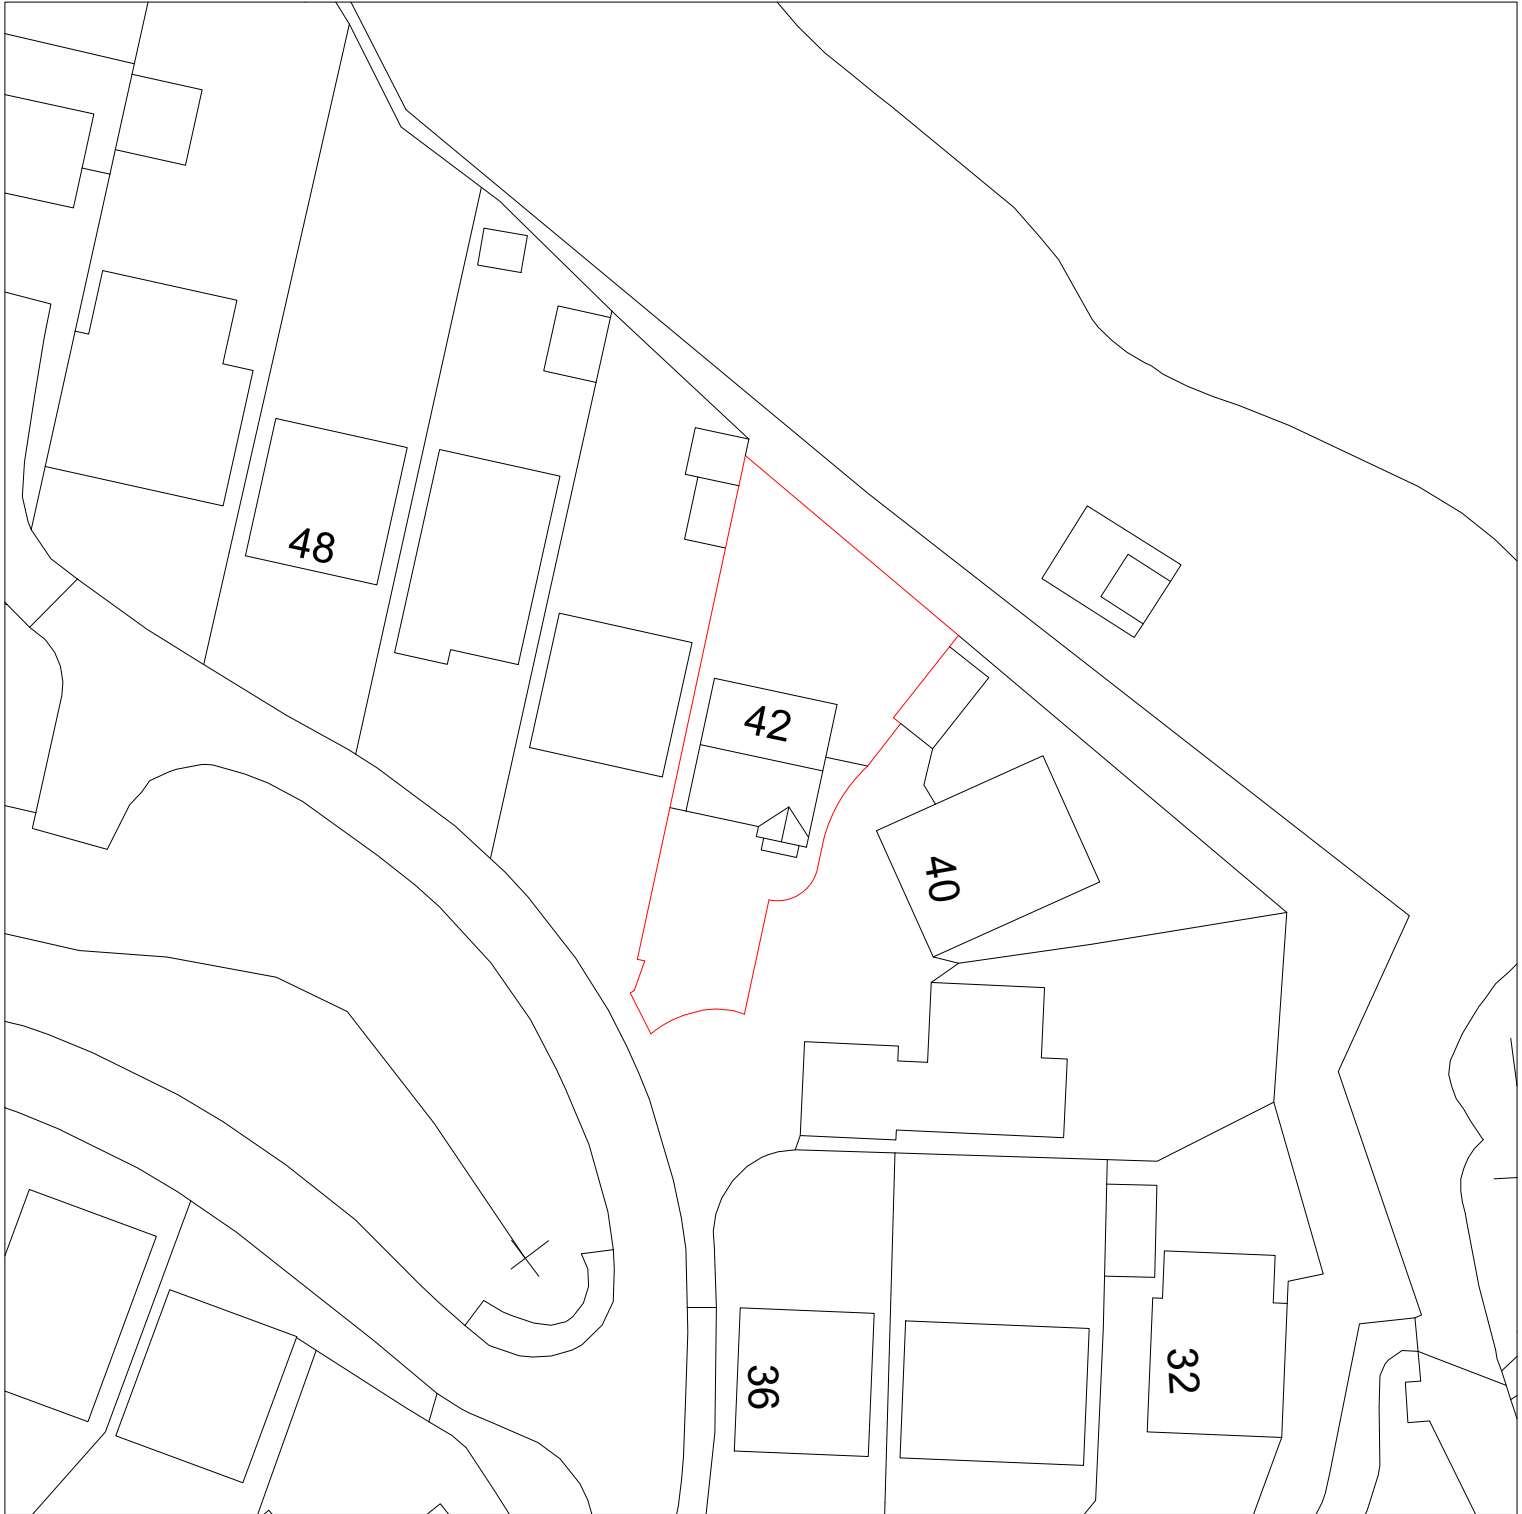

W: adeptdesignltd.co.uk | M: 07496819062 | E: enquiries@adeptdesignltd.co.uk

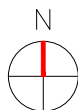

PROJECT	42 FIELD VIEW LANE, ROCHDALE, OL12 7TS	REVISION	001
TITLE	EXISTING SITE PLAN	DESCRIPTION	N/A
NUMBER	A100	STATUS	FOR PLANNING ISSUE
SCALE	1:500	DATE	07/08/2026