



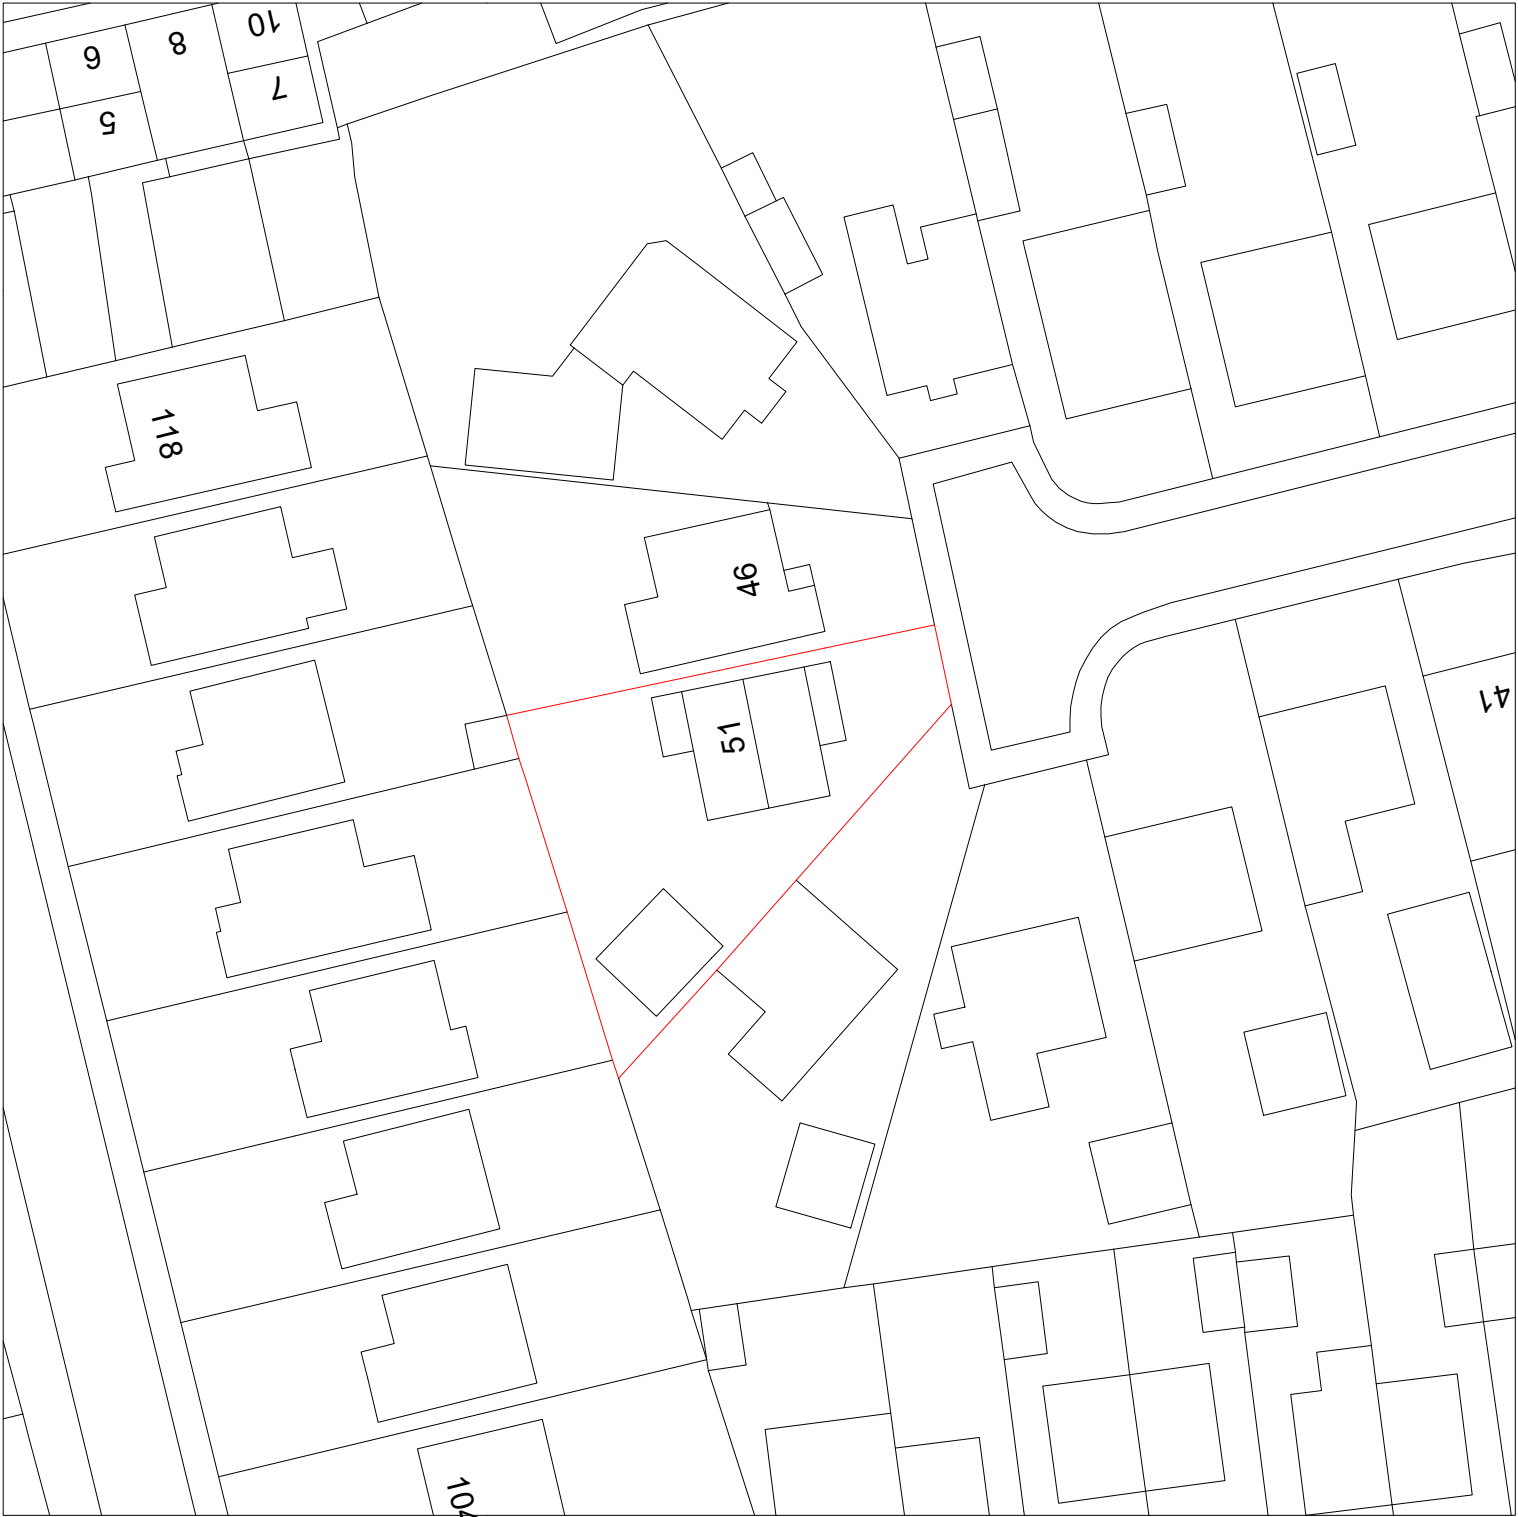

Metres

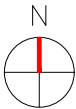

W: [adeptdesignltd.co.uk](http://adeptdesignltd.co.uk) | M: 07496819062 | E: [enquiries@adeptdesignltd.co.uk](mailto:enquiries@adeptdesignltd.co.uk)



|         |                                    |             |                    |
|---------|------------------------------------|-------------|--------------------|
| PROJECT | 51 BELMONT WAY, ROCHDALE, OL12 6HR | REVISION    | 001                |
| TITLE   | EXISTING SITE PLAN                 | DESCRIPTION | N/A                |
| NUMBER  | A100                               | STATUS      | FOR PLANNING ISSUE |
| SCALE   | 1:500                              | DATE        | 08/08/2026         |