


KEY:

- Site Ownership Boundary
- Location of Proposed Works

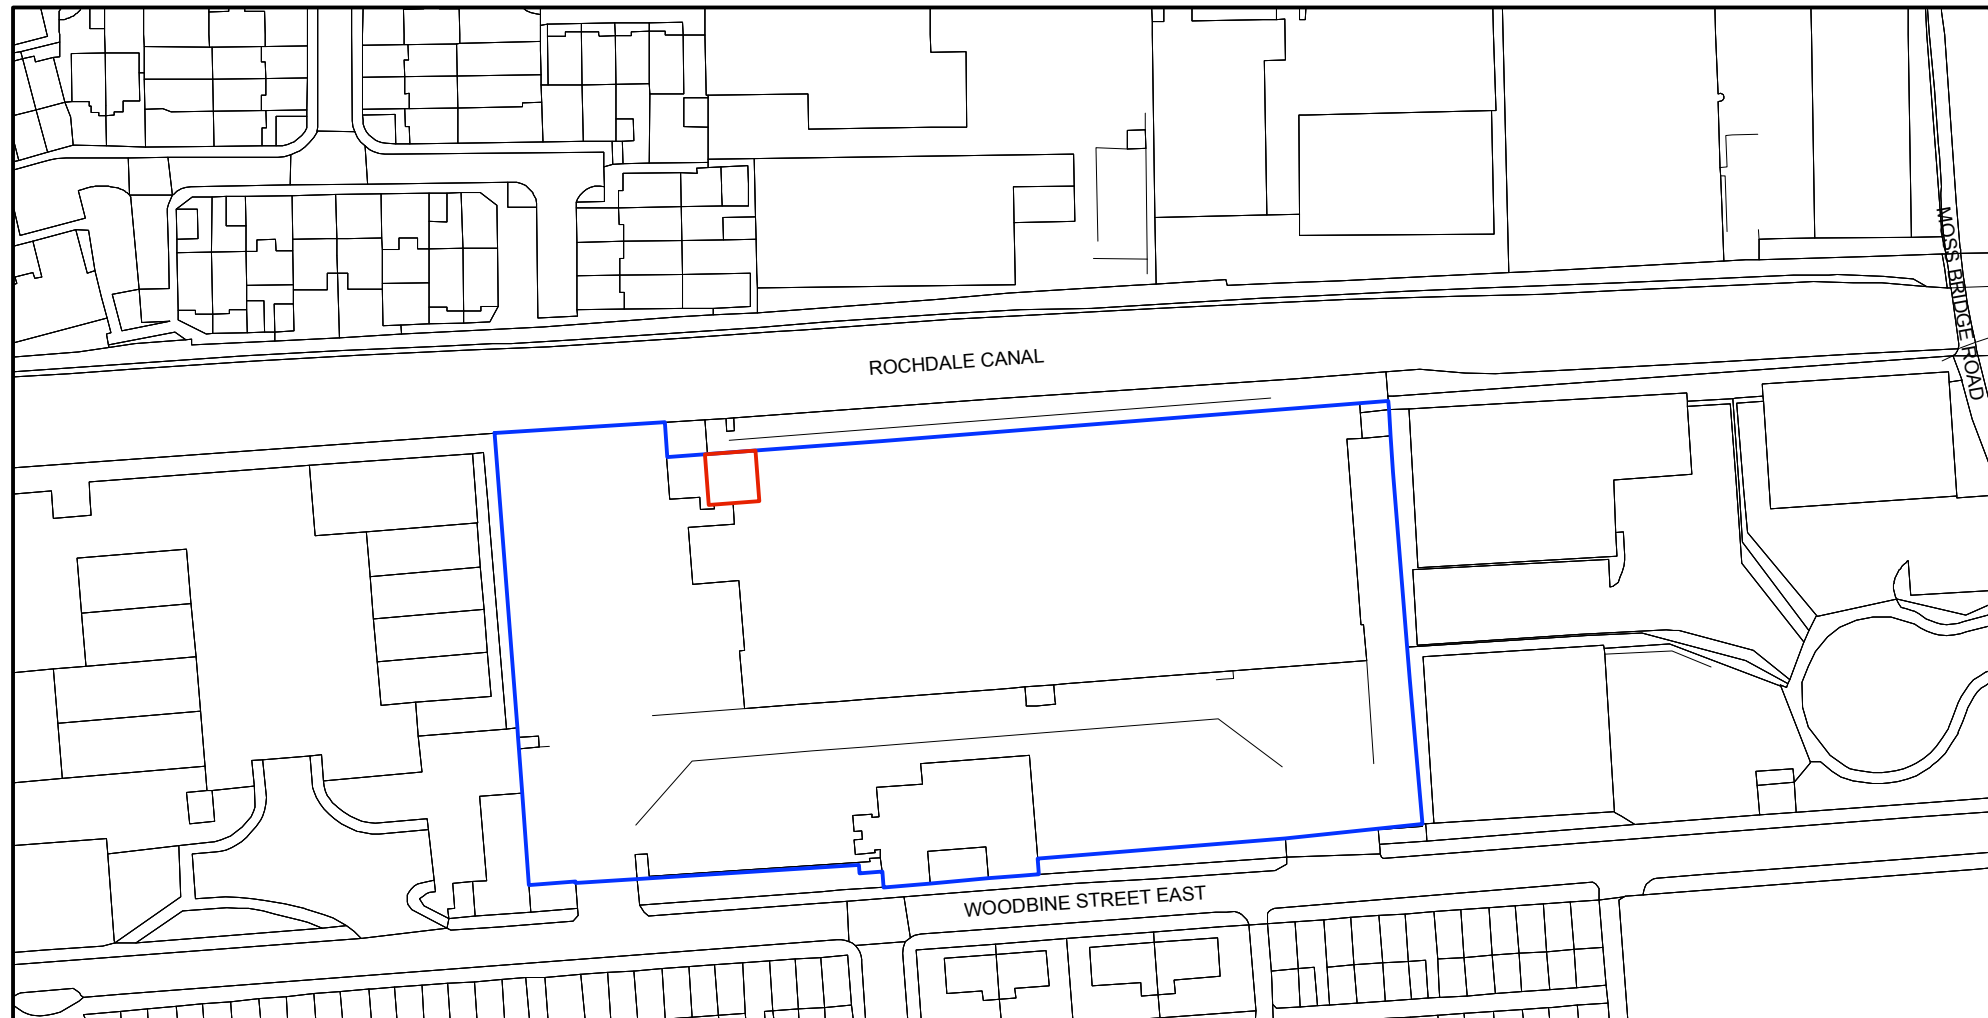

**CRAIG
FOSTER
ARCHITECTS**

scale 1:1250 @A3

Moss Mill, Rochdale

date 07.08.2026

Craig Foster Architects, Exchange Court, 1 Dale Street, Liverpool
L2 2PP, Tel 0151 2360234, mail@craigfosterarchitects.co.uk

0 10 20 30 40 50 60 70 80 90 100 m

Location Plan

scale 1:200@A3

25133-5-003-PA