


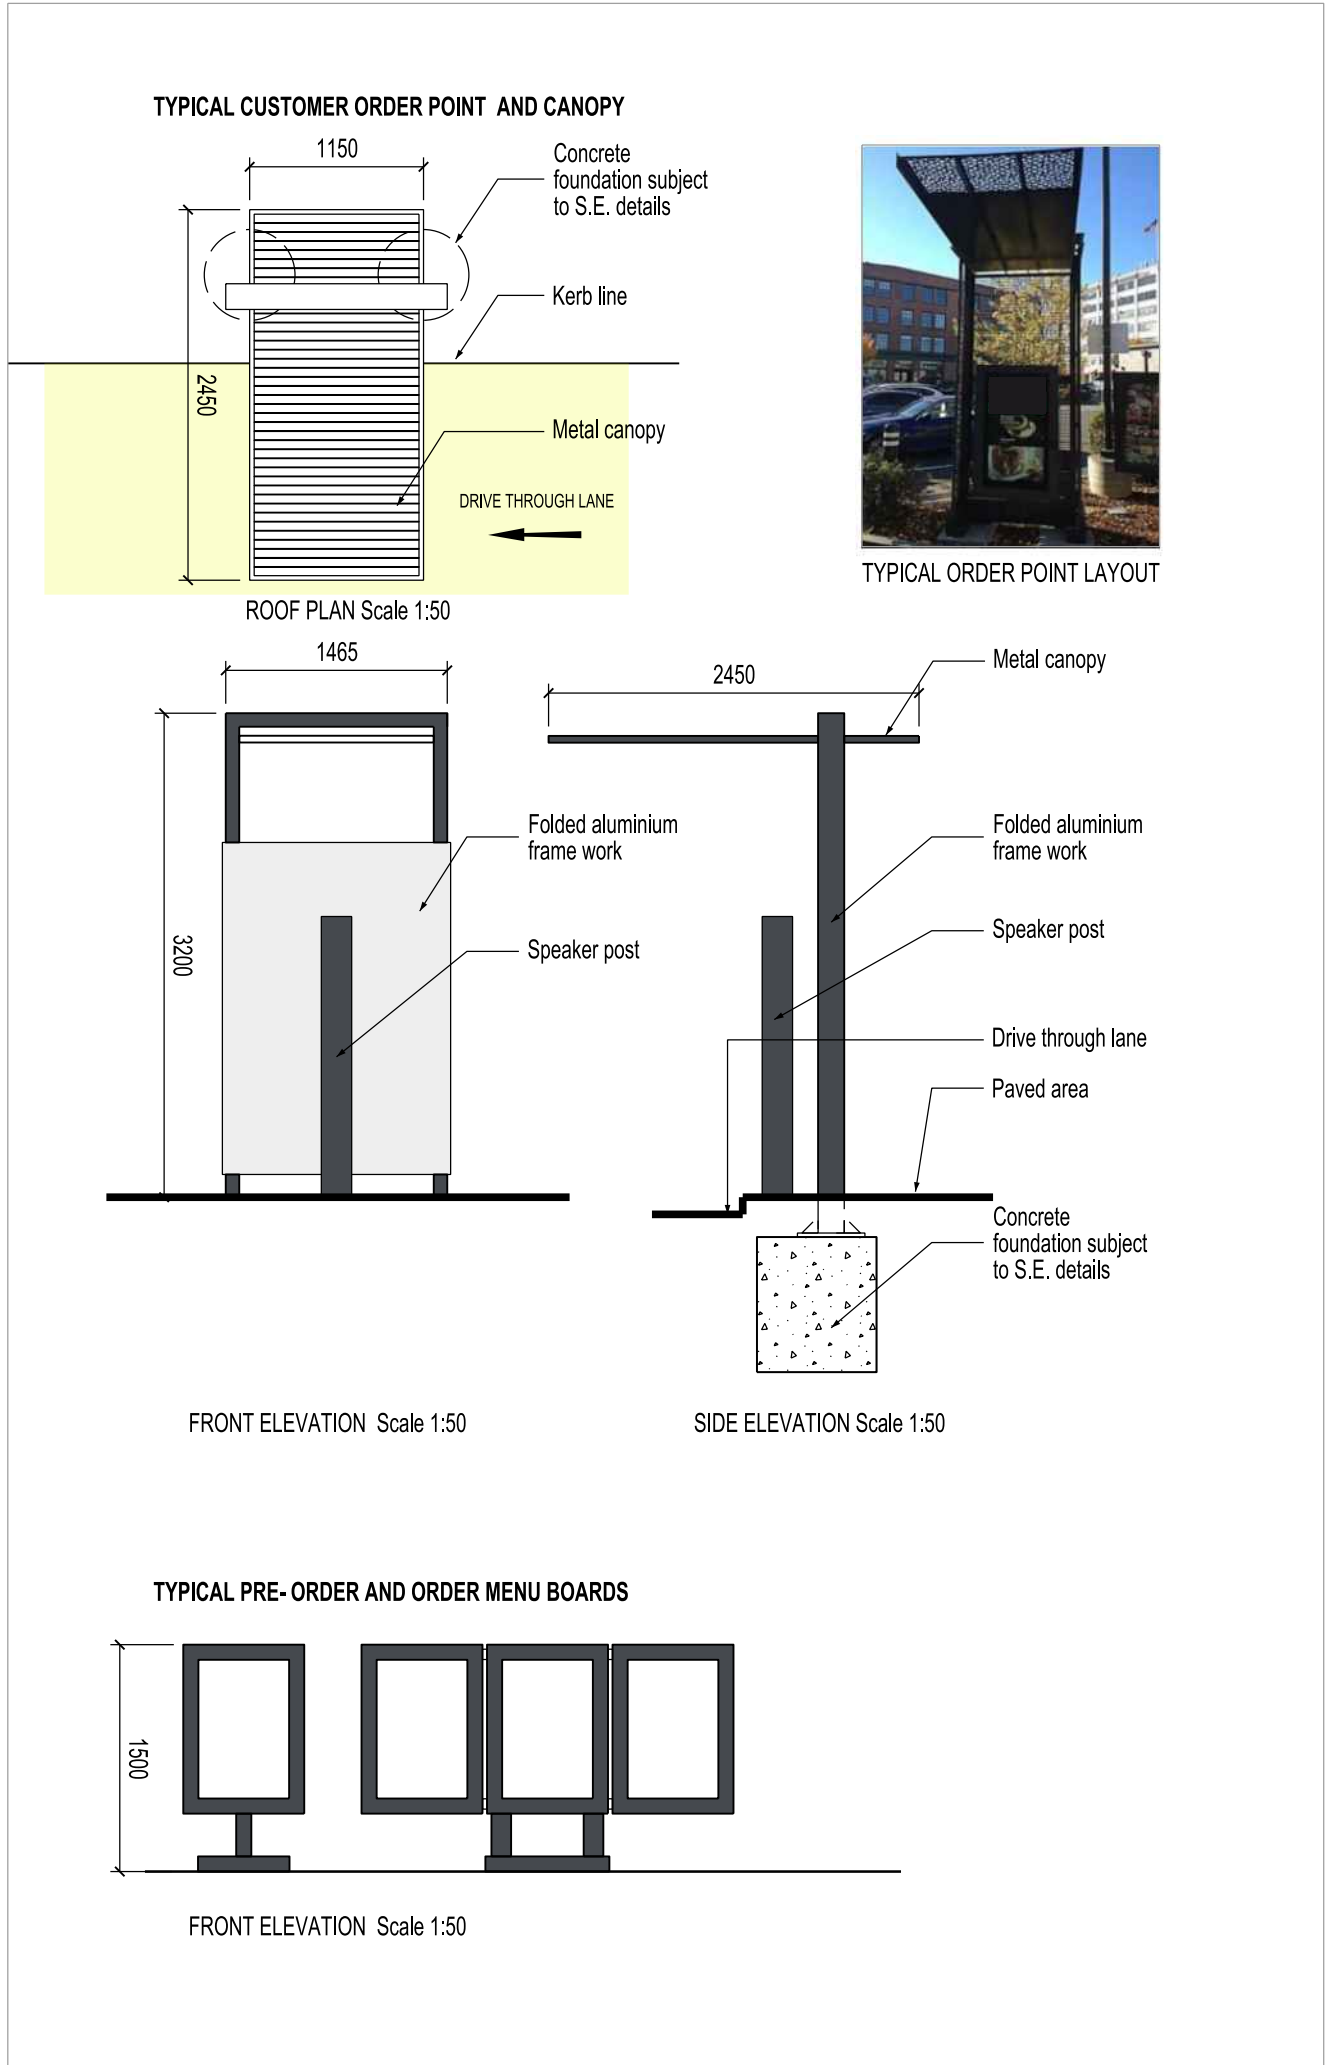


UNIT 2
CUSTOMER ORDER POINT
AND CANOPY

PRE- ORDER AND ORDER
MENU BOARDS


UNIT 1
CUSTOMER ORDER POINT
AND CANOPY

AND ORDER MENU
BOARDS

UNIT 1
PRE- ORDER MENU
BOARDS

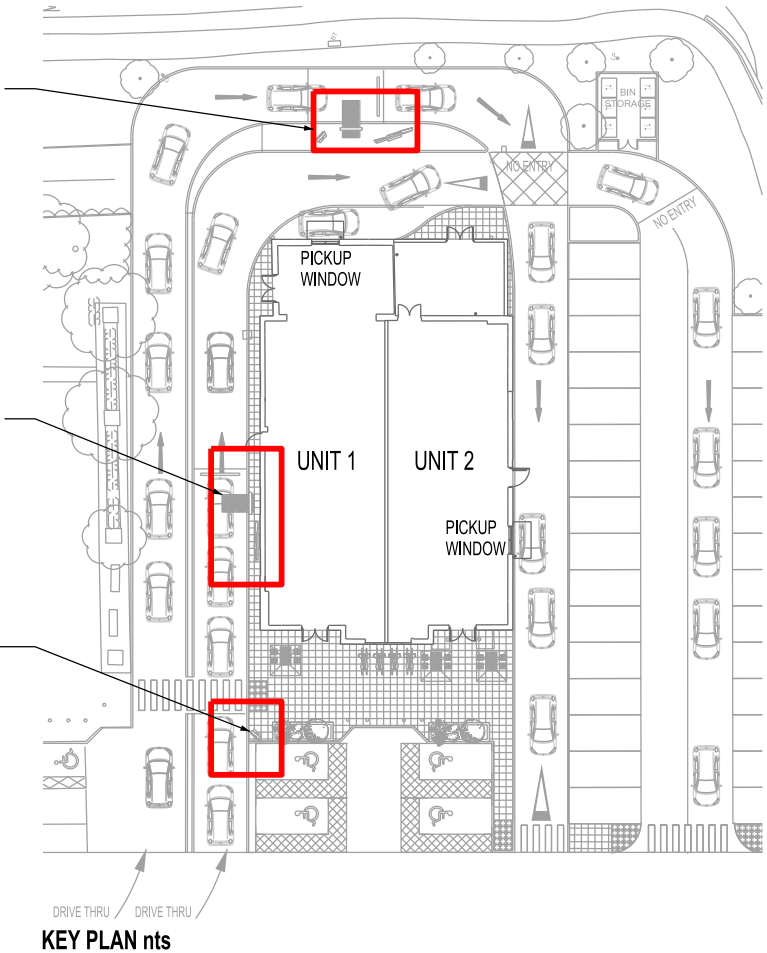

THIS DRAWING IS PROTECTED BY COPYRIGHT AND MUST NOT BE COPIED OR REPRODUCED WITHOUT THE WRITTEN CONSENT OF R.G. PARTNERSHIP LIMITED.

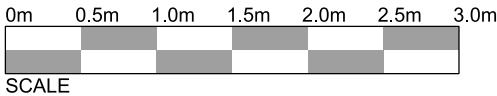

B	17.12.25	ORDER CANOPY WITH SPEAKER POST AND MENU BOARD RELOCATED TO ALLOW 5no. CARS TO WAIT IN THE DRIVE THRU LANE	CF
A	10.09.25	PLANNING ISSUE	CF
REV.	DATE	NOTES	INIT.

CLIENT / PROJECT
AIG HOLDINGS LTD
SANDBROOK PARK, ROCHDALE
OL11 1RY

DRAWING TITLE
PROPOSED ORDER POINT
AND SIGNS

OPTION 2
STATUS
PLANNING

DATE	DRAWN	SCALE @ A3
16.07.2025	CF	1:50

PROJECT NUMBER	UNIT / BLOCK	CI / SFB CODE	TYPE & NUMBER	REVISION LETTER
----------------	--------------	---------------	---------------	-----------------

DRAWING NO.	11649	D	021	B
-------------	-------	---	-----	---

Site Location Plans	L	GA Plans	P	Elevations	E
Sections	S	Details	D	Prefix Colour	C

THE RATCLIFFE GROVES PARTNERSHIP
LONDON
19 BEDFORD ROW
LONDON WC1R 4EB
T. 020 7600 6666 E. london@rgp.uk.com
www.rgp.uk.com

MANCHESTER
105 MANCHESTER ROAD
BURY LANCASHIRE BL9 0TD
T. 0161 797 6000 E. manchester@rgp.uk.com

