



IF IN ANY DOUBT PLEASE ASK THE ARCHITECT FOR CLARIFICATION.

DO NOT SCALE FROM DRAWING. ALL DIMENSIONS TO BE CHECKED ON SITE

THE COPYRIGHT FOR THESE DRAWINGS REMAINS THE PROPERTY OF THE ARCHITECT, THEY MUST NOT BE REPRODUCED IN ANY WAY WITHOUT THE ARCHITECTS PRIOR WRITTEN CONSENT.

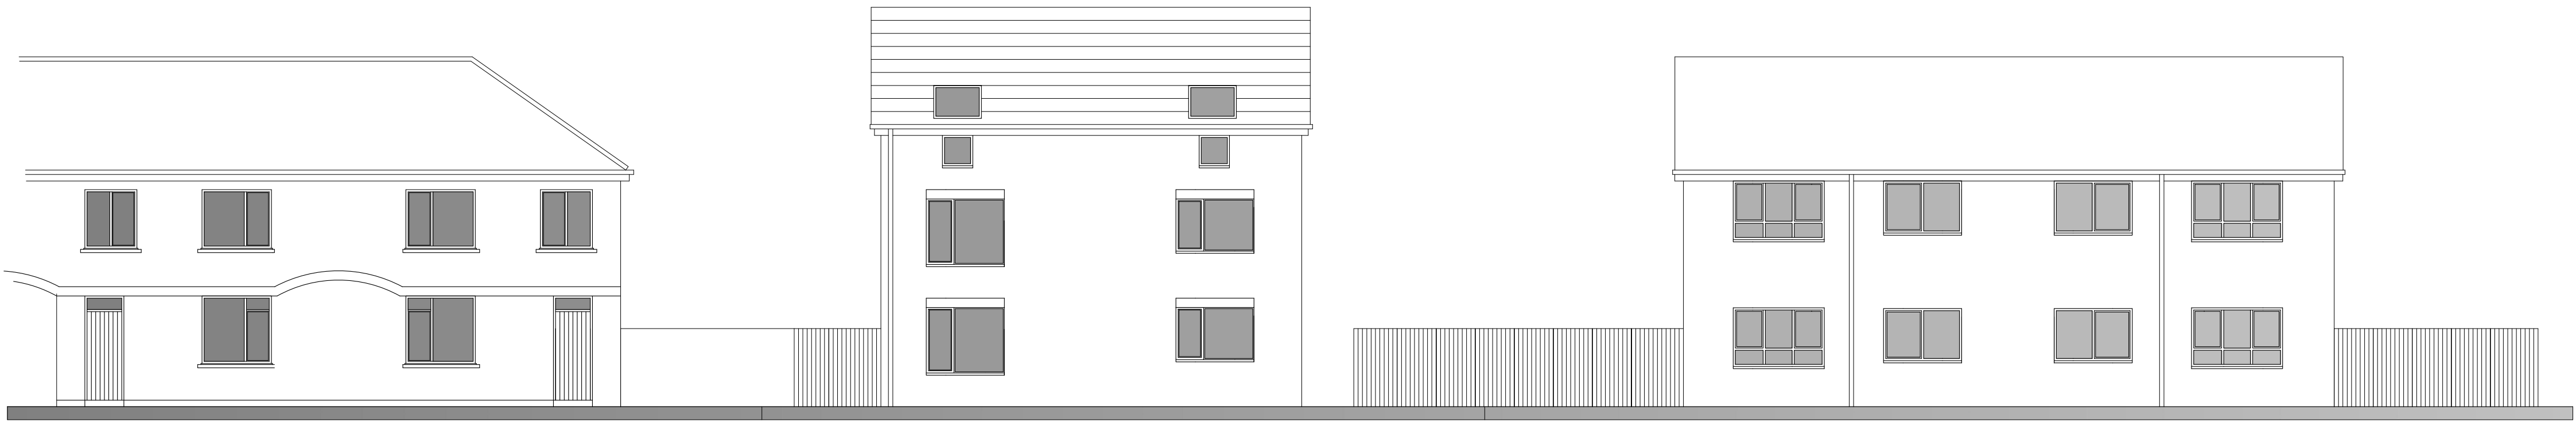

PROPOSED STREET SCENE ELEVATION

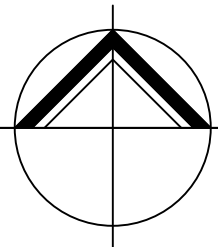

**NORTHERN
DESIGN**
(OLDHAM)
CHARTED ARCHITECTS

NORTHERN DESIGN
17 STATION LANE
GROTON
OLDHAM
OL4 5GY
TELEPHONE : 07753 859616

CLIENT			
MR C VRAJITORU			
PROJECT			
PROPOSED FLATS GROVE ROAD MIDDLETON			
DRAWING TITLE			
PROPOSED STREET SCENE ELEVATION			
Rev.	Notes	Date	Drawn
SCALE	1:100 AT A1	07.26	AD
PROJECT No.		DRAWING No.	Rev.
2572		04	