


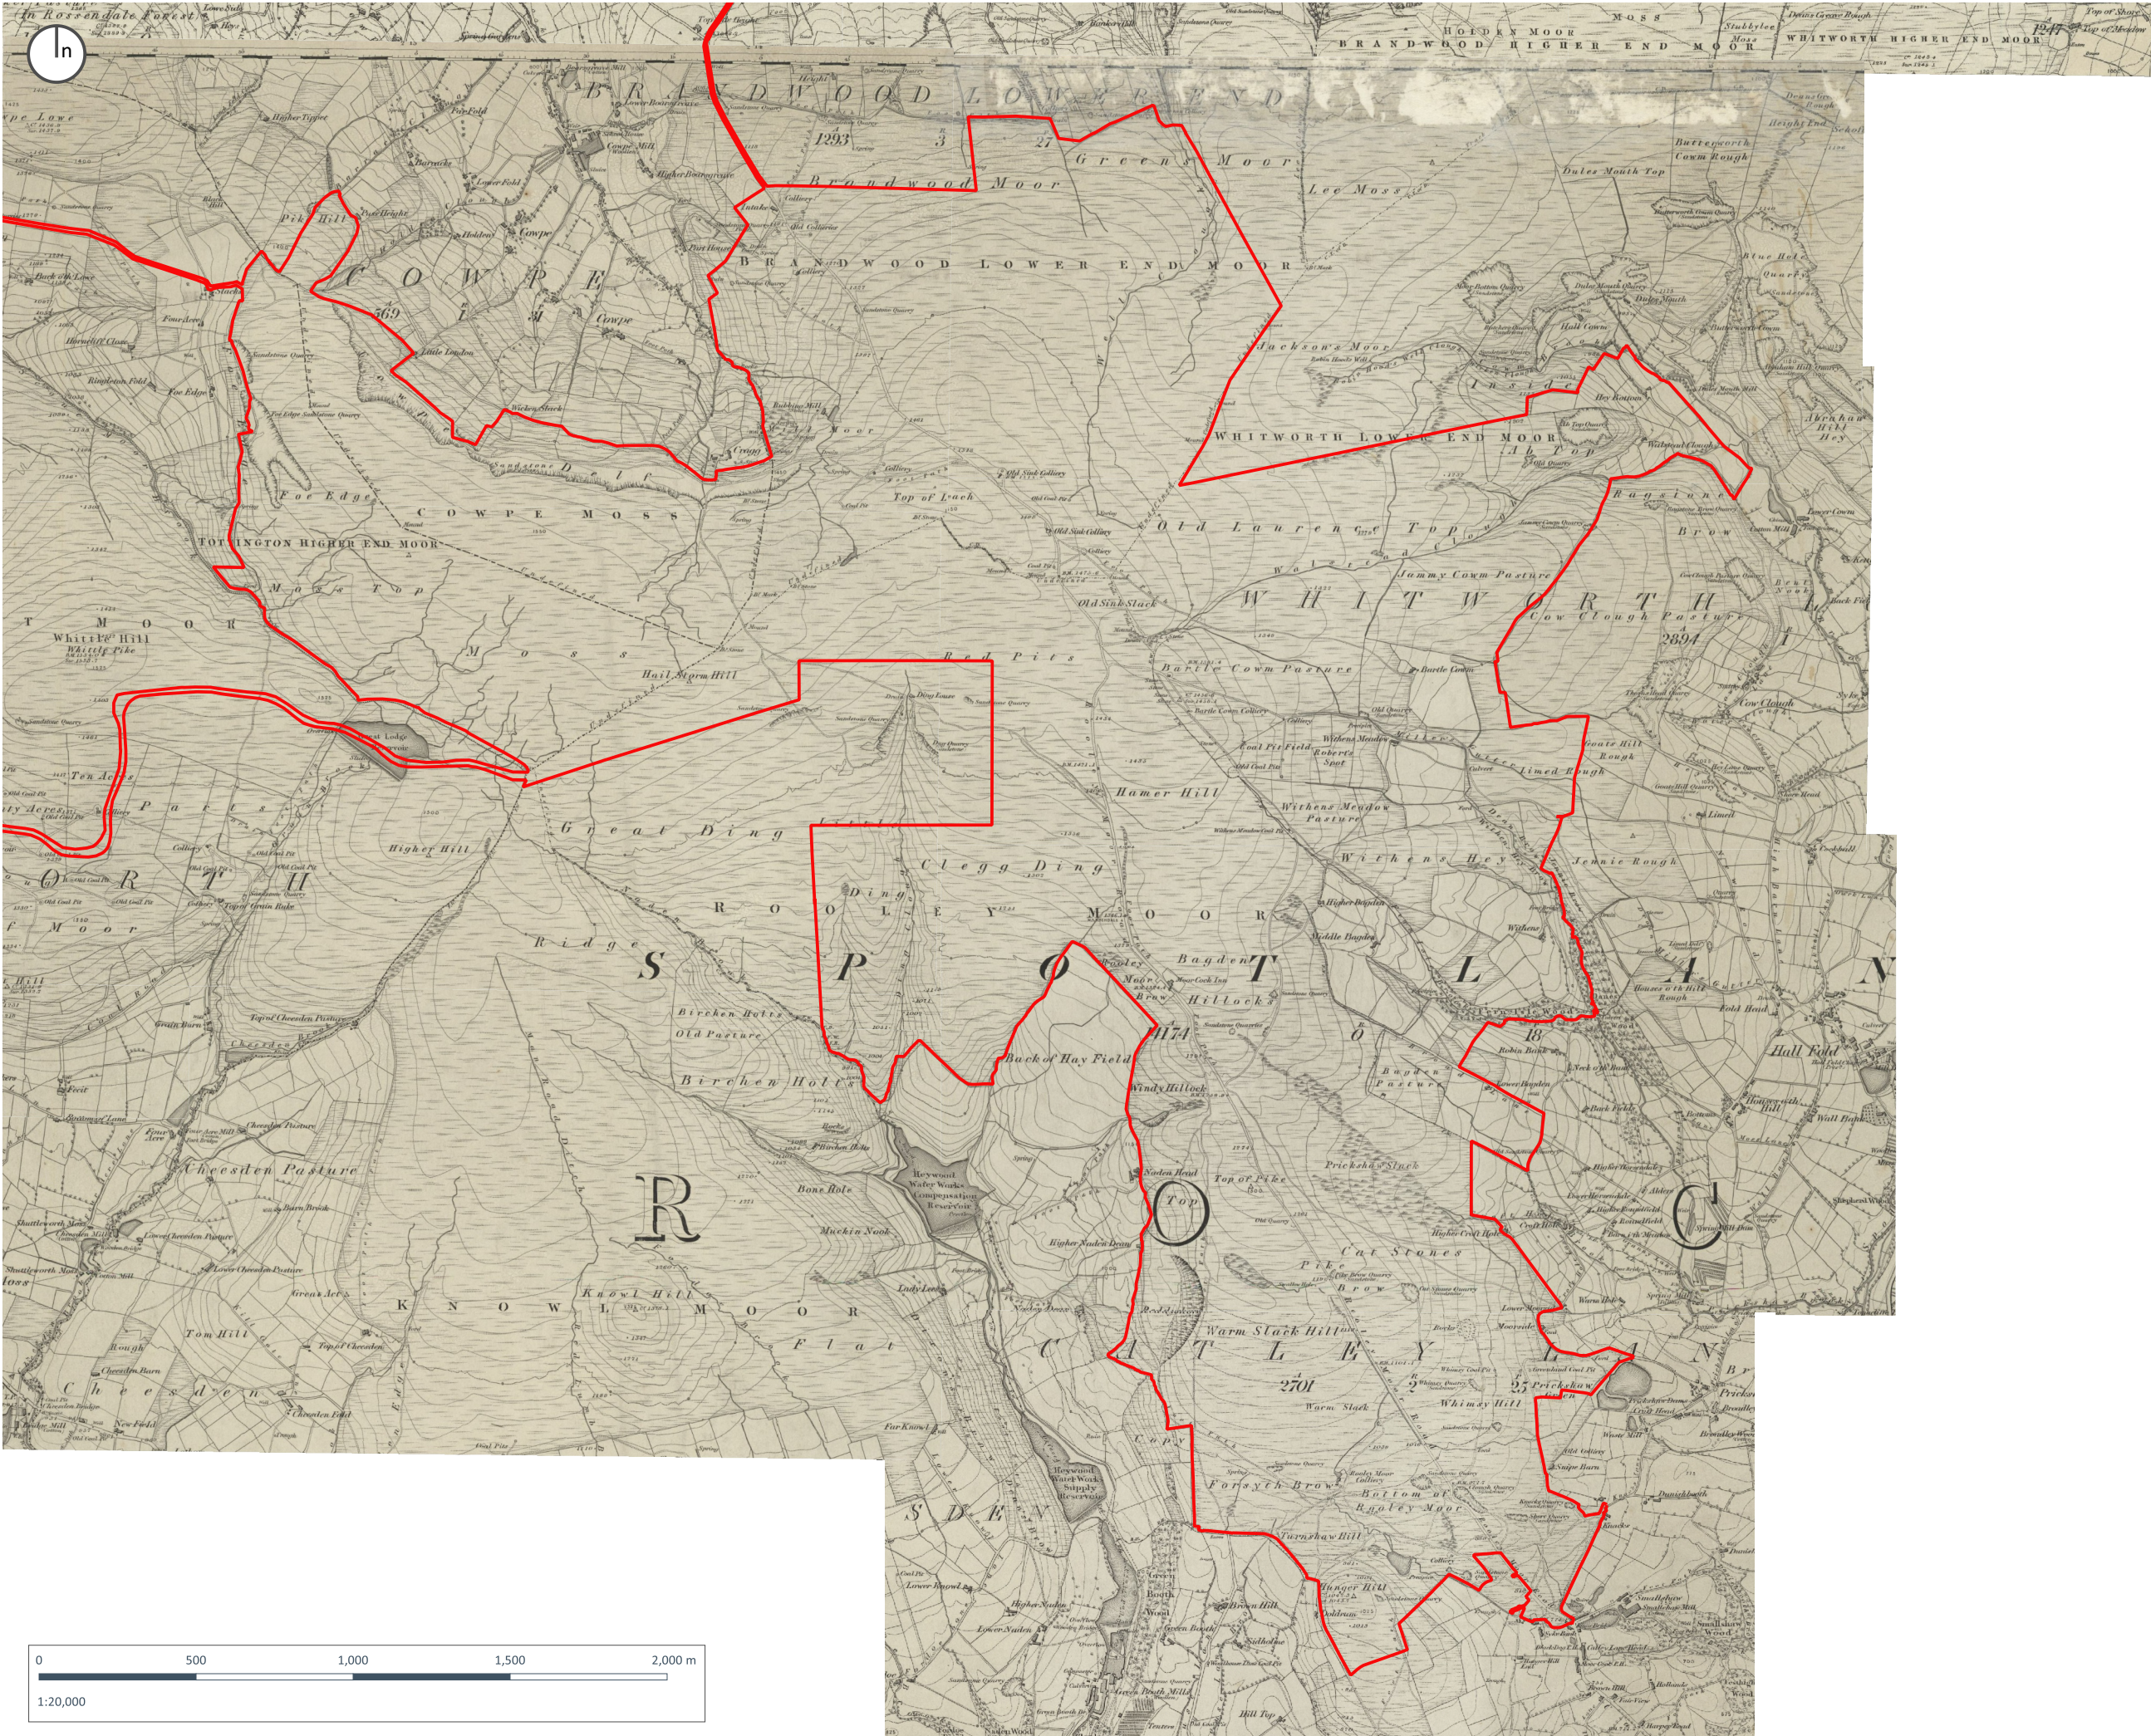

Copyright of Turley

This drawing is for illustrative purposes only and should not be used for any construction or estimation purposes. To be scaled for planning application purposes only. No liability or responsibility is accepted arising from reliance upon the information contained within this drawing.

Plans reproduced by permission of Ordnance Survey on behalf of The Controller of Her Majesty's Stationery Office. © Crown Copyright and database right [2024]. All rights reserved. Ordnance Survey Licence number [100020449]

Assessment Boundary

CLIENT:
Cubico UK Development Limited

PROJECT:
Scout Moor II Windfarm

DRAWING:
Figure 12.2: 1851 Ordnance Survey 6 Inch

PROJECT NUMBER:
01137

DRAWING NUMBER:
GIS_12.201


CHECKED BY:
HT

REVISION:
1.0

STATUS:
Final

DATE:
June 2026

SCALE:
1:20,000 @ A3

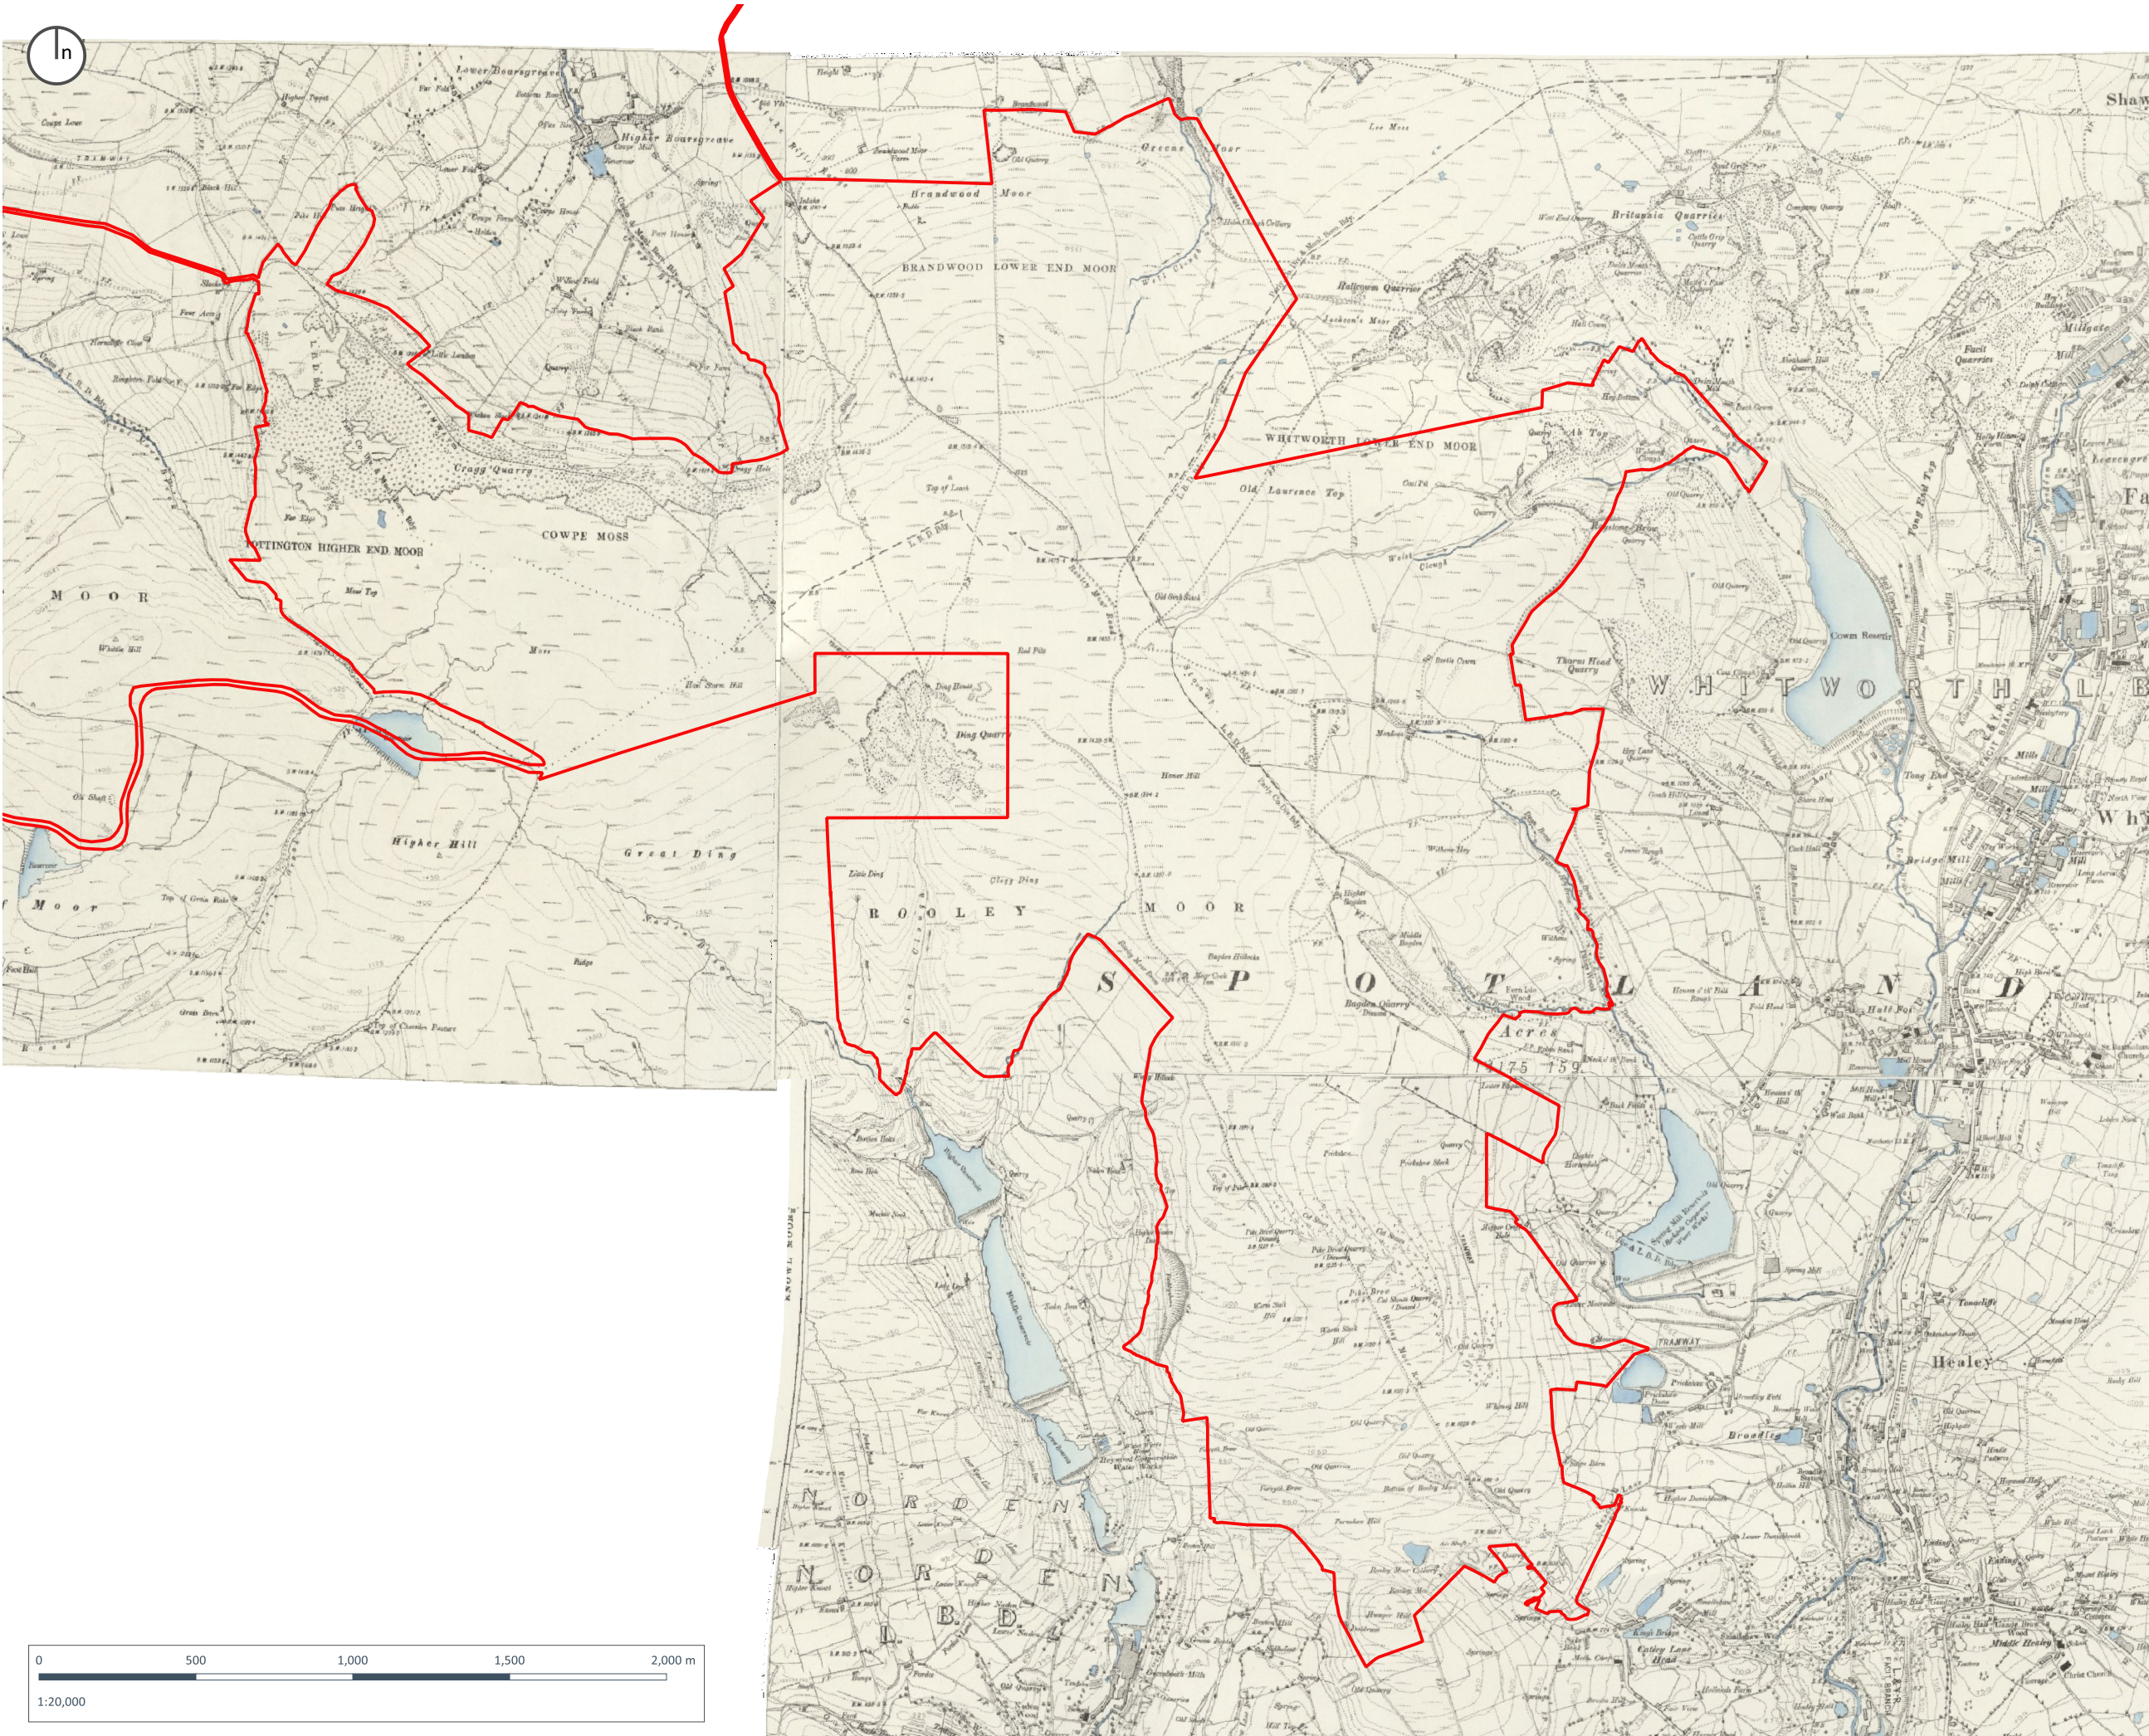

Copyright of Turley

This drawing is for illustrative purposes only and should not be used for any construction or estimation purposes. To be scaled for planning application purposes only. No liability or responsibility is accepted arising from reliance upon the information contained within this drawing.

Plans reproduced by permission of Ordnance Survey on behalf of The Controller of Her Majesty's Stationary Office. © Crown Copyright and database right [2024]. All rights reserved. Ordnance Survey Licence number [100020449]

 Assessment Boundary

CLIENT:
Cubico UK Development Limited

PROJECT:
Scout Moor II Windfarm

DRAWING:
Figure 12.3: 1894-95 Ordnance Survey 6 Inch

PROJECT NUMBER:
01137

DRAWING NUMBER:
GIS_12.301


CHECKED BY:
HT

REVISION:
1.0

STATUS:
Final

DATE:
June 2026

SCALE:
1:20,000 @ A3

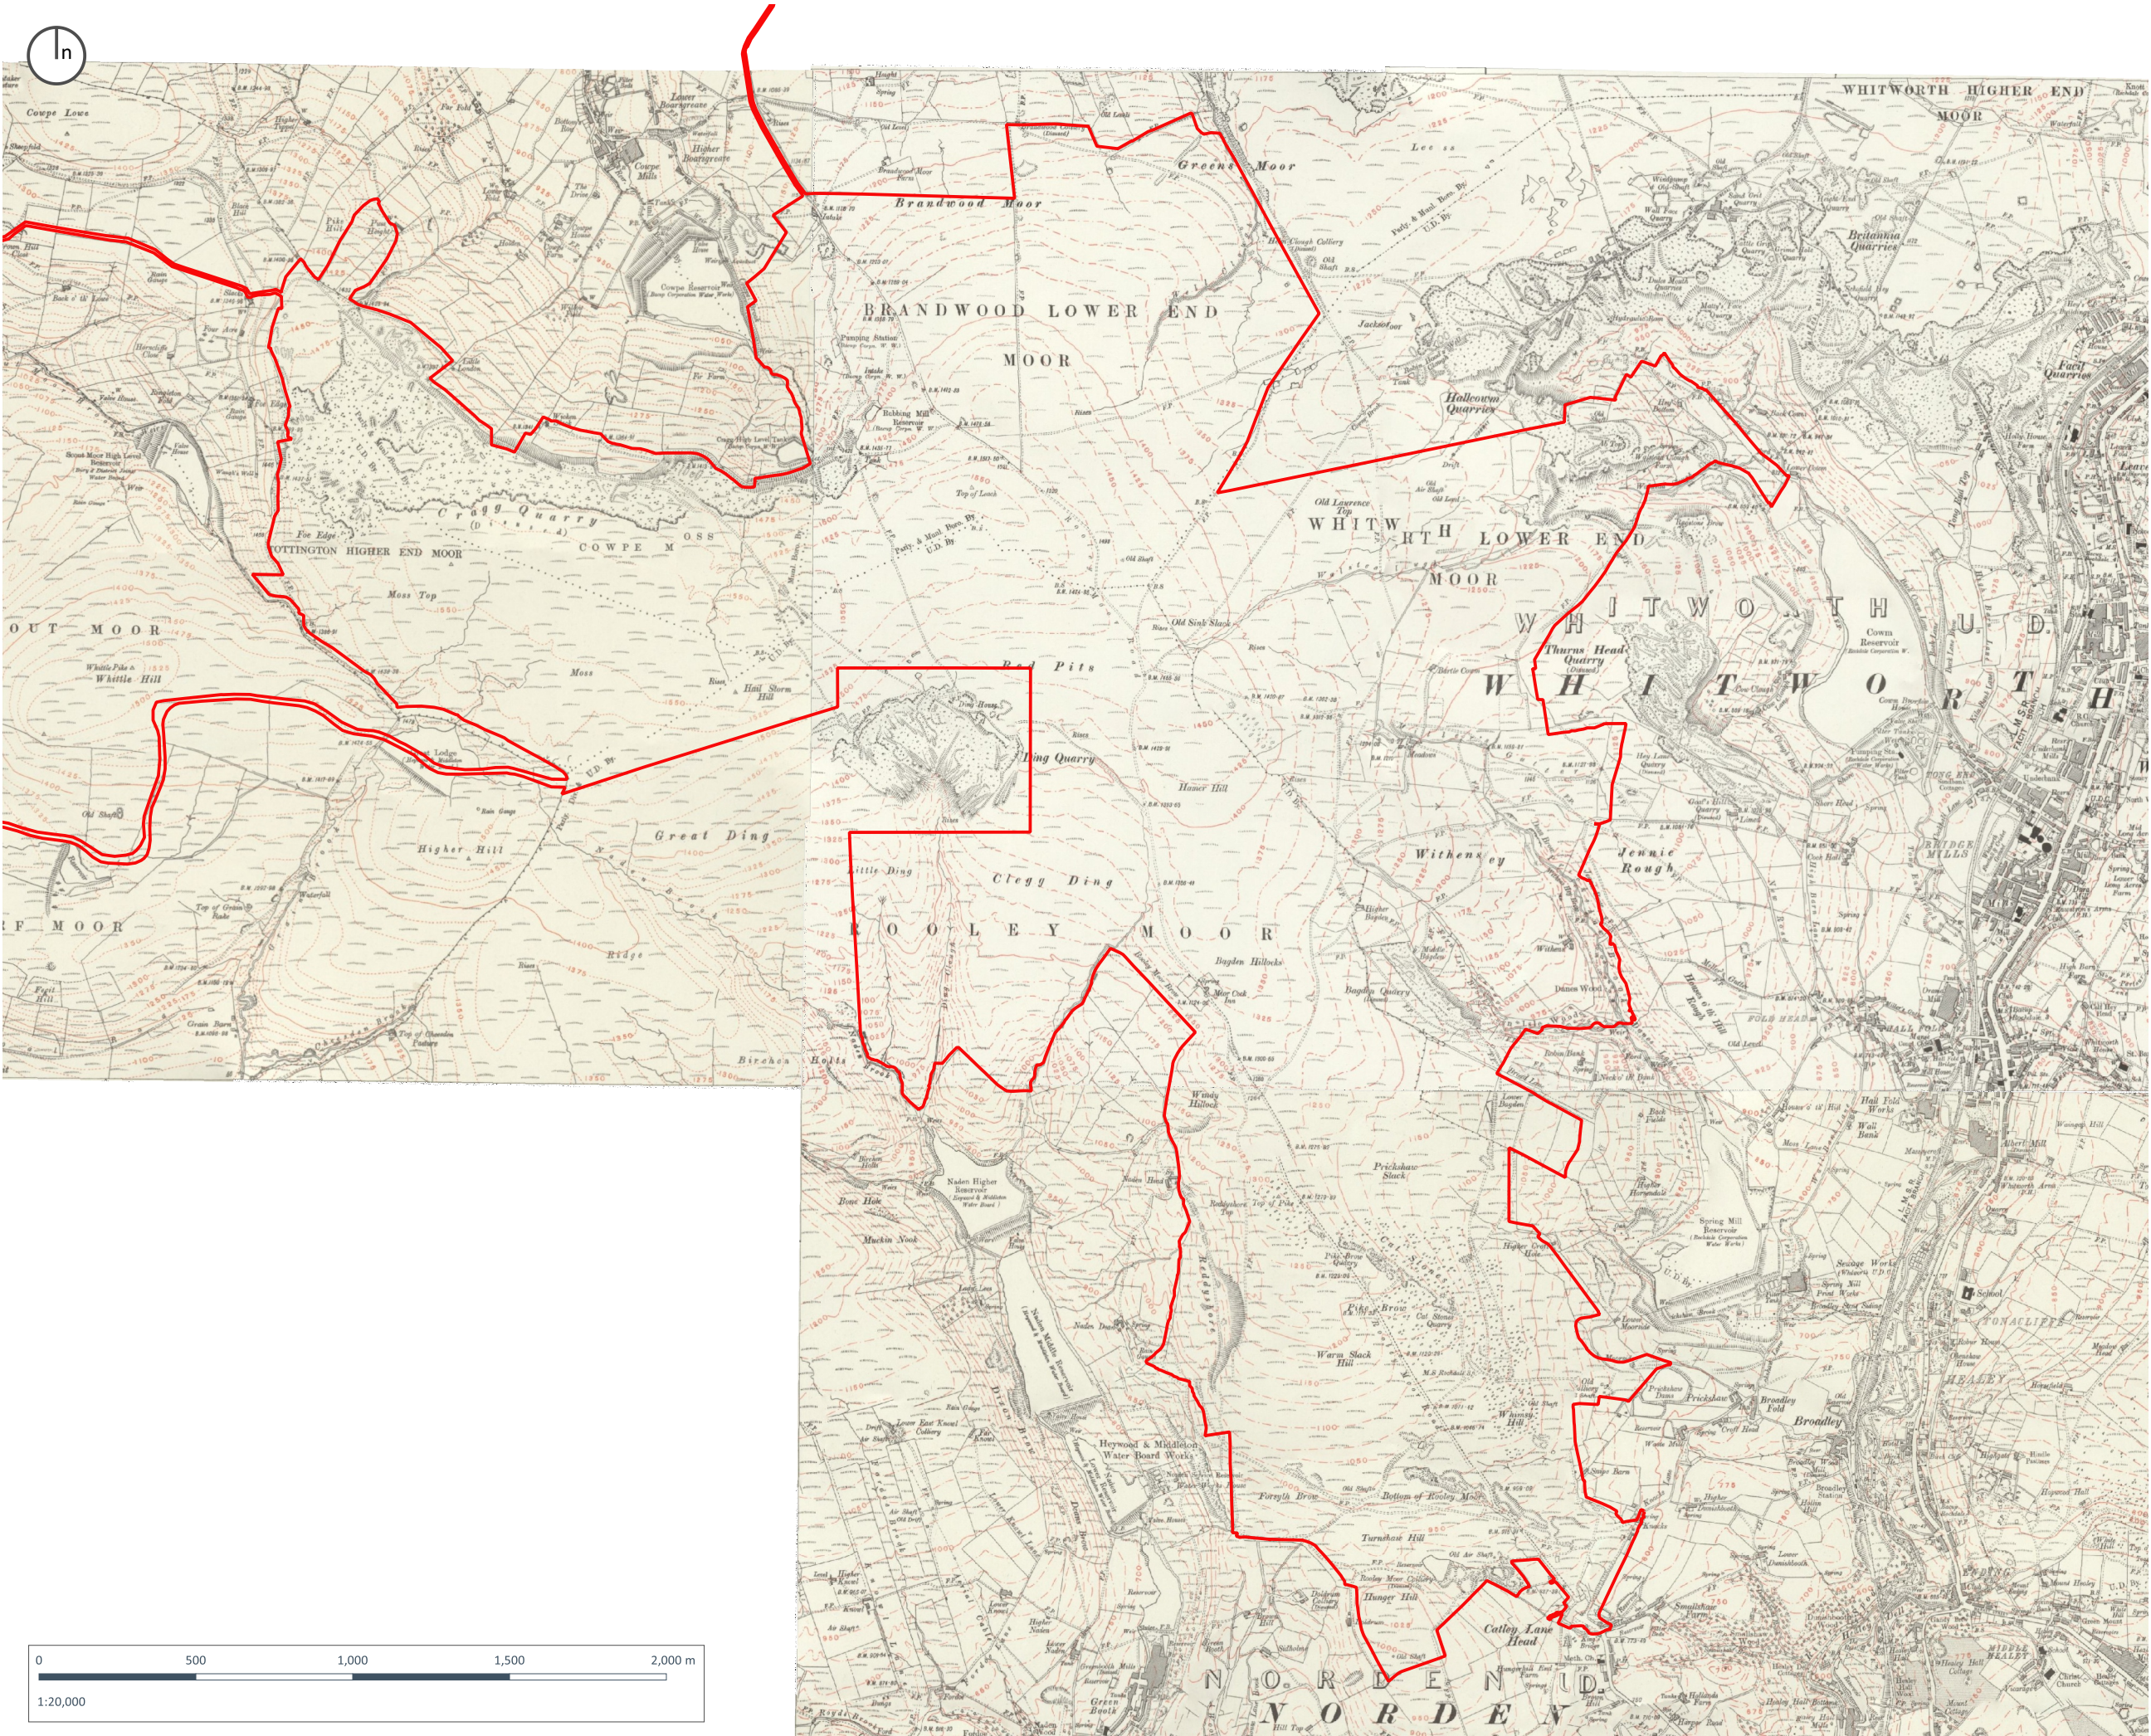

Copyright of Turley

This drawing is for illustrative purposes only and should not be used for any construction or estimation purposes. To be scaled for planning application purposes only. No liability or responsibility is accepted arising from reliance upon the information contained within this drawing.

Plans reproduced by permission of Ordnance Survey on behalf of The Controller of Her Majesty's Stationary Office. © Crown Copyright and database right [2025]. All rights reserved. Ordnance Survey Licence number [100020449]

 Assessment Boundary

CLIENT:
Cubico UK Development Limited

PROJECT:
Scout Moor II Windfarm

DRAWING:
Figure 12.4: 1930-31 Ordnance Survey 6 Inch

PROJECT NUMBER:
01137

DRAWING NUMBER:
GIS_12.401

CHECKED BY:
HT


REVISION:
1.0

STATUS:
Final

DATE:
June 2026

SCALE:
1:20,000 @ A3



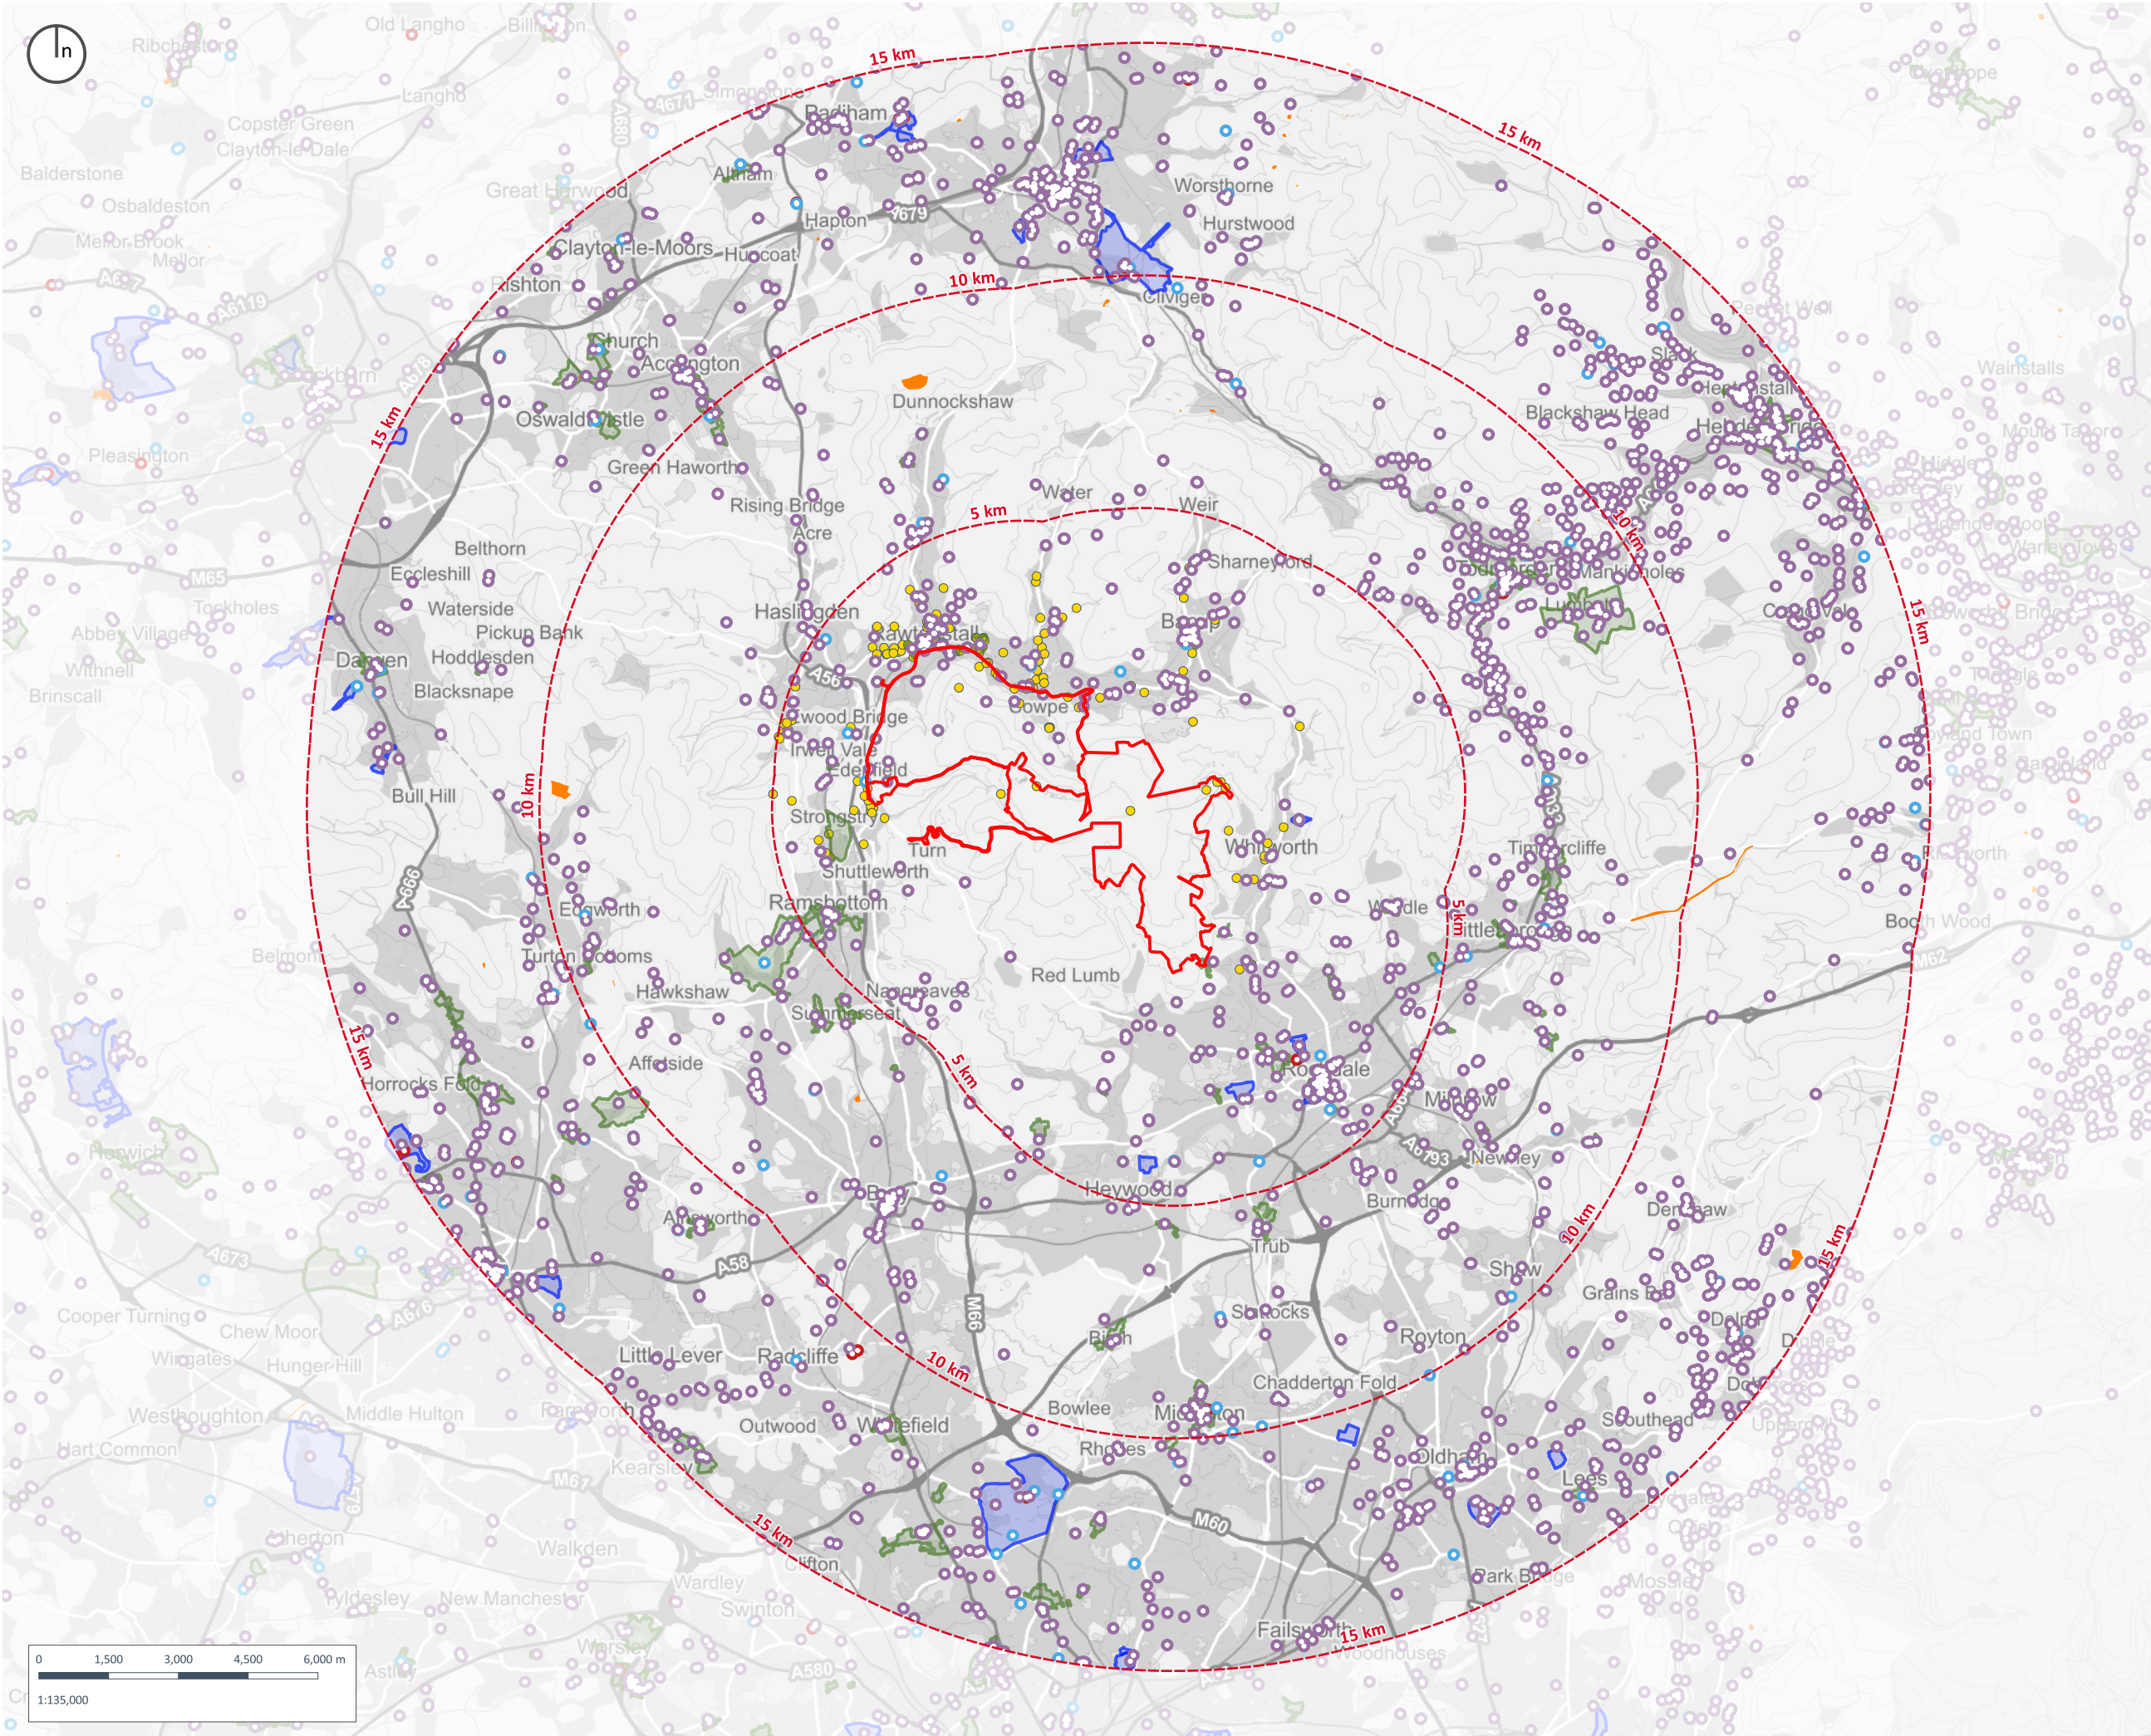


Copyright of Turley

This drawing is for illustrative purposes only and should not be used for any construction or estimation purposes. To be scaled for planning application purposes only. No liability or responsibility is accepted arising from reliance upon the information contained within this drawing.

Plans reproduced by permission of Ordnance Survey on behalf of The Controller of Her Majesty's Stationery Office. © Crown Copyright and database right (2026). All rights reserved. Ordnance Survey Licence number [100020449]

- Assessment Boundary**
- Study Area**
- Conservation Area**
- Registered Park and Garden**
- Scheduled Monument**
- Listed Buildings**
- I
 - II*
 - II
 - Rossendale Locally Listed Building

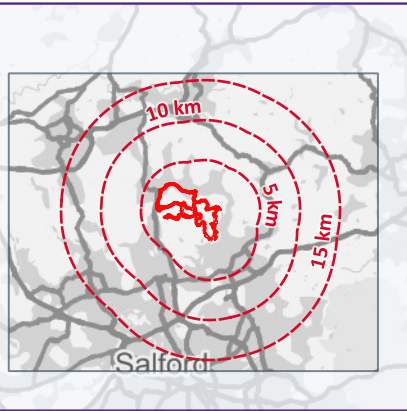

CLIENT:
Cubico UK Development Limited

PROJECT:
Scout Moor II Windfarm

DRAWING:
Figure 12.5 - Heritage Asset Plan (15km Study Area): Overview

PROJECT NUMBER:
01137

DRAWING NUMBER:
GIS_12.501


CHECKED BY:
HT

REVISION:
1.0

STATUS:
Final

DATE:
May 2026

SCALE:
1:135,000 @ A3

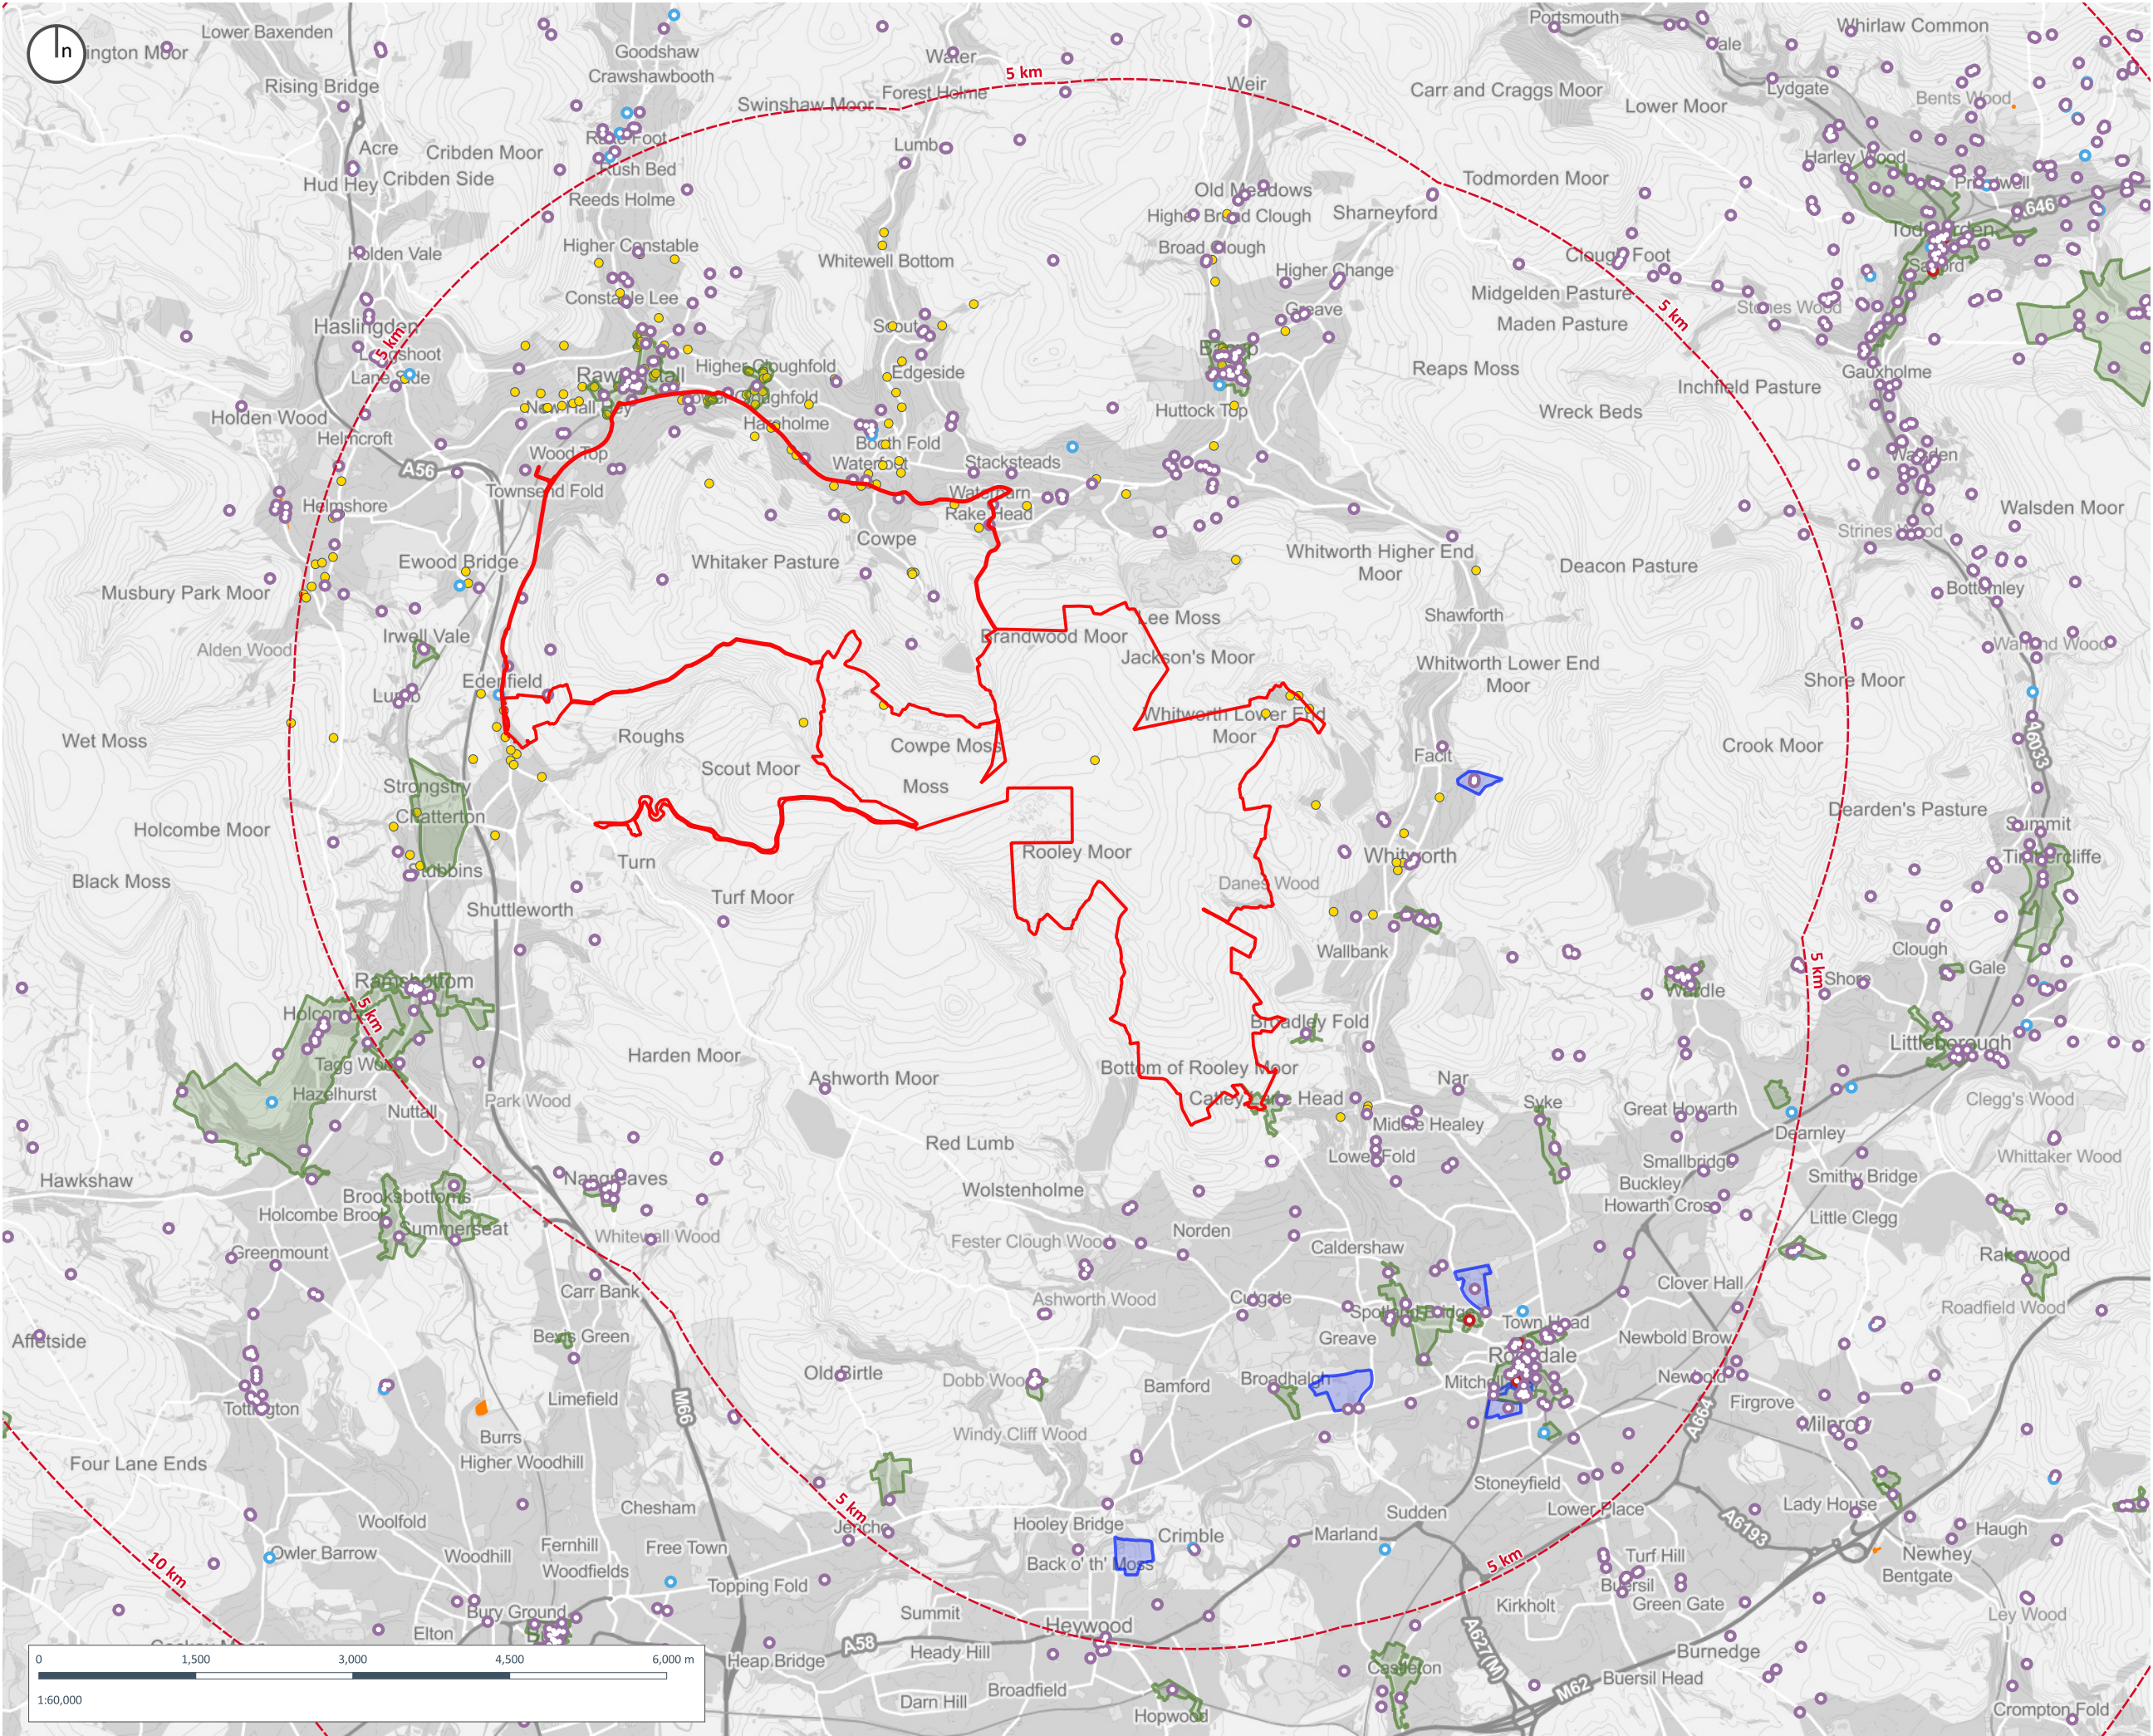


Copyright of Turley

This drawing is for illustrative purposes only and should not be used for any construction or estimation purposes. To be scaled for planning application purposes only. No liability or responsibility is accepted arising from reliance upon the information contained within this drawing.

Plans reproduced by permission of Ordnance Survey on behalf of The Controller of Her Majesty's Stationery Office. © Crown Copyright and database right [2026]. All rights reserved. Ordnance Survey Licence number [100020449]

- Assessment Boundary
 - Study Area
 - Conservation Area
 - Registered Park and Garden
 - Scheduled Monument
- Listed Buildings
- I
 - II*
 - II
 - Rossendale Locally Listed Building

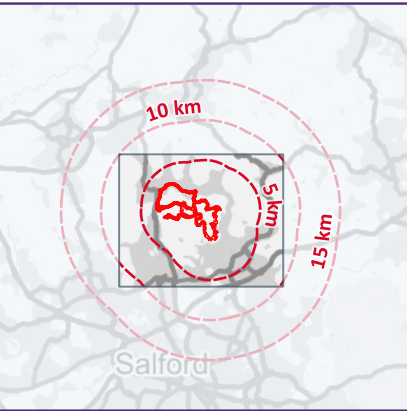

CLIENT:
Cubico UK Development Limited

PROJECT:
Scout Moor II Windfarm

DRAWING:
Figure 12.5 - Heritage Asset Plan (15km Study Area): 5km

PROJECT NUMBER:
01137

DRAWING NUMBER:
GIS_12.502


CHECKED BY:
HT

REVISION:
1.0

STATUS:
Final

DATE:
May 2026

SCALE:
1:60,000 @ A3

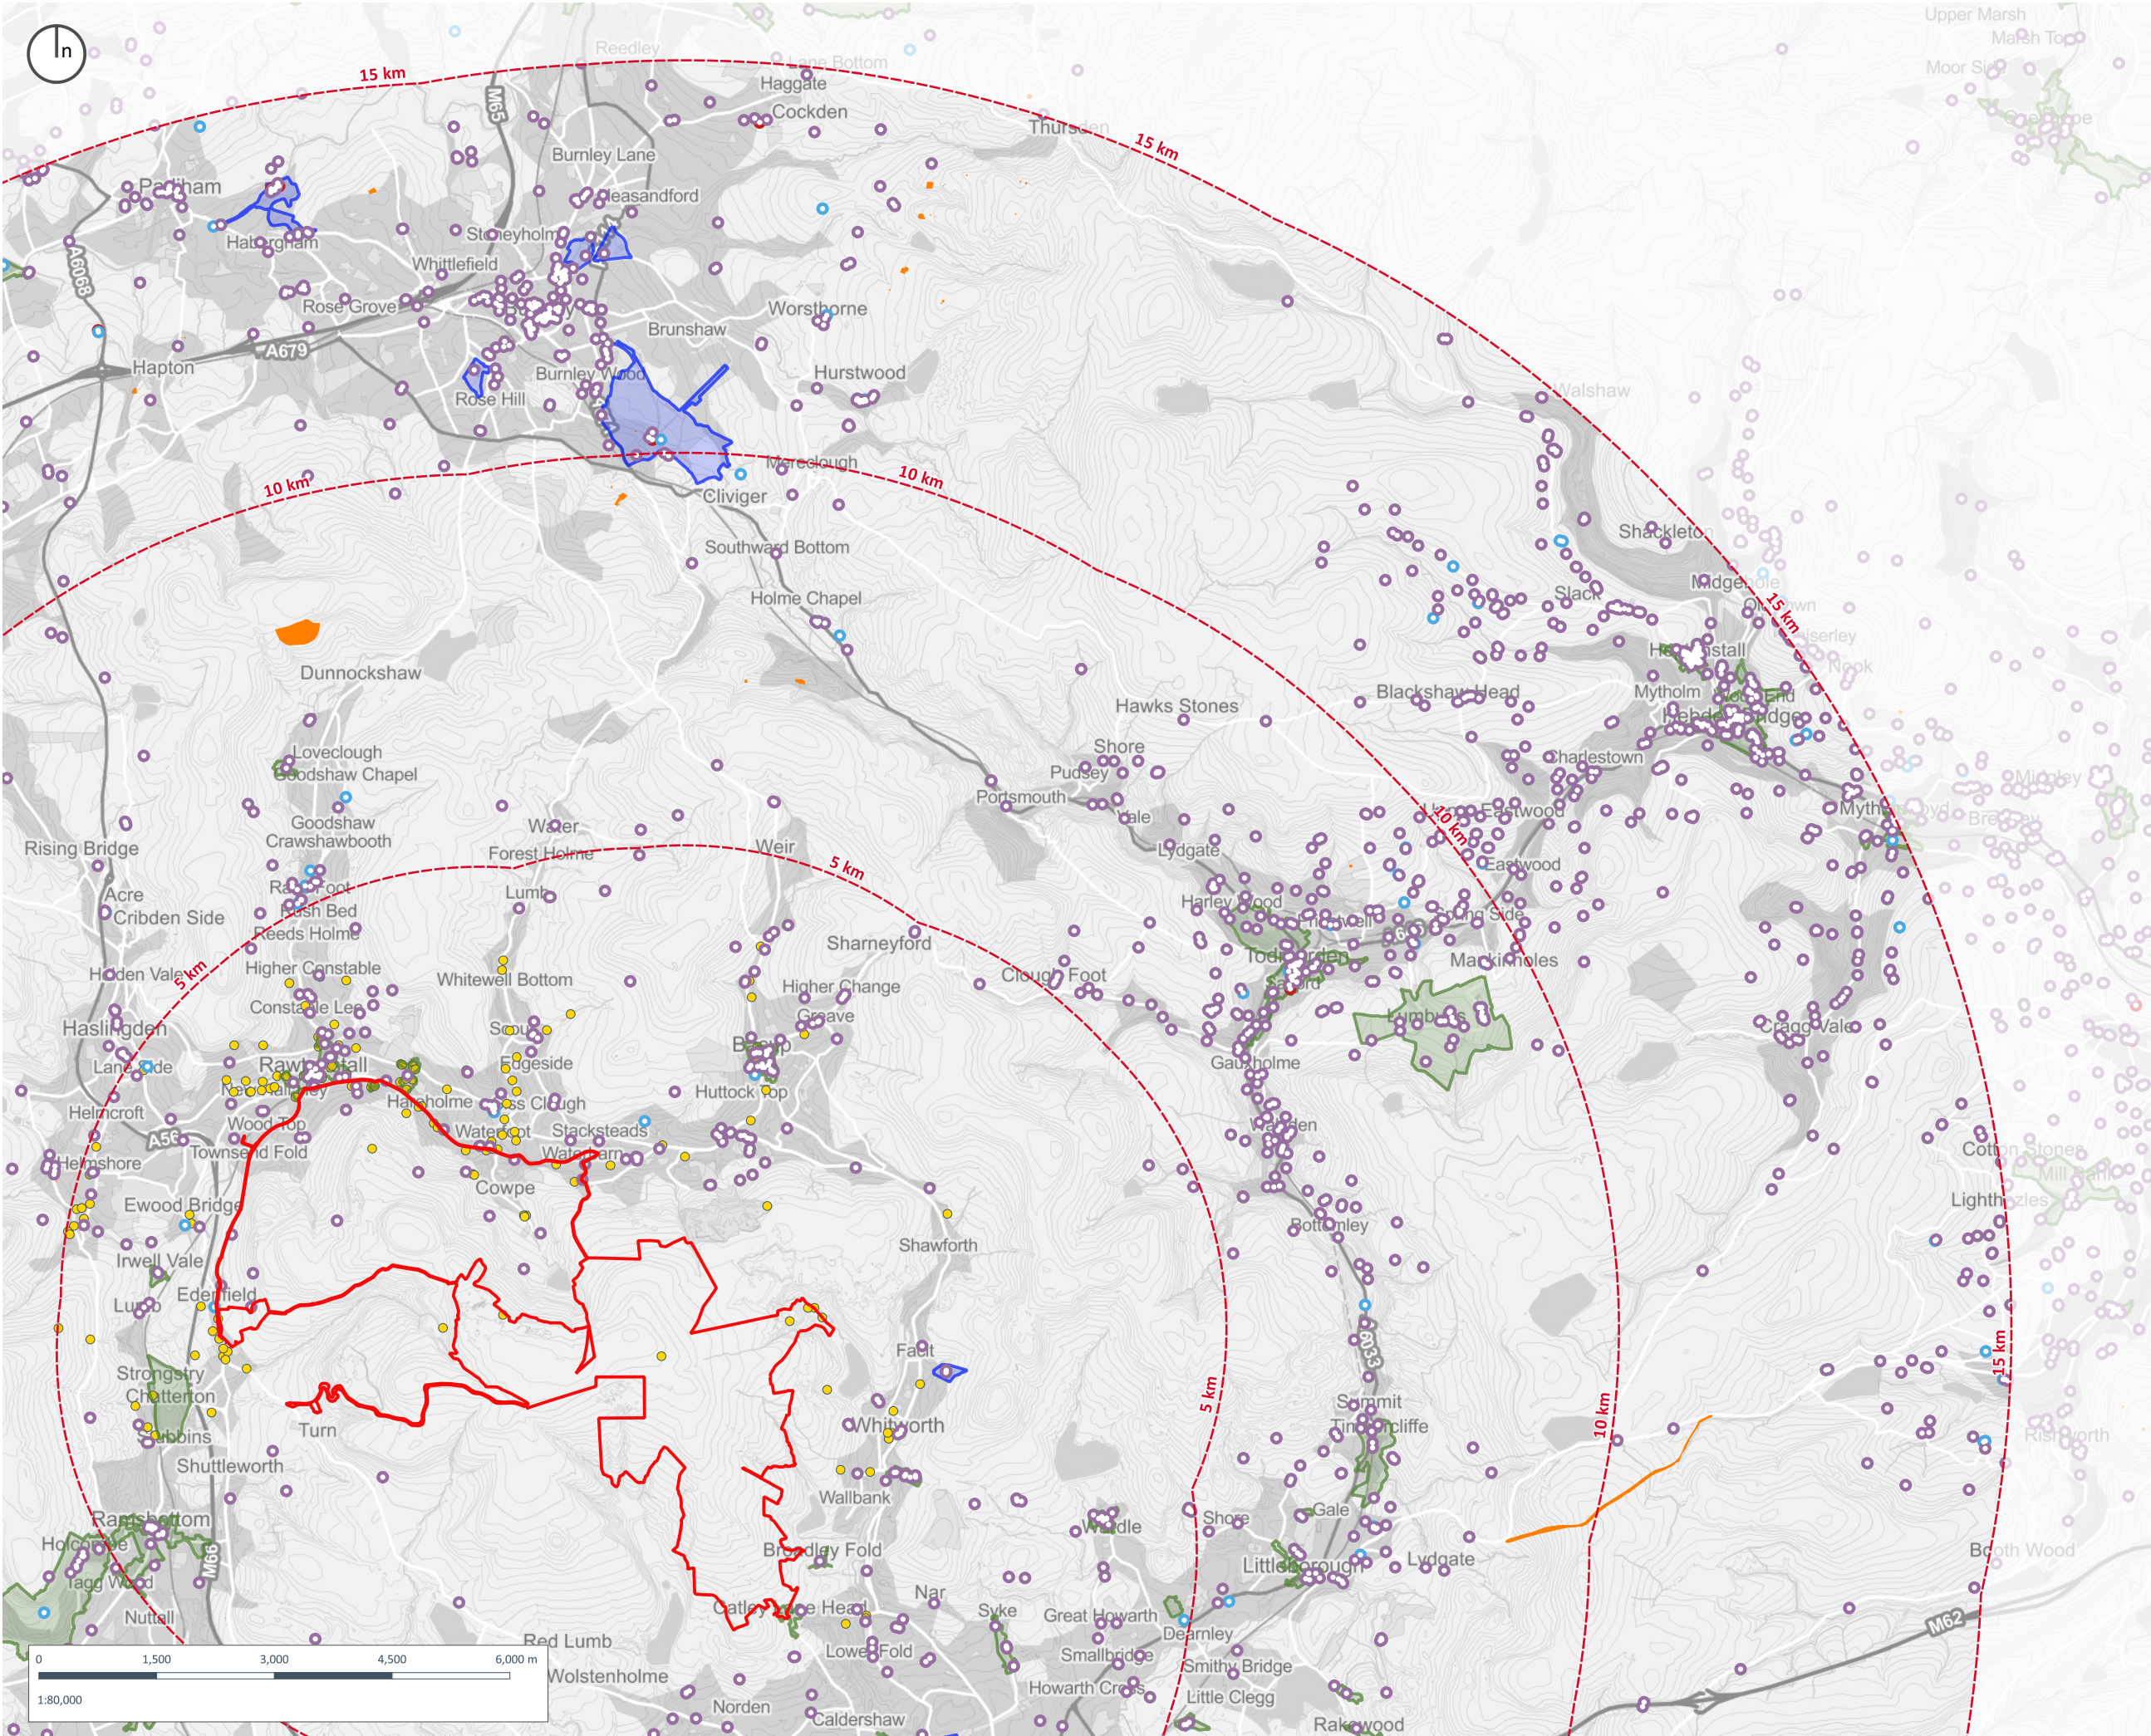


Copyright of Turley

This drawing is for illustrative purposes only and should not be used for any construction or estimation purposes. To be scaled for planning application purposes only. No liability or responsibility is accepted arising from reliance upon the information contained within this drawing.

Plans reproduced by permission of Ordnance Survey on behalf of The Controller of Her Majesty's Stationery Office. © Crown Copyright and database right [2026]. All rights reserved. Ordnance Survey Licence number [100020449]

- Assessment Boundary
- Study Area
- Conservation Area
- Registered Park and Garden
- Scheduled Monument
- Listed Buildings
- I
- II*
- II
- Rossendale Locally Listed Building

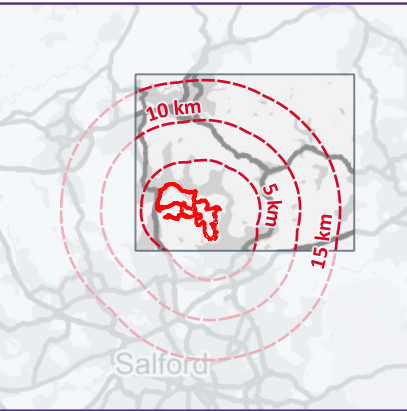

CLIENT:
Cubico UK Development Limited

PROJECT:
Scout Moor II Windfarm

DRAWING:
Figure 12.5 - Heritage Asset Plan (15km Study Area): NE

PROJECT NUMBER:
01137

DRAWING NUMBER:
GIS_12.504


CHECKED BY:
HT

REVISION:
1.0

STATUS:
Final

DATE:
May 2026

SCALE:
1:80,000 @ A3

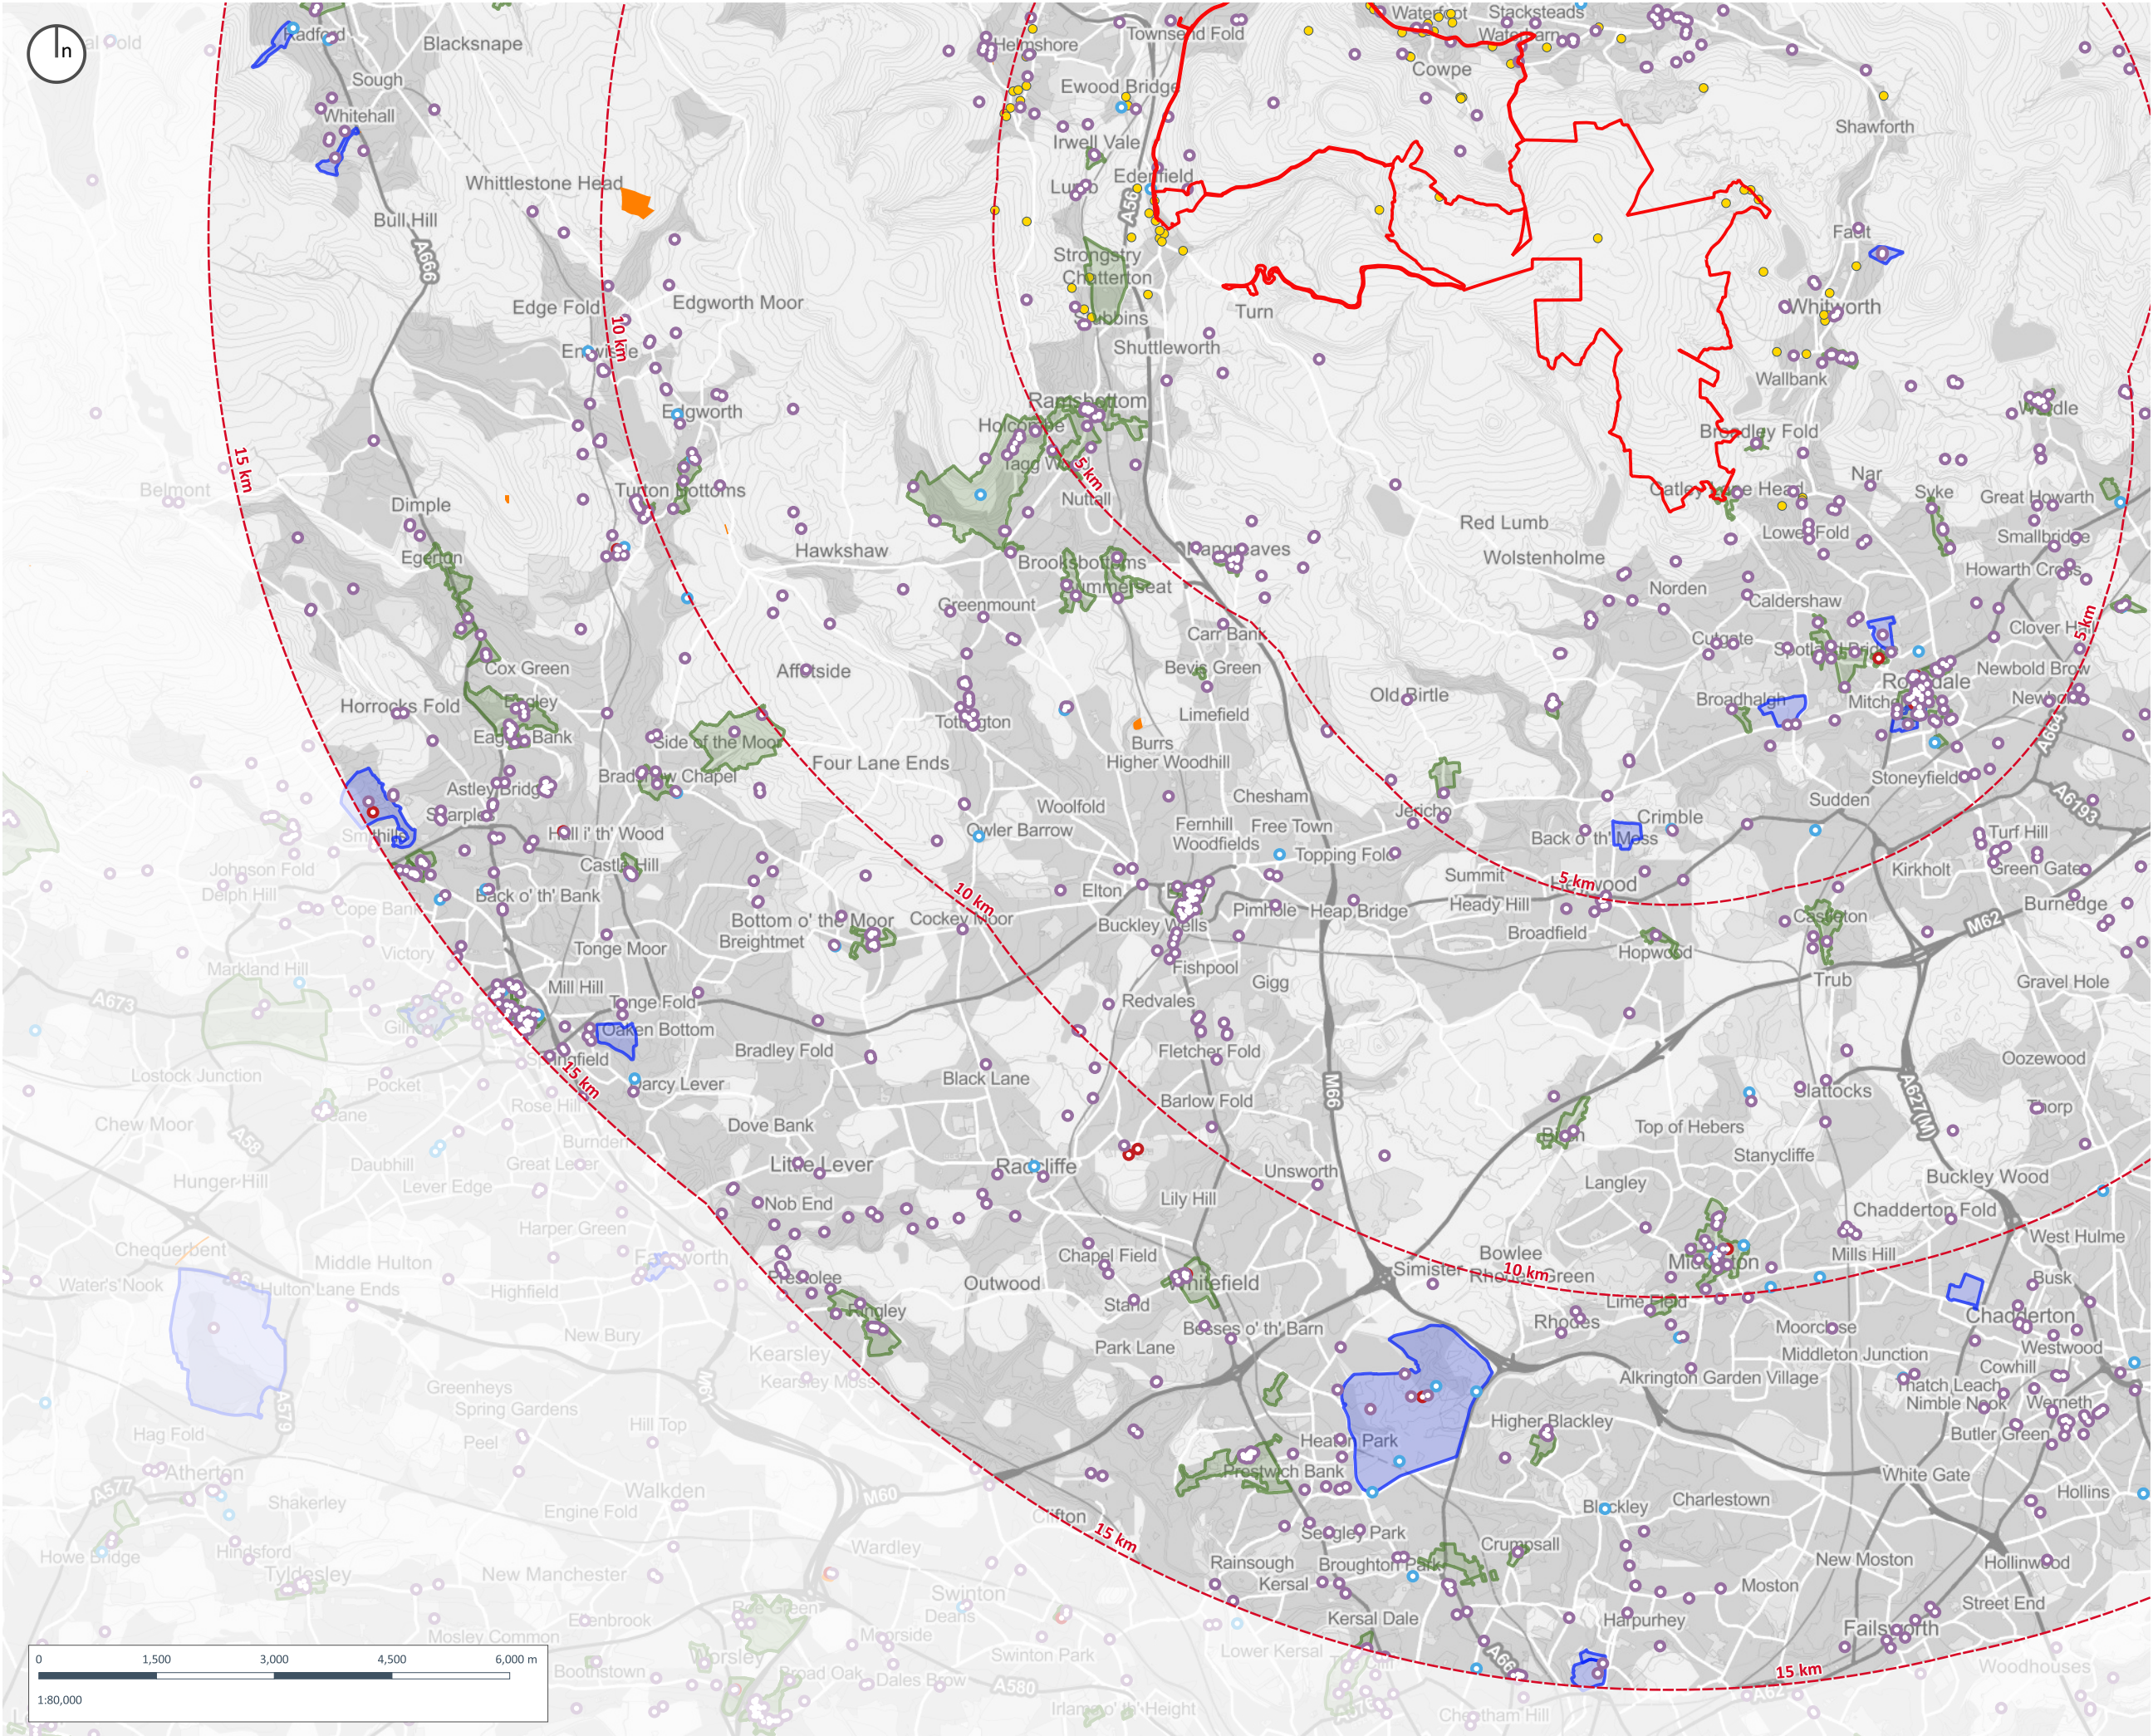


Copyright of Turley

This drawing is for illustrative purposes only and should not be used for any construction or estimation purposes. To be scaled for planning application purposes only. No liability or responsibility is accepted arising from reliance upon the information contained within this drawing.

Plans reproduced by permission of Ordnance Survey on behalf of The Controller of Her Majesty's Stationery Office. © Crown Copyright and database right [2026]. All rights reserved. Ordnance Survey Licence number [100020449]

- Assessment Boundary
- Study Area
- Conservation Area
- Registered Park and Garden
- Scheduled Monument
- Listed Buildings
- I
- II*
- II
- Rossendale Locally Listed Building

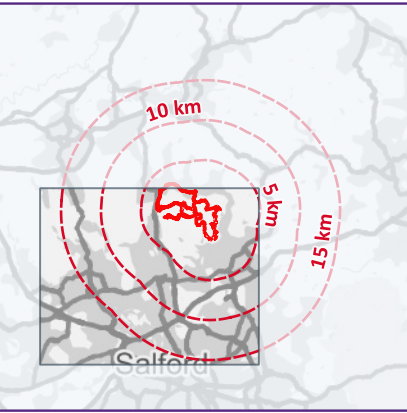

CLIENT:
Cubico UK Development Limited

PROJECT:
Scout Moor II Windfarm

DRAWING:
Figure 12.5 - Heritage Asset Plan (15km Study Area): SW

PROJECT NUMBER:
01137

DRAWING NUMBER:
GIS_12.505


CHECKED BY:
HT

REVISION:
1.0

STATUS:
Final

DATE:
May 2026

SCALE:
1:80,000 @ A3

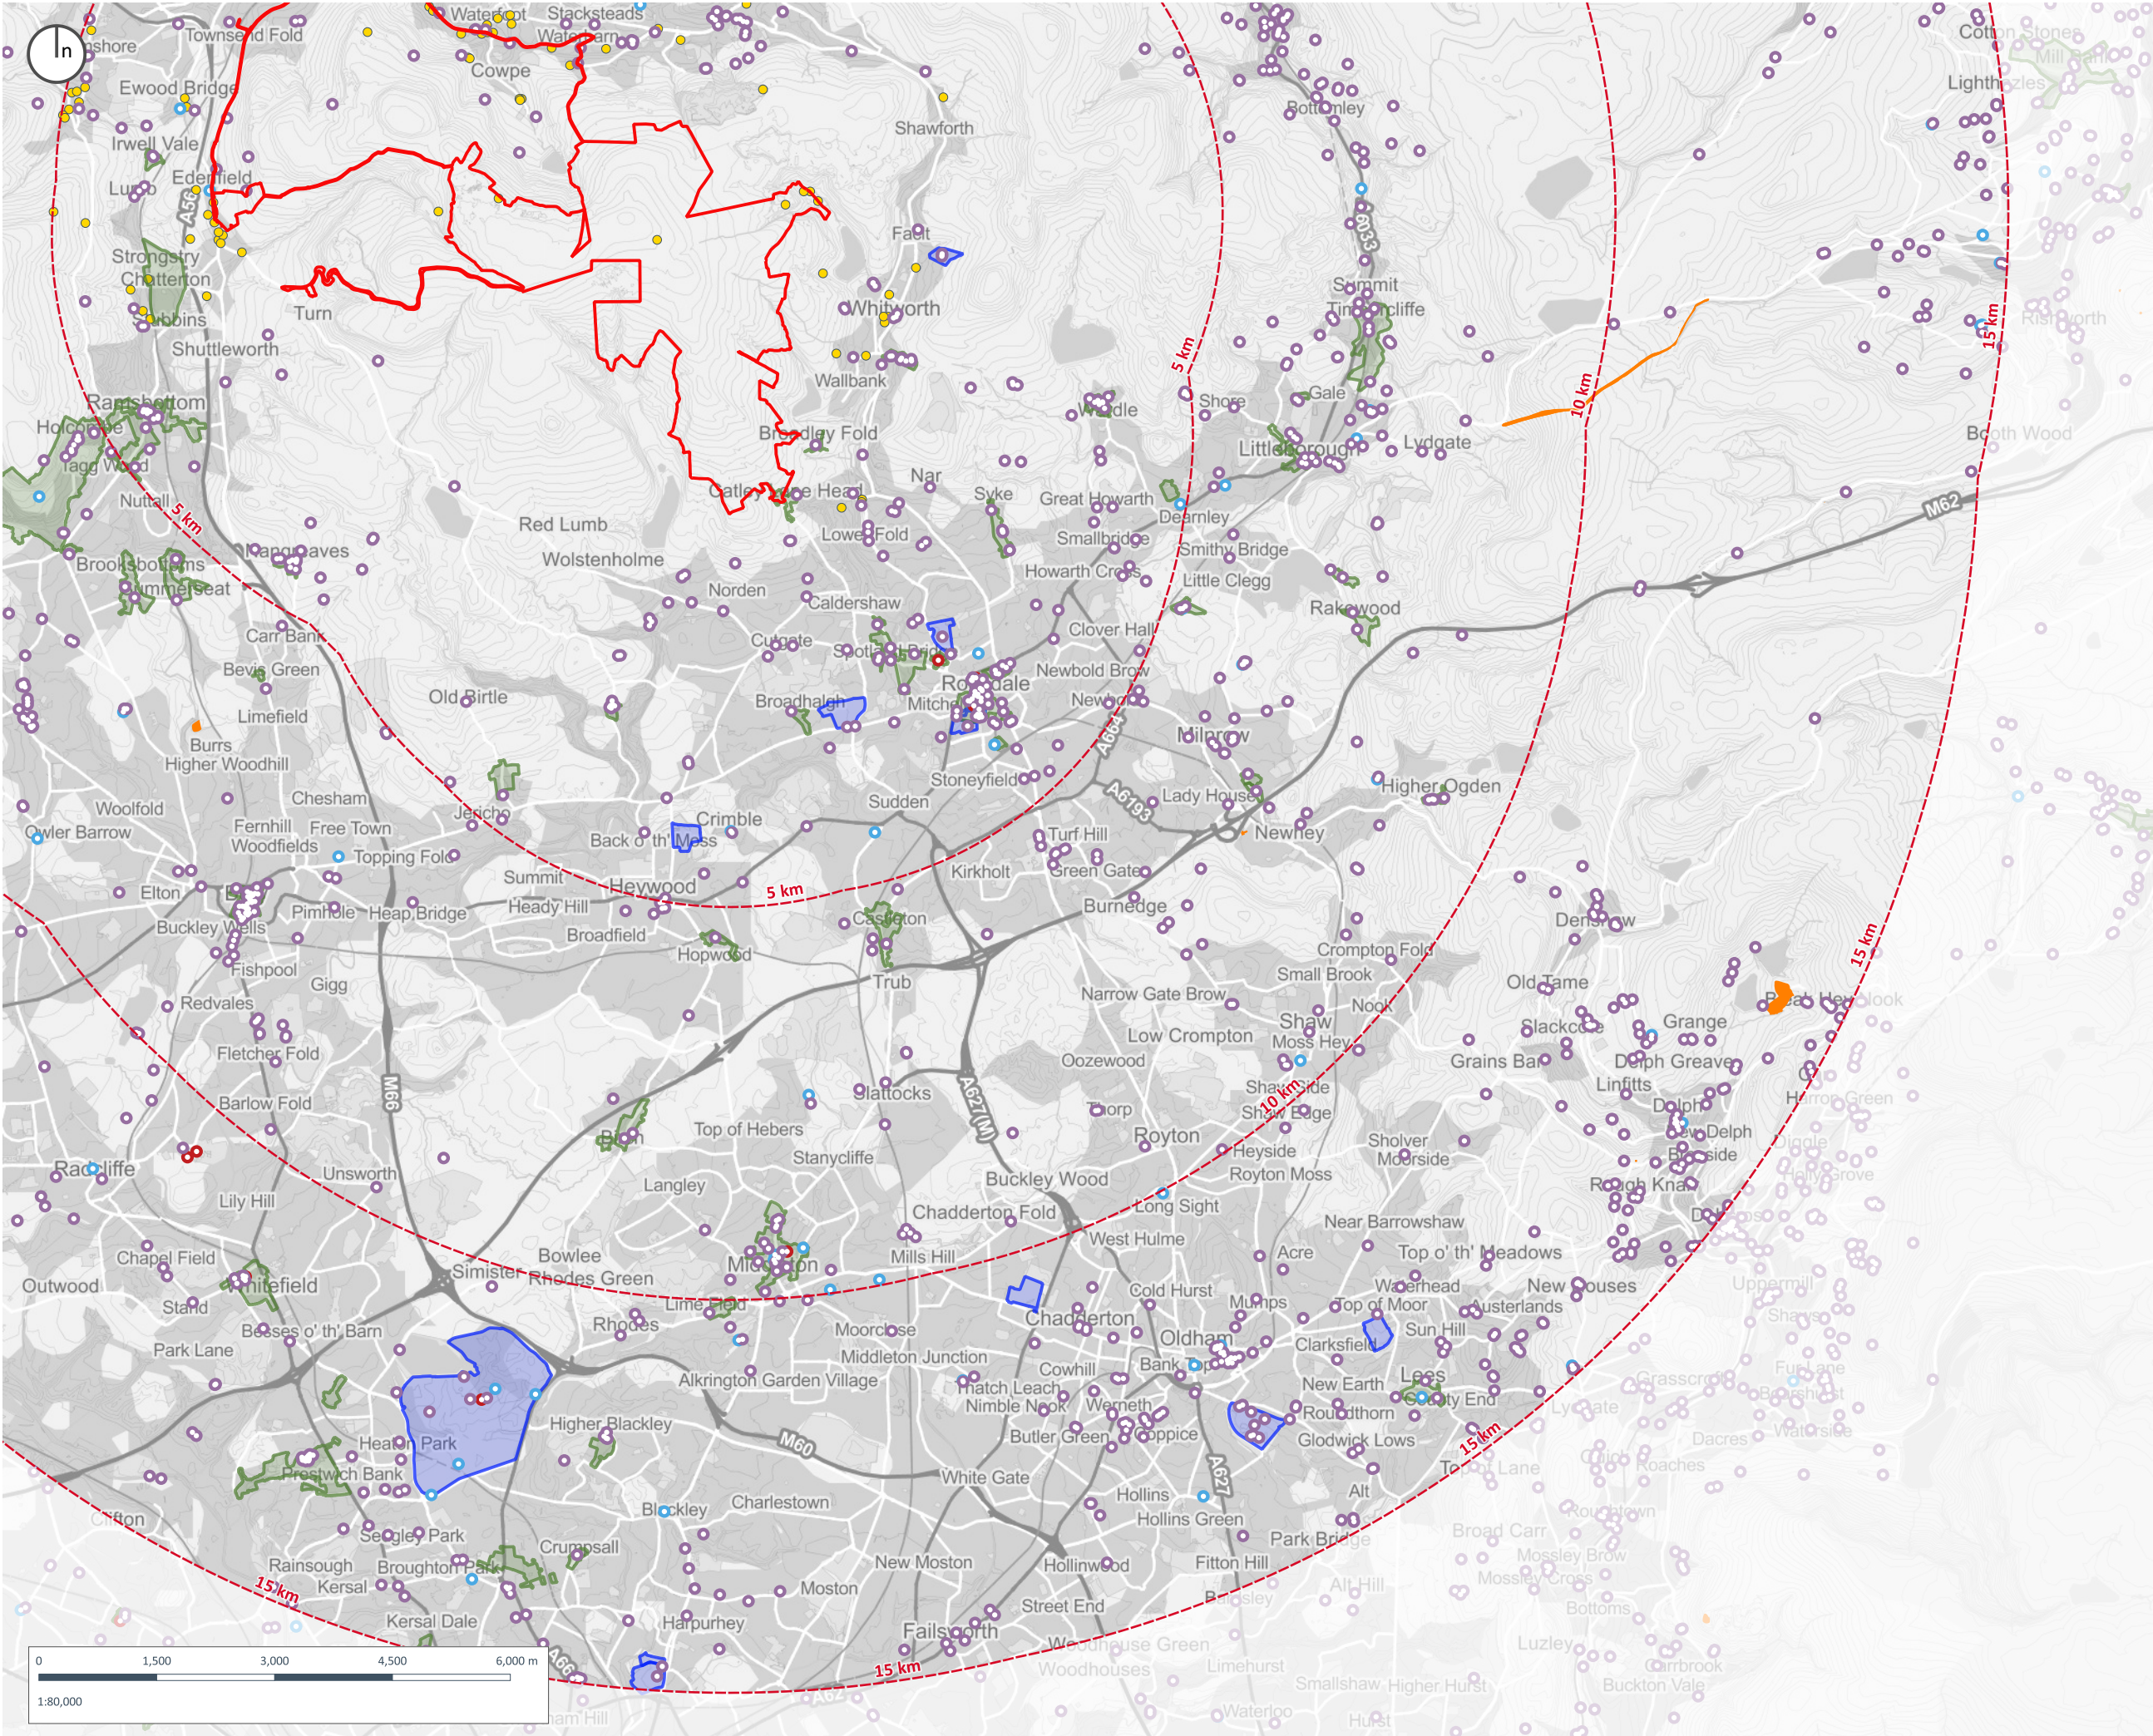


Copyright of Turley

This drawing is for illustrative purposes only and should not be used for any construction or estimation purposes. To be scaled for planning application purposes only. No liability or responsibility is accepted arising from reliance upon the information contained within this drawing.

Plans reproduced by permission of Ordnance Survey on behalf of The Controller of Her Majesty's Stationery Office. © Crown Copyright and database right [2026]. All rights reserved. Ordnance Survey Licence number [100020449]

- Assessment Boundary**
- Study Area**
- Conservation Area**
- Registered Park and Garden**
- Scheduled Monument**
- Listed Buildings**
- I
 - II*
 - II
 - Rossendale Locally Listed Building

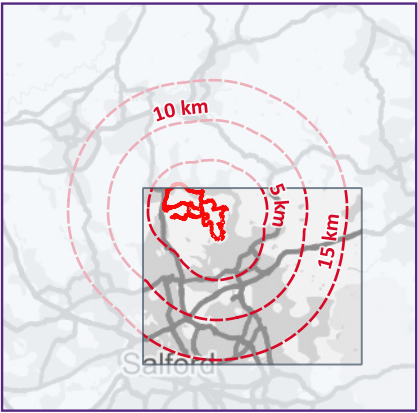

CLIENT:
Cubico UK Development Limited

PROJECT:
Scout Moor II Windfarm

DRAWING:
Figure 12.5 - Heritage Asset Plan (15km Study Area): SE

PROJECT NUMBER:
01137

DRAWING NUMBER:
GIS_12.506


CHECKED BY:
HT

REVISION:
1.0

STATUS:
Final

DATE:
May 2026

SCALE:
1:80,000 @ A3

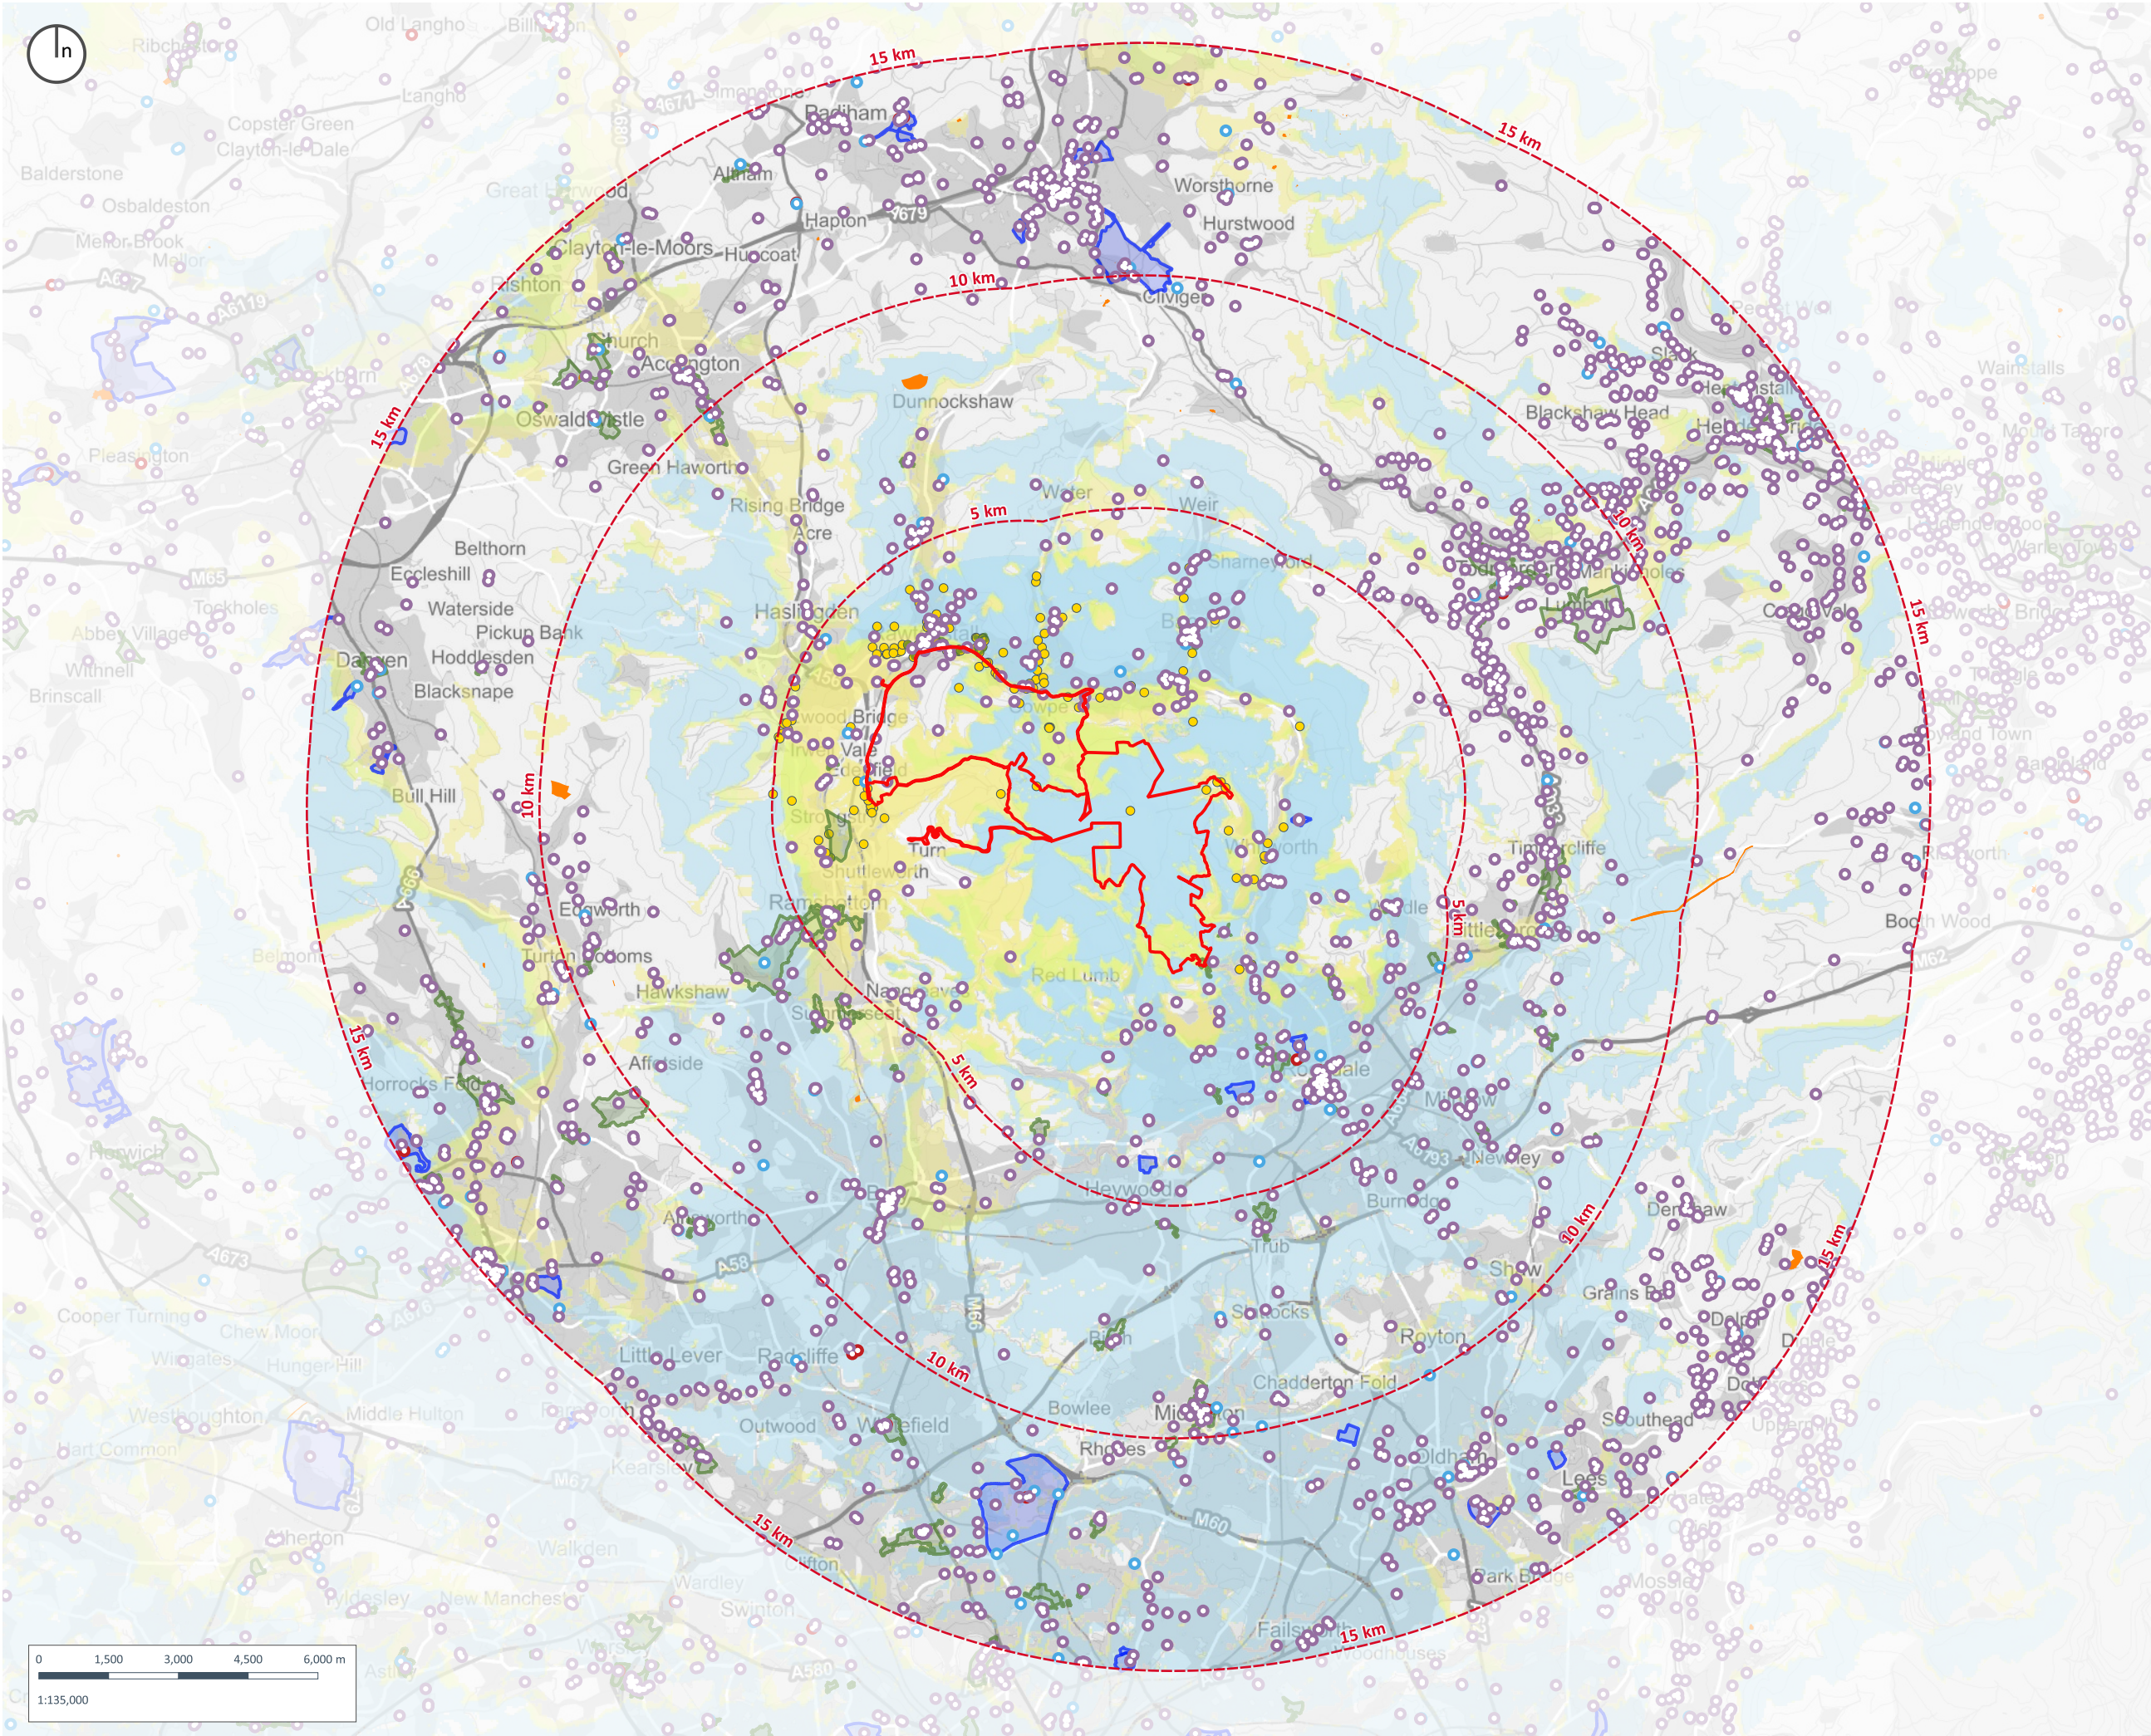


Copyright of Turley

This drawing is for illustrative purposes only and should not be used for any construction or estimation purposes. To be scaled for planning application purposes only. No liability or responsibility is accepted arising from reliance upon the information contained within this drawing.

Plans reproduced by permission of Ordnance Survey on behalf of The Controller of Her Majesty's Stationary Office. © Crown Copyright and database right [2026]. All rights reserved. Ordnance Survey Licence number [100020449]

- Assessment Boundary
 - Study Area
 - Conservation Area
 - Registered Park and Garden
 - Scheduled Monument
- Listed Buildings
- I
 - II*
 - II
 - Rossendale Locally Listed Building
- Zone of Theoretical Visibility
- 1-4 turbines may be visible
 - 5-8 turbines may be visible
 - 9-12 turbines may be visible

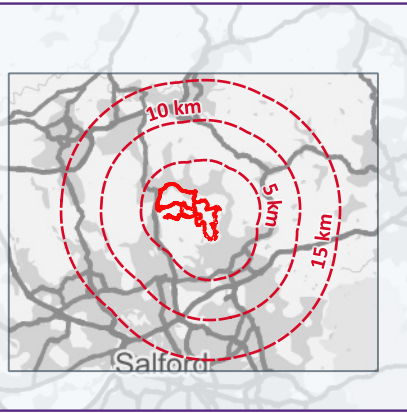

CLIENT:
Cubico UK Development Limited

PROJECT:
Scout Moor II Windfarm

DRAWING:
Figure 12.6 - Heritage Asset Plan with Bare Earth Blade Tip ZTV: Overview

PROJECT NUMBER:
01137

DRAWING NUMBER:
GIS_12.601


CHECKED BY:
HT

REVISION:
1.0

STATUS:
Final

DATE:
May 2026

SCALE:
1:135,000 @ A3

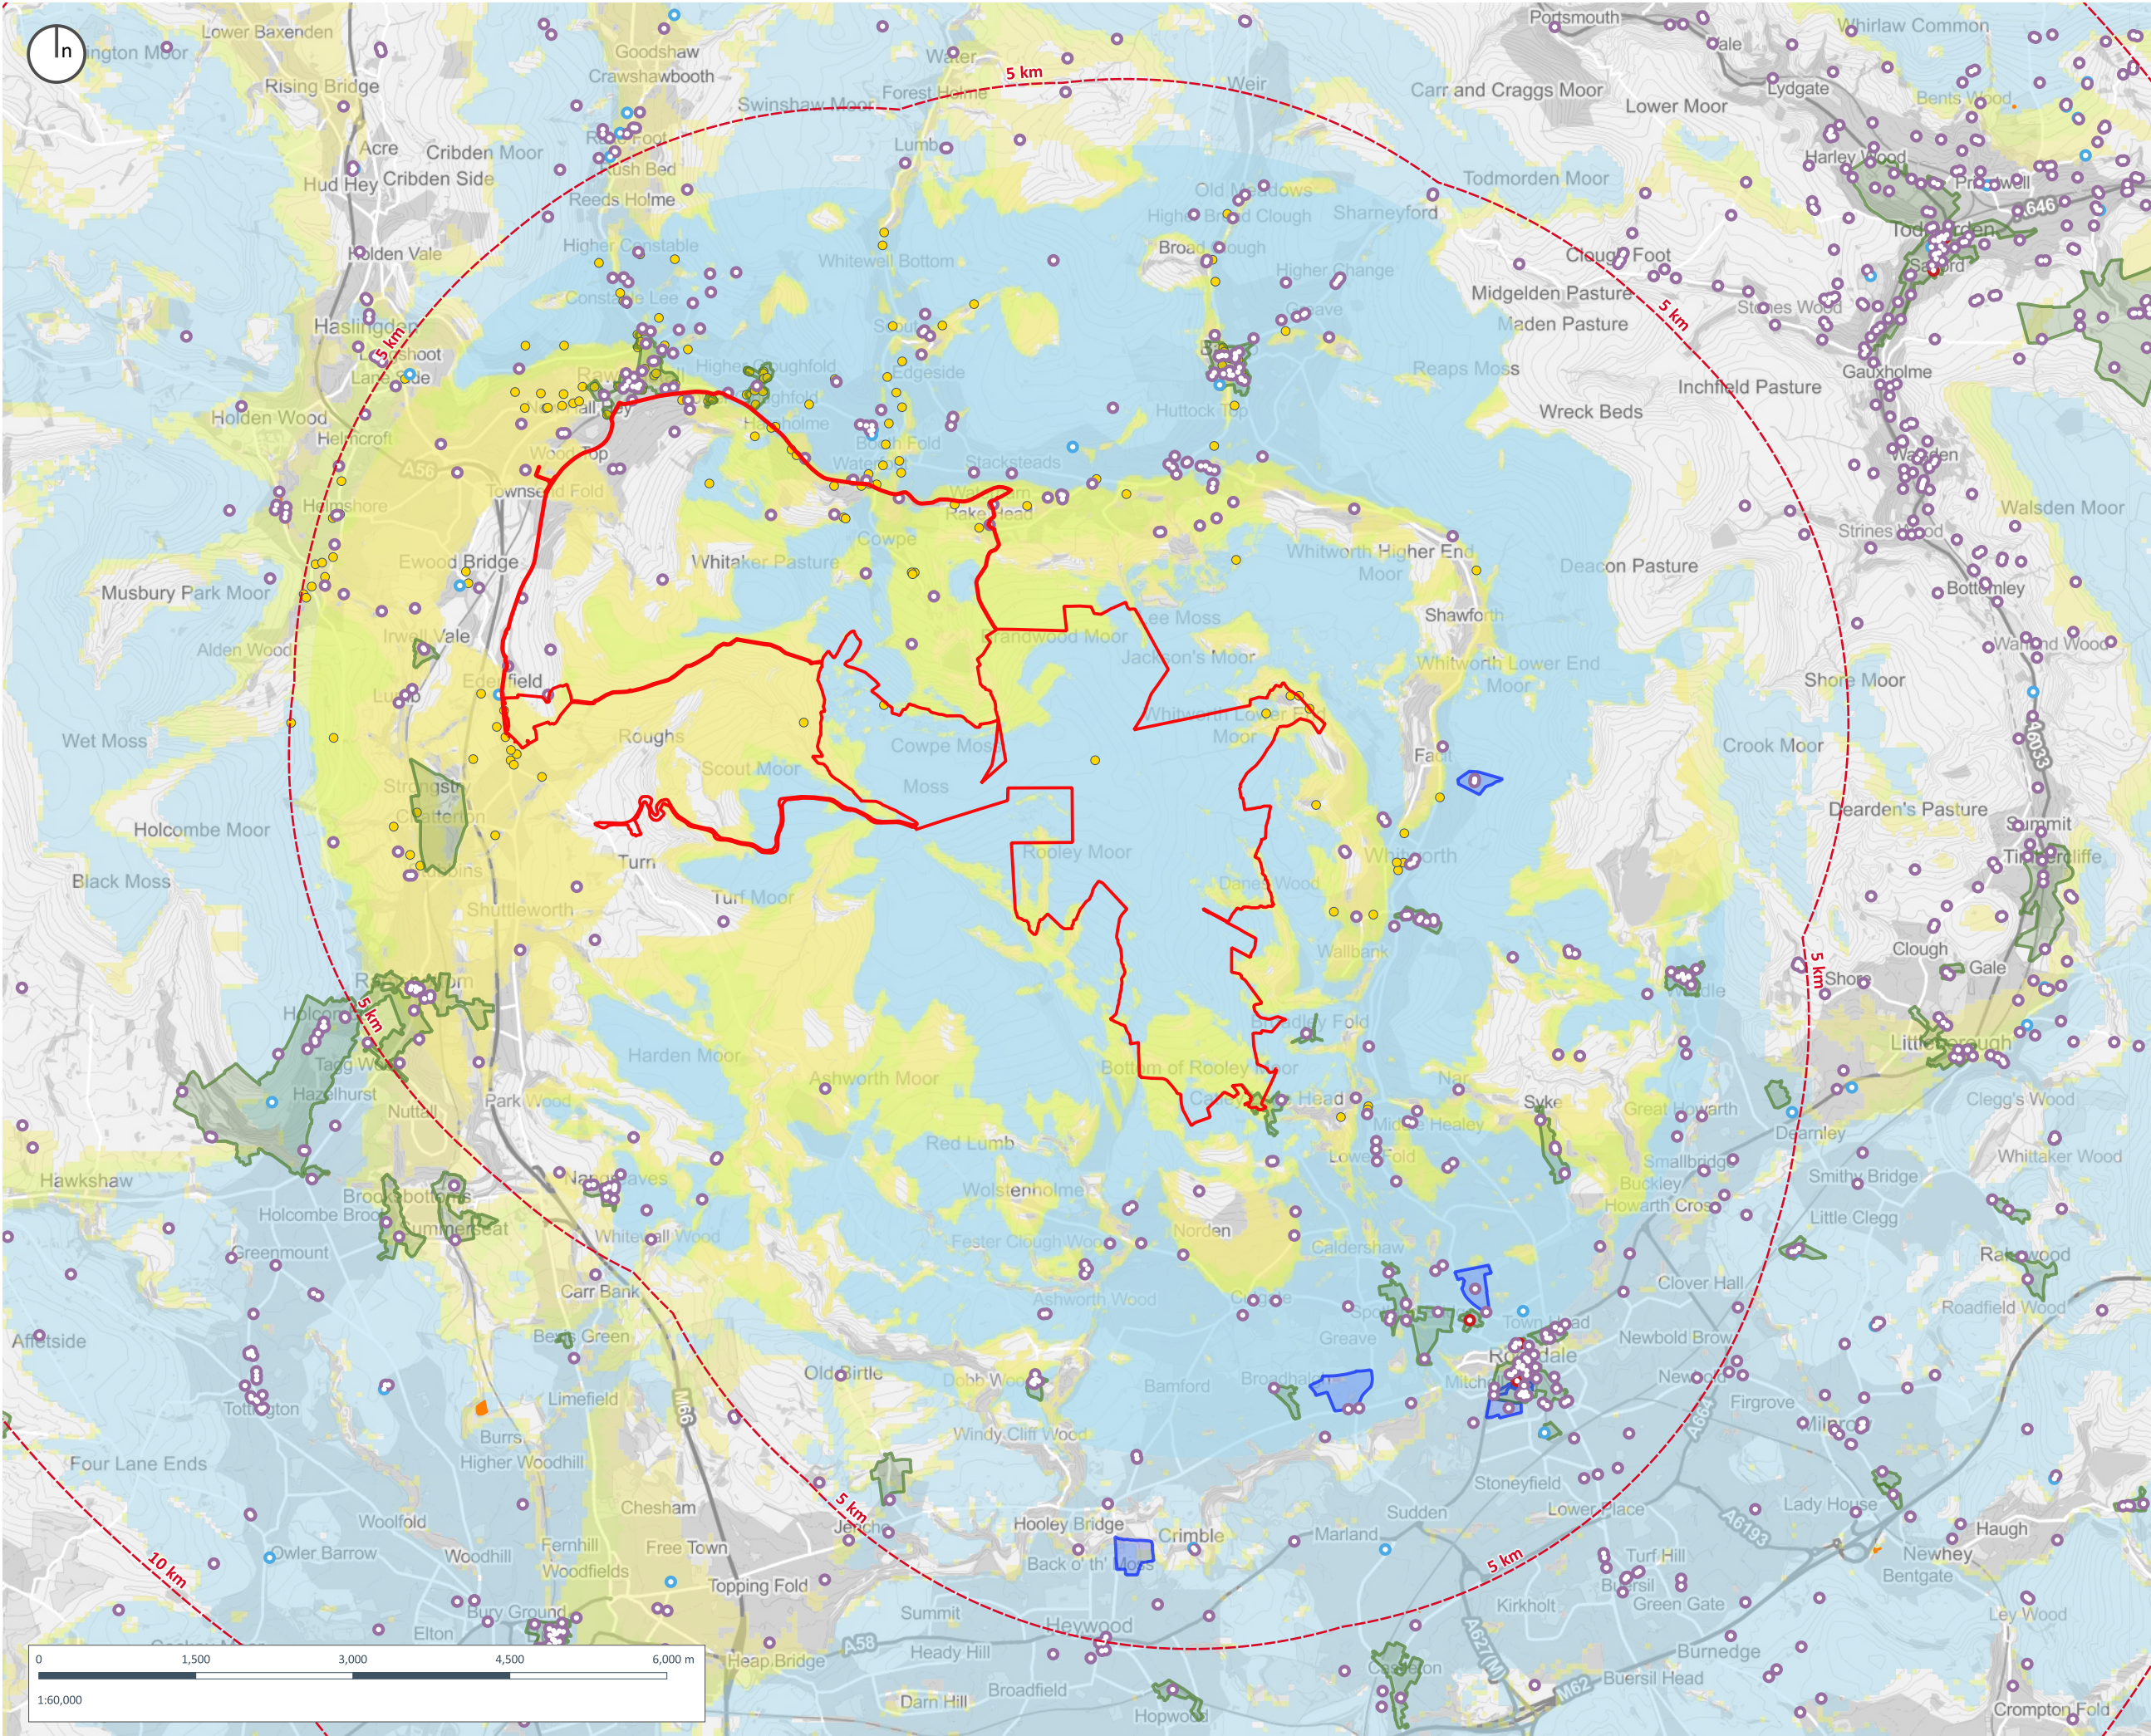


Copyright of Turley

This drawing is for illustrative purposes only and should not be used for any construction or estimation purposes. To be scaled for planning application purposes only. No liability or responsibility is accepted arising from reliance upon the information contained within this drawing.

Plans reproduced by permission of Ordnance Survey on behalf of The Controller of Her Majesty's Stationery Office. © Crown Copyright and database right (2026). All rights reserved. Ordnance Survey Licence number [100020449]

- Assessment Boundary
- Study Area
- Conservation Area
- Registered Park and Garden
- Scheduled Monument
- Listed Buildings
- I
- II*
- II
- Rossendale Locally Listed Building
- Zone of Theoretical Visibility
- 1-4 turbines may be visible
- 5-8 turbines may be visible
- 9-12 turbines may be visible

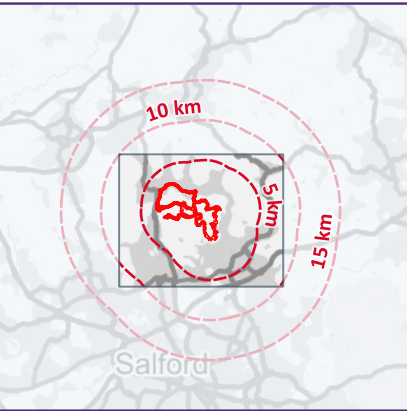

CLIENT:

Cubico UK Development Limited

PROJECT:

Scout Moor II Windfarm

DRAWING:

Figure 12.6 - Heritage Asset Plan with Bare Earth Blade Tip ZTV: 5km

PROJECT NUMBER:

01137

DRAWING NUMBER:

GIS_12.602

CHECKED BY:

HT

REVISION:

1.0

STATUS:


Final

DATE:

May 2026

SCALE:

1:60,000 @ A3

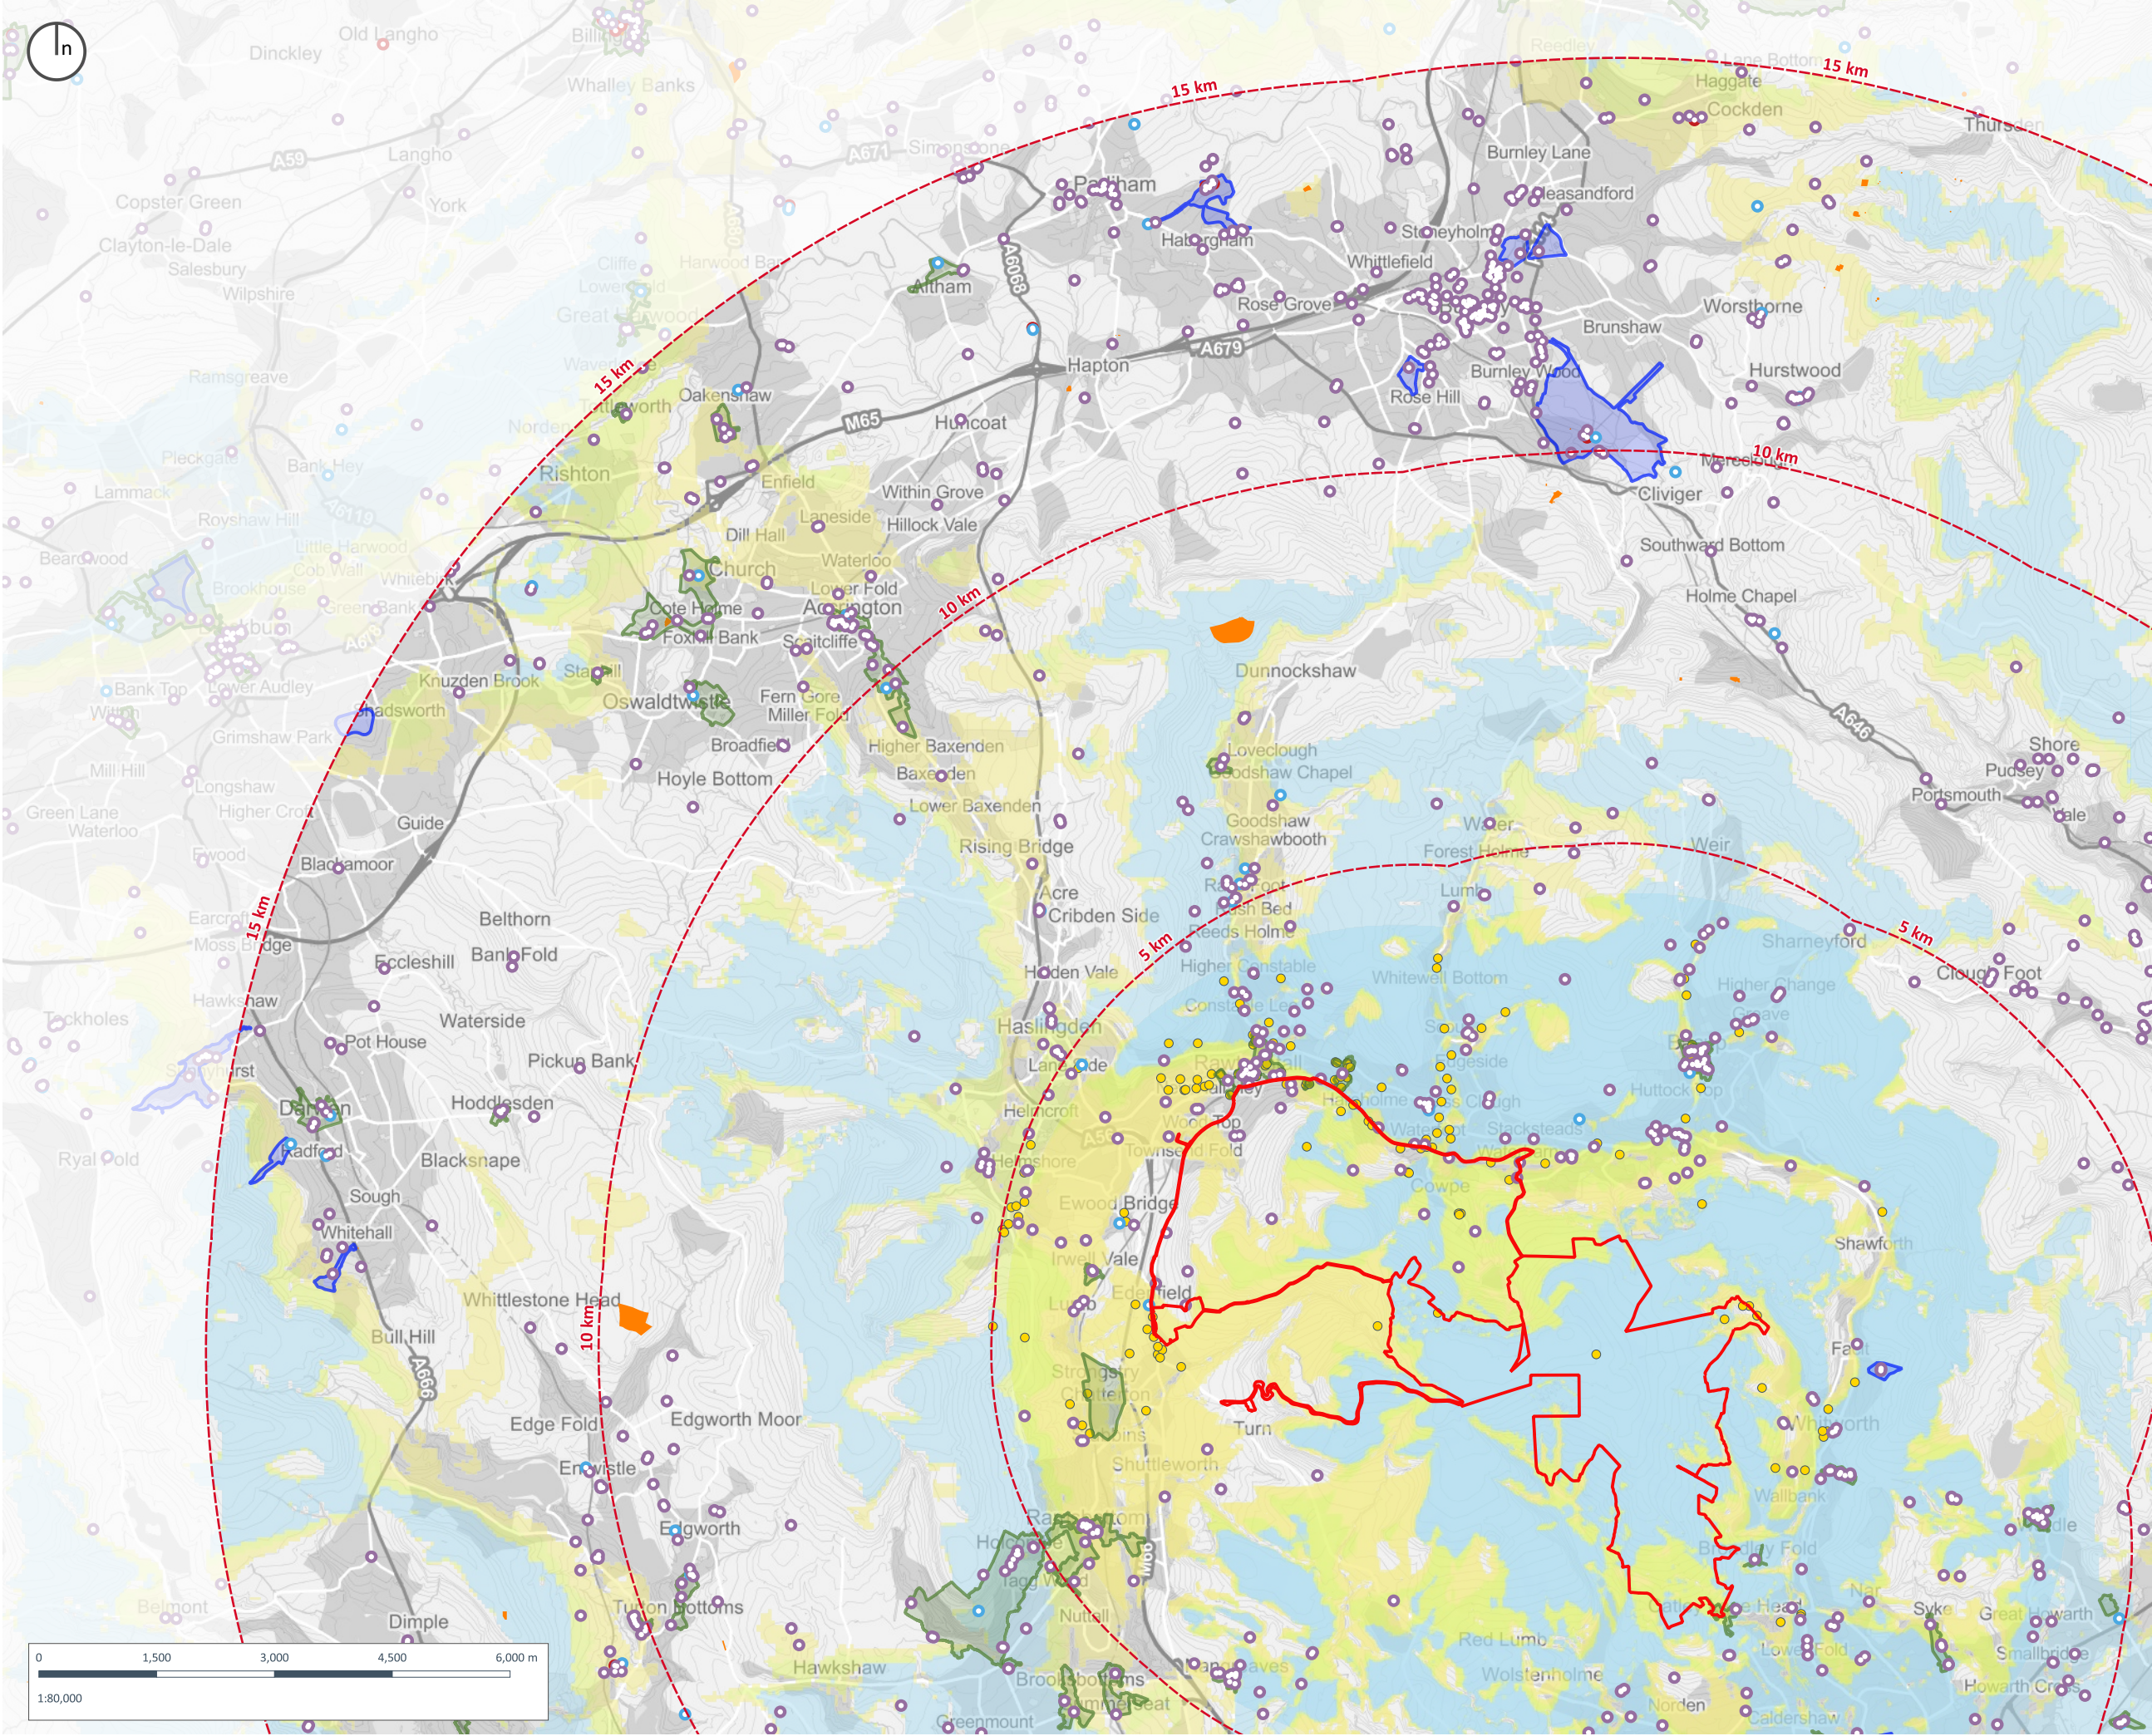


Copyright of Turley

This drawing is for illustrative purposes only and should not be used for any construction or estimation purposes. To be scaled for planning application purposes only. No liability or responsibility is accepted arising from reliance upon the information contained within this drawing.

Plans reproduced by permission of Ordnance Survey on behalf of The Controller of Her Majesty's Stationery Office. © Crown Copyright and database right [2026]. All rights reserved. Ordnance Survey Licence number [100020449]

- Assessment Boundary
 - Study Area
 - Conservation Area
 - Registered Park and Garden
 - Scheduled Monument
- Listed Buildings
- I
 - II*
 - II
 - Rossendale Locally Listed Building
- Zone of Theoretical Visibility
- 1-4 turbines may be visible
 - 5-8 turbines may be visible
 - 9-12 turbines may be visible

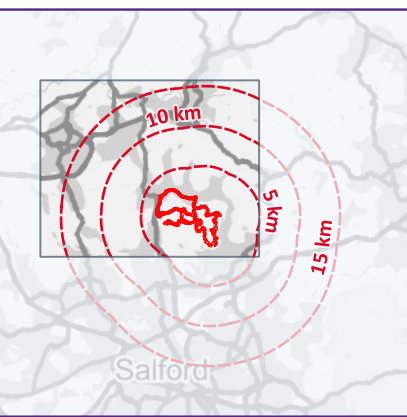

CLIENT:
Cubico UK Development Limited

PROJECT:
Scout Moor II Windfarm

DRAWING:
Figure 12.6 - Heritage Asset Plan with Bare Earth Blade Tip ZTV: NW

PROJECT NUMBER:
01137

DRAWING NUMBER: GIS_12.603


CHECKED BY: HT

REVISION: 1.0

STATUS: Final

DATE: May 2026

SCALE: 1:80,000 @ A3

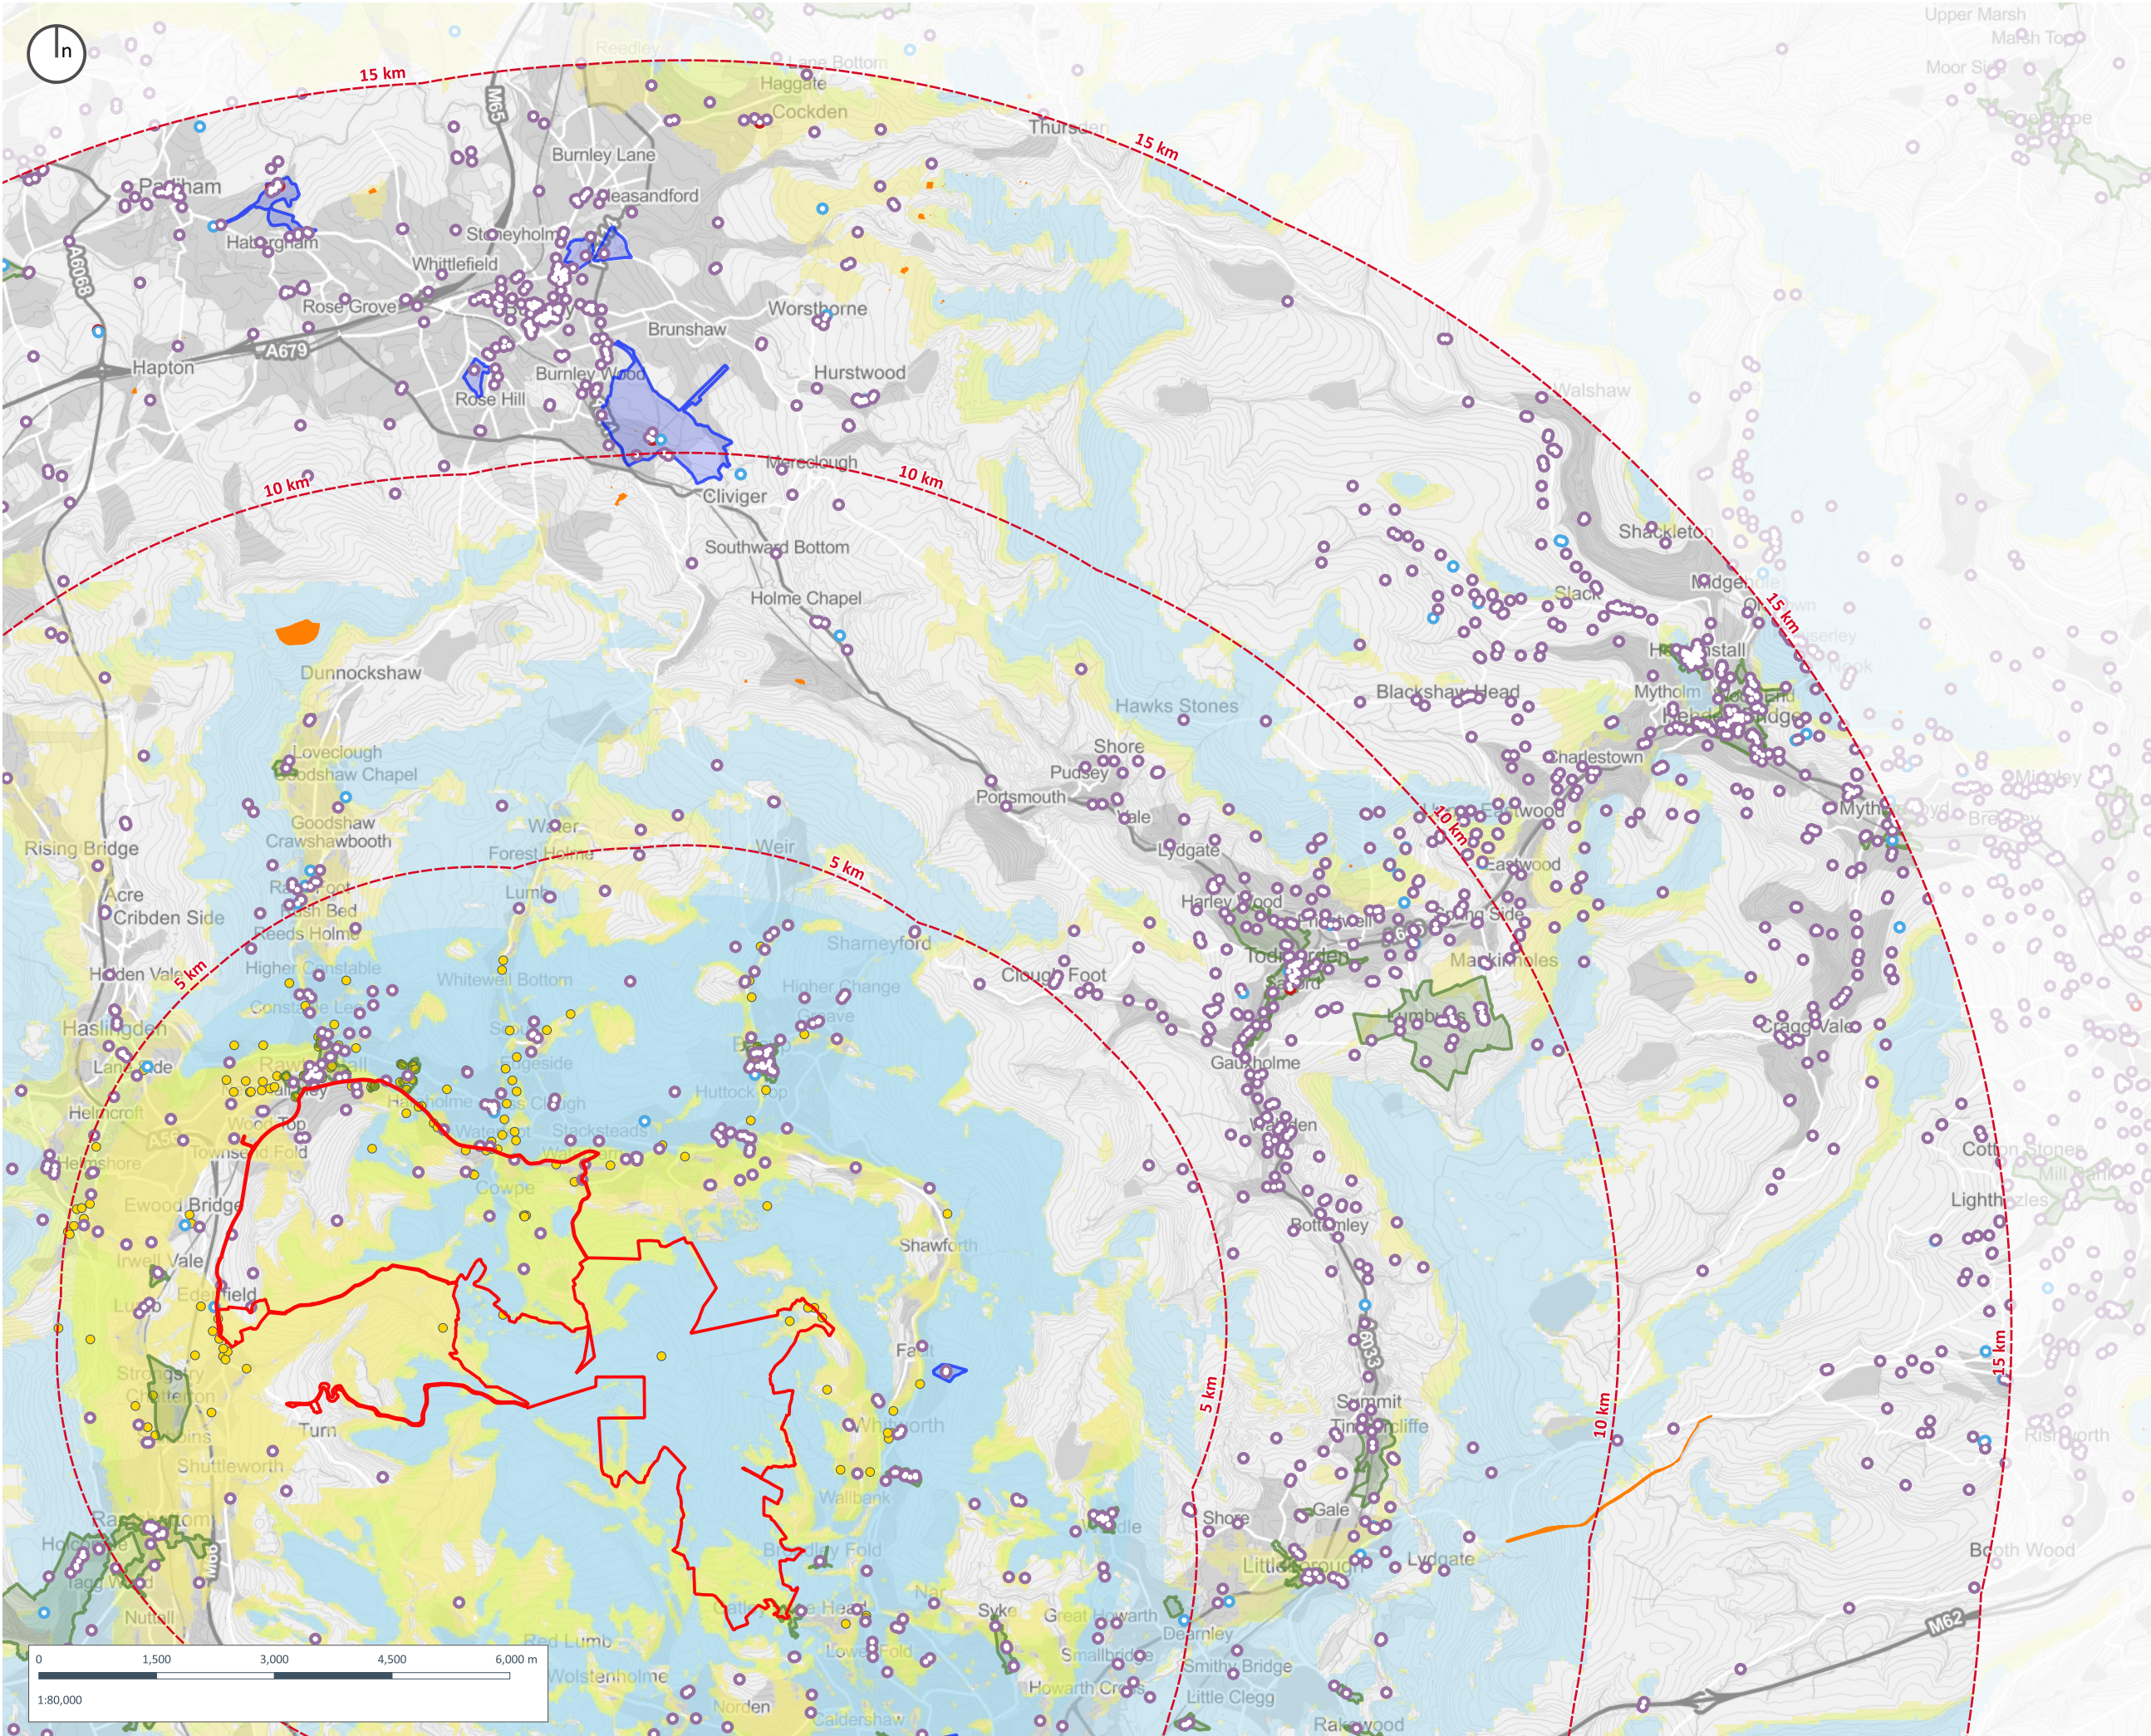


Copyright of Turley

This drawing is for illustrative purposes only and should not be used for any construction or estimation purposes. To be scaled for planning application purposes only. No liability or responsibility is accepted arising from reliance upon the information contained within this drawing.

Plans reproduced by permission of Ordnance Survey on behalf of The Controller of Her Majesty's Stationery Office. © Crown Copyright and database right [2026]. All rights reserved. Ordnance Survey Licence number [100020449]

- Assessment Boundary
 - Study Area
 - Conservation Area
 - Registered Park and Garden
 - Scheduled Monument
- Listed Buildings
- I
 - II*
 - II
 - Rossendale Locally Listed Building
- Zone of Theoretical Visibility
- 1-4 turbines may be visible
 - 5-8 turbines may be visible
 - 9-12 turbines may be visible

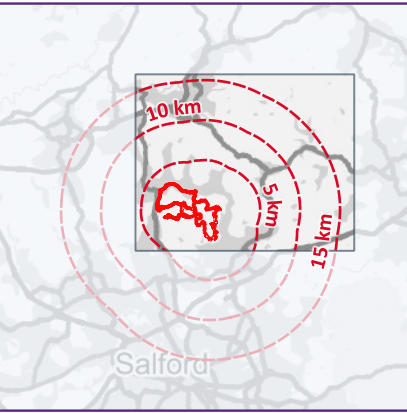

CLIENT:
Cubico UK Development Limited

PROJECT:
Scout Moor II Windfarm

DRAWING:
Figure 12.6 - Heritage Asset Plan with Bare Earth Blade Tip ZTV: NE

PROJECT NUMBER:
01137

DRAWING NUMBER:
GIS_12.604


CHECKED BY:
HT

REVISION:
1.0

STATUS:
Final

DATE:
May 2026

SCALE:
1:80,000 @ A3

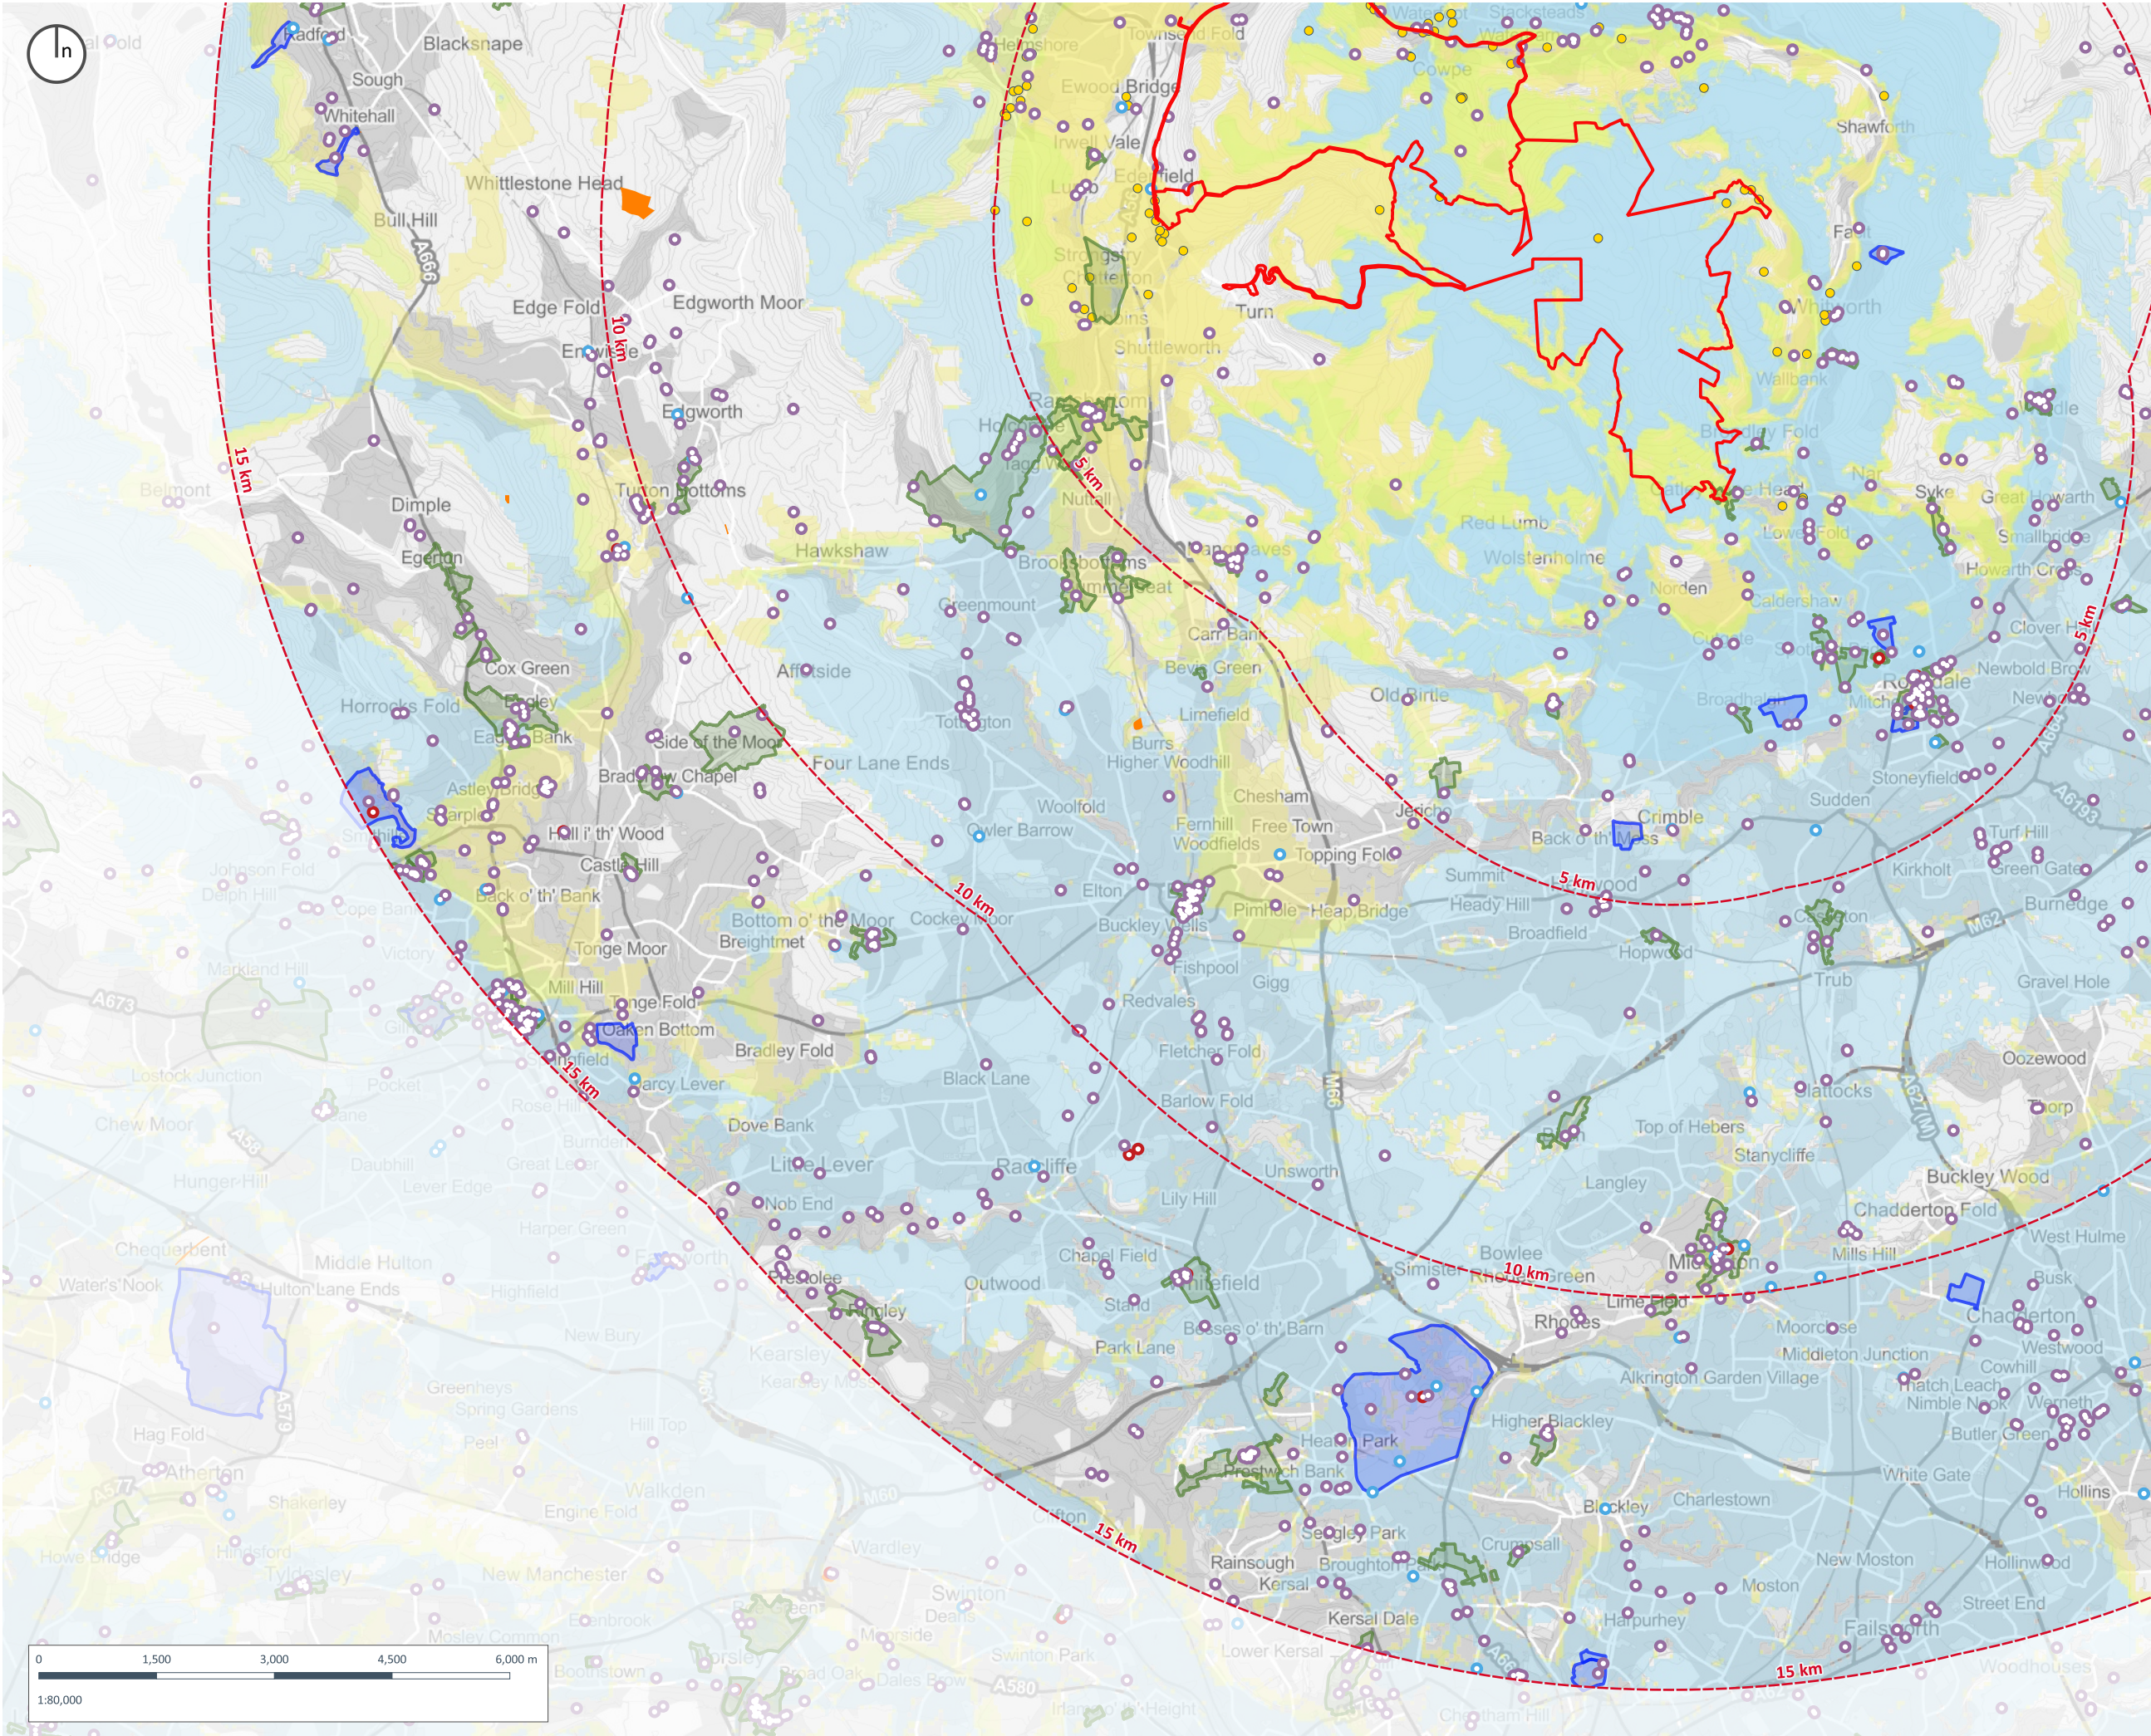


Copyright of Turley

This drawing is for illustrative purposes only and should not be used for any construction or estimation purposes. To be scaled for planning application purposes only. No liability or responsibility is accepted arising from reliance upon the information contained within this drawing.

Plans reproduced by permission of Ordnance Survey on behalf of The Controller of Her Majesty's Stationery Office. © Crown Copyright and database right [2026]. All rights reserved. Ordnance Survey Licence number [100020449]

- Assessment Boundary**
- Study Area**
- Conservation Area**
- Registered Park and Garden**
- Scheduled Monument**
- Listed Buildings**
- I
 - II*
 - II
 - Rosendale Locally Listed Building
- Zone of Theoretical Visibility**
- 1-4 turbines may be visible
 - 5-8 turbines may be visible
 - 9-12 turbines may be visible

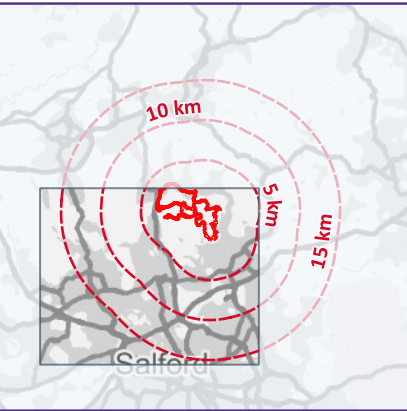

CLIENT:
Cubico UK Development Limited

PROJECT:
Scout Moor II Windfarm


DRAWING:
Figure 12.6 - Heritage Asset Plan with Bare Earth Blade Tip ZTV: SW

PROJECT NUMBER:
01137

DRAWING NUMBER: GIS_12.605 **CHECKED BY:** HT

REVISION: 1.0 **STATUS:** Final

DATE: May 2026 **SCALE:** 1:80,000 @ A3

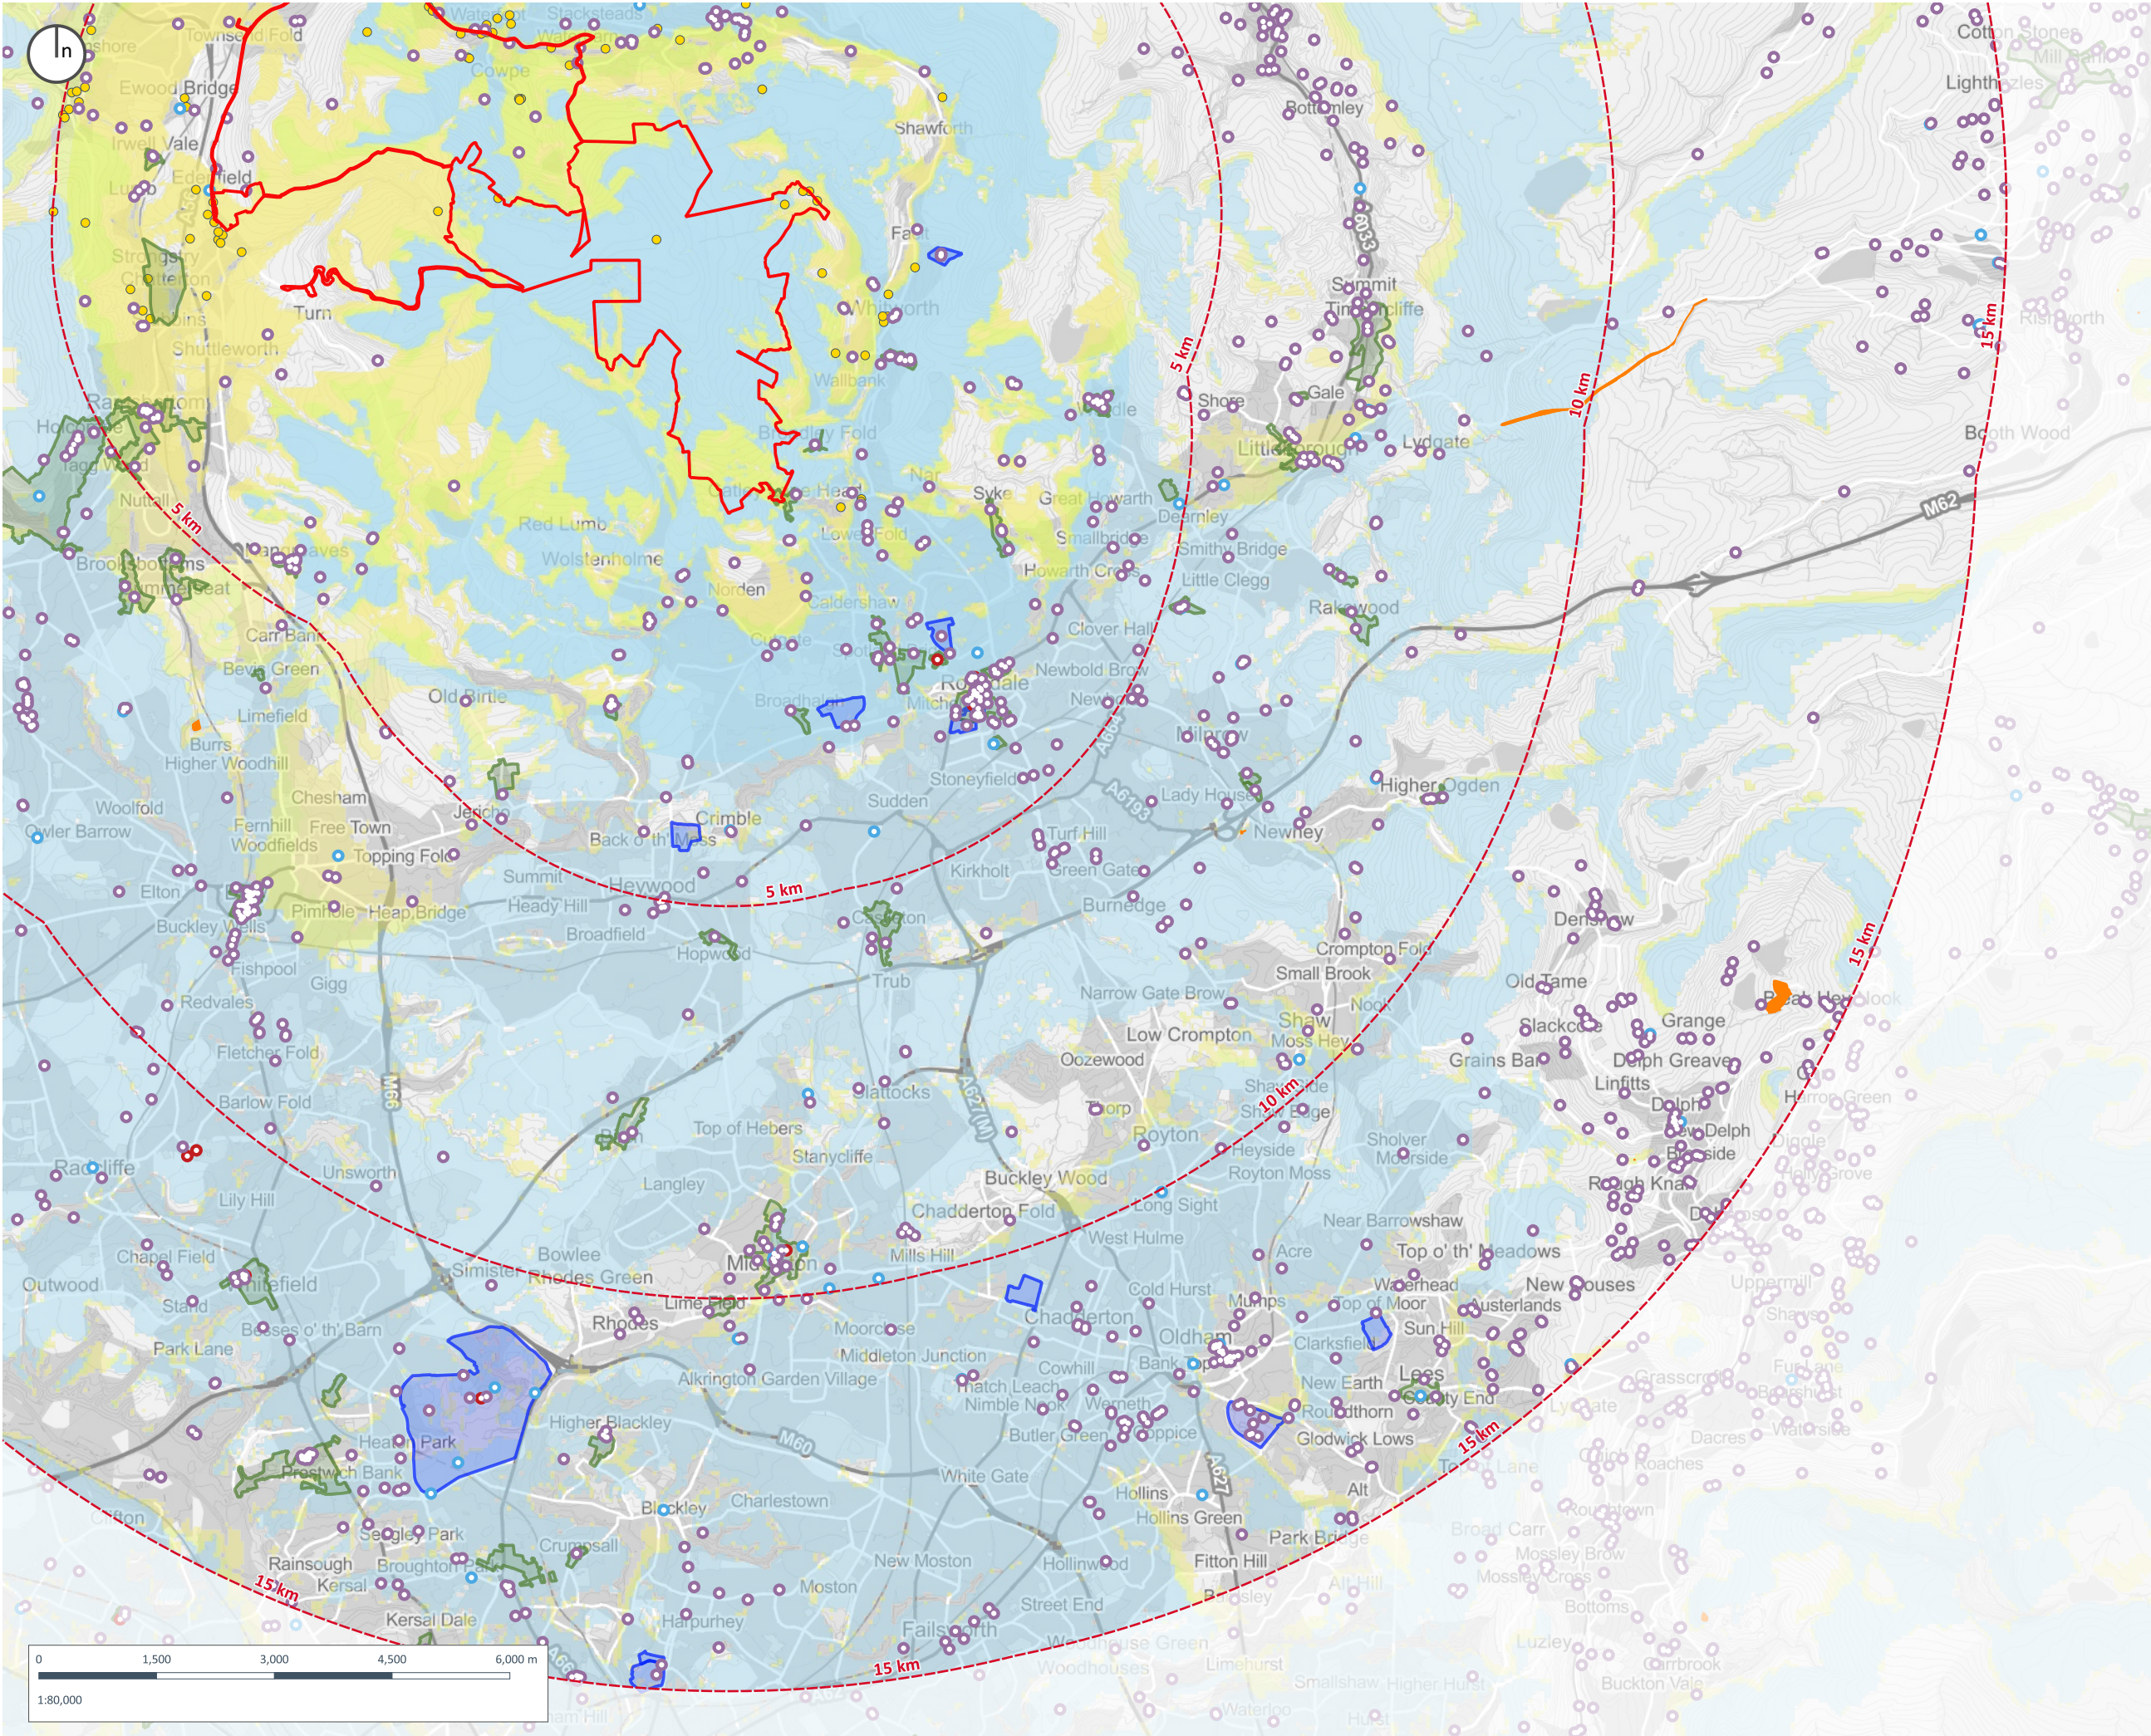


Copyright of Turley

This drawing is for illustrative purposes only and should not be used for any construction or estimation purposes. To be scaled for planning application purposes only. No liability or responsibility is accepted arising from reliance upon the information contained within this drawing.

Plans reproduced by permission of Ordnance Survey on behalf of The Controller of Her Majesty's Stationery Office. © Crown Copyright and database right [2026]. All rights reserved. Ordnance Survey Licence number [100020449]

- Assessment Boundary**
- Study Area**
- Conservation Area**
- Registered Park and Garden**
- Scheduled Monument**
- Listed Buildings**
- I
 - II*
 - II
 - Rossendale Locally Listed Building
- Zone of Theoretical Visibility**
- 1-4 turbines may be visible
 - 5-8 turbines may be visible
 - 9-12 turbines may be visible

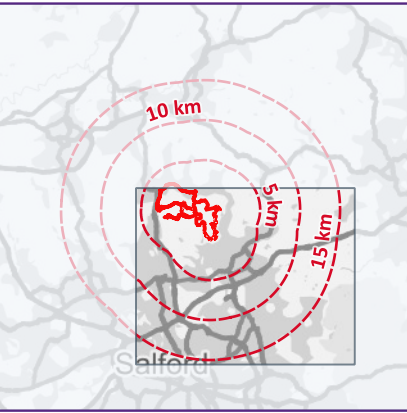

CLIENT:
Cubico UK Development Limited

PROJECT:
Scout Moor II Windfarm

DRAWING:
Figure 12.6 - Heritage Asset Plan with Bare Earth Blade Tip ZTV: SE

PROJECT NUMBER:
01137

DRAWING NUMBER:
GIS_12.606


CHECKED BY:
HT

REVISION:
1.0

STATUS:
Final

DATE:
May 2026

SCALE:
1:80,000 @ A3

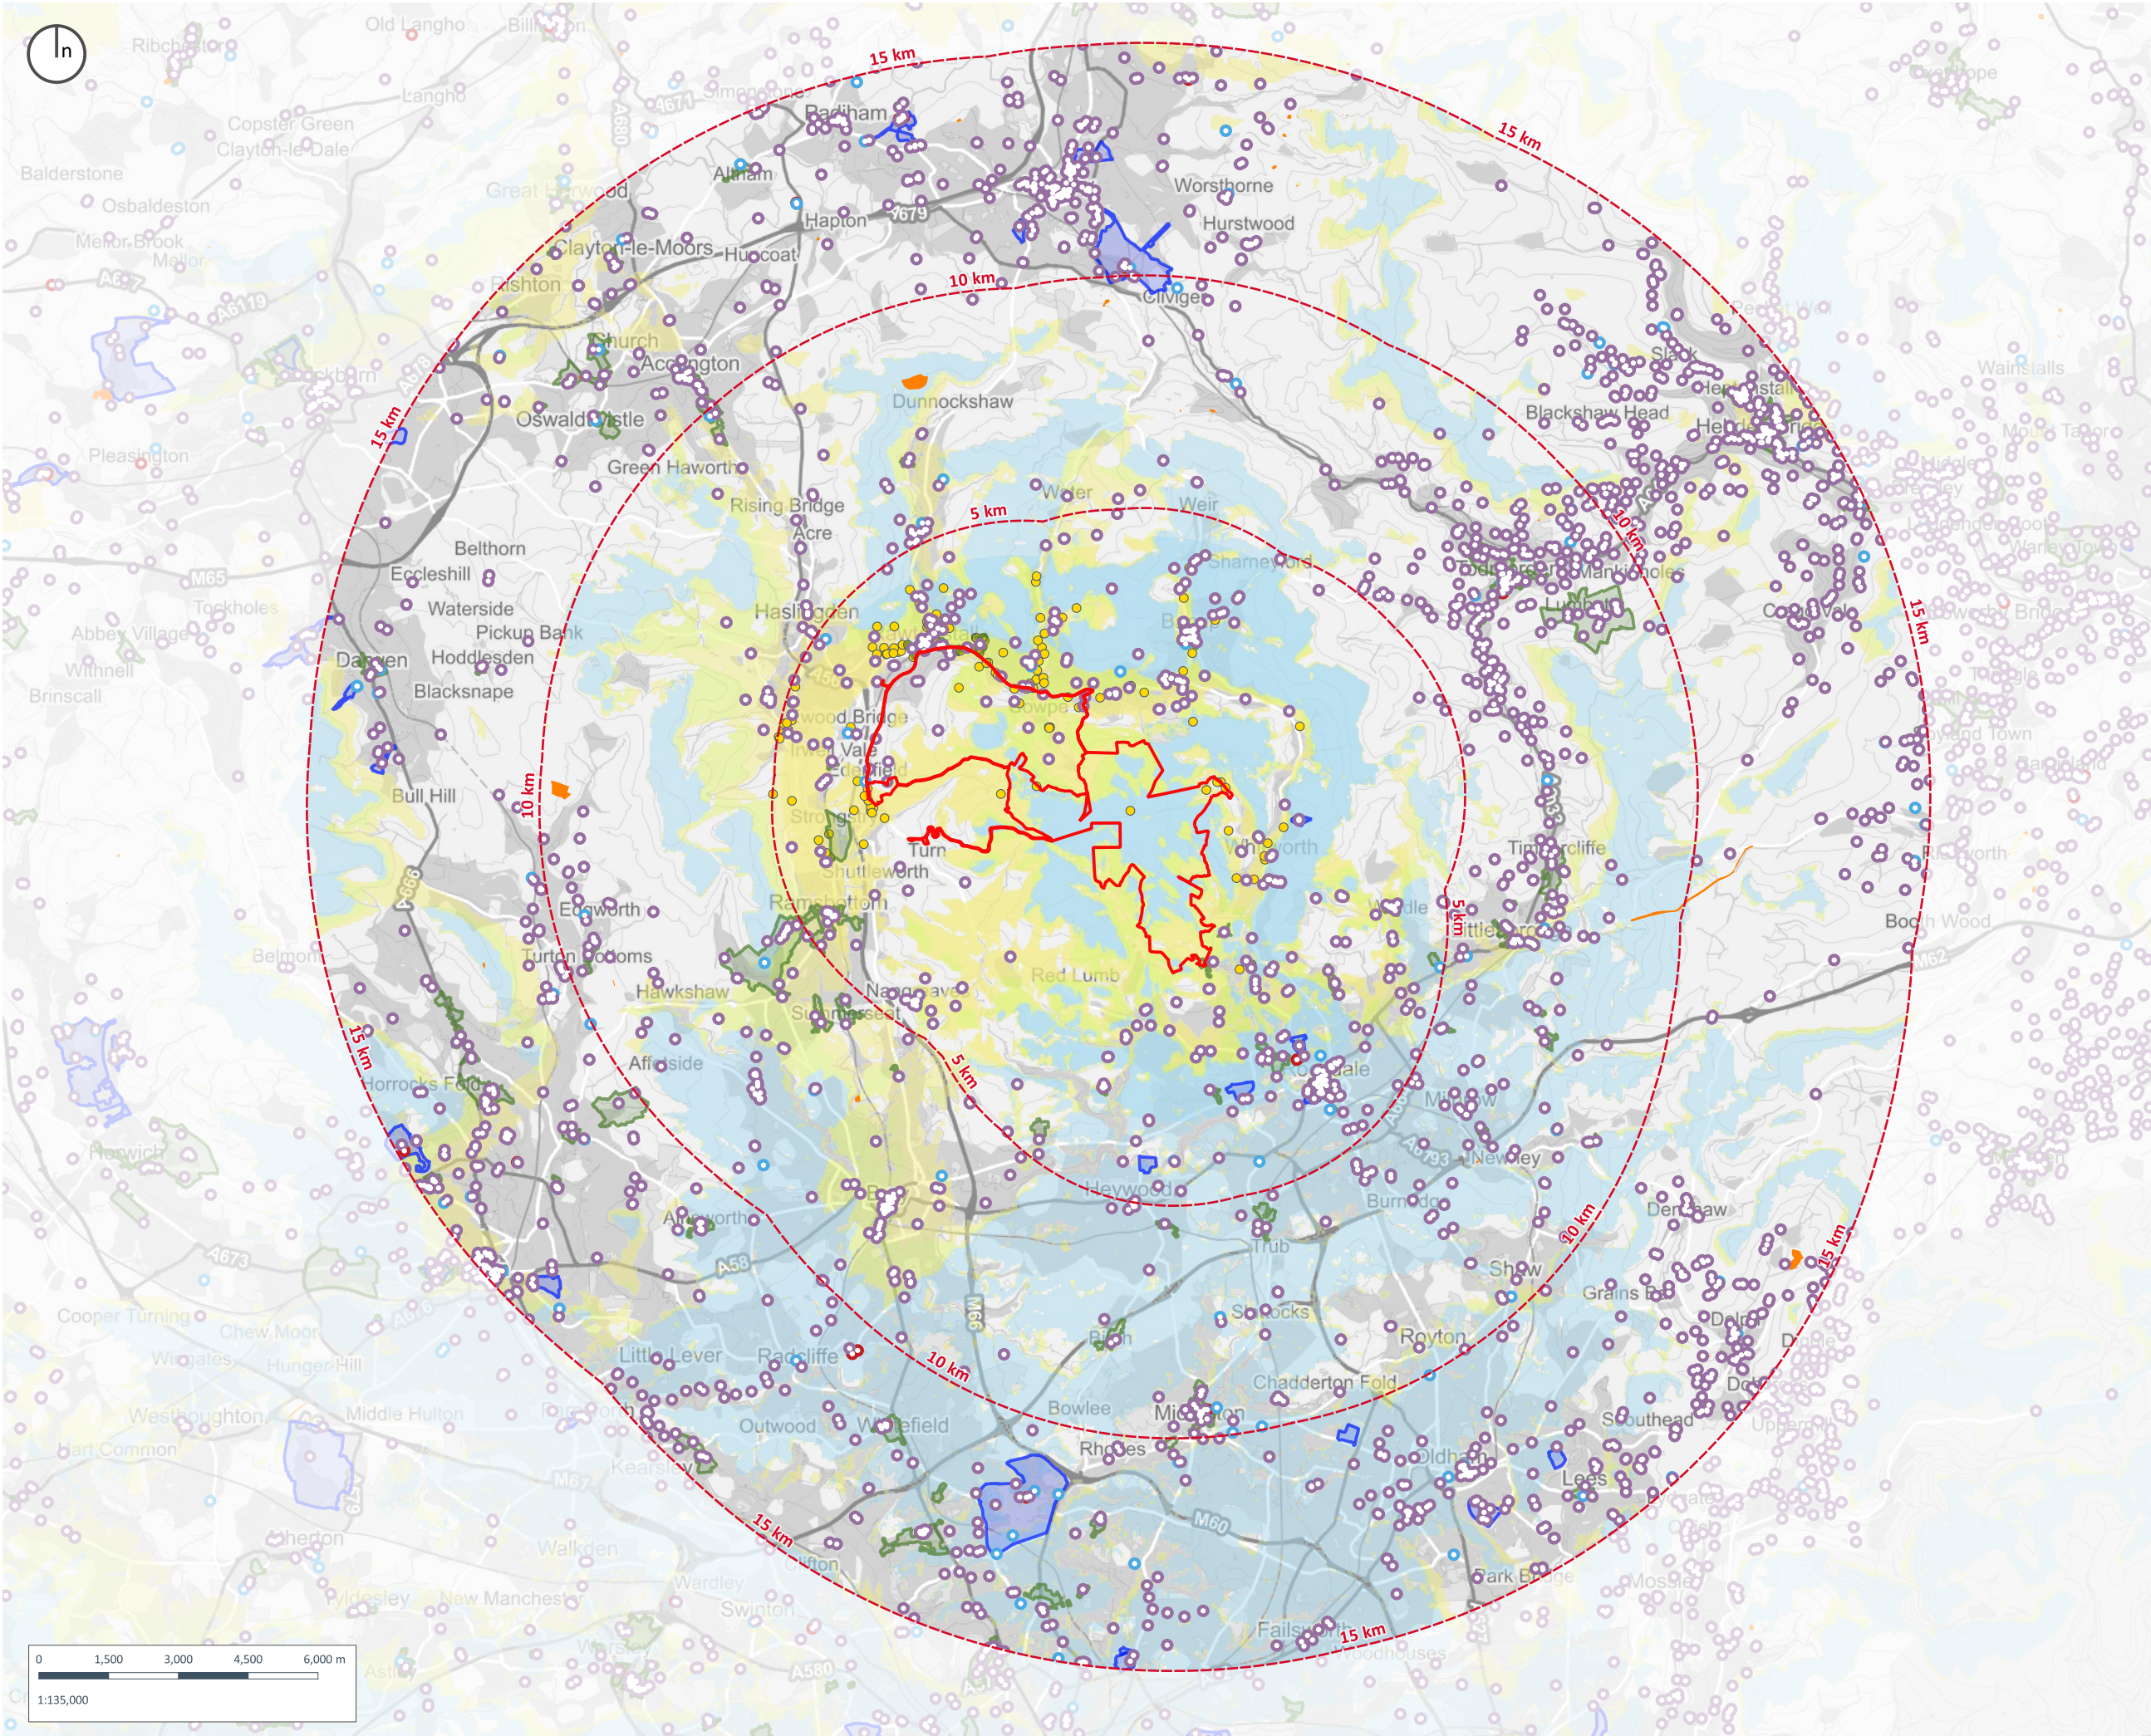


Copyright of Turley

This drawing is for illustrative purposes only and should not be used for any construction or estimation purposes. To be scaled for planning application purposes only. No liability or responsibility is accepted arising from reliance upon the information contained within this drawing.

Plans reproduced by permission of Ordnance Survey on behalf of The Controller of Her Majesty's Stationary Office. © Crown Copyright and database right [2026]. All rights reserved. Ordnance Survey Licence number [100020449]

- Assessment Boundary**
- Study Area**
- Conservation Area**
- Registered Park and Garden**
- Scheduled Monument**
- Listed Buildings**
- I
 - II*
 - II
 - Rossendale Locally Listed Building
- Zone of Theoretical Visibility**
- 1-4 turbines may be visible
 - 5-8 turbines may be visible
 - 9-12 turbines may be visible

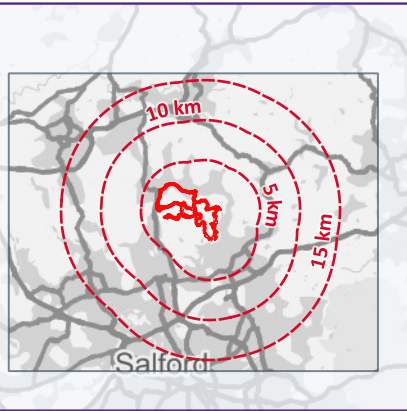

CLIENT:
Cubico UK Development Limited

PROJECT:
Scout Moor II Windfarm


DRAWING:
Figure 12.7 - Heritage Asset Plan with Bare Earth Hub Height ZTV: Overview

PROJECT NUMBER:
01137

DRAWING NUMBER: GIS_12.701
CHECKED BY: HT

REVISION: 1.0
STATUS: Final

DATE: May 2026
SCALE: 1:135,000 @ A3

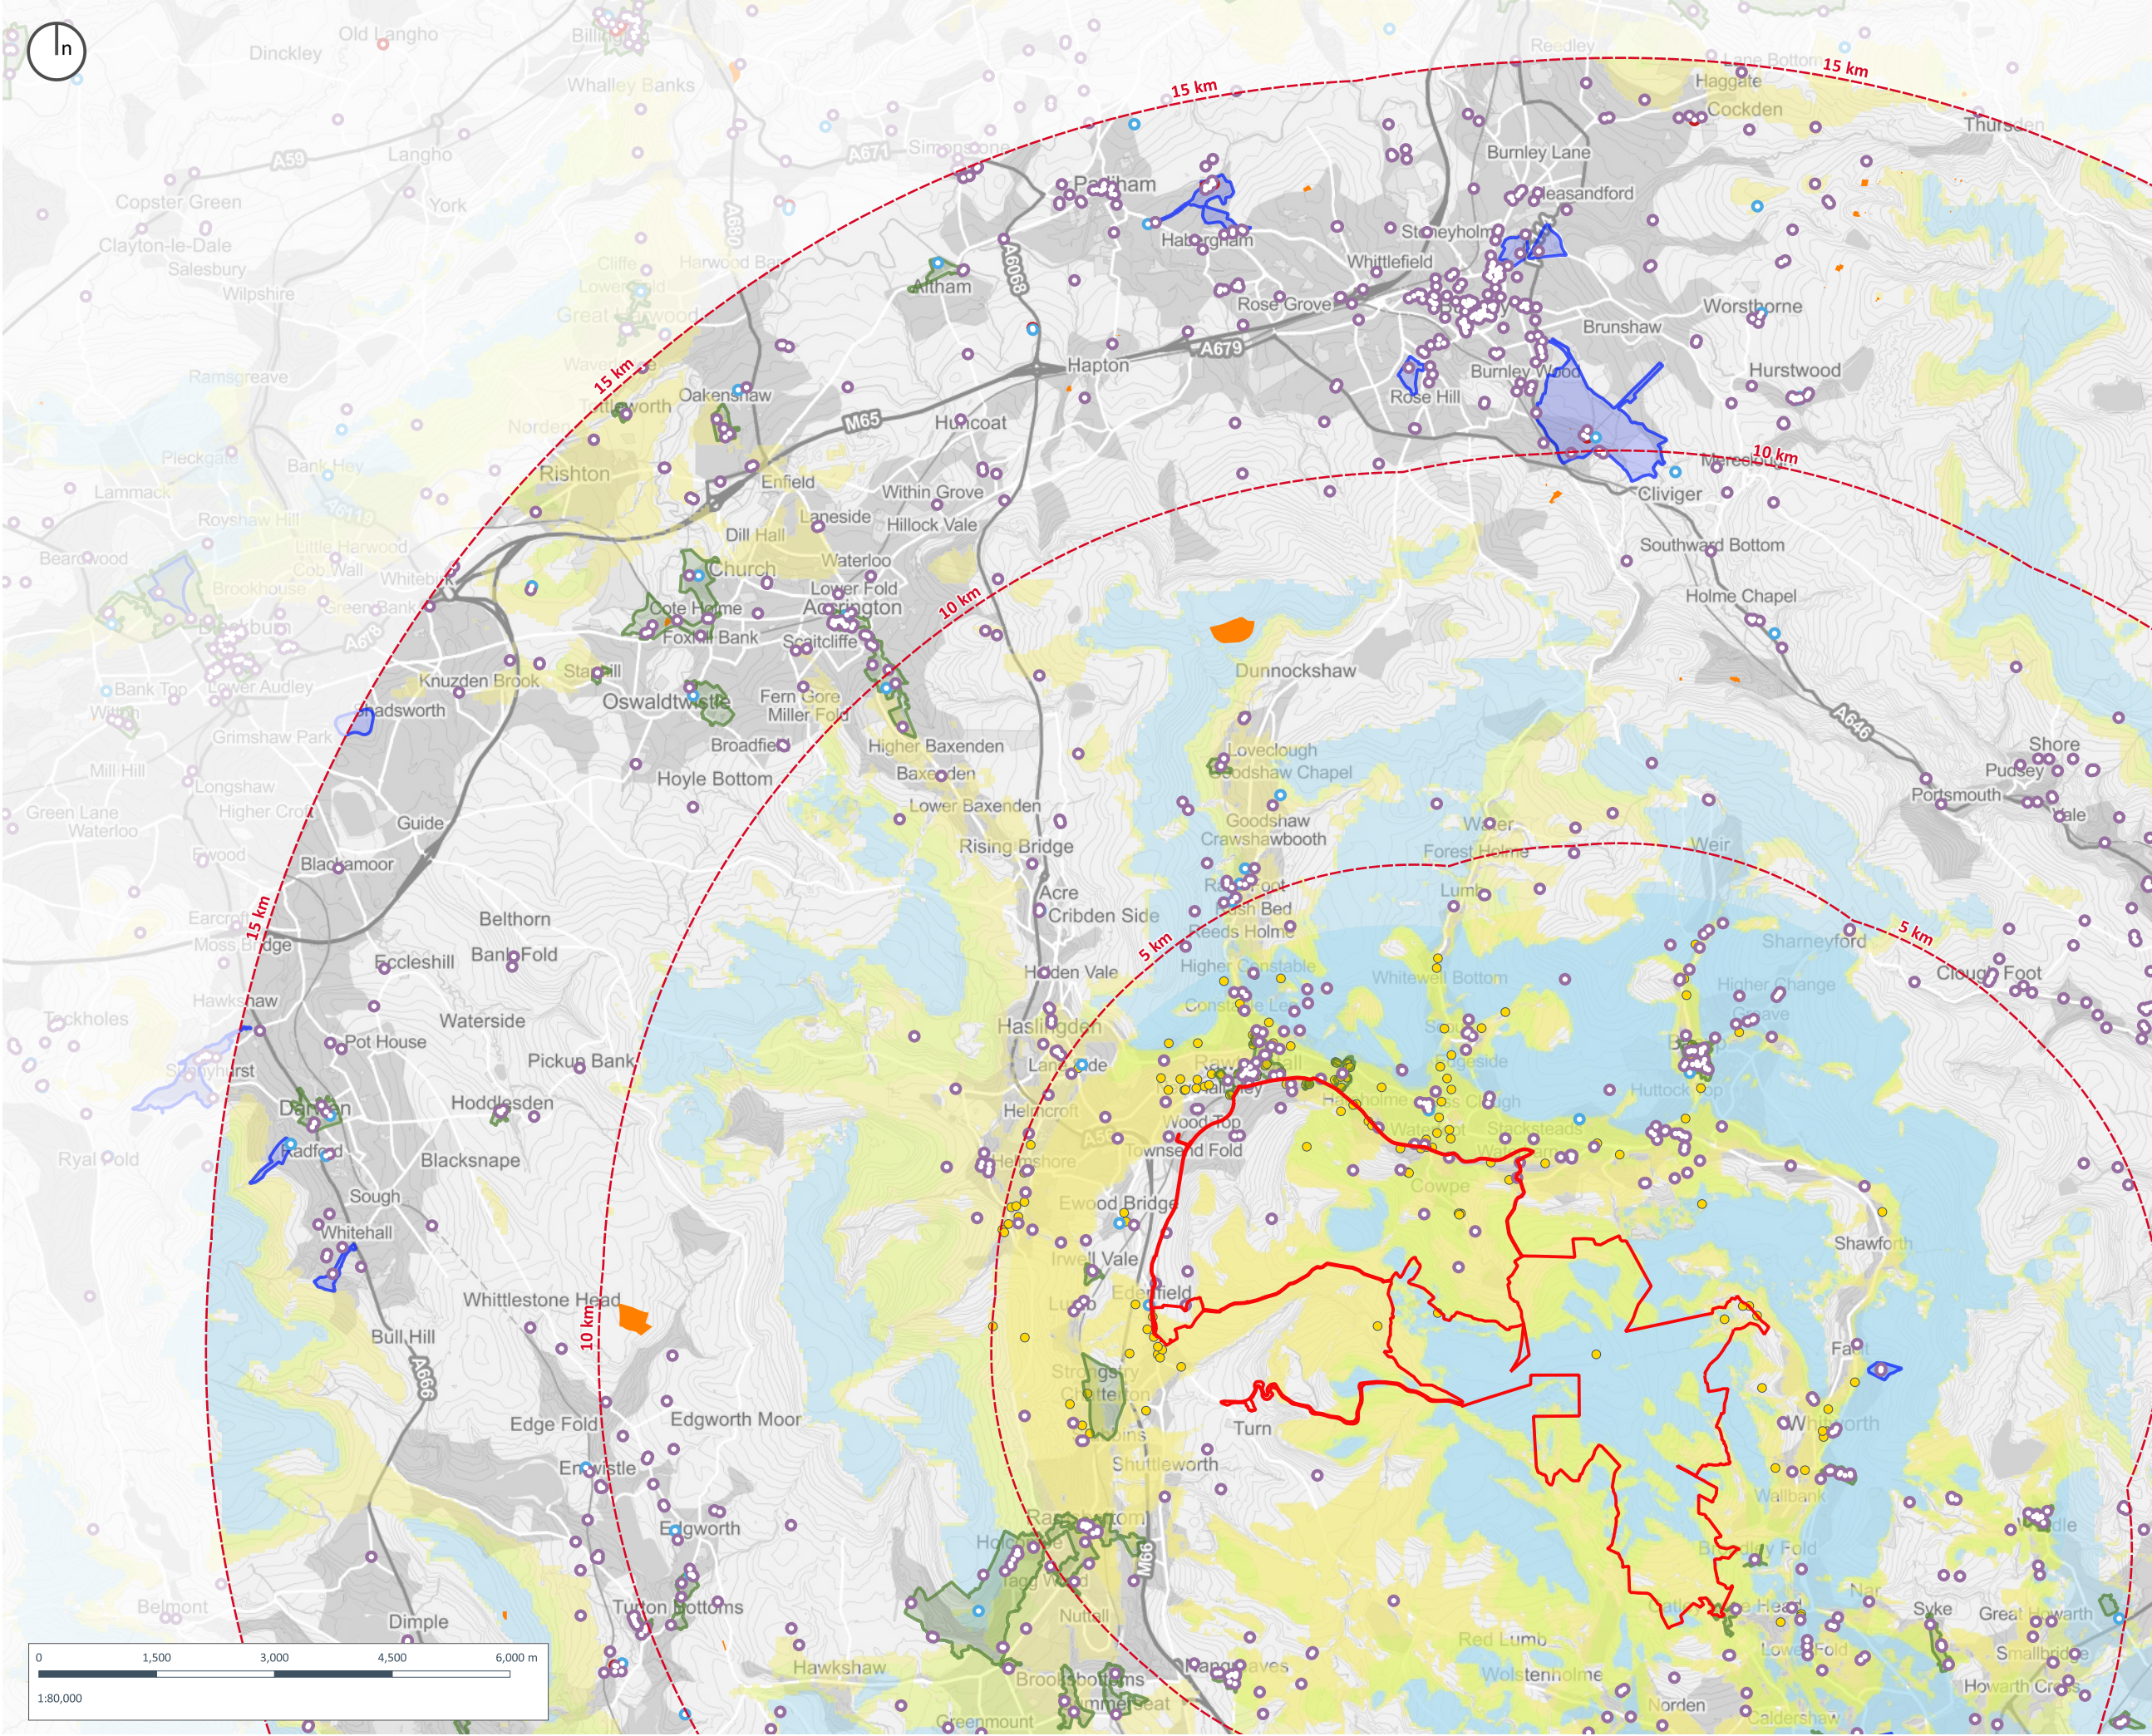


Copyright of Turley

This drawing is for illustrative purposes only and should not be used for any construction or estimation purposes. To be scaled for planning application purposes only. No liability or responsibility is accepted arising from reliance upon the information contained within this drawing.

Plans reproduced by permission of Ordnance Survey on behalf of The Controller of Her Majesty's Stationery Office. © Crown Copyright and database right [2026]. All rights reserved. Ordnance Survey Licence number [100020449]

- Assessment Boundary
 - Study Area
 - Conservation Area
 - Registered Park and Garden
 - Scheduled Monument
- Listed Buildings
- I
 - II*
 - II
 - Rossendale Locally Listed Building
- Zone of Theoretical Visibility
- 1-4 turbines may be visible
 - 5-8 turbines may be visible
 - 9-12 turbines may be visible

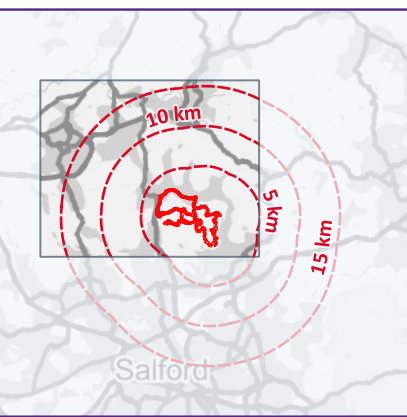

CLIENT:
Cubico UK Development Limited

PROJECT:
Scout Moor II Windfarm

DRAWING:
Figure 12.7 - Heritage Asset Plan with Bare Earth Hub Height ZTV: NW

PROJECT NUMBER:
01137

DRAWING NUMBER:
GIS_12.703


CHECKED BY:
HT

REVISION:
1.0

STATUS:
Final

DATE:
May 2026

SCALE:
1:80,000 @ A3

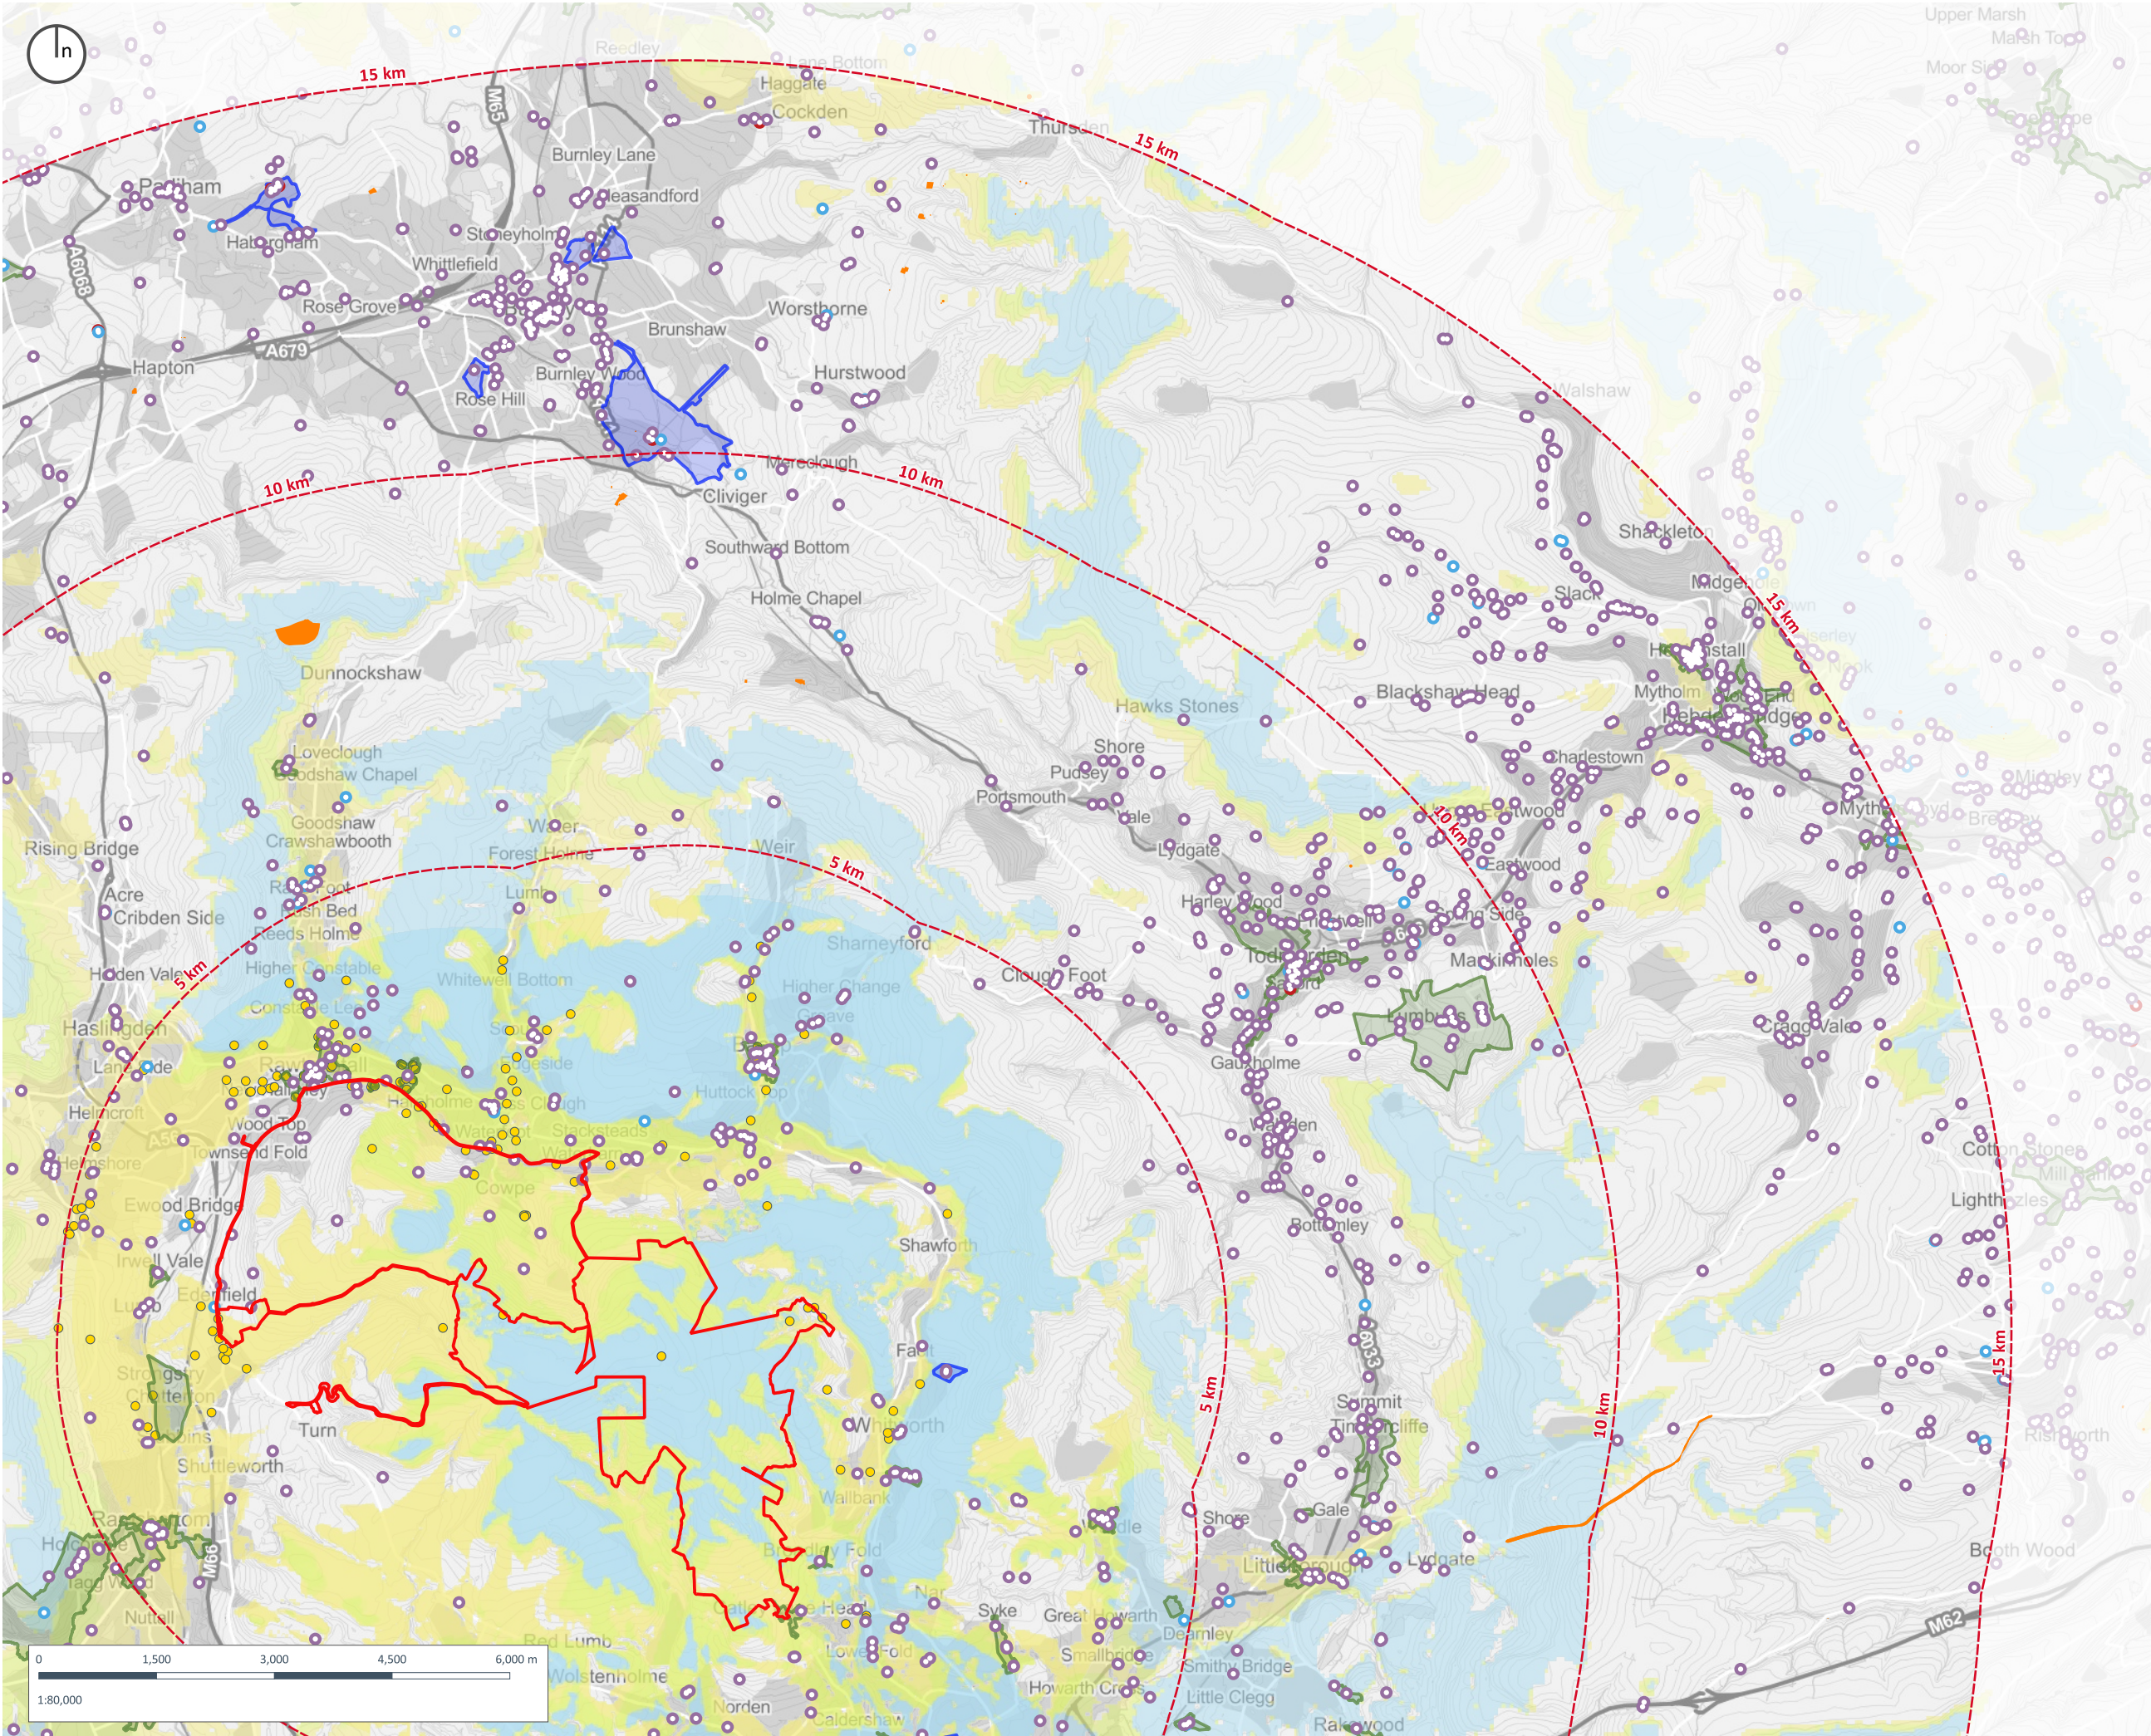


Copyright of Turley

This drawing is for illustrative purposes only and should not be used for any construction or estimation purposes. To be scaled for planning application purposes only. No liability or responsibility is accepted arising from reliance upon the information contained within this drawing.

Plans reproduced by permission of Ordnance Survey on behalf of The Controller of Her Majesty's Stationery Office. © Crown Copyright and database right (2026). All rights reserved. Ordnance Survey Licence number [100020449]

- Assessment Boundary
 - Study Area
 - Conservation Area
 - Registered Park and Garden
 - Scheduled Monument
- Listed Buildings
- I
 - II*
 - II
 - Rossendale Locally Listed Building
- Zone of Theoretical Visibility
- 1-4 turbines may be visible
 - 5-8 turbines may be visible
 - 9-12 turbines may be visible

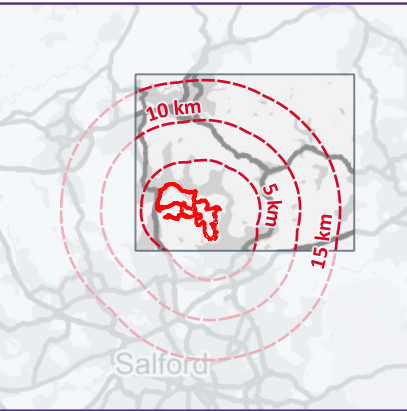

CLIENT:
Cubico UK Development Limited

PROJECT:
Scout Moor II Windfarm

DRAWING:
Figure 12.7 - Heritage Asset Plan with Bare Earth Hub Height ZTV: NE

PROJECT NUMBER:
01137

DRAWING NUMBER:
GIS_12.704


CHECKED BY:
HT

REVISION:
1.0

STATUS:
Final

DATE:
May 2026

SCALE:
1:80,000 @ A3

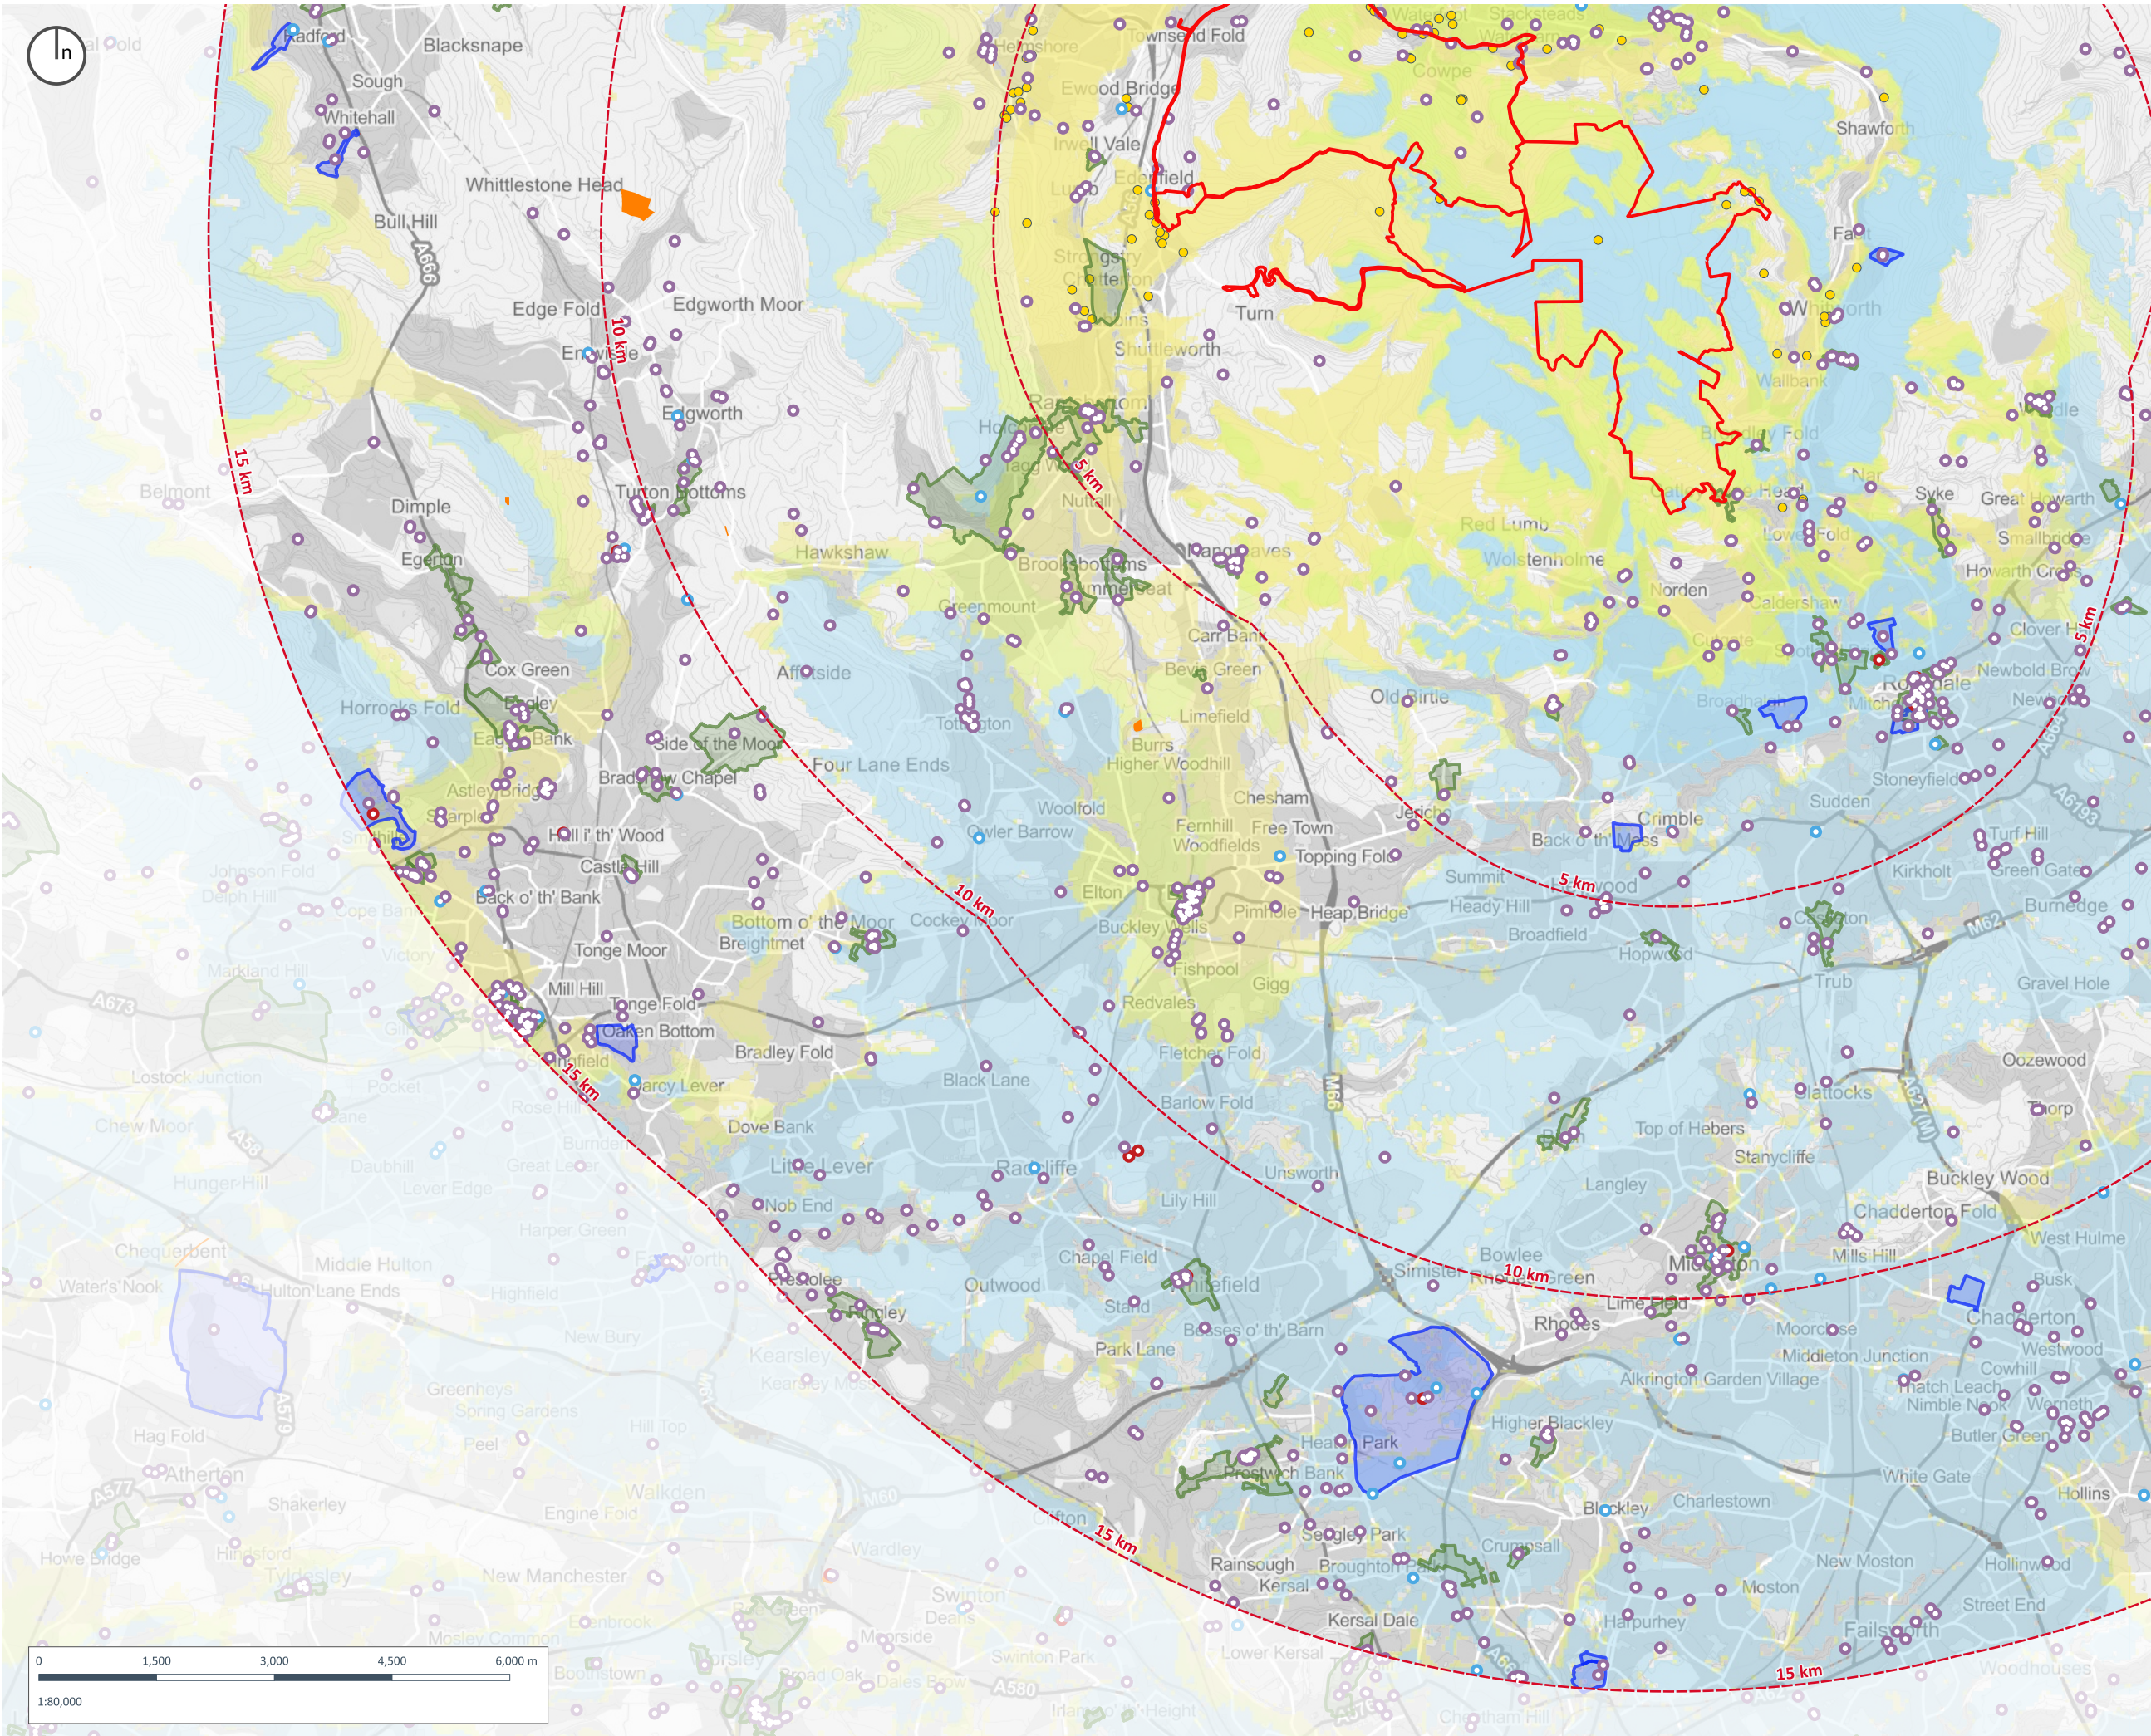

Copyright of Turley

This drawing is for illustrative purposes only and should not be used for any construction or estimation purposes. To be scaled for planning application purposes only. No liability or responsibility is accepted arising from reliance upon the information contained within this drawing.

Plans reproduced by permission of Ordnance Survey on behalf of The Controller of Her Majesty's Stationery Office. © Crown Copyright and database right [2026]. All rights reserved. Ordnance Survey Licence number [100020449]

Assessment Boundary

Study Area

Conservation Area

Registered Park and Garden

Scheduled Monument

Listed Buildings

I

II*

II


Rossendale Locally Listed Building

Zone of Theoretical Visibility

1-4 turbines may be visible

5-8 turbines may be visible

9-12 turbines may be visible

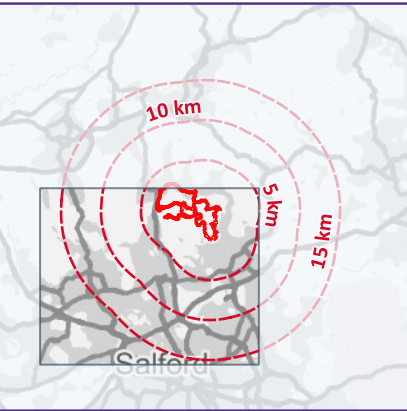

CLIENT:
Cubico UK Development Limited

PROJECT:
Scout Moor II Windfarm

DRAWING:
Figure 12.7 - Heritage Asset Plan with Bare Earth Hub Height ZTV: SW

PROJECT NUMBER:
01137

DRAWING NUMBER:
GIS_12.705


CHECKED BY:
HT

REVISION:
1.0

STATUS:
Final

DATE:
May 2026

SCALE:
1:80,000 @ A3

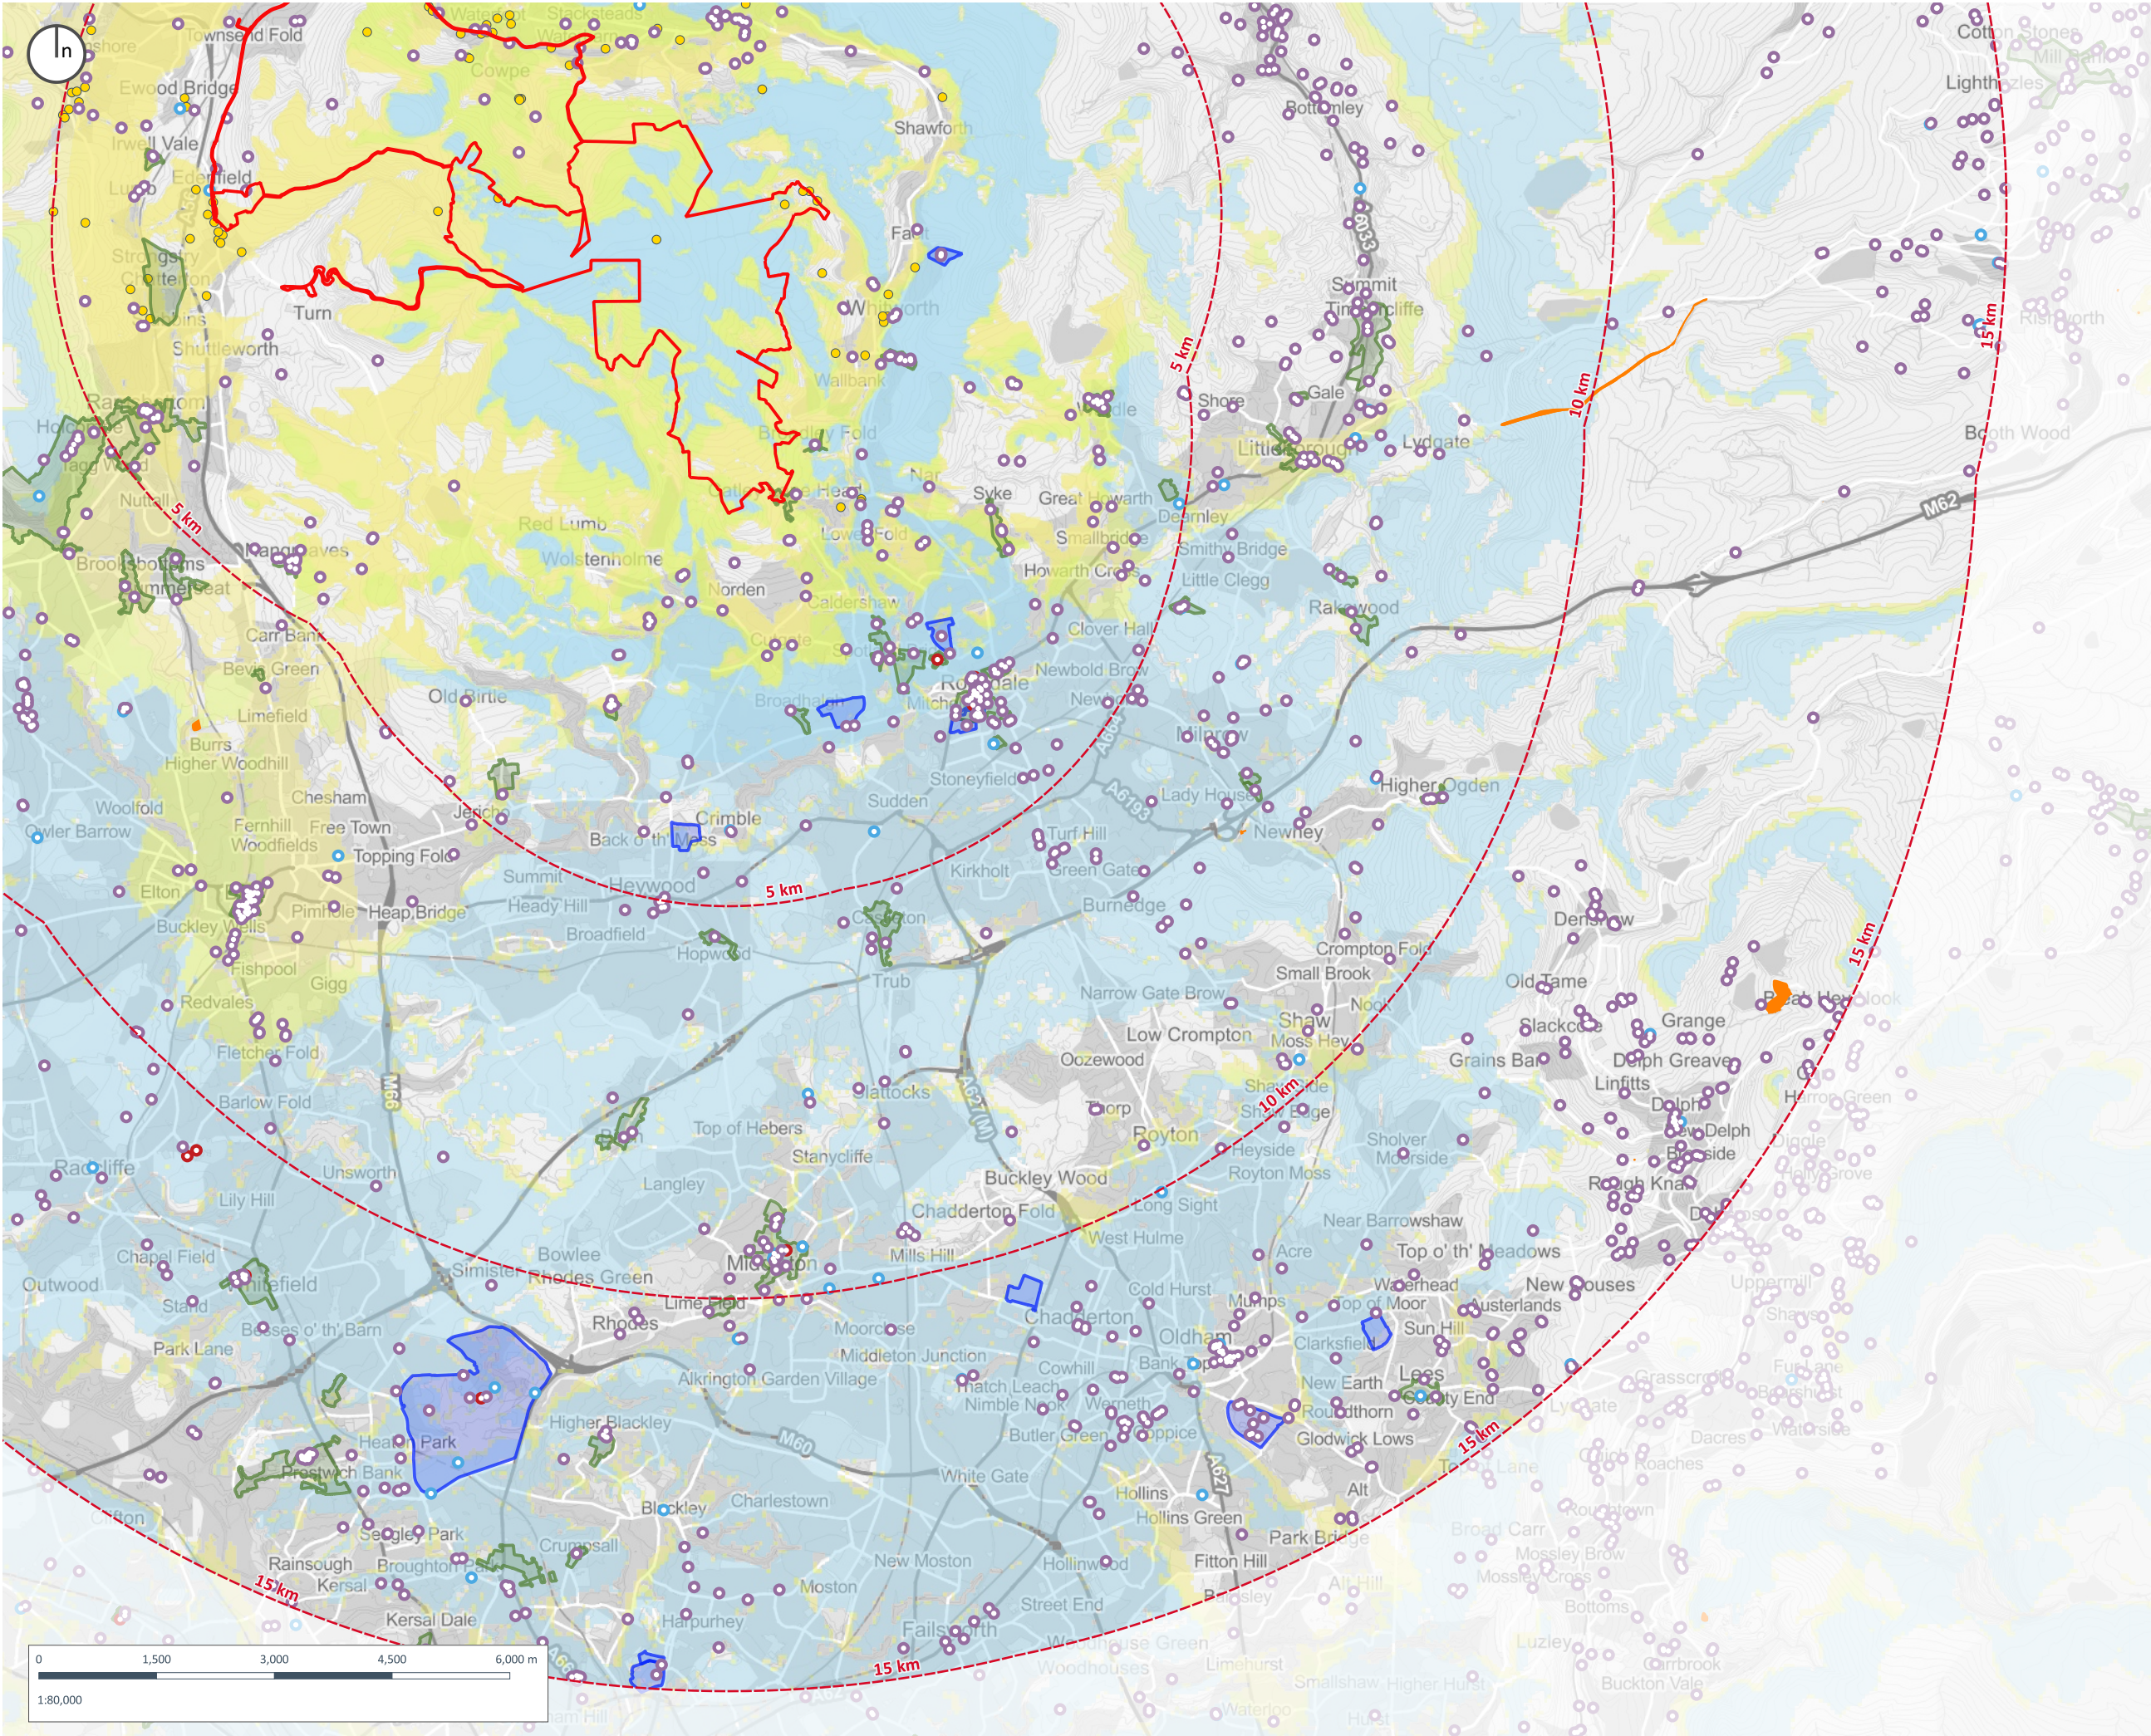


Copyright of Turley

This drawing is for illustrative purposes only and should not be used for any construction or estimation purposes. To be scaled for planning application purposes only. No liability or responsibility is accepted arising from reliance upon the information contained within this drawing.

Plans reproduced by permission of Ordnance Survey on behalf of The Controller of Her Majesty's Stationery Office. © Crown Copyright and database right [2026]. All rights reserved. Ordnance Survey Licence number [100020449]

- Assessment Boundary**
- Study Area**
- Conservation Area**
- Registered Park and Garden**
- Scheduled Monument**
- Listed Buildings**
- I
 - II*
 - II
 - Rosendale Locally Listed Building
- Zone of Theoretical Visibility**
- 1-4 turbines may be visible
 - 5-8 turbines may be visible
 - 9-12 turbines may be visible

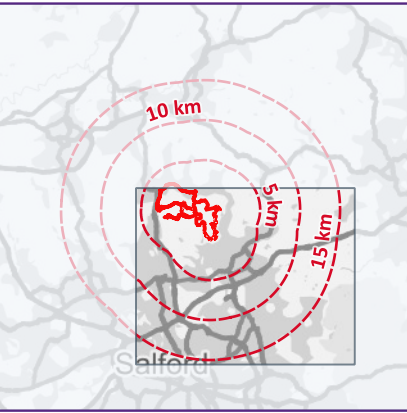

CLIENT:
Cubico UK Development Limited

PROJECT:
Scout Moor II Windfarm

DRAWING:
Figure 12.7 - Heritage Asset Plan with Bare Earth Hub Height ZTV: SE

PROJECT NUMBER:
01137

DRAWING NUMBER: GIS_12.706
CHECKED BY: HT

REVISION: 1.0
STATUS: Final

DATE: May 2026
SCALE: 1:80,000 @ A3