


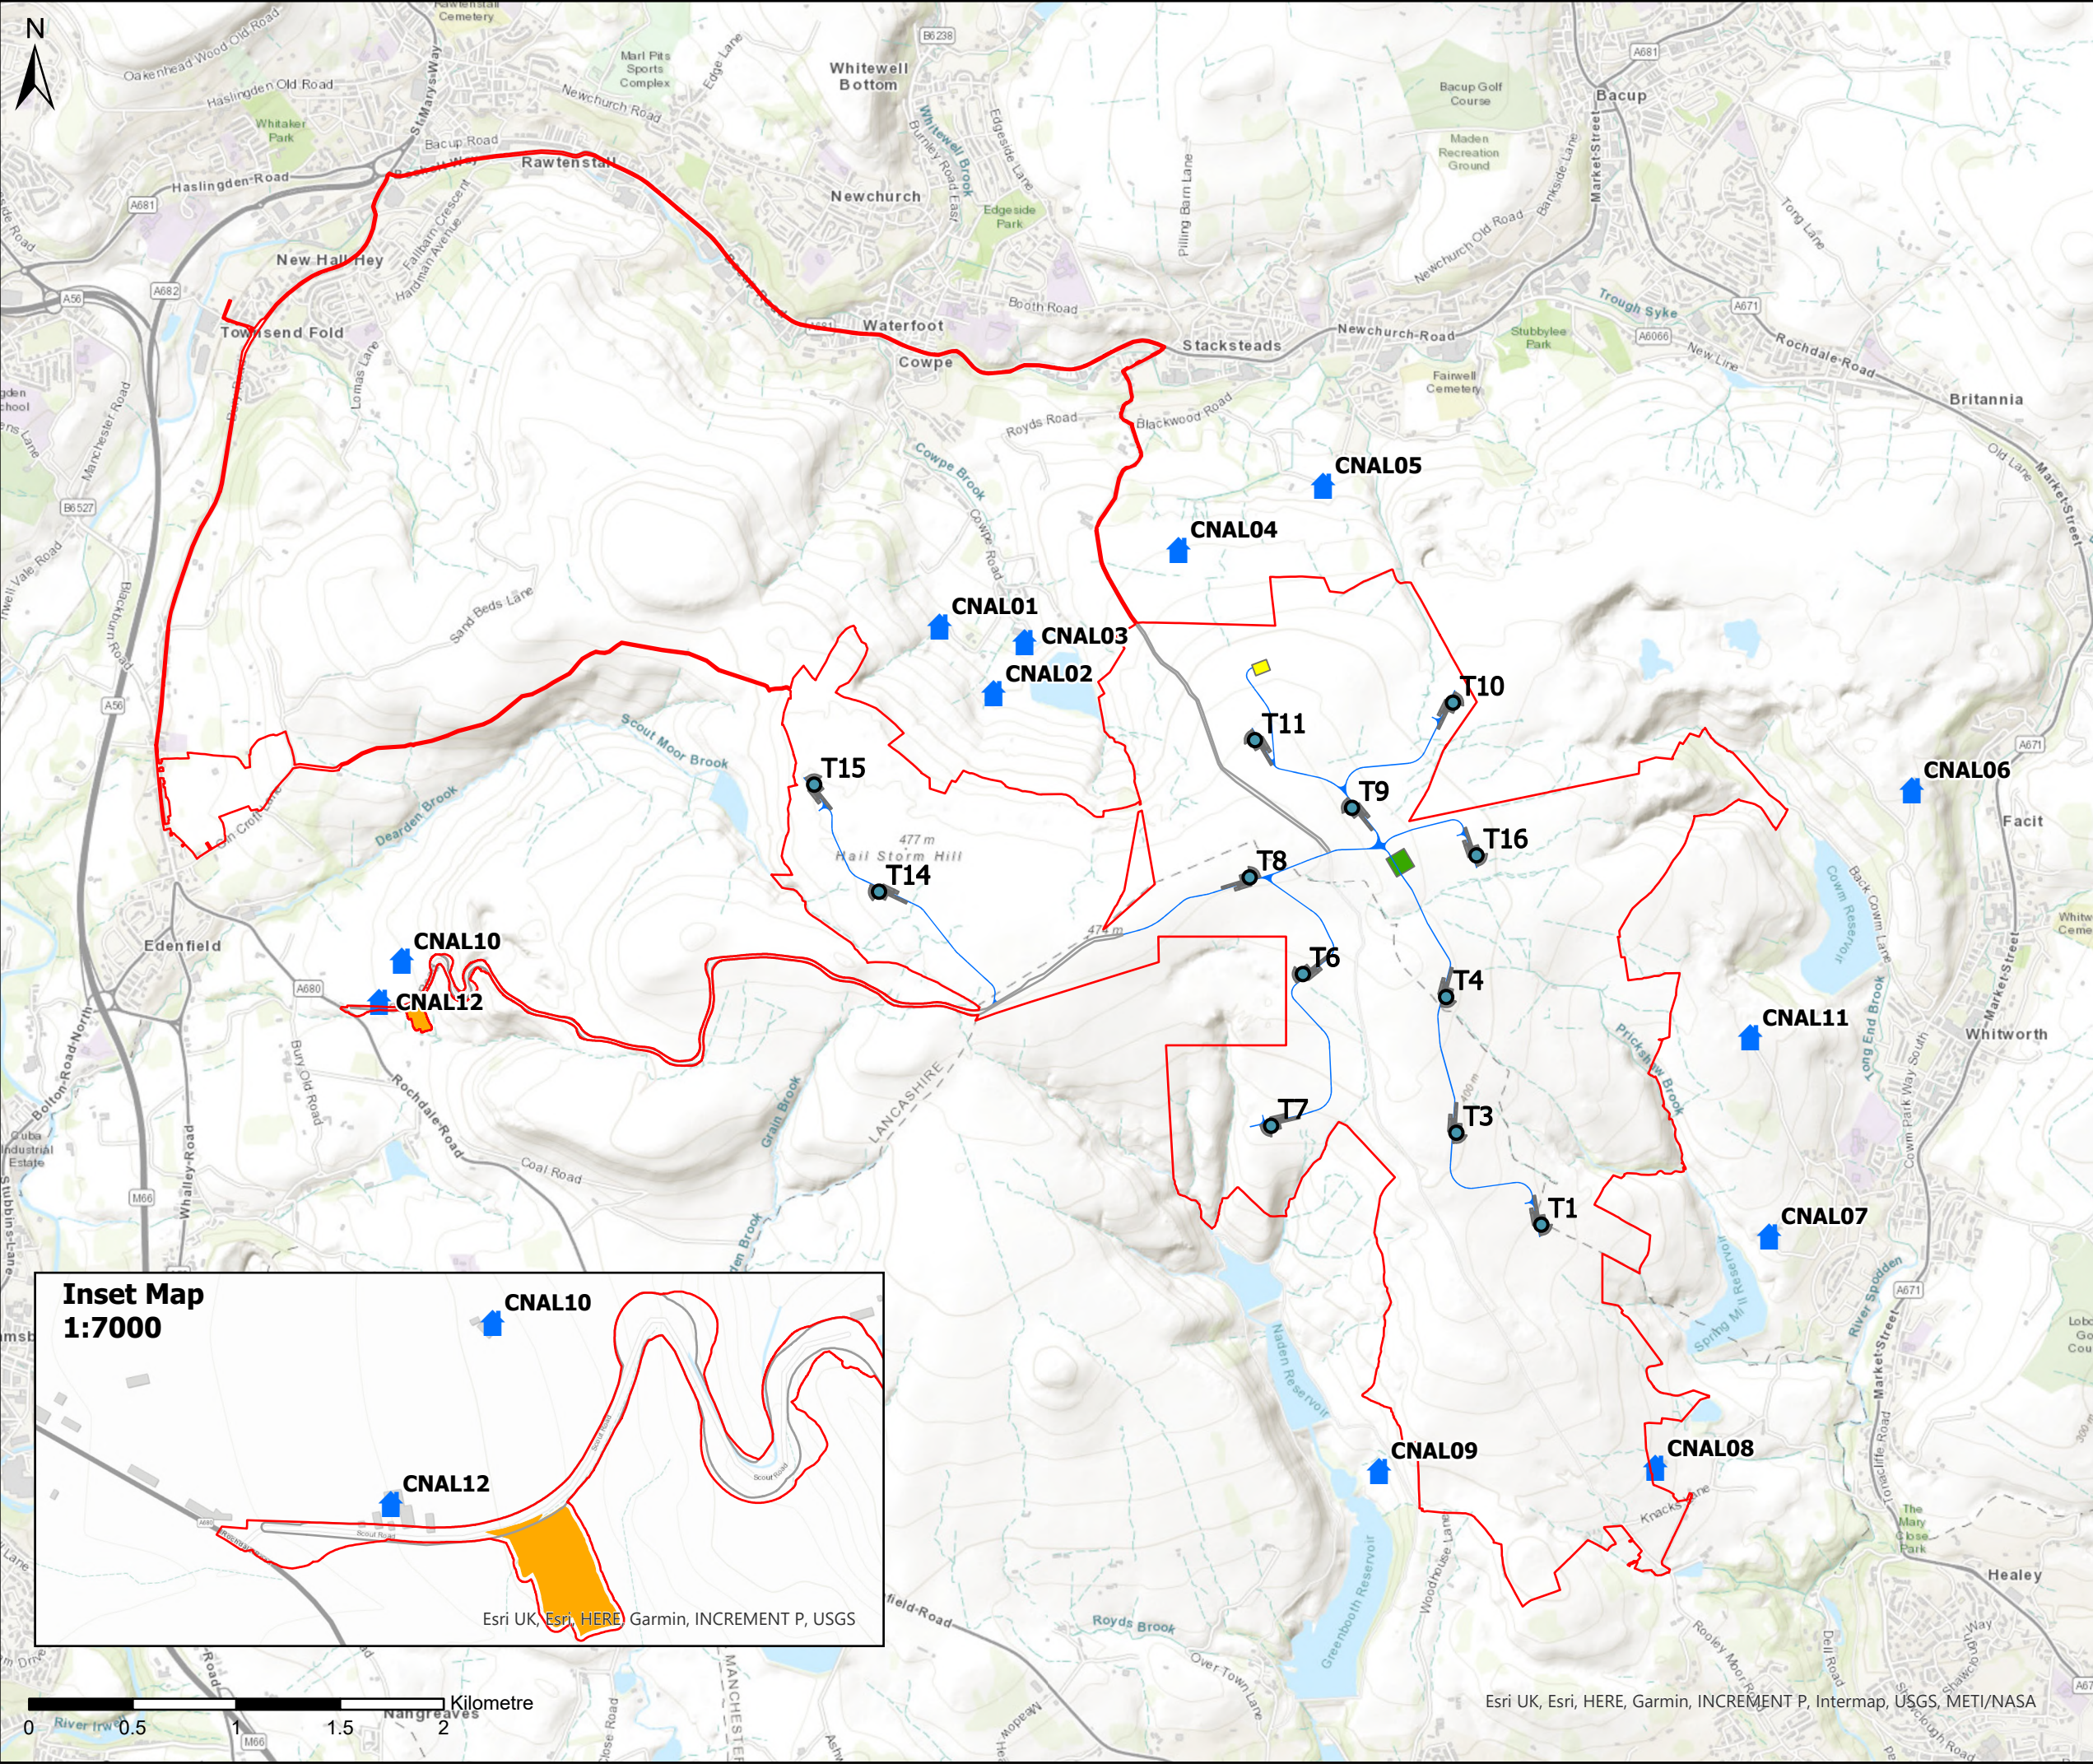

LEGEND

Assessment Boundary

Turbine Locations

Construction Noise Assessment Locations (CNALs)

Existing Site Tracks

Substation

Hardstanding

Track Extents

Construction Compound

Temporary Laydown Area

1	08/05/2026	SECOND ISSUE	RE	MT
0	24/04/2025	FIRST ISSUE	TS	JS
Rev.	Date	Amendment Details	Drawn	Approved

Blackburn

M6

FOREST OF ROSSENDALE

A681

Rochdale

DoBH, OS, Esri, HERE, Garmin, USGS, NGA

Bolton

Bury

This drawing should not be relied on or used in circumstances other than those for which it was originally prepared and for which TNEI Services Ltd was commissioned. TNEI Services Ltd accepts no responsibility for this drawing to any party other than the person by whom it was commissioned. Any party which breaches the provisions of this disclaimer shall indemnify TNEI Services Ltd for all loss or damage arising therefrom.

tnei

Client

Cubico

SUSTAINABLE INVESTMENTS

Drawing Status:

FOR PLANNING

Project Title:

SCOUT MOOR II WIND FARM

Drawing Title:

FIGURE 7.1: CONSTRUCTION NOISE ASSESSMENT

Scale:

1:30,000

Original Size:

A3

Spatial Reference:

British National Grid

Drawing Number:

16647-018

Contains OS data © Crown copyright and database right 2026