



Left-In / Right-Out

Proposed Kerb Line

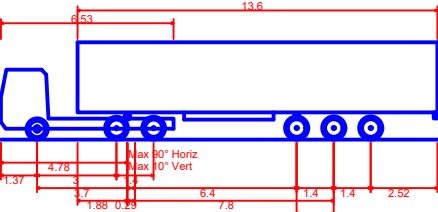

Max Legal Length (UK) Articulated Vehicle (16.5m)
Overall Length 16.500m
Overall Width 2.550m
Overall Body Height 3.681m
Min Body Ground Clearance 0.411m
Max Track Width 2.500m
Lock to lock time 6.00s
Kerb to Kerb Turning Radius 6.530m

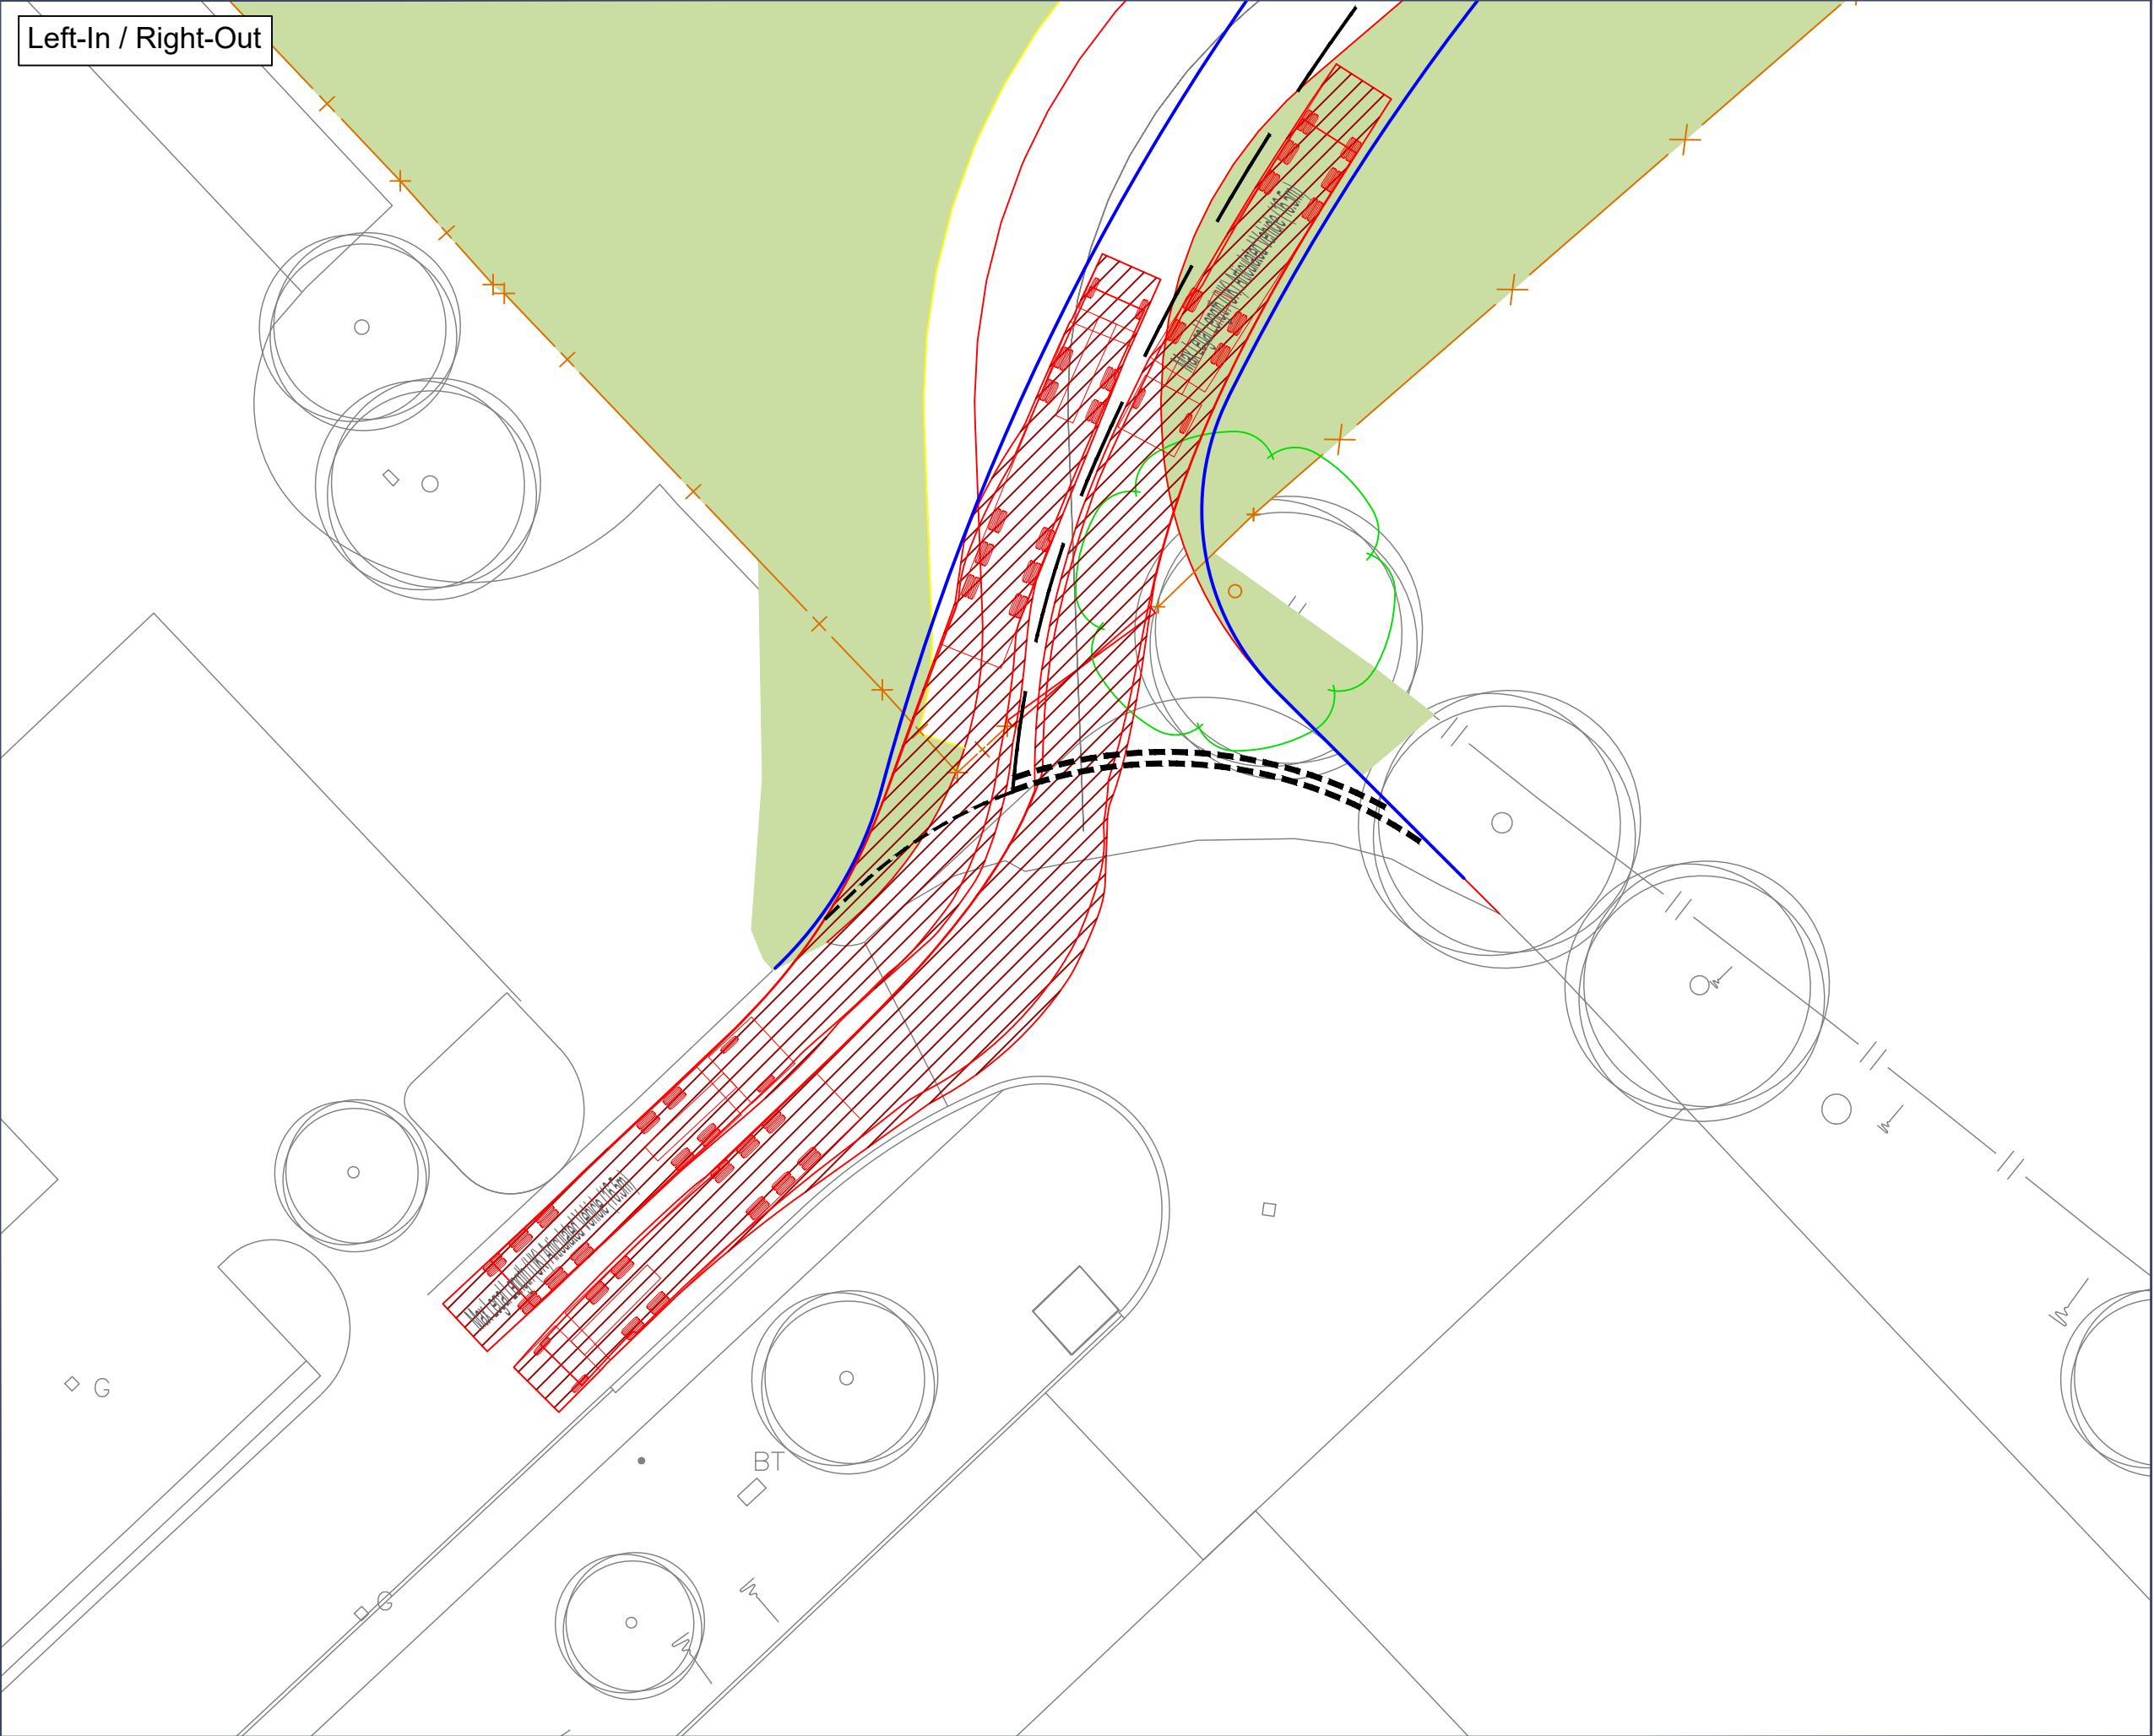

0344 8700 007
axis.co.uk



Client

Yeargate Limited

Project

The Field, Birch Business Park

Drawing Title

Site Access Swept Path Analysis

Scale

1:500 @A3

Date

22-07-25

Dwg no

5248-D03

Status

Preliminary

Drawn Checked

MK CZ

Rev

