


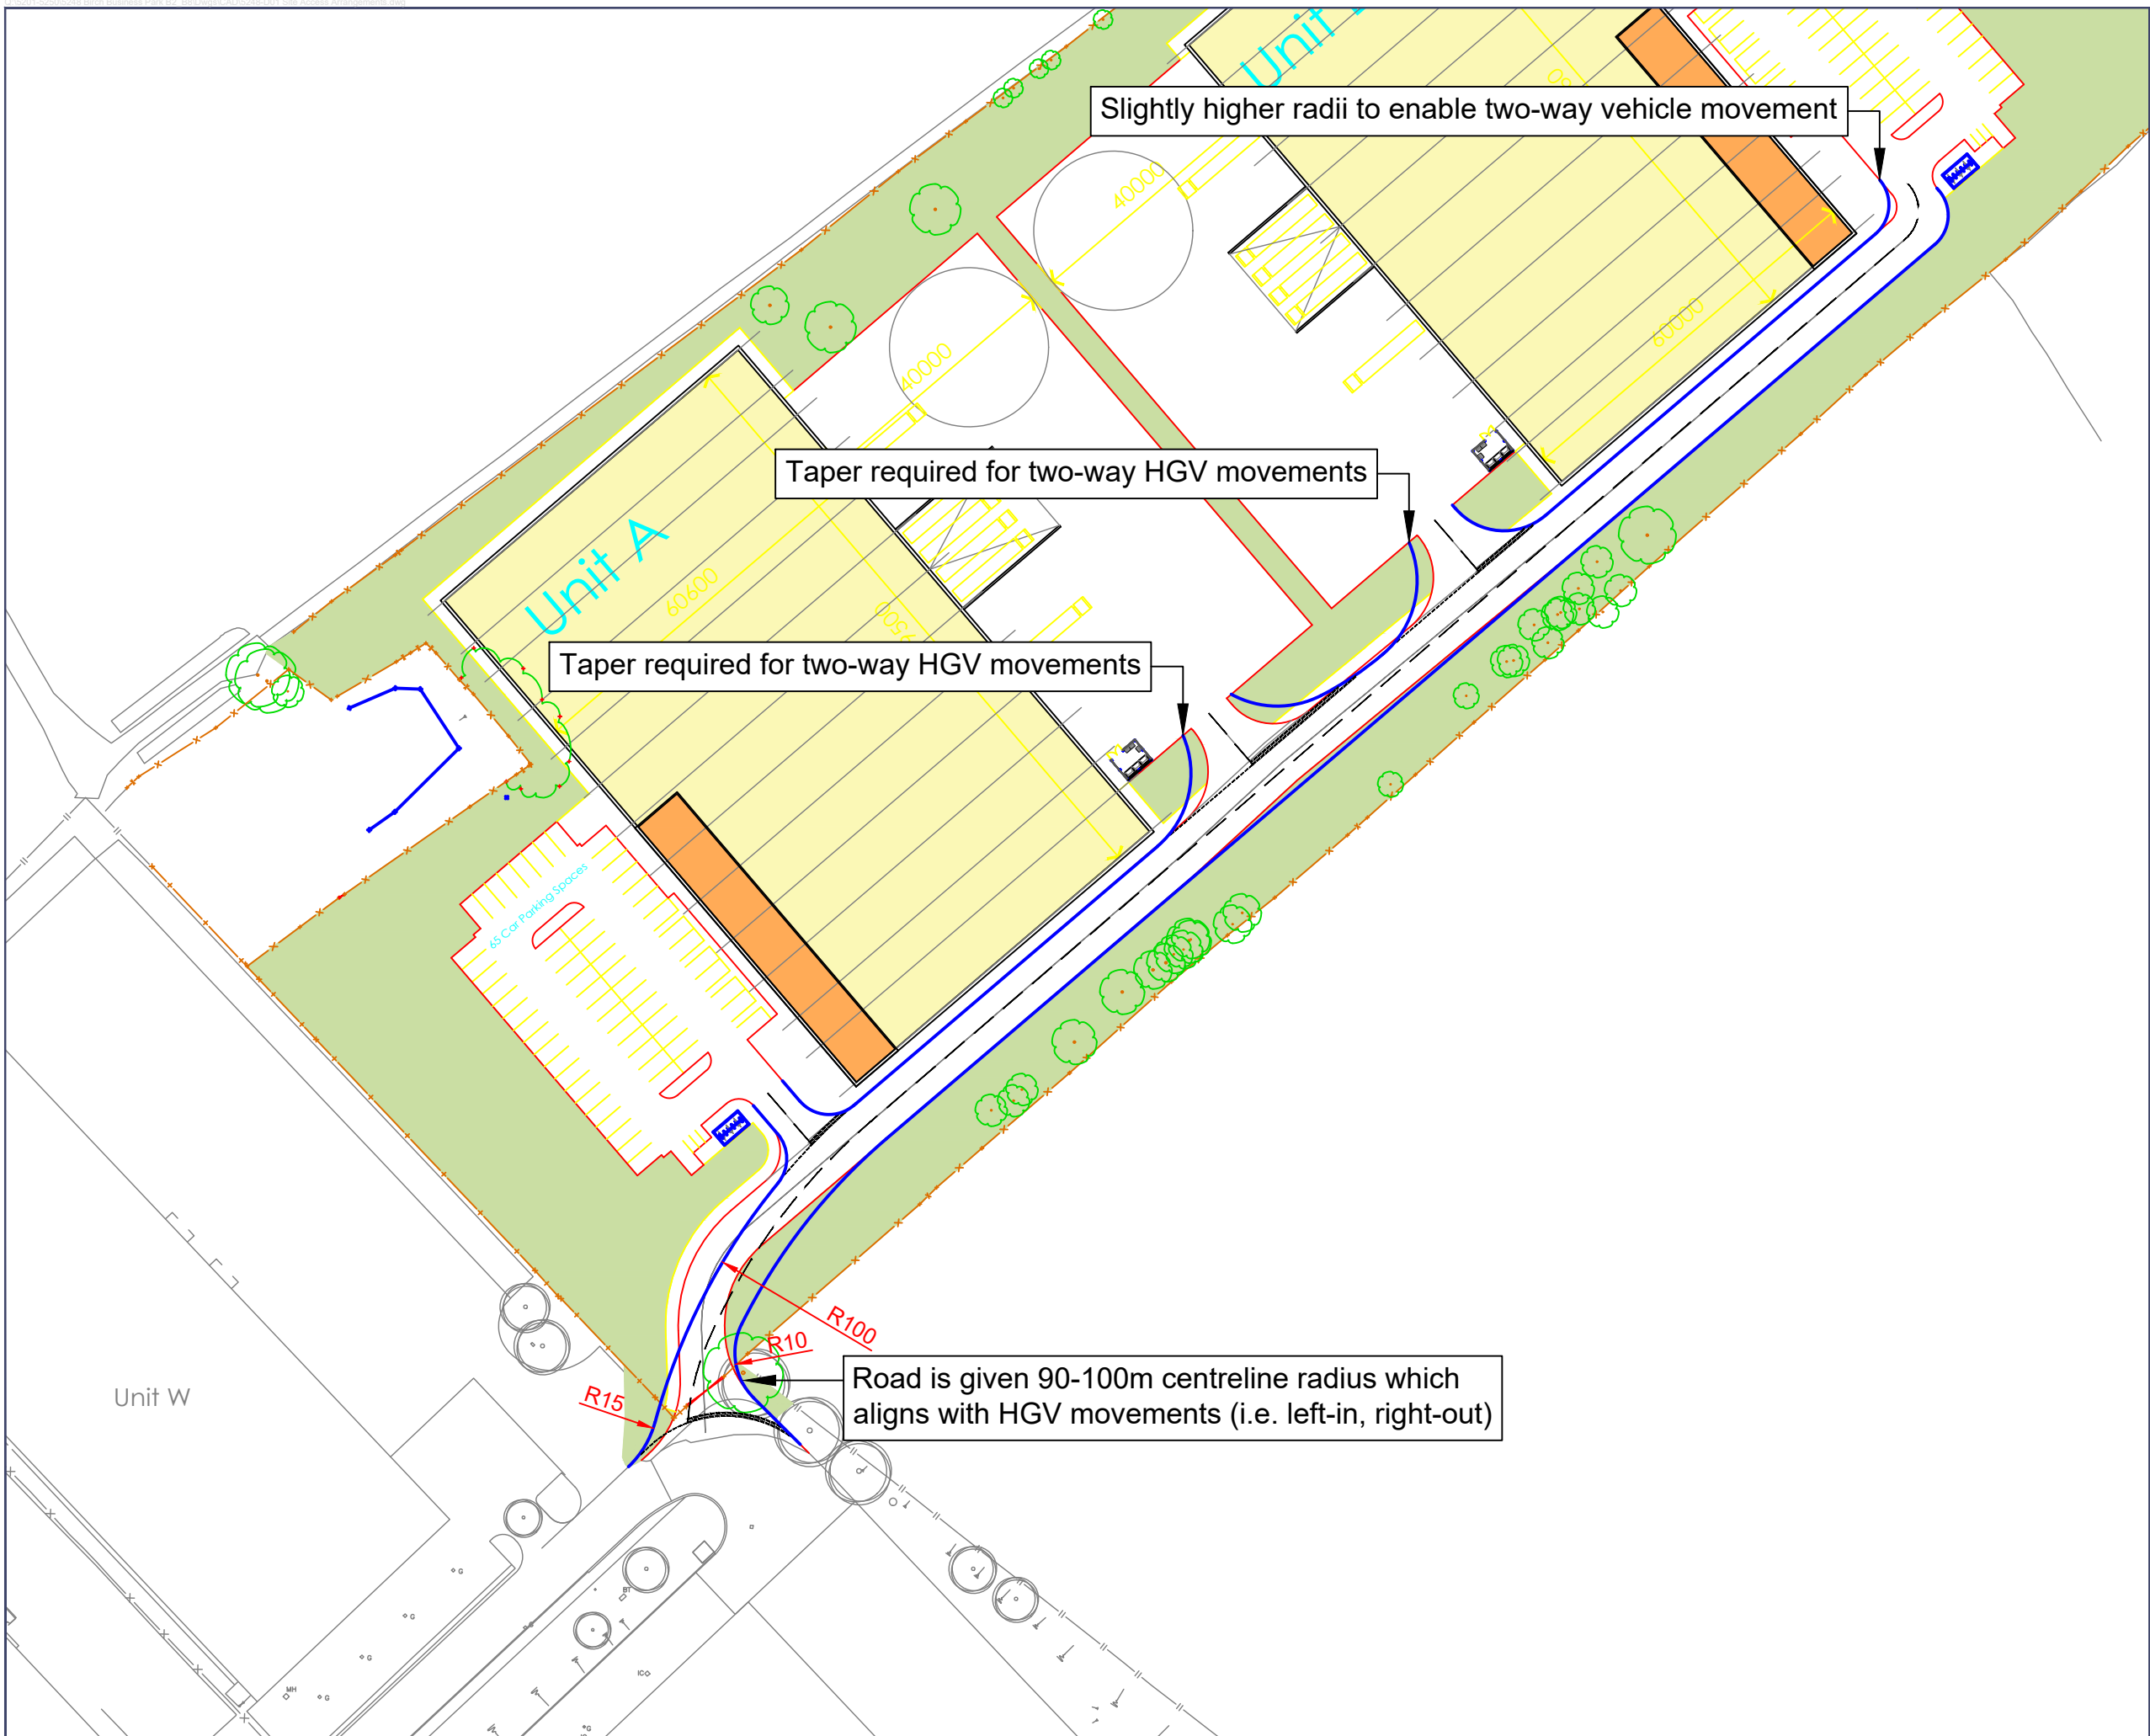

Kerb Line

0344 8700 007
axis.co.uk



Client

Yeagate Limited

Project

The Field, Birch Business Park

Drawing Title

Site Access Arrangements

Scale

1:1000 @A3

Date

22-07-25

Dwg no

5248-D01

Status

Preliminary

Drawn Checked

MK CZ

Rev

