
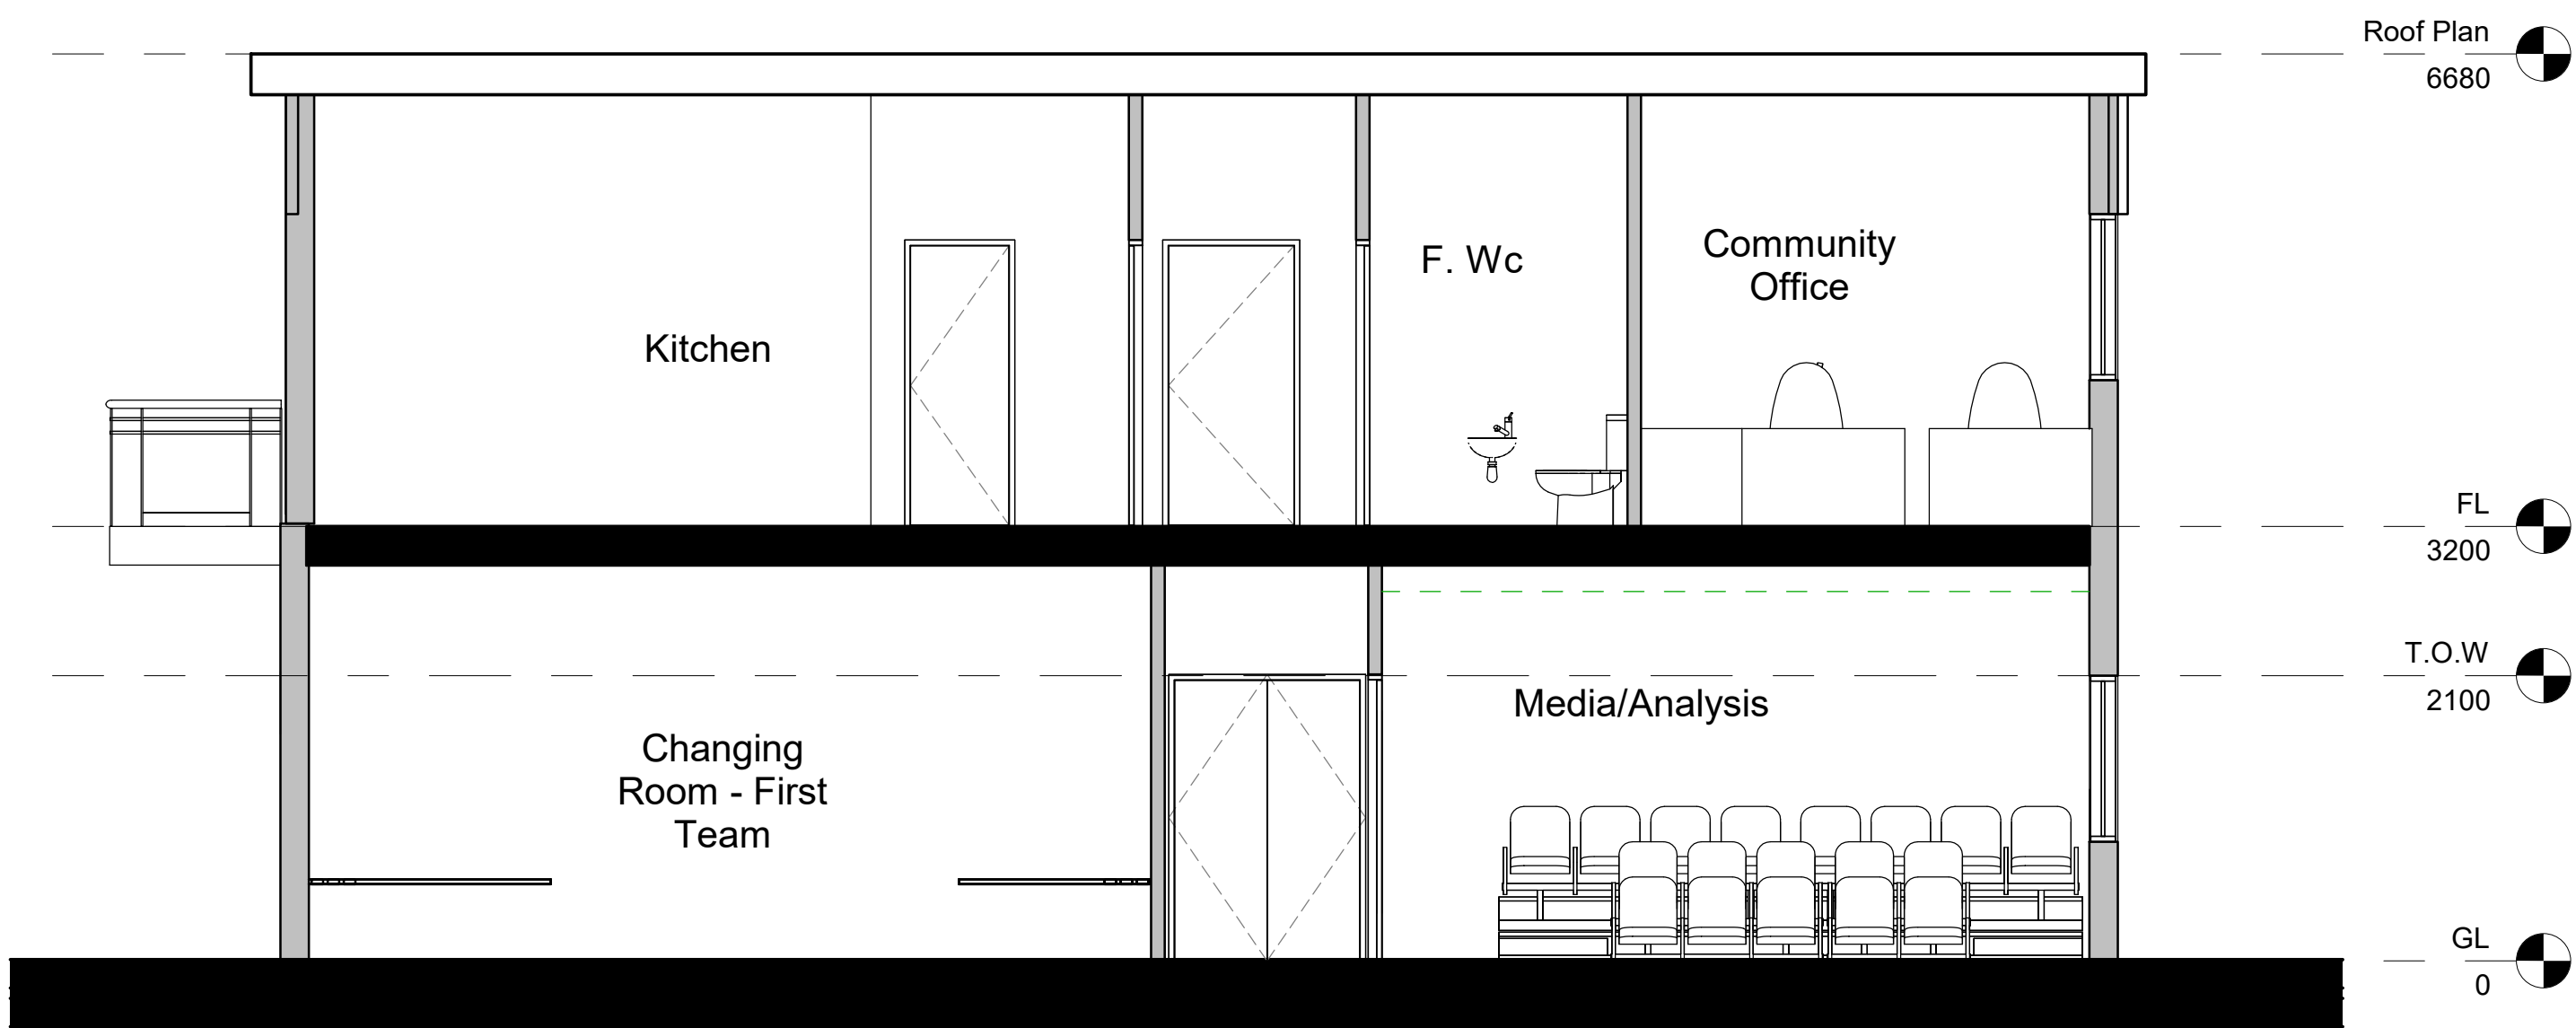


Section A-A
1 : 50

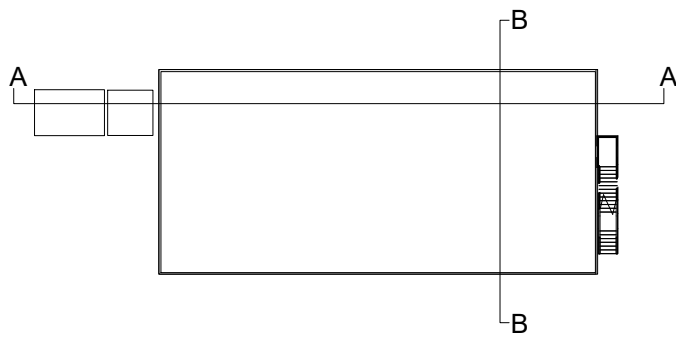

Section B-B
1 : 50

Rev	Description	Rev
-----	-------------	-----

SCAN ME FOR EXAMPLES



Modulek House, 19 Bessemer Close, Eblake Industrial Estate, Verwood, Dorset, BH31 6AZ

Tel 01202 813 121 Fax 08700 110 153

Email sales@modulek.co.uk

Client

Rochdale FC

Project Title

Rochdale FC

Drawing Title

Proposed Sections

Drawn by	Checked by	Date
SSH	DP	25/03/2026
Project number	Scale	
3230	As indicated	
Drawing No	Revision	
MDK-XX-ZZ-DR-Y- 5		