


1. Refer to written specification and drawings listed therein.

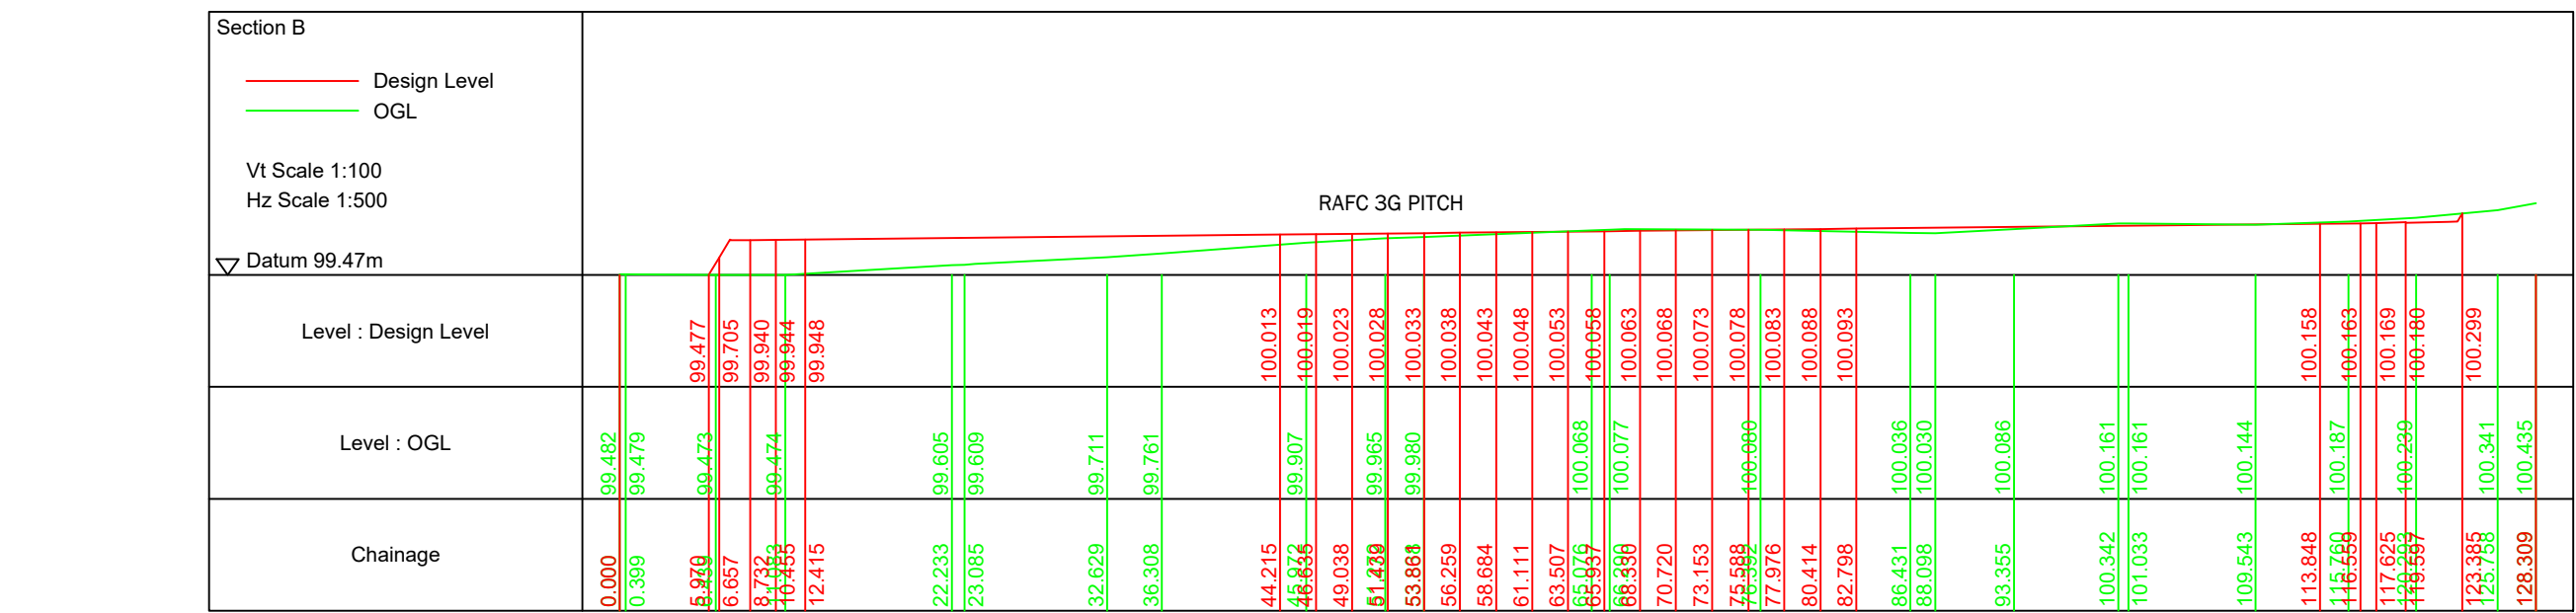

JOBI SPORTS

OBI
SPORTS

PROJECT BOWLEE PARK TRAINING GROUND DEVELOPMENT

PRELIM	Issued by MH	Revision	P1
--------	--------------	----------	----

PRELIM	Issued by MH	Revision P1
Object No 161	Date AUG 2026	Drawing No 161/106-A
paper Size A1	Scale: 1:500	