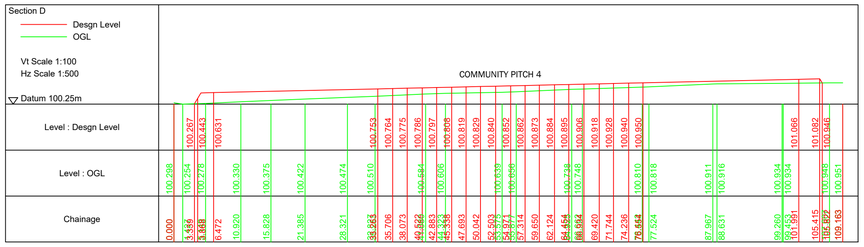

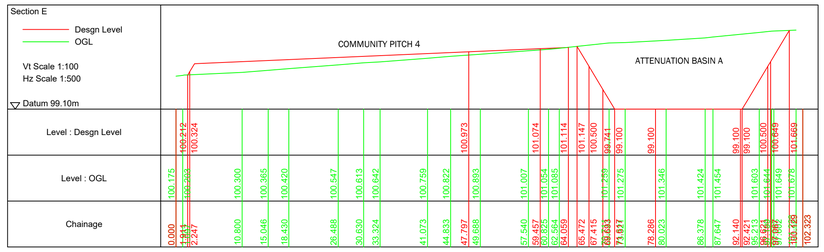

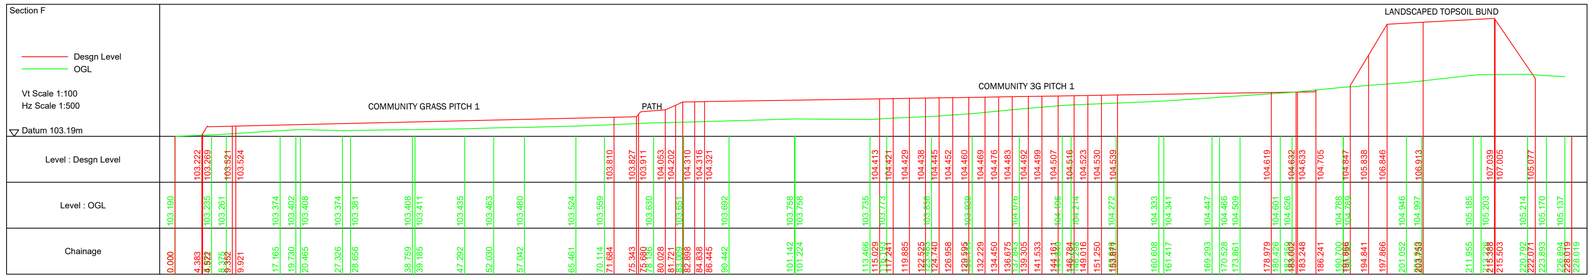

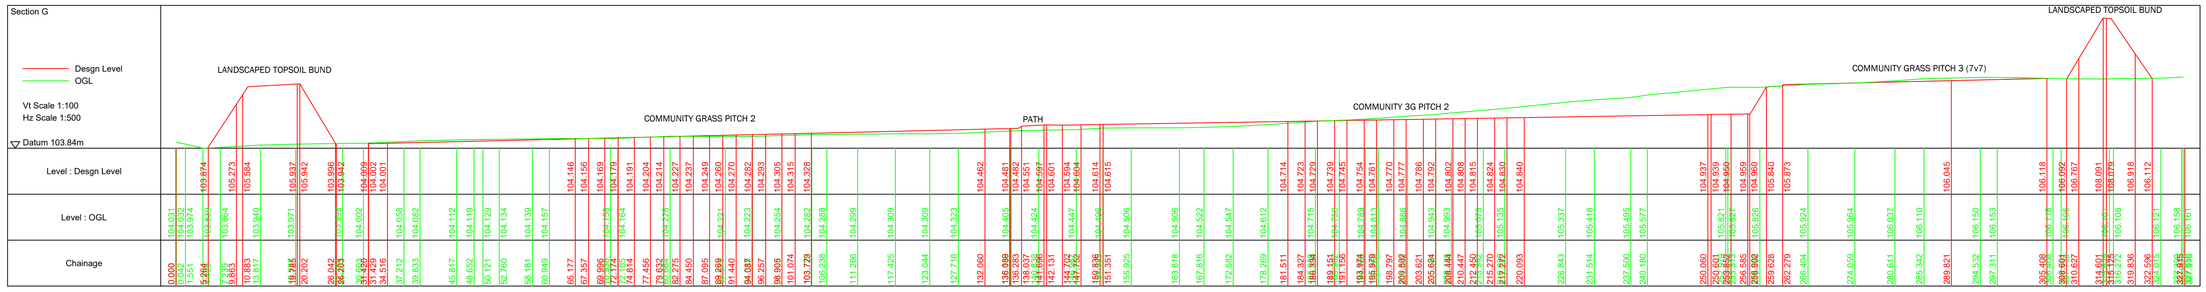

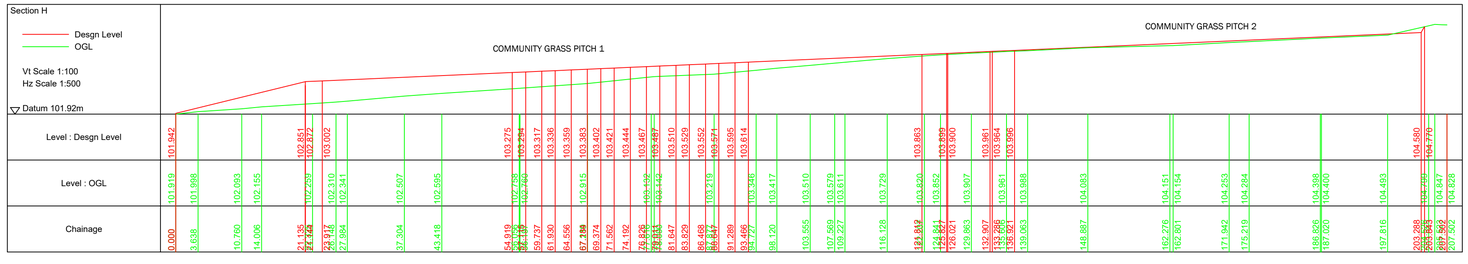

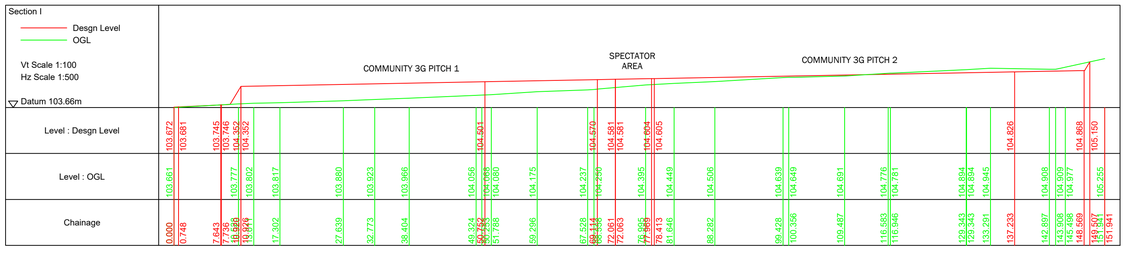

Notes:

1. Refer to written specification and drawings listed therein.

2. Do not scale from this drawing. All dimensions to be checked on site. Do not make assumptions.

NORTH

INDICATIVE ONLY

ROCHDALE A.F.C. THE DALE

REVISIONS

OBI SPORTS	E: charles@obisports.com M: +44 (0) 7446161006 T: +44 (0) 161 2371717 80 Mosley Street, Manchester, M2 3FX	OBI SPORTS

CLIENT: ROCHDALE FOOTBALL CLUB

PROJECT: BOWLEE PARK TRAINING GROUND DEVELOPMENT

DRAWING: PROPOSED COMMUNITY PITCHES SITE SECTIONS

PRELIM	Issued by MH	Revision P1	
Project No 161	Date AUG 2026	Drawing No 161/106-B	
Paper Size A1	Scale: 1:500		