




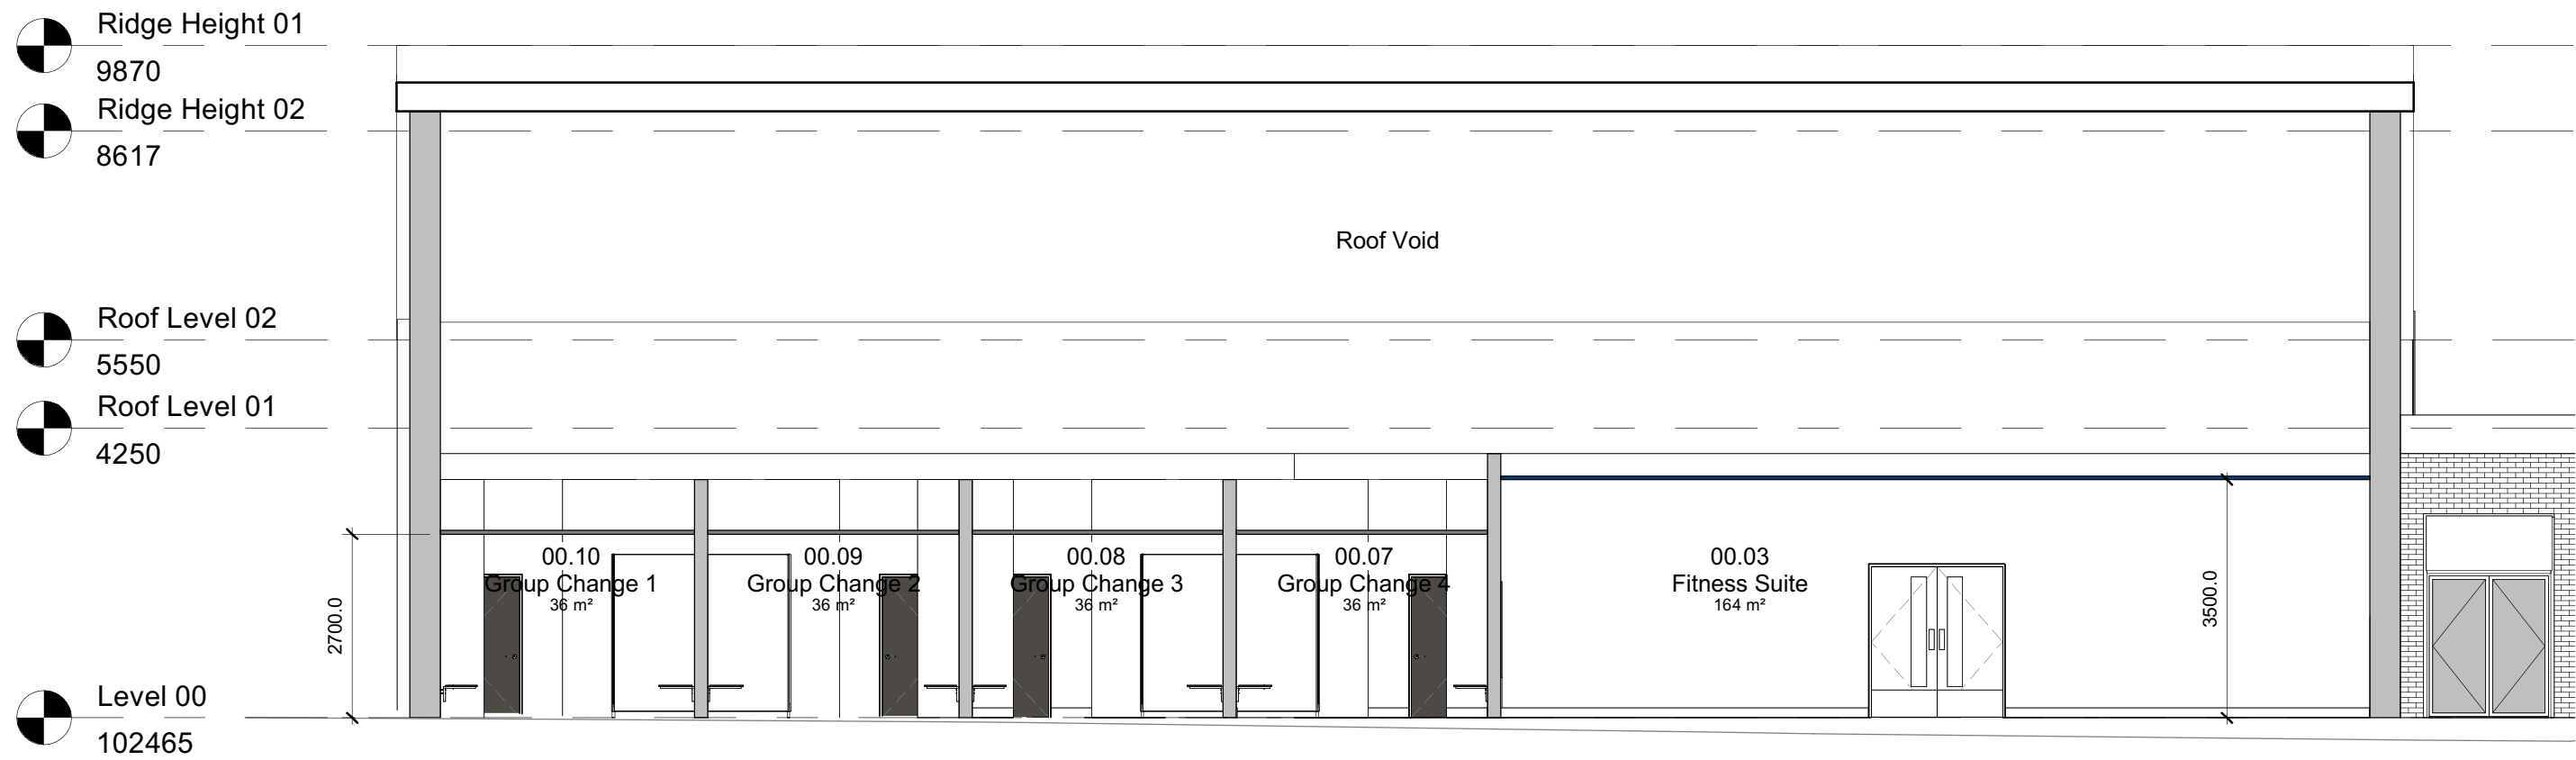


Proposed Section 1
1 : 100

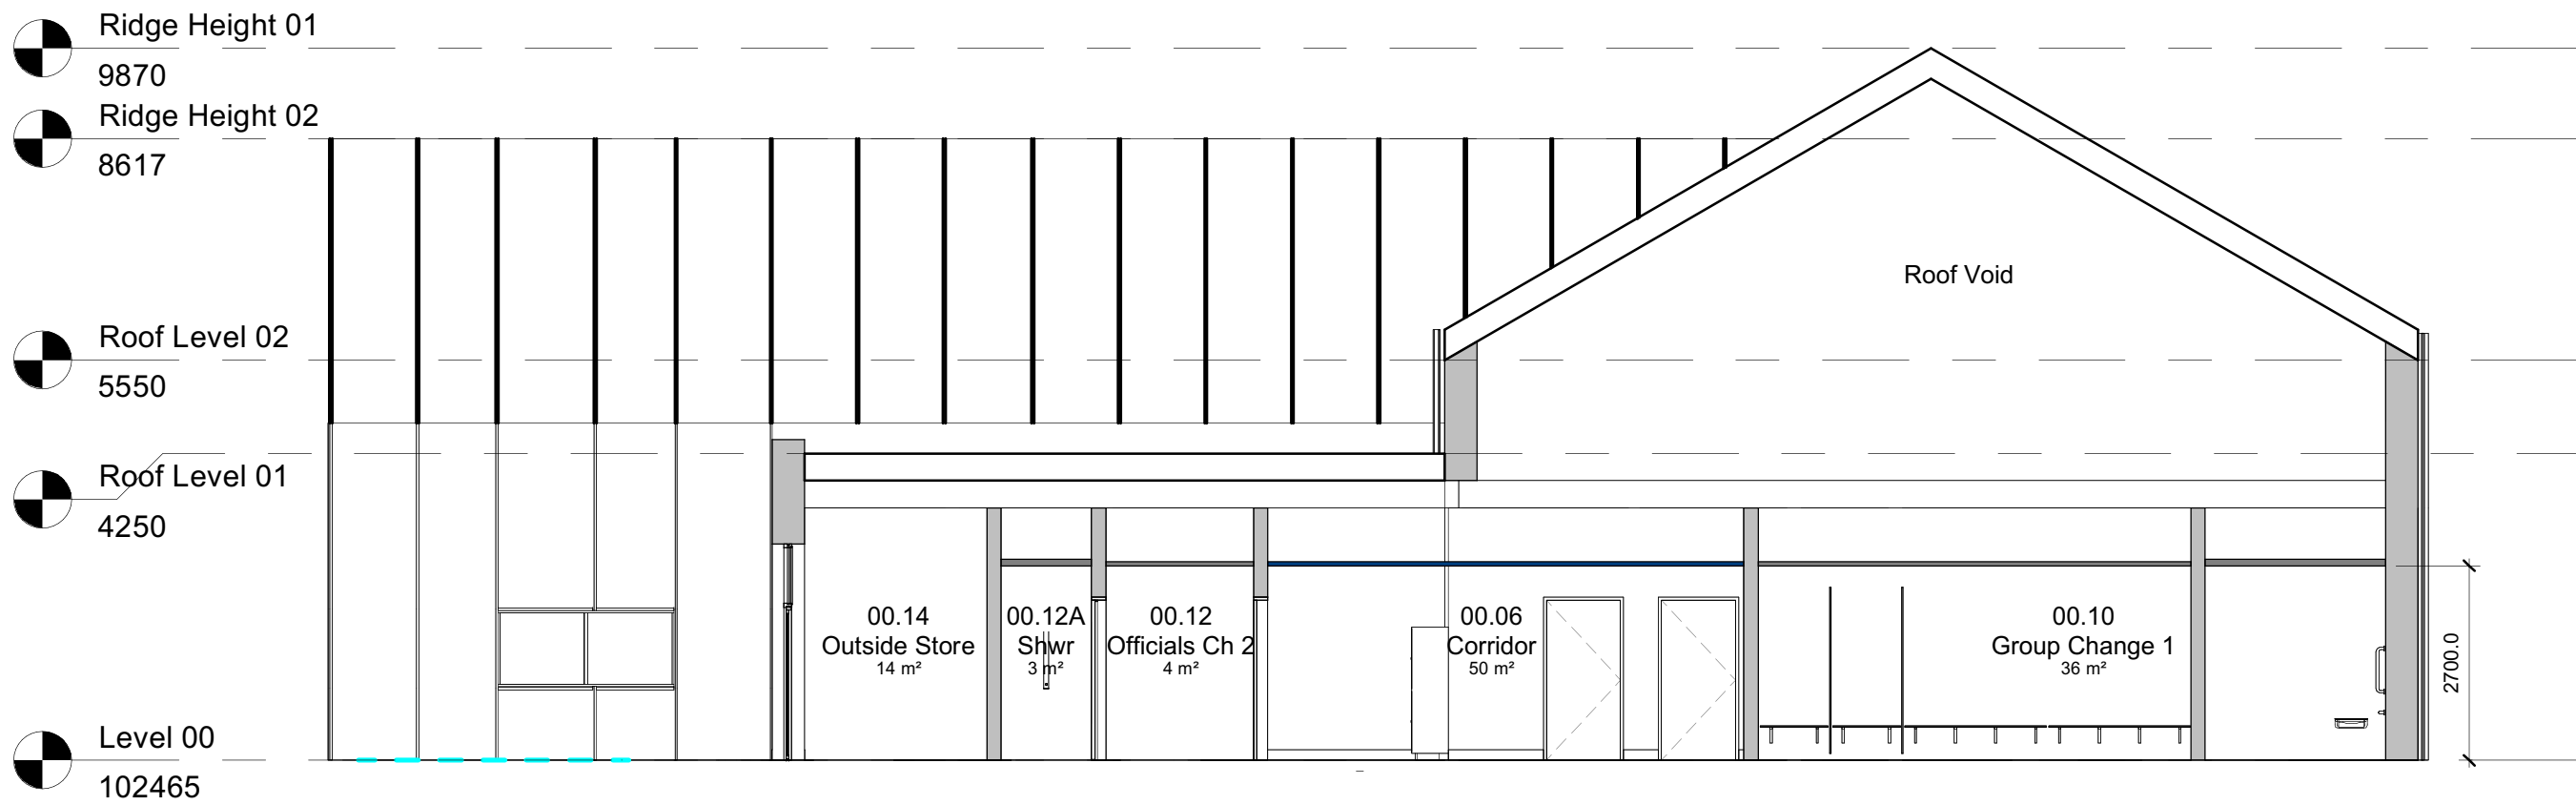

Proposed Section 2
1 : 100

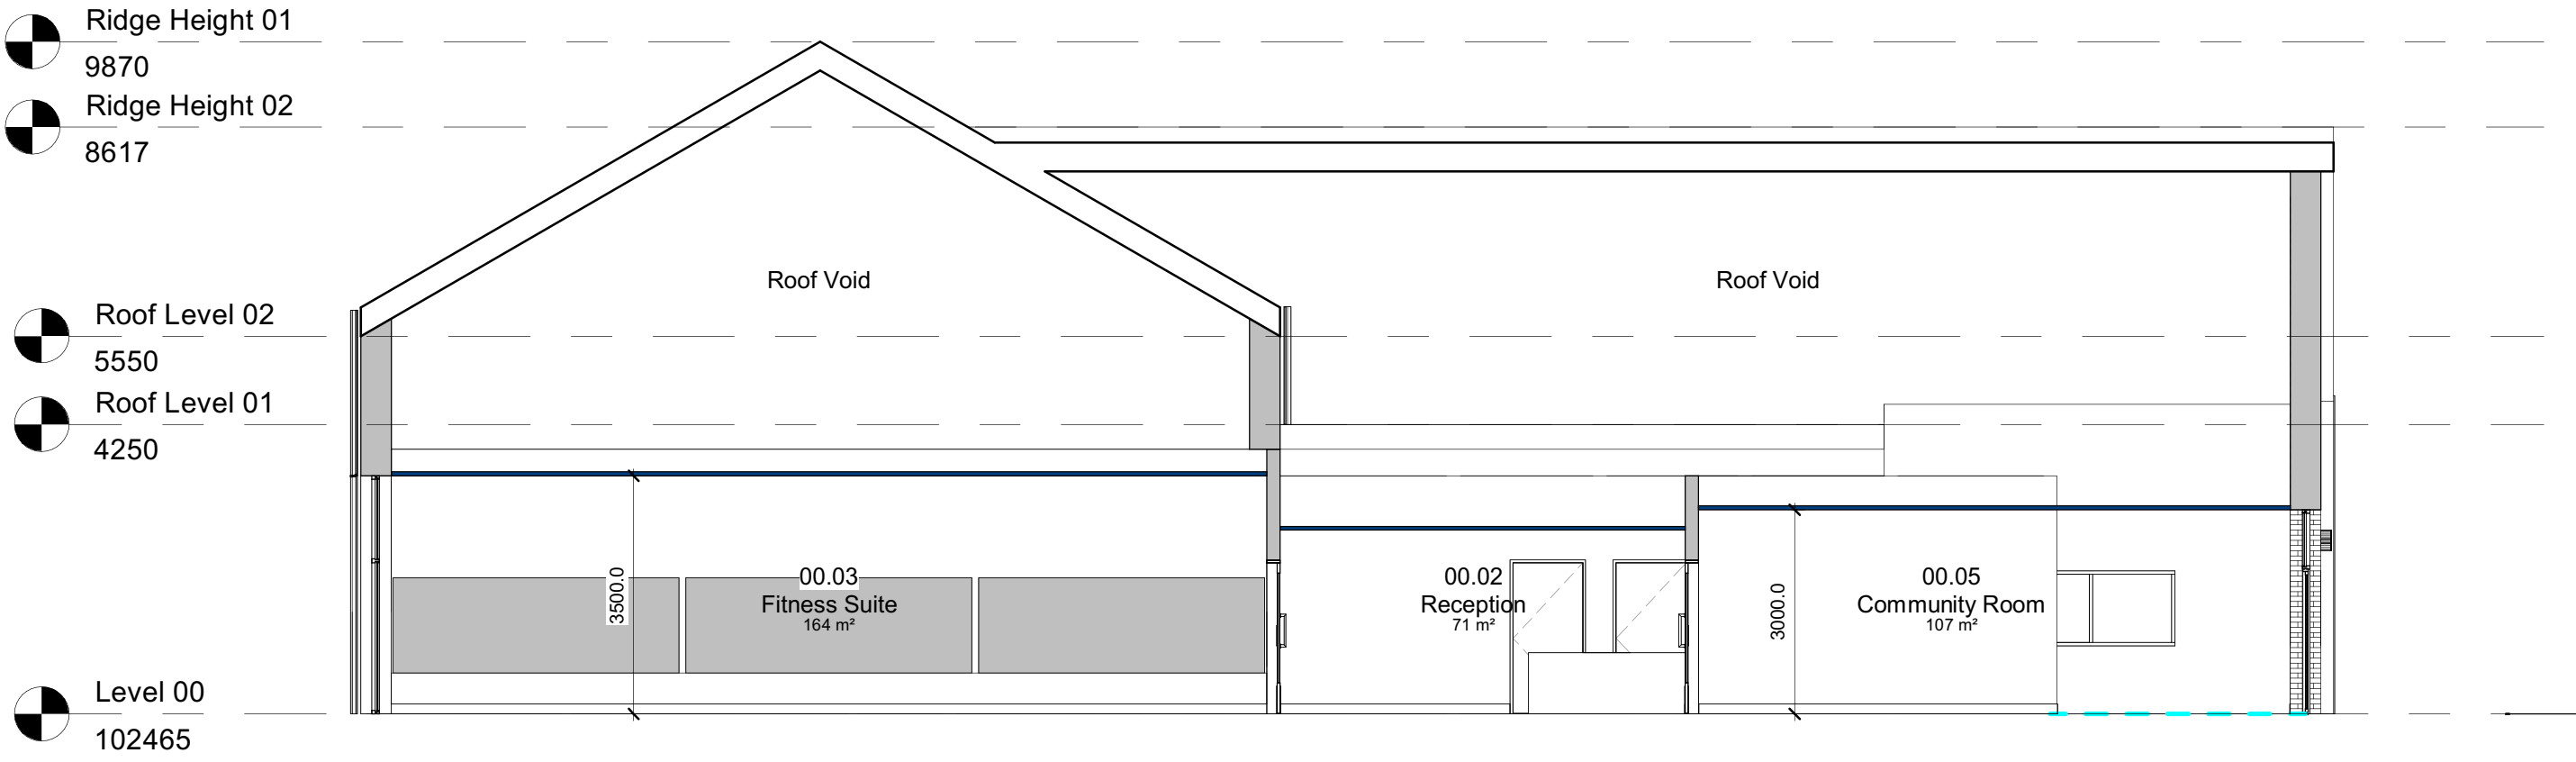

Proposed Section 3
1 : 100

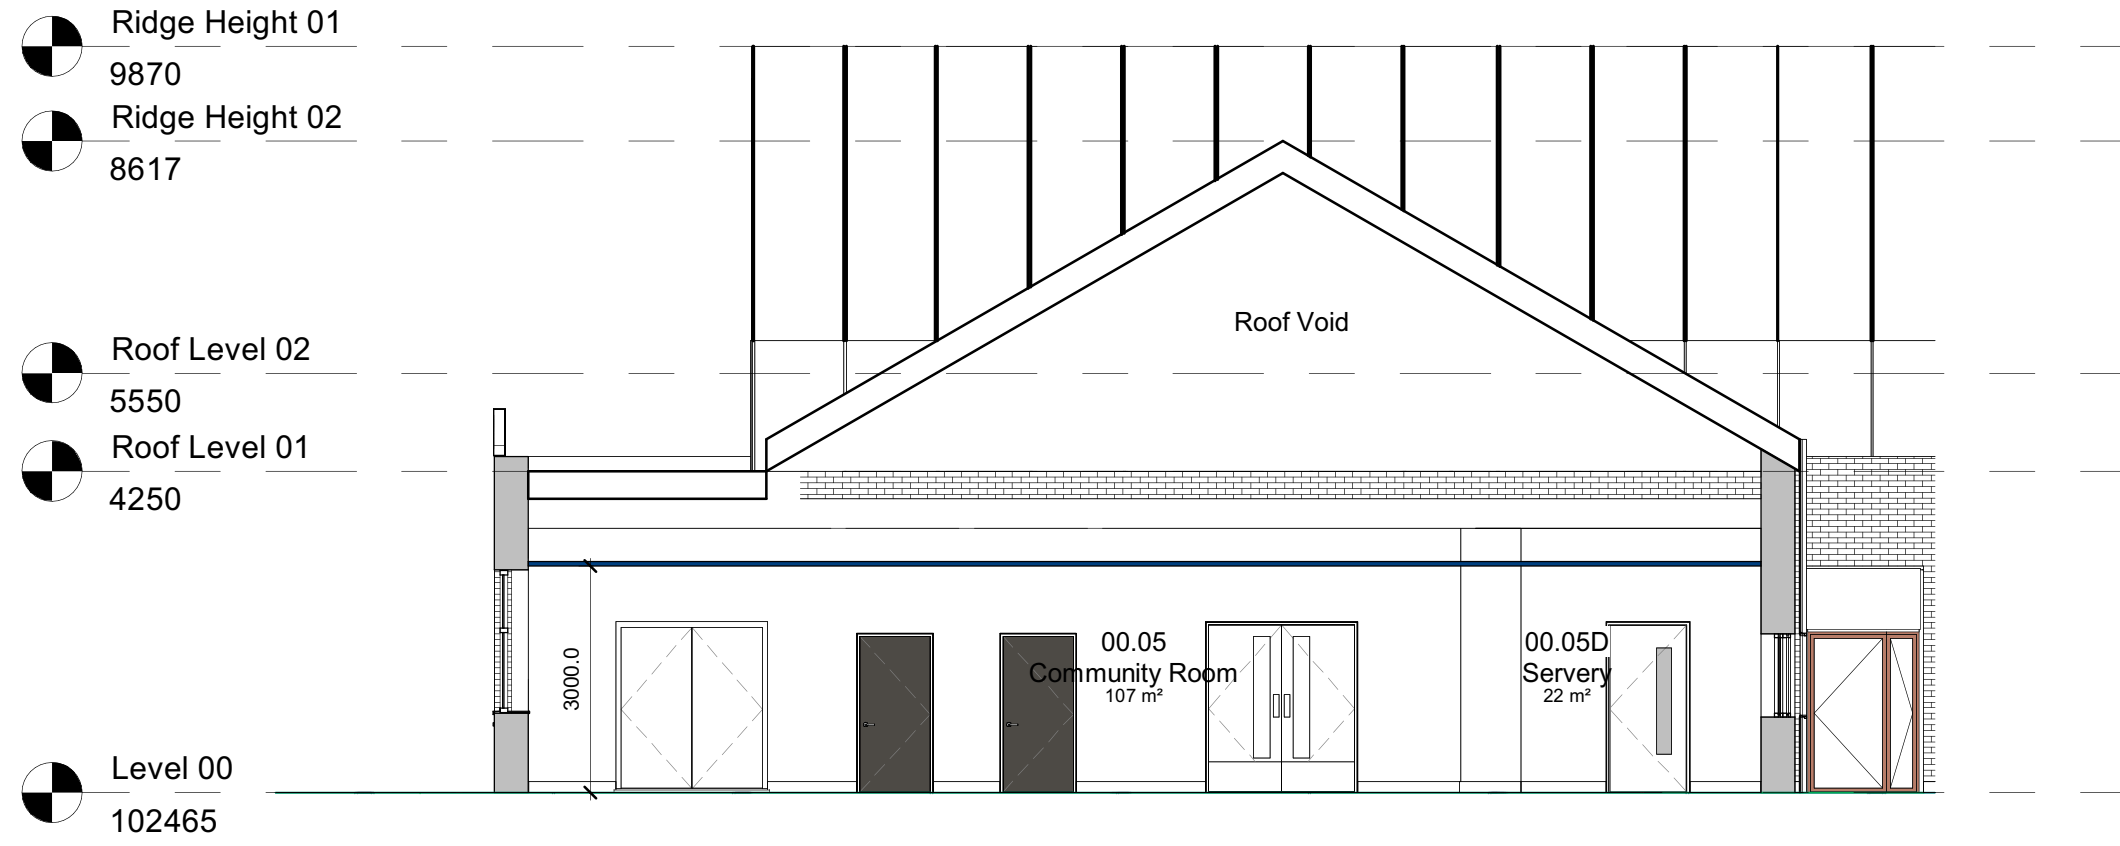

Proposed Section 4
1 : 100

Rev	Date	By	Description
P01	08.08.26	DAS	Issued for planning.

Client:
Rochdale Borough Council
Project:
Bowlee

Drawing:
Proposed GA Sections

Workstage: Design
POZ Project Number: 6009
Status: Rev: P01
Author: DAS
Approved: DAS
Scale: at A1
1 : 100

Drawing No.: BOWLEE-POZ-XX-ZZ-D-A-14500

pozzoni
email: architects@pozzoni.co.uk
web: www.pozzoni.co.uk
Altrincham | Brighton

DO NOT SCALE. The Contractor is to check all dimensions and conditions on site before commencing.
This drawing remains the copyright of Pozzoni Architecture Ltd.

