



FRONT ELEVATION
(PROPOSED)

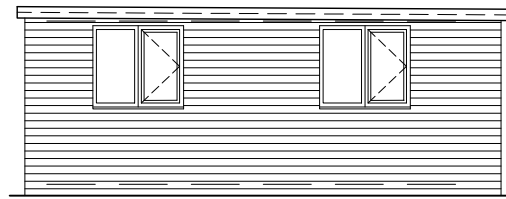


SIDE ELEVATION
(PROPOSED)

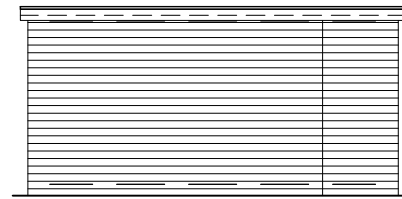


REAR ELEVATION
(PROPOSED)



SIDE ELEVATION
(PROPOSED)

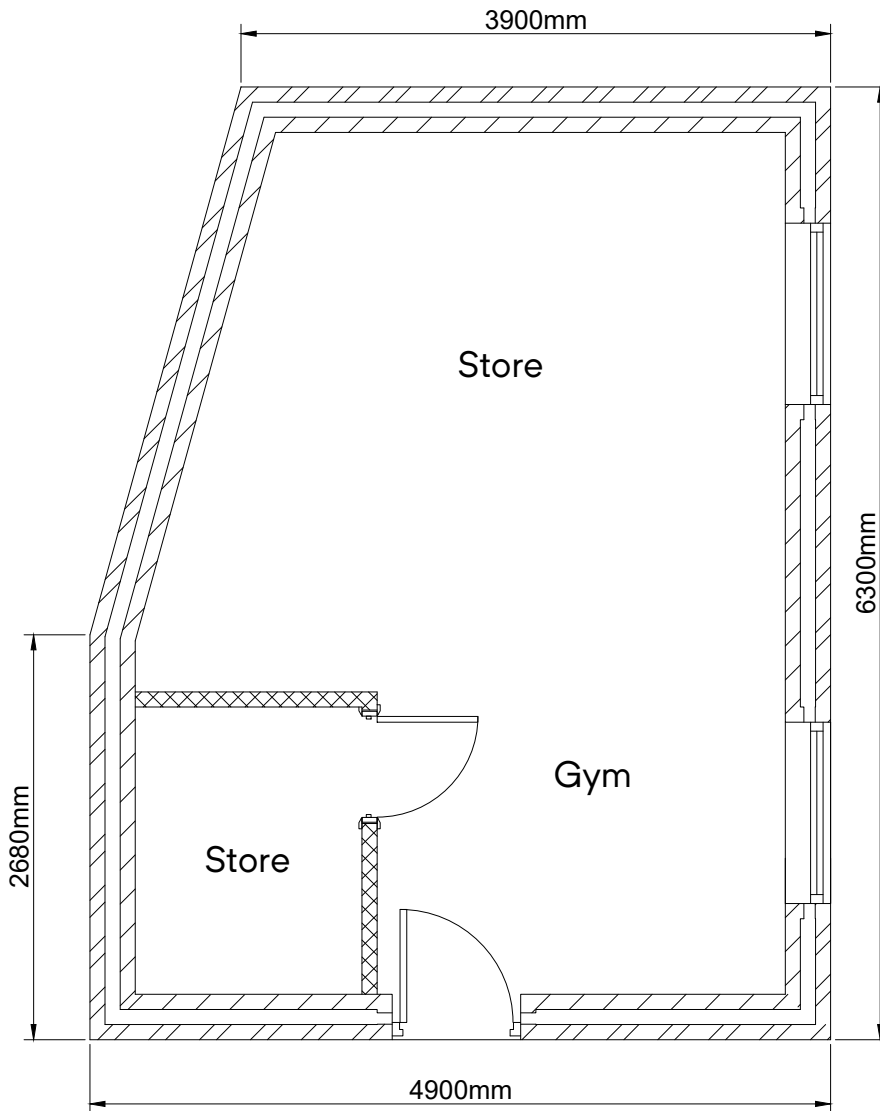

GROUND FLOOR PLAN
(PROPOSED)

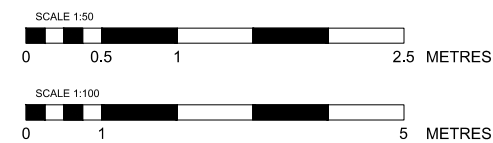

Building Design Services

M.FAROOQ
418 Bury Road
Rochdale
OL11 5EU
01706 712231
0796 7605 763

bds.

For:

MR JAVID

PROPOSED OUT BUILDING
AT


7 Falinge Fold
Rochdale
OL12 7LE

Scale:


(Plan)
1:50 @ A3
(Elevation)
1:100 @ A3

Job No. & Sheet

2450/1

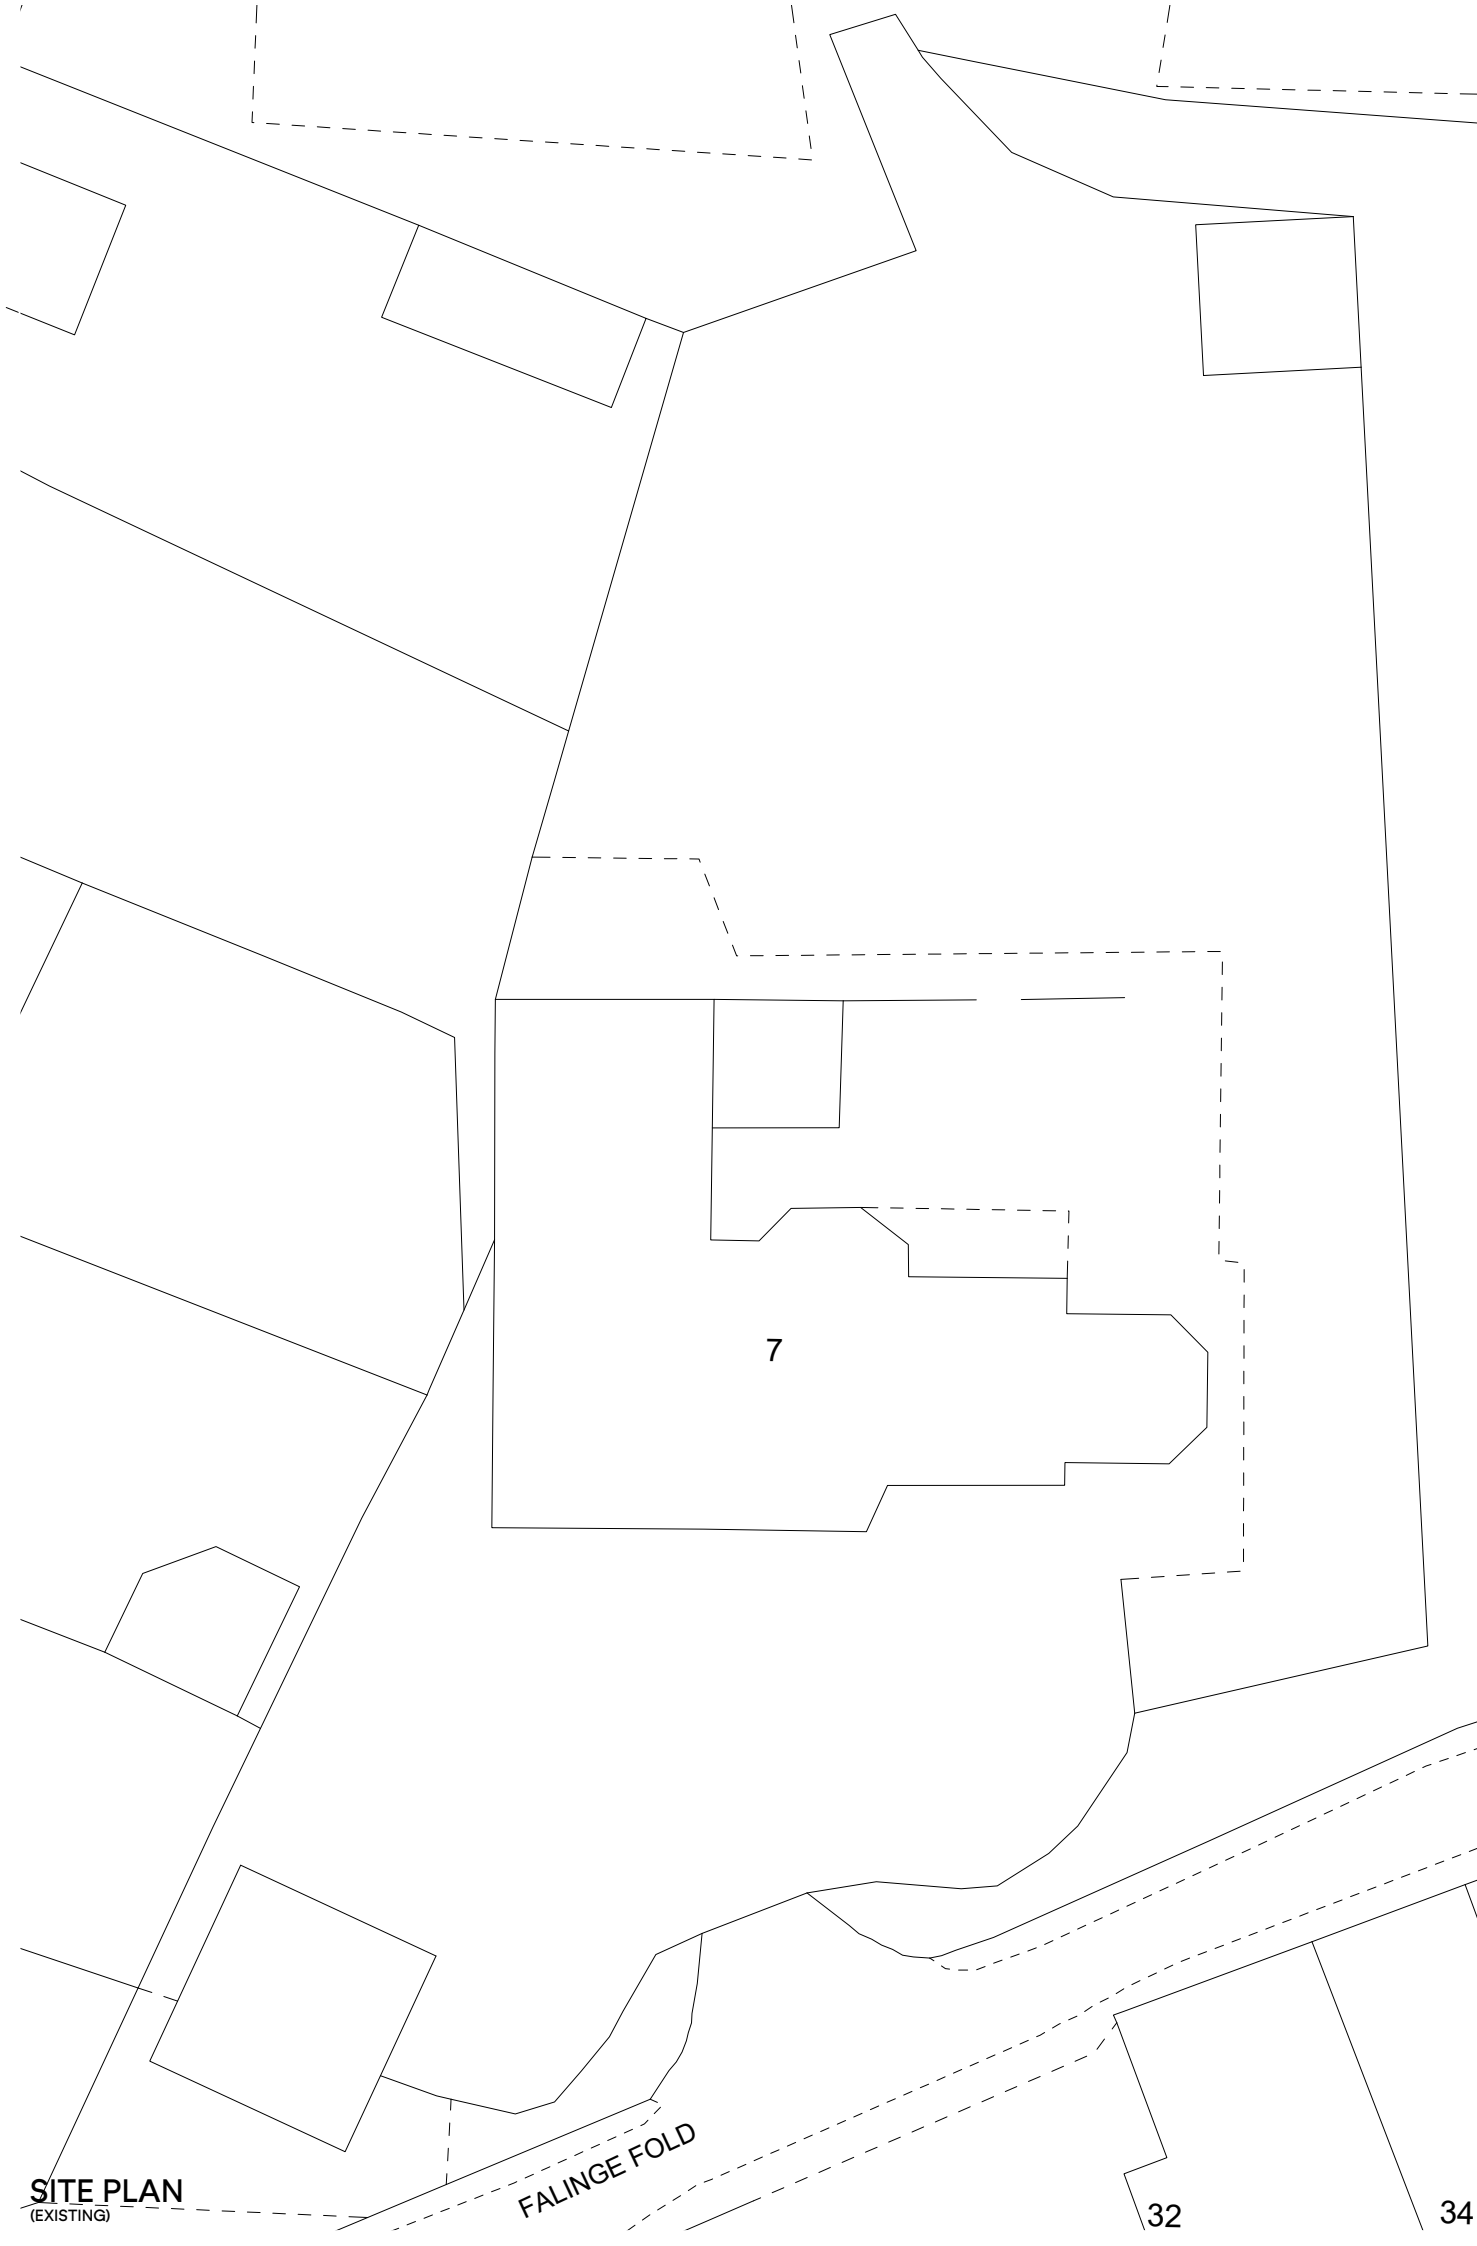

Building Design Services M.FAROOQ 418 Bury Road Rochdale OL11 5EU 01706 712231 0796 7605 763 bds.	For: MR JAVID	Scale: (Site Plan) 1:200 @ A3
	PROPOSED OUT BUILDING AT	
	7 Falinge Fold Rochdale OL12 7LE	Job No. & Sheet 2450/2

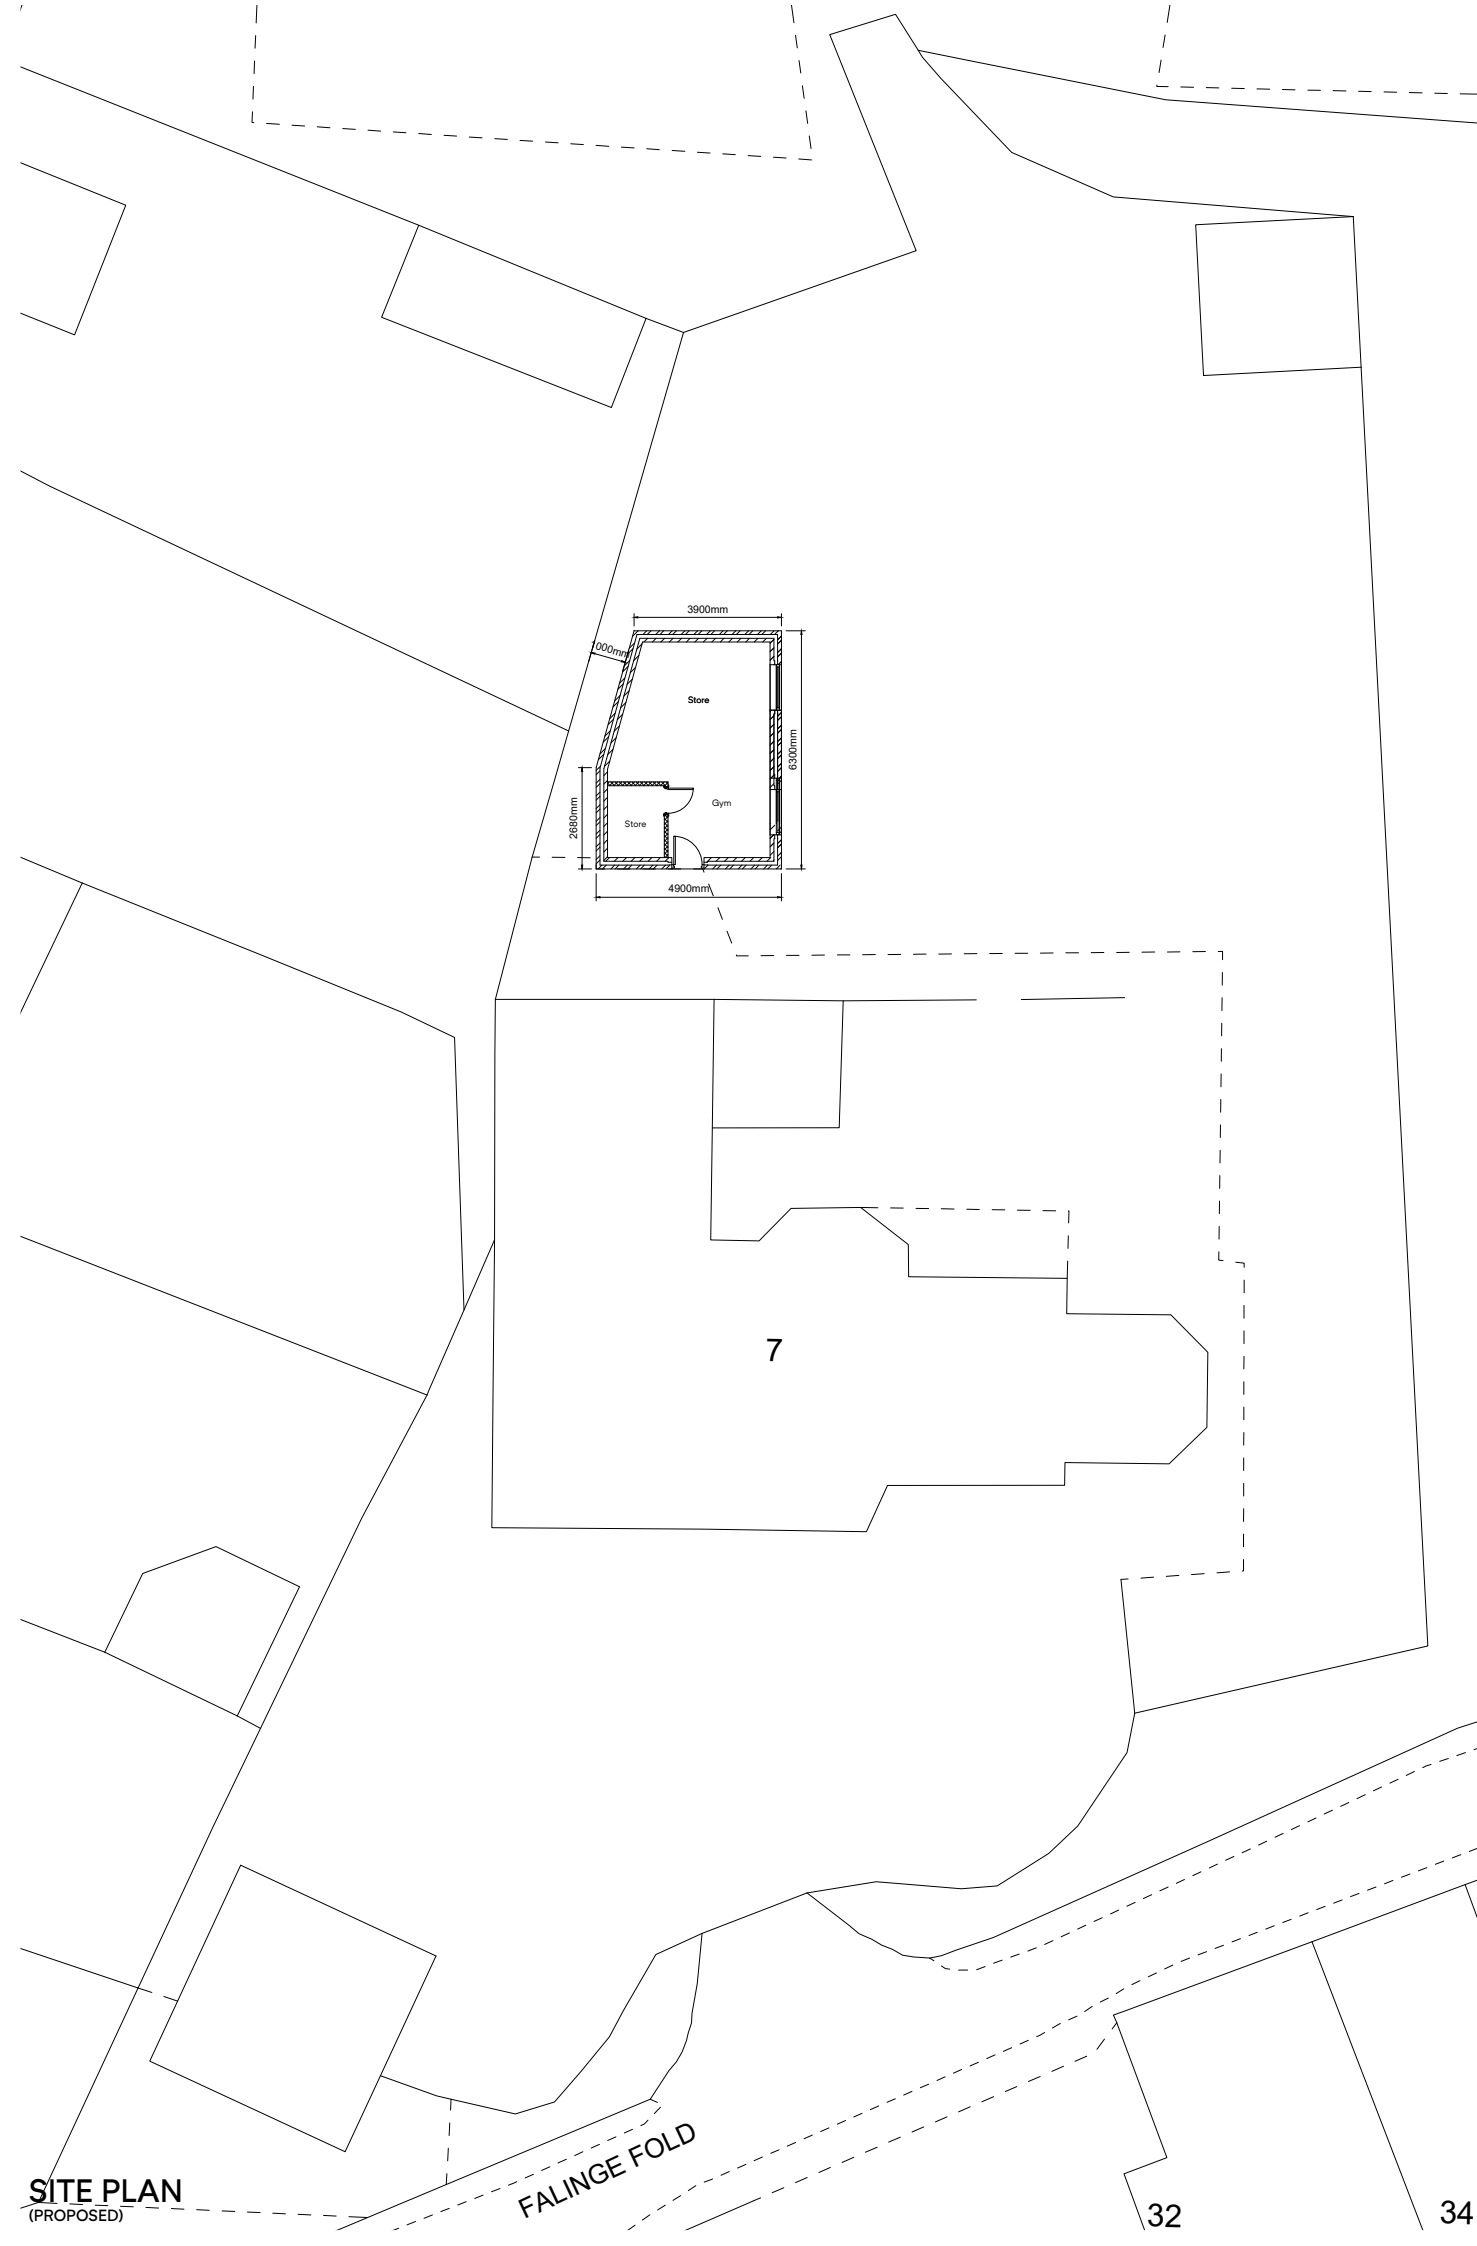

Building Design Services

M.FAROOQ
418 Bury Road
Rochdale
OL11 5EU
01706 712231
0796 7605 763

bds

For:

MR JAVID

PROPOSED OUT BUILDING
AT

7 Falinge Fold
Rochdale
OL12 7LE

Scale:

(Site Plan)
1:200 @ A3

Job No. & Sheet

2450/3

SITE PLAN
(PROPOSED)

FALINGE FOLD

32

34