
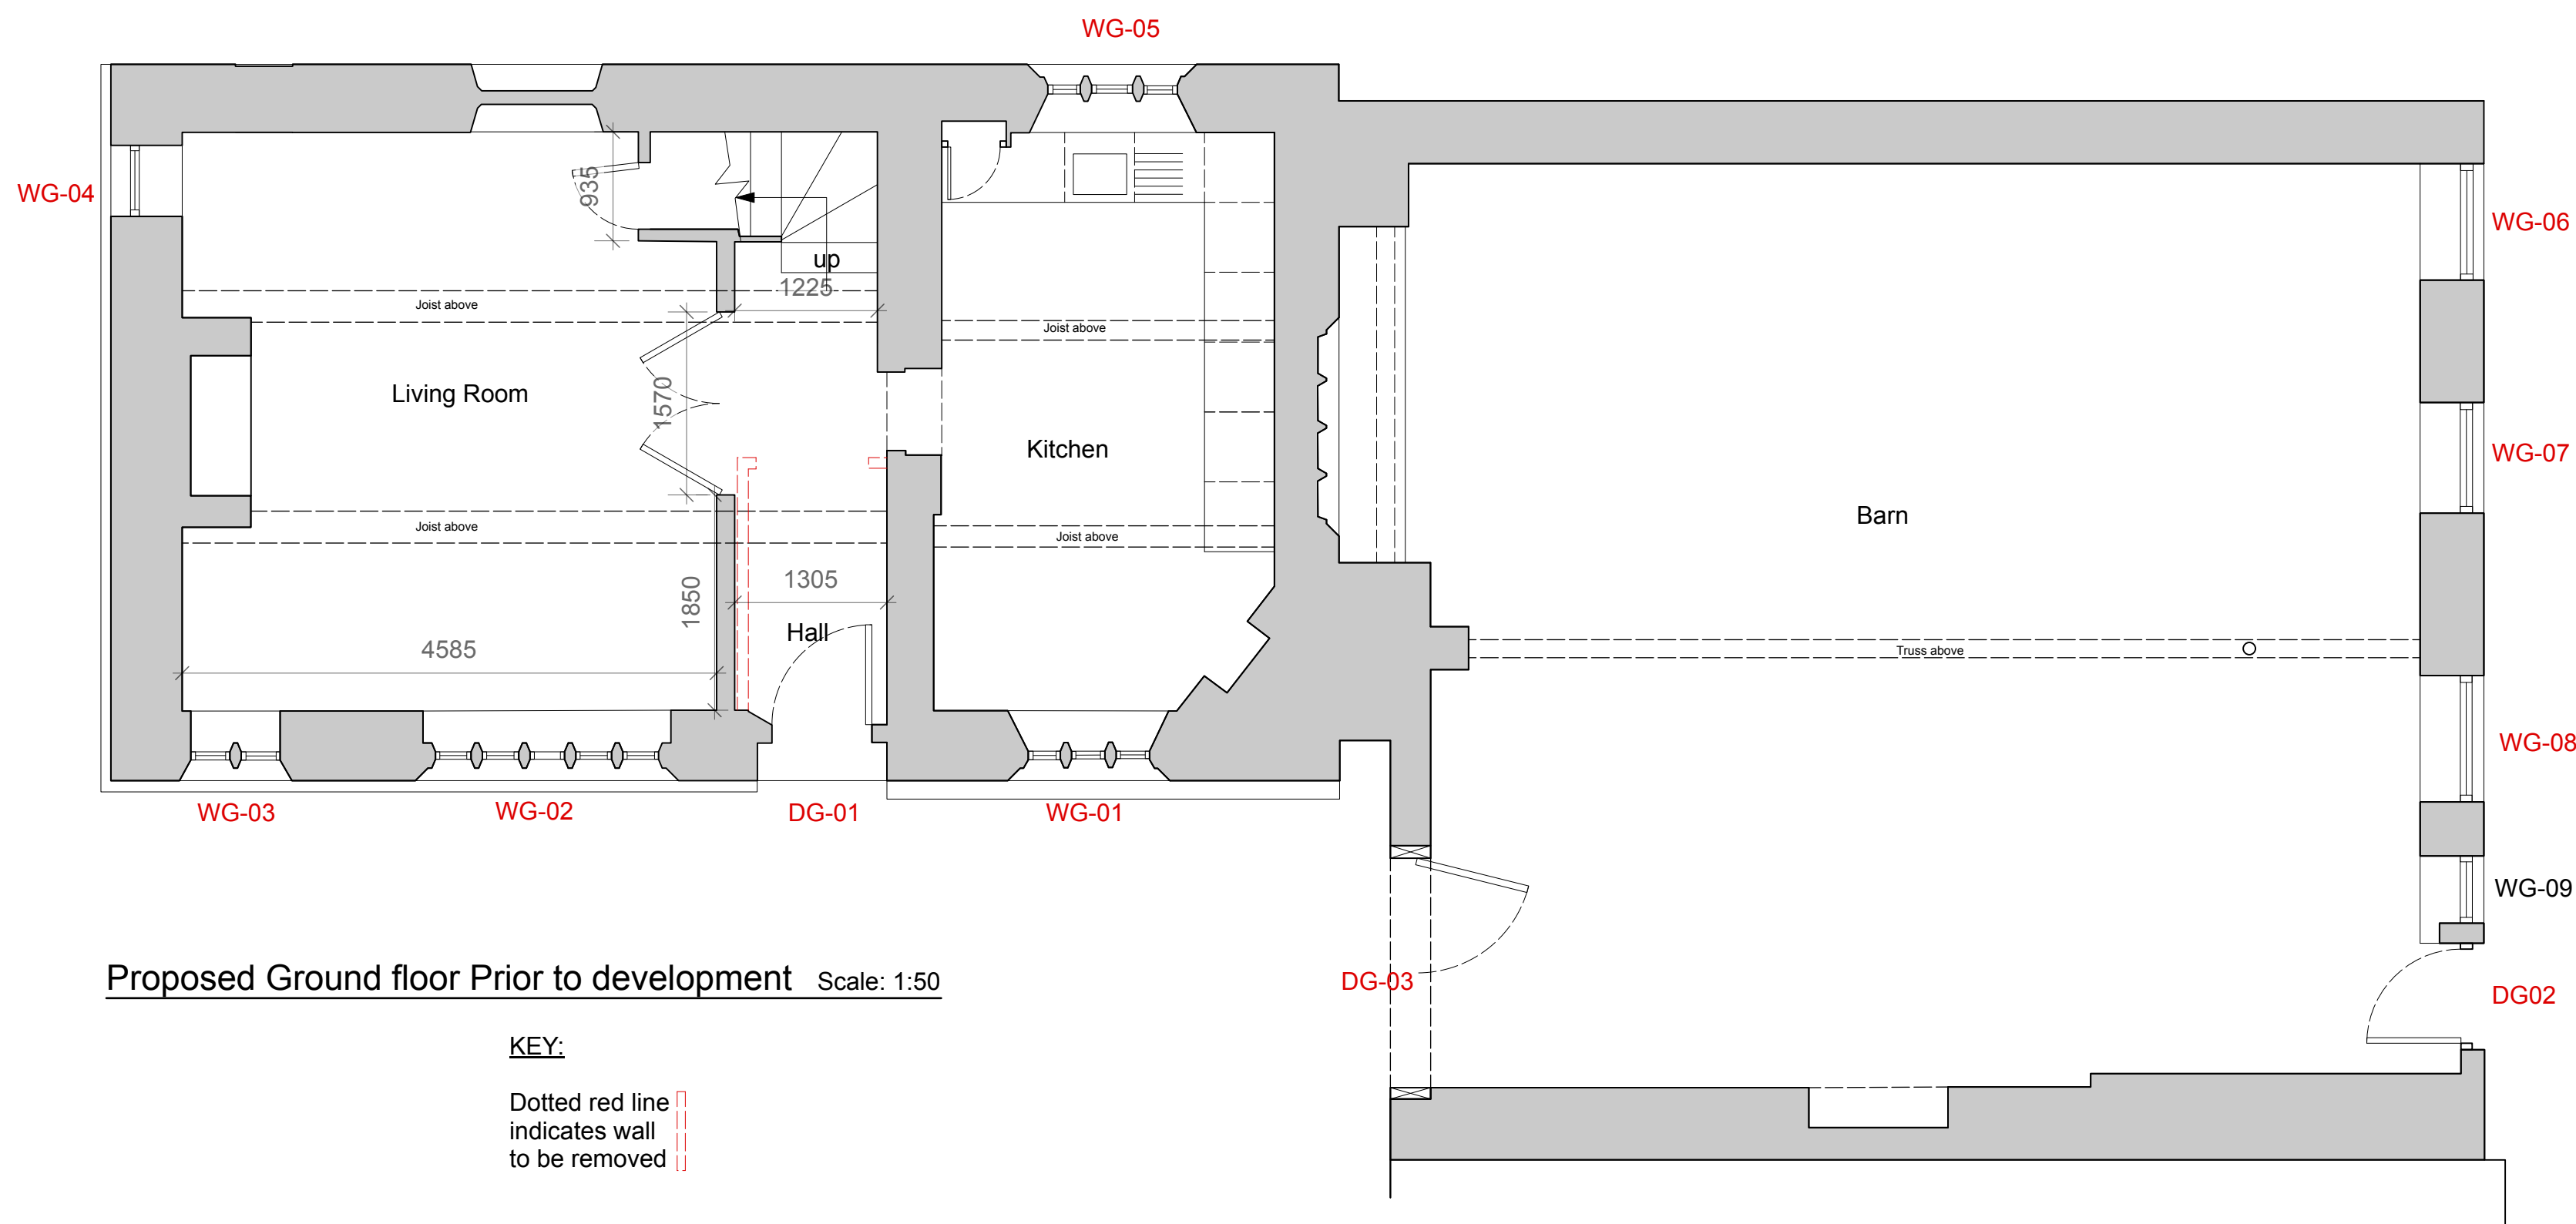


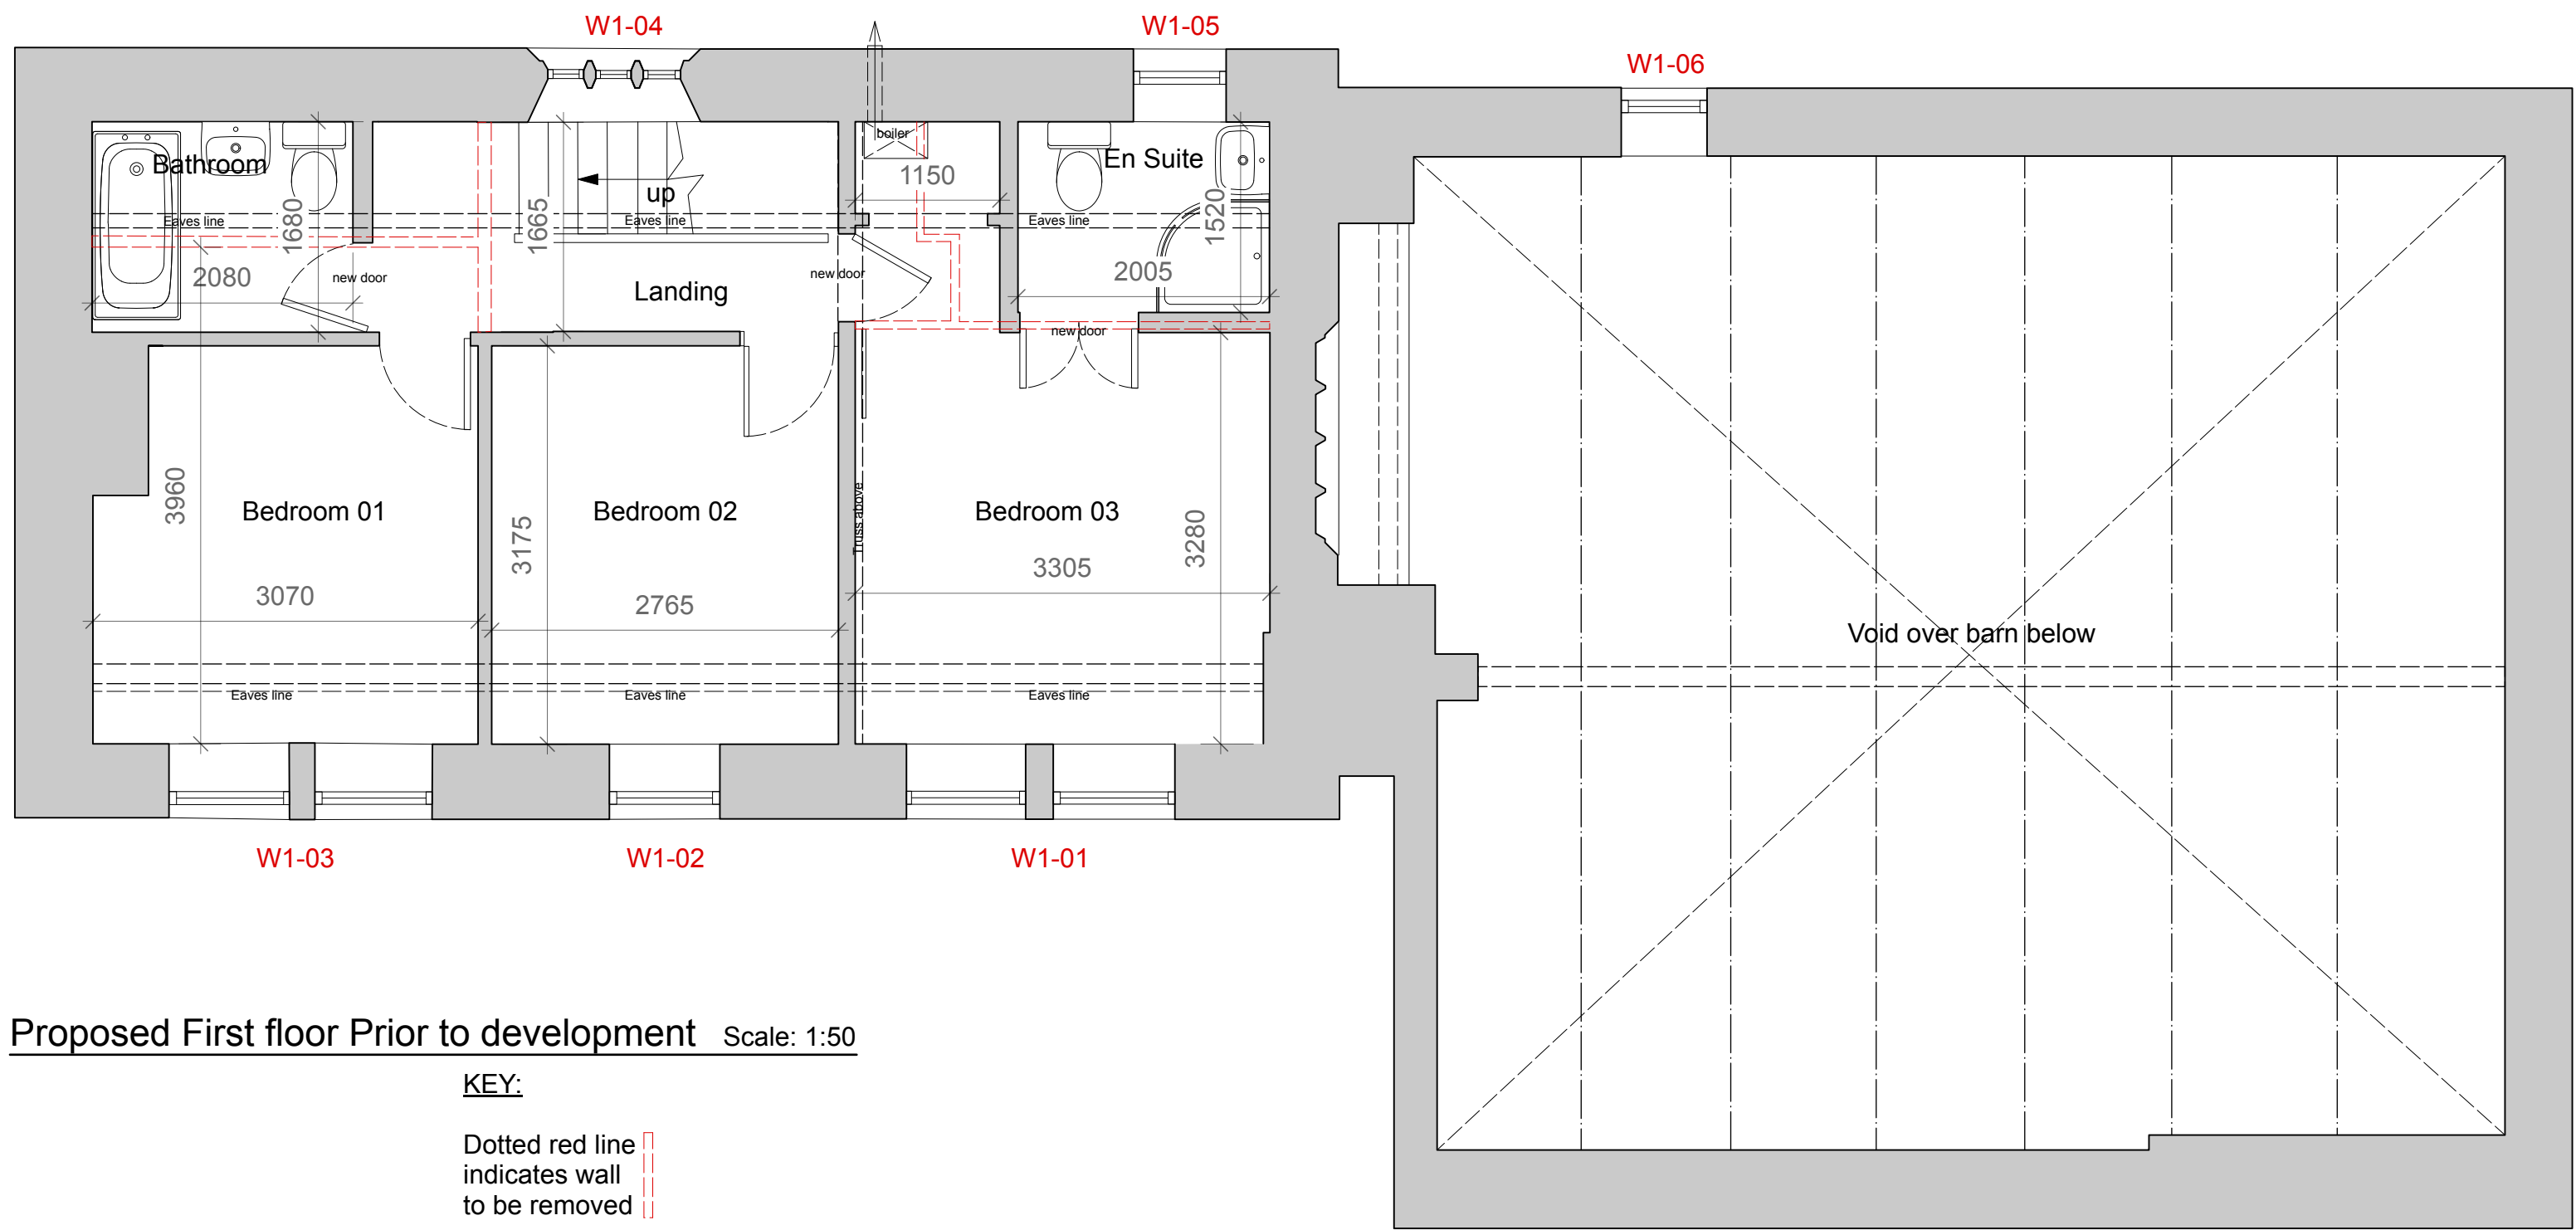

A 01/06/26 MB Minor changes to annotation

Revision

Project

Alterations to Existing Dwelling

Address

Manor Farm,
Wolstenholme Fold,
Rochdale
Mrs L Cramb

Drawing

Proposed Plans

storah architecture
Chartered Architects
RIBA Chartered Practice

www.storah.com mail@storah.com 01706 813214

Scale Sheet Size Date Drawn

1:50 ISO A1 10/04/26 MB

Drawing Number Revision

26-013 - 300 A

© Storah Architecture Ltd.