



Street Scene A-A

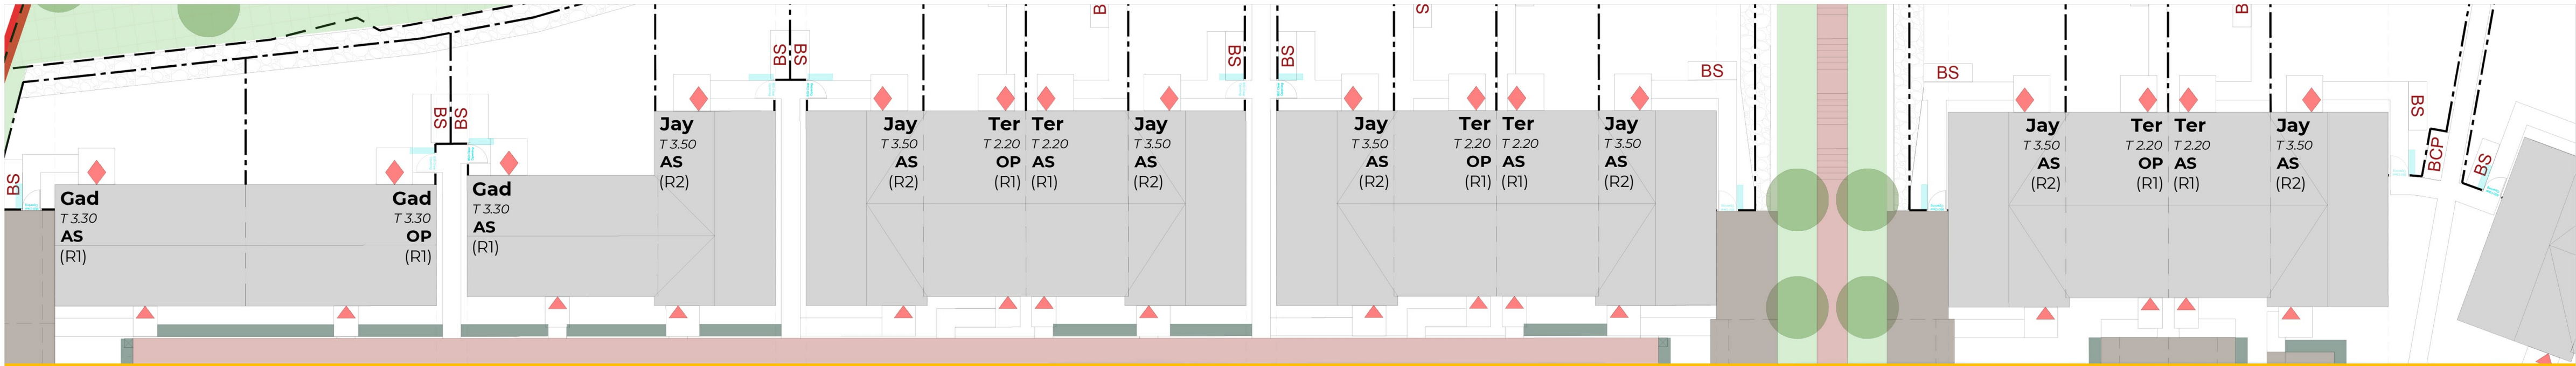

Street Scene B-B

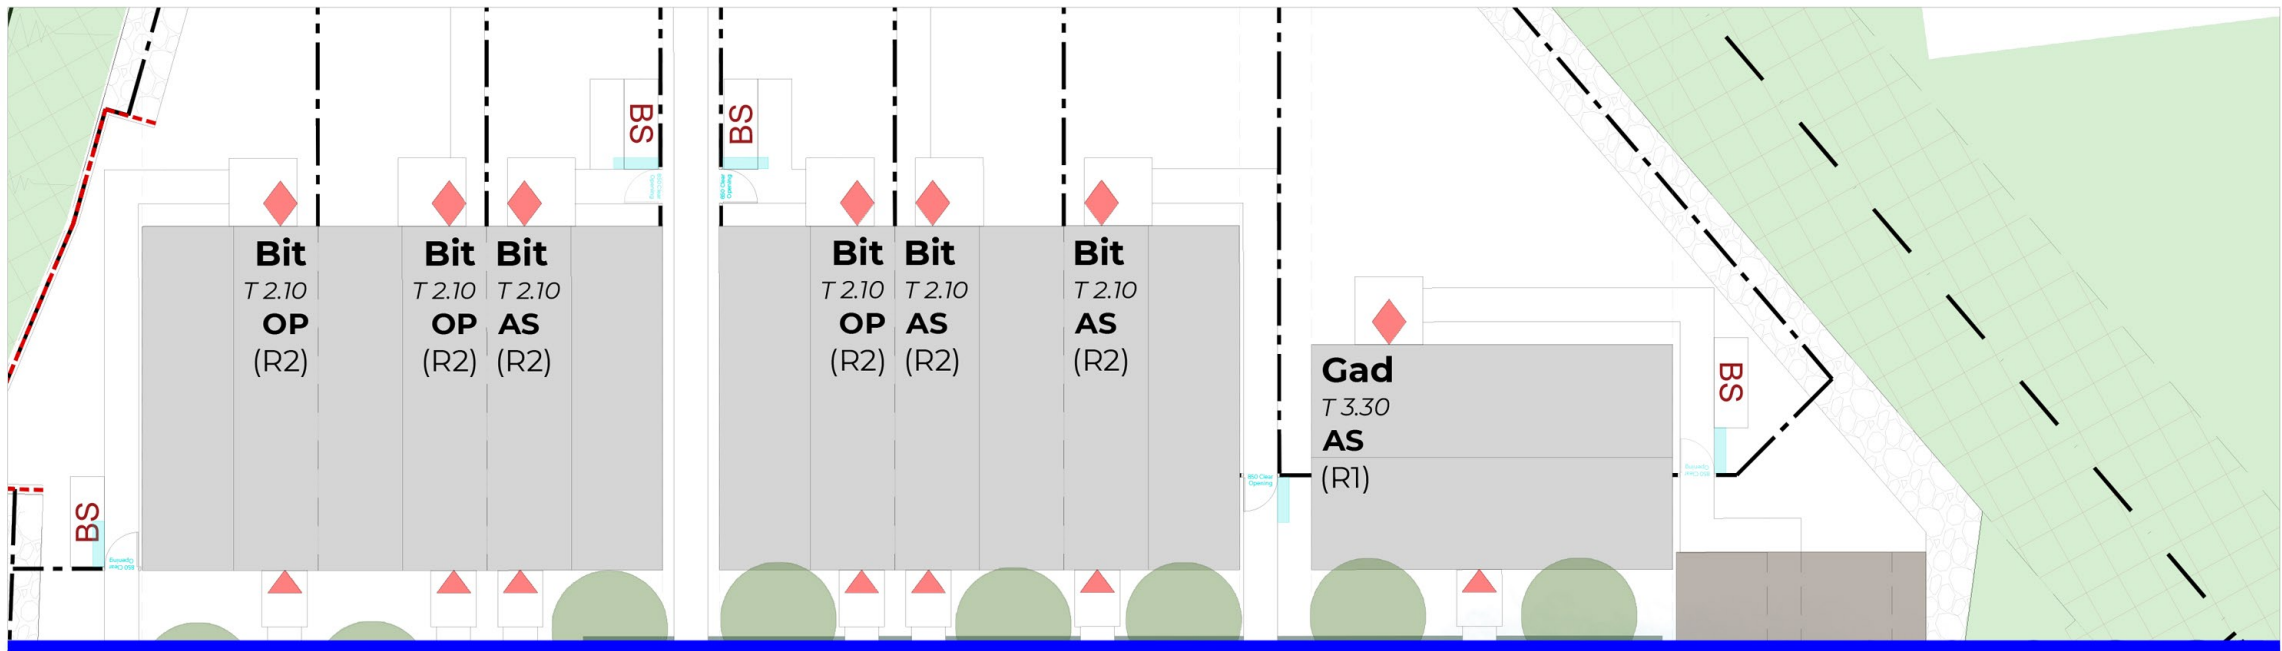

Street Scene C-C



Stonebond.

Project Title:
Bury Rd (Oakenrod), Rochdale
Project Number:
MAN038
Drawing Title:
Street Scenes
Scale:
1:200 @ A1
Date:
June 2026

Revision Notes:
Street Scenes amended to align with PL P01

Drawing Number:
SBP-ZZ-ZZ-DR-A-05-100

Rev:
P02