


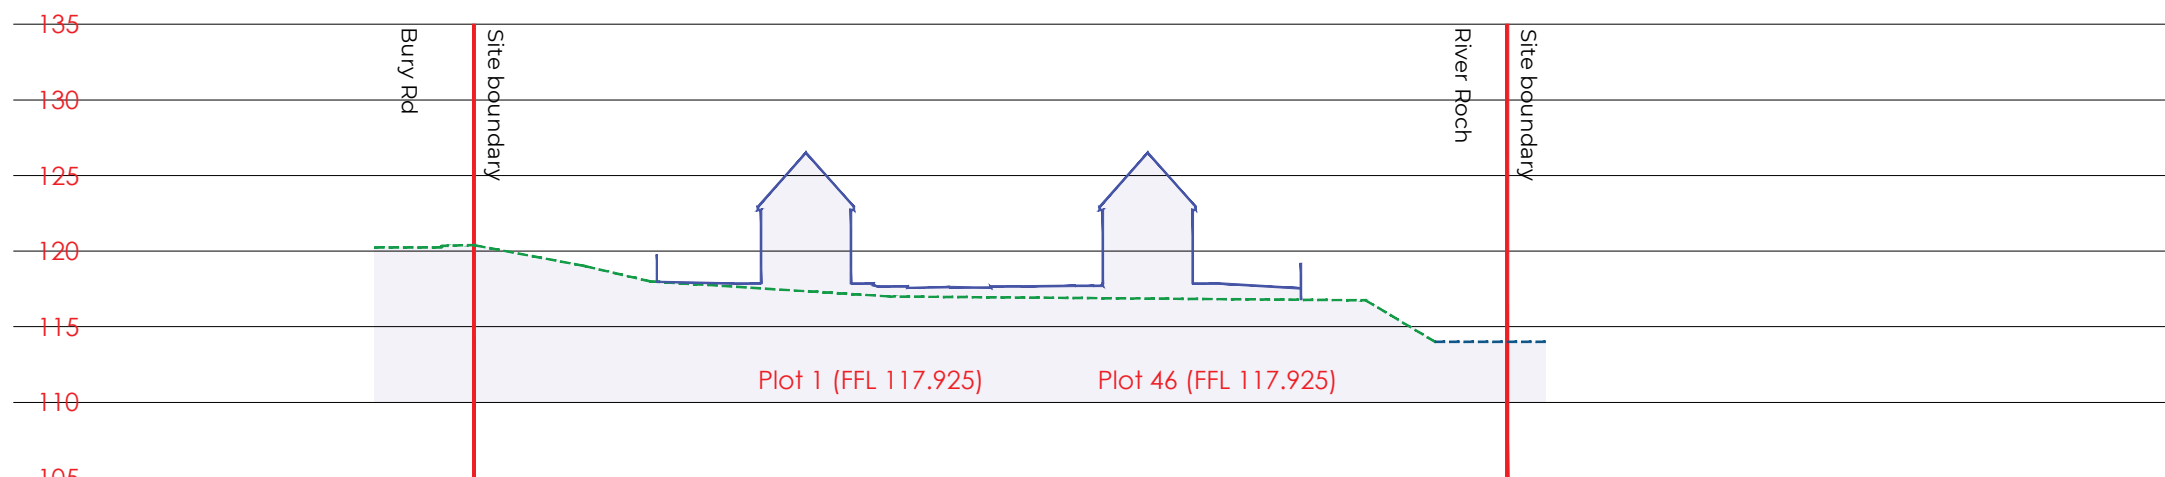


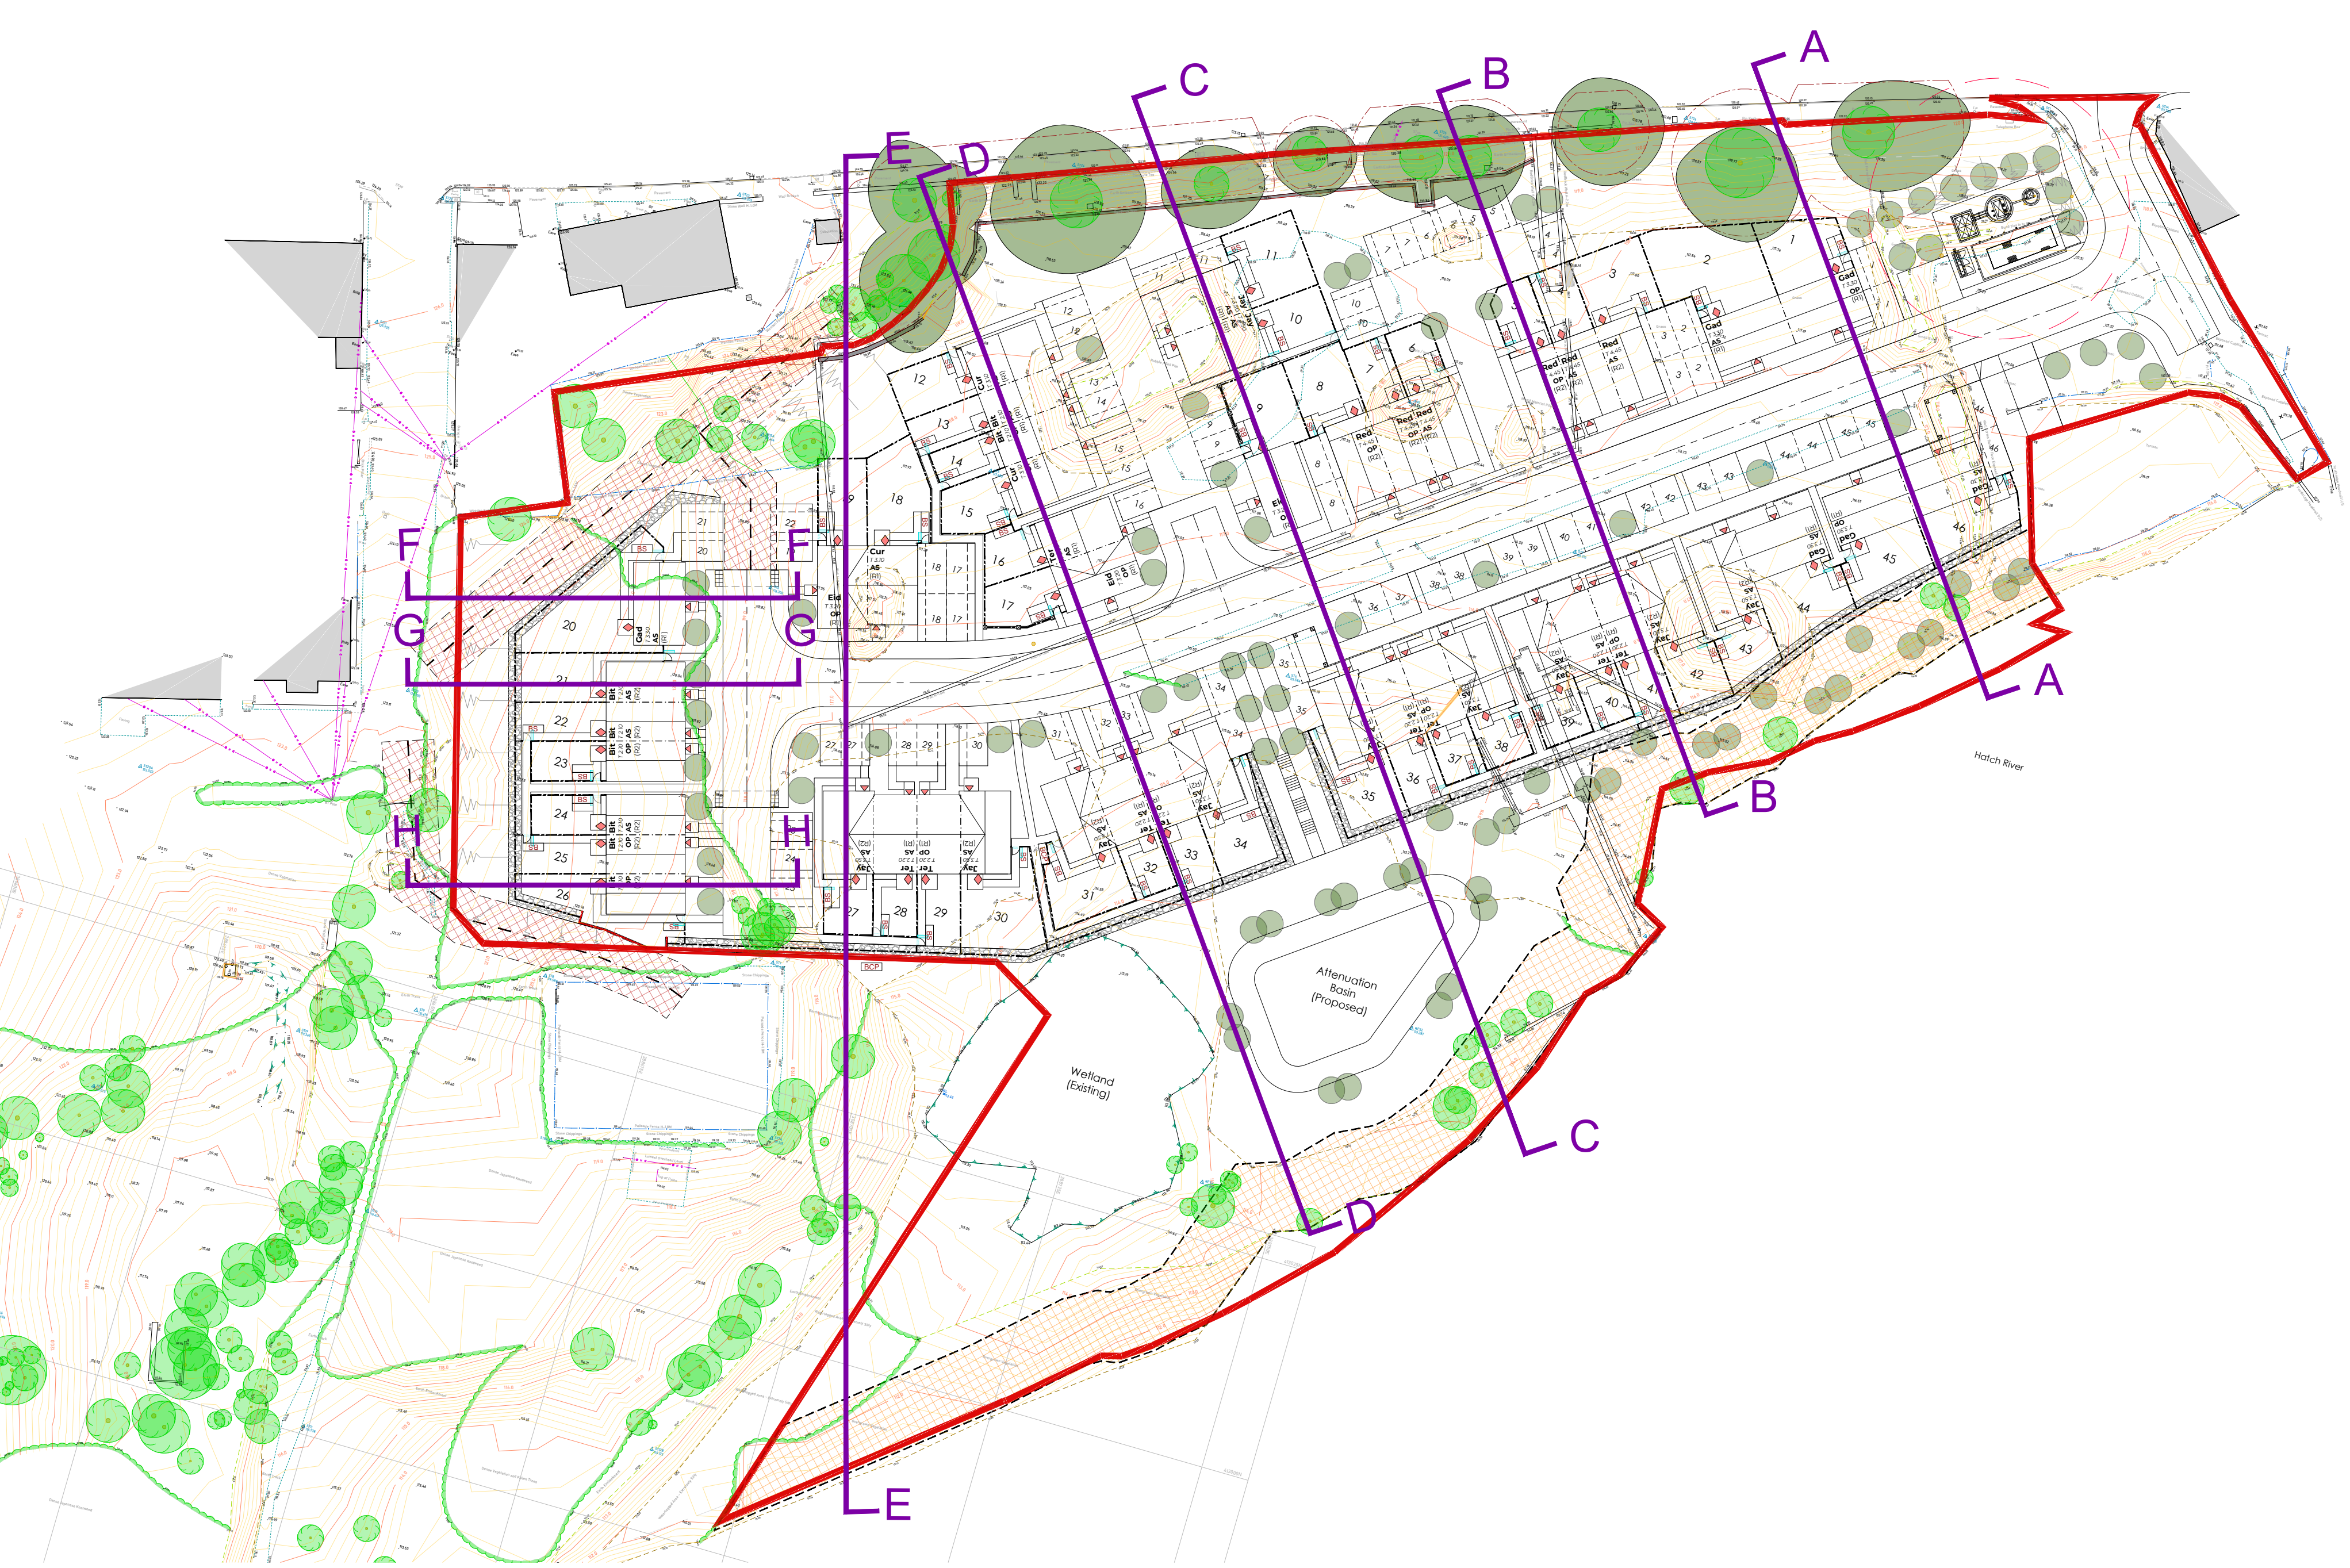


Section AA

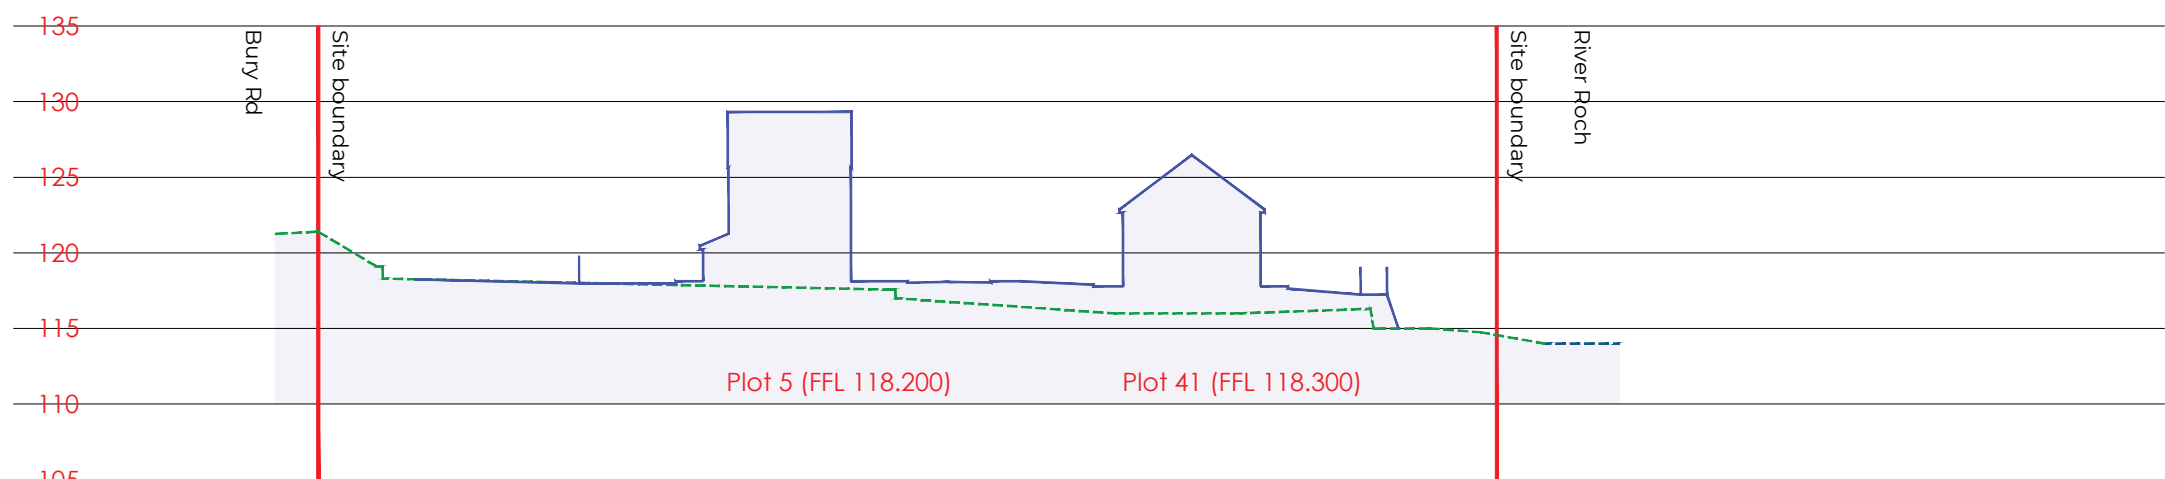


Section BB

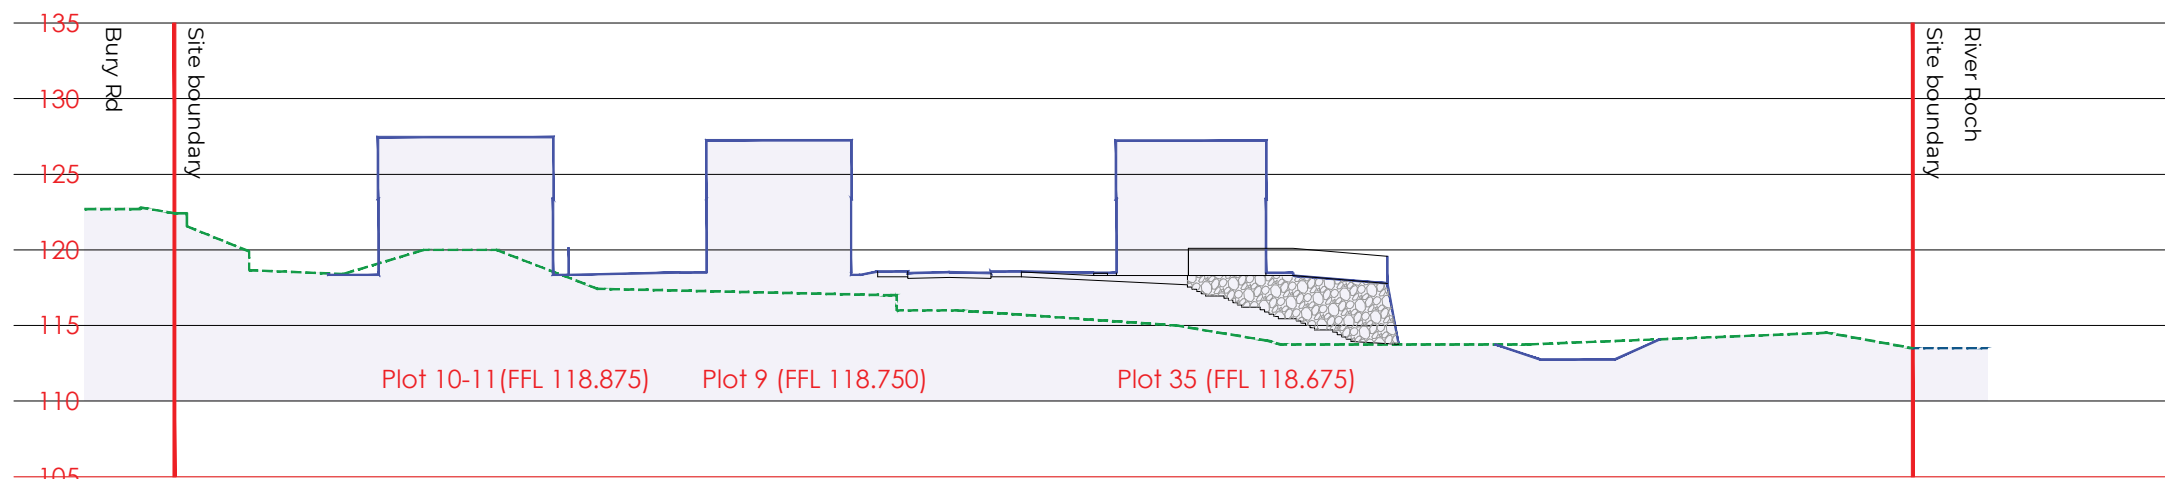


Section CC

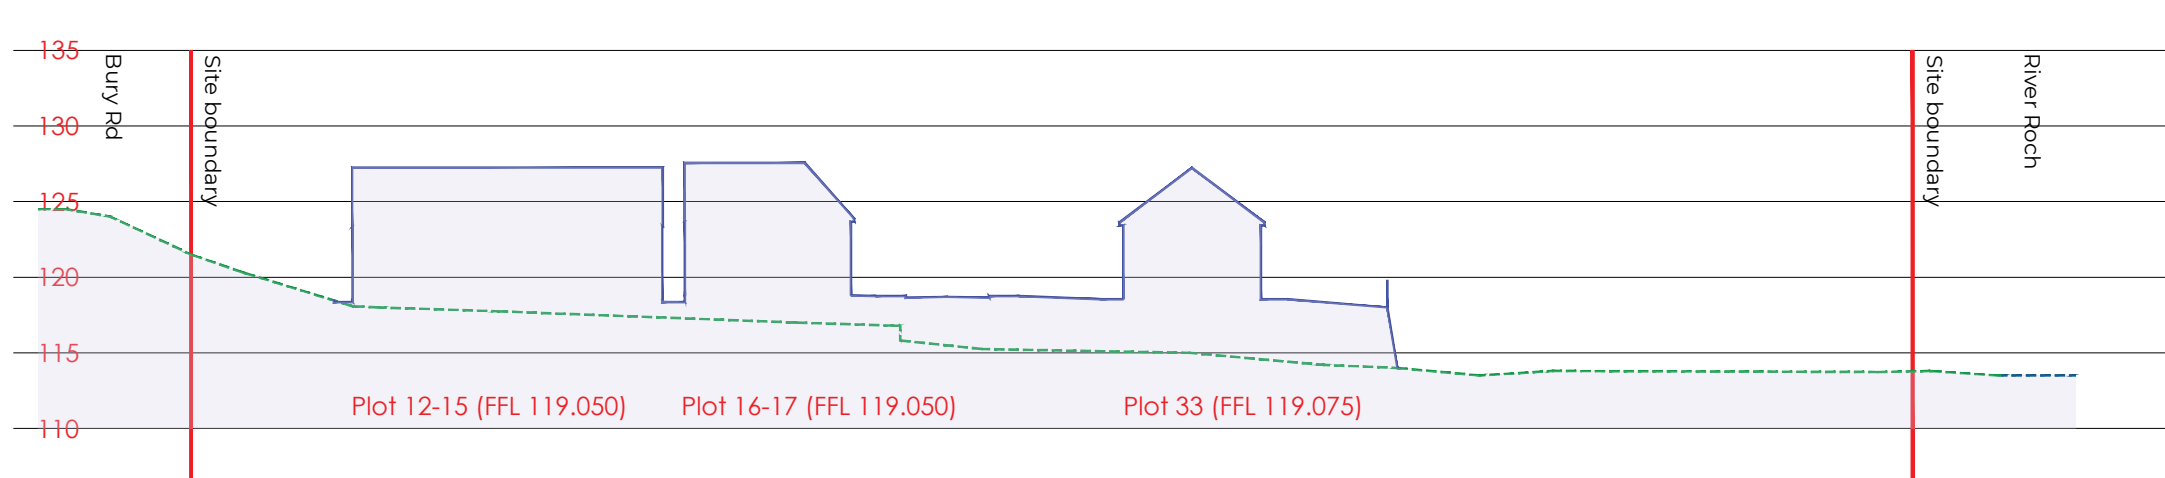


Section DD

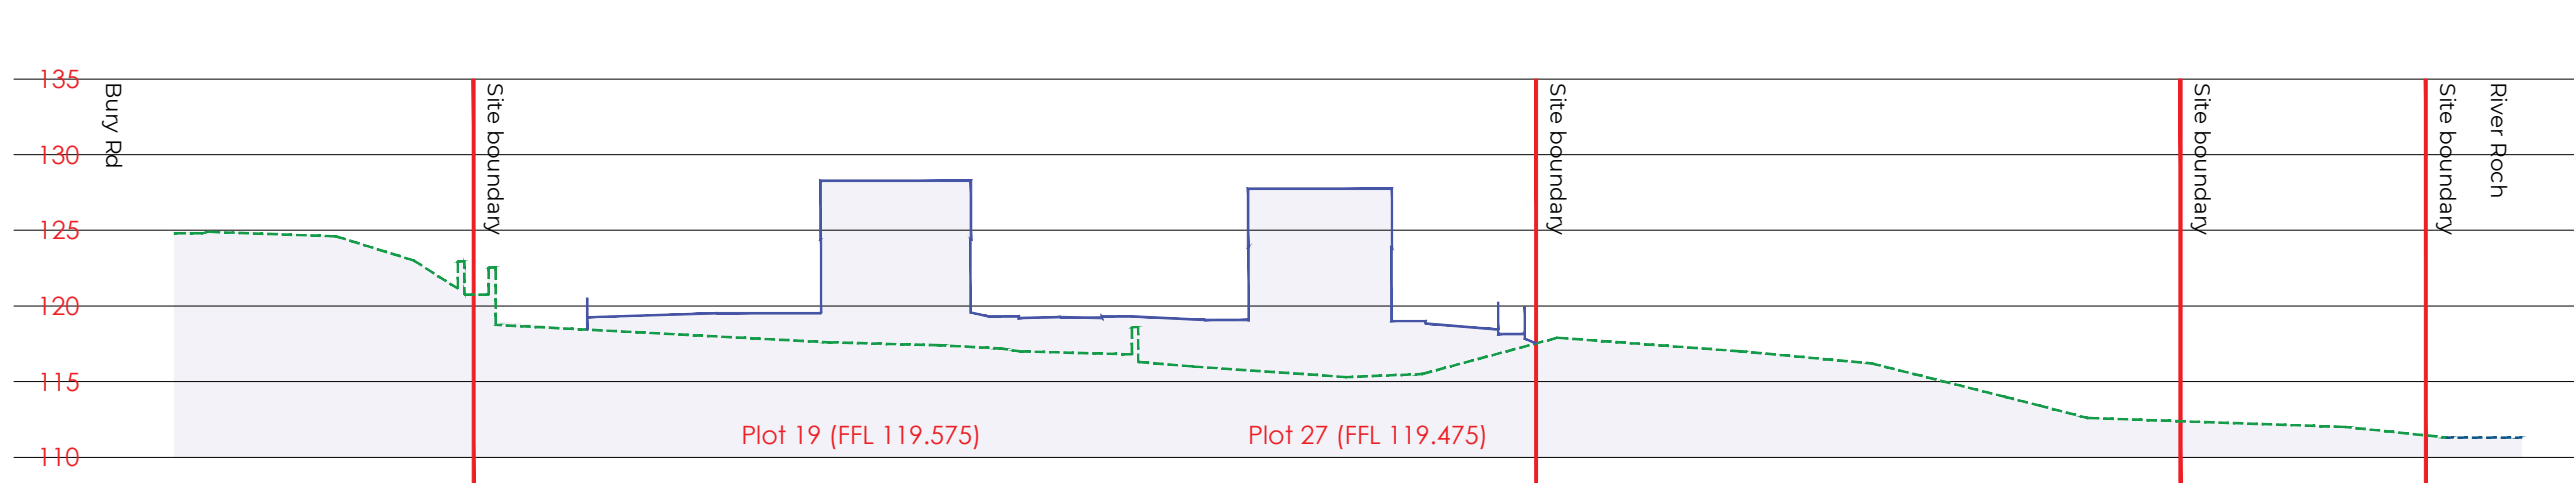


Section EE

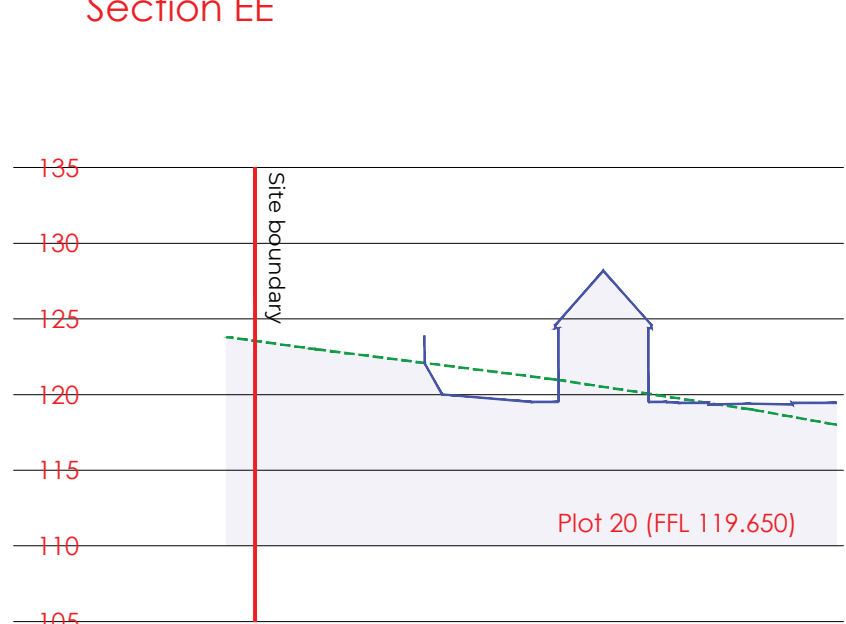

Section FF

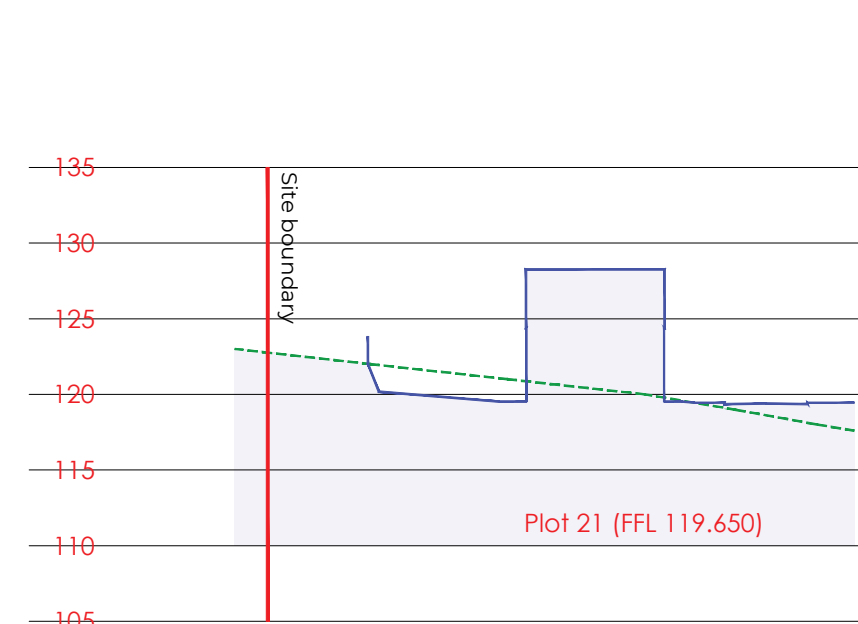

Section GG

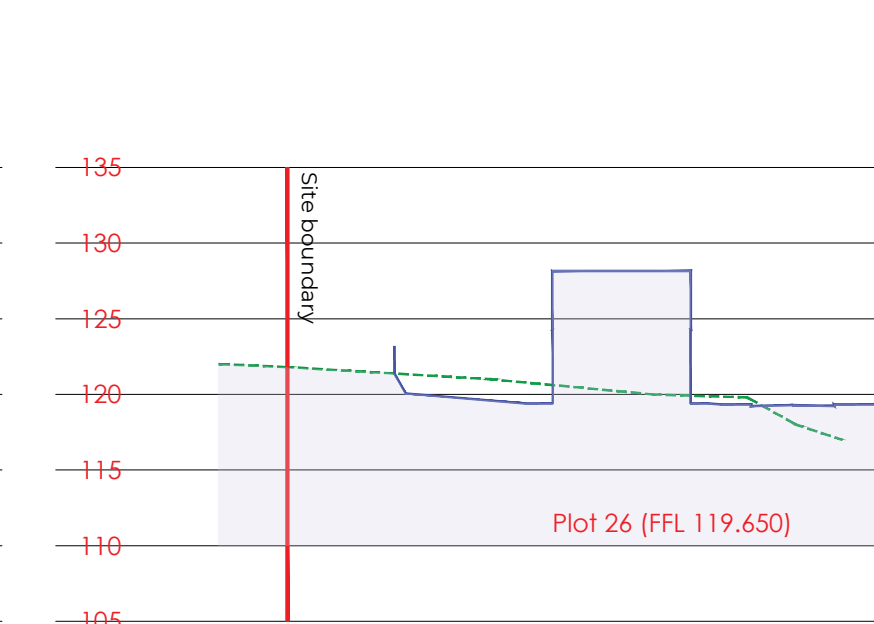


Section HH

Legend (Site Sections)

- Existing Levels
- Proposed Levels and Buildings

0 2.5 5 10 15 25 m  
SCALE BAR 1:500

NORTH

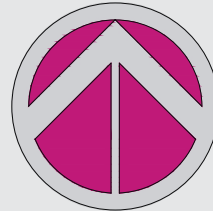

Stonebond.

Project Title:  
**Bury Rd (Oakenrod), Rochdale**  
Project Number:  
**MAN038**  
Drawing Title:  
**Site Sections**

Scale:  
**1:500 @ A1**  
Date:  
**June 2026**

Revision Notes:  
**Levels updated as per Prelim Level plan. Sections updated to suit.**  
Drawing Number:  
**SBP-ZZ-ZZ-DR-A-91-130**

Rev:  
**P02**