



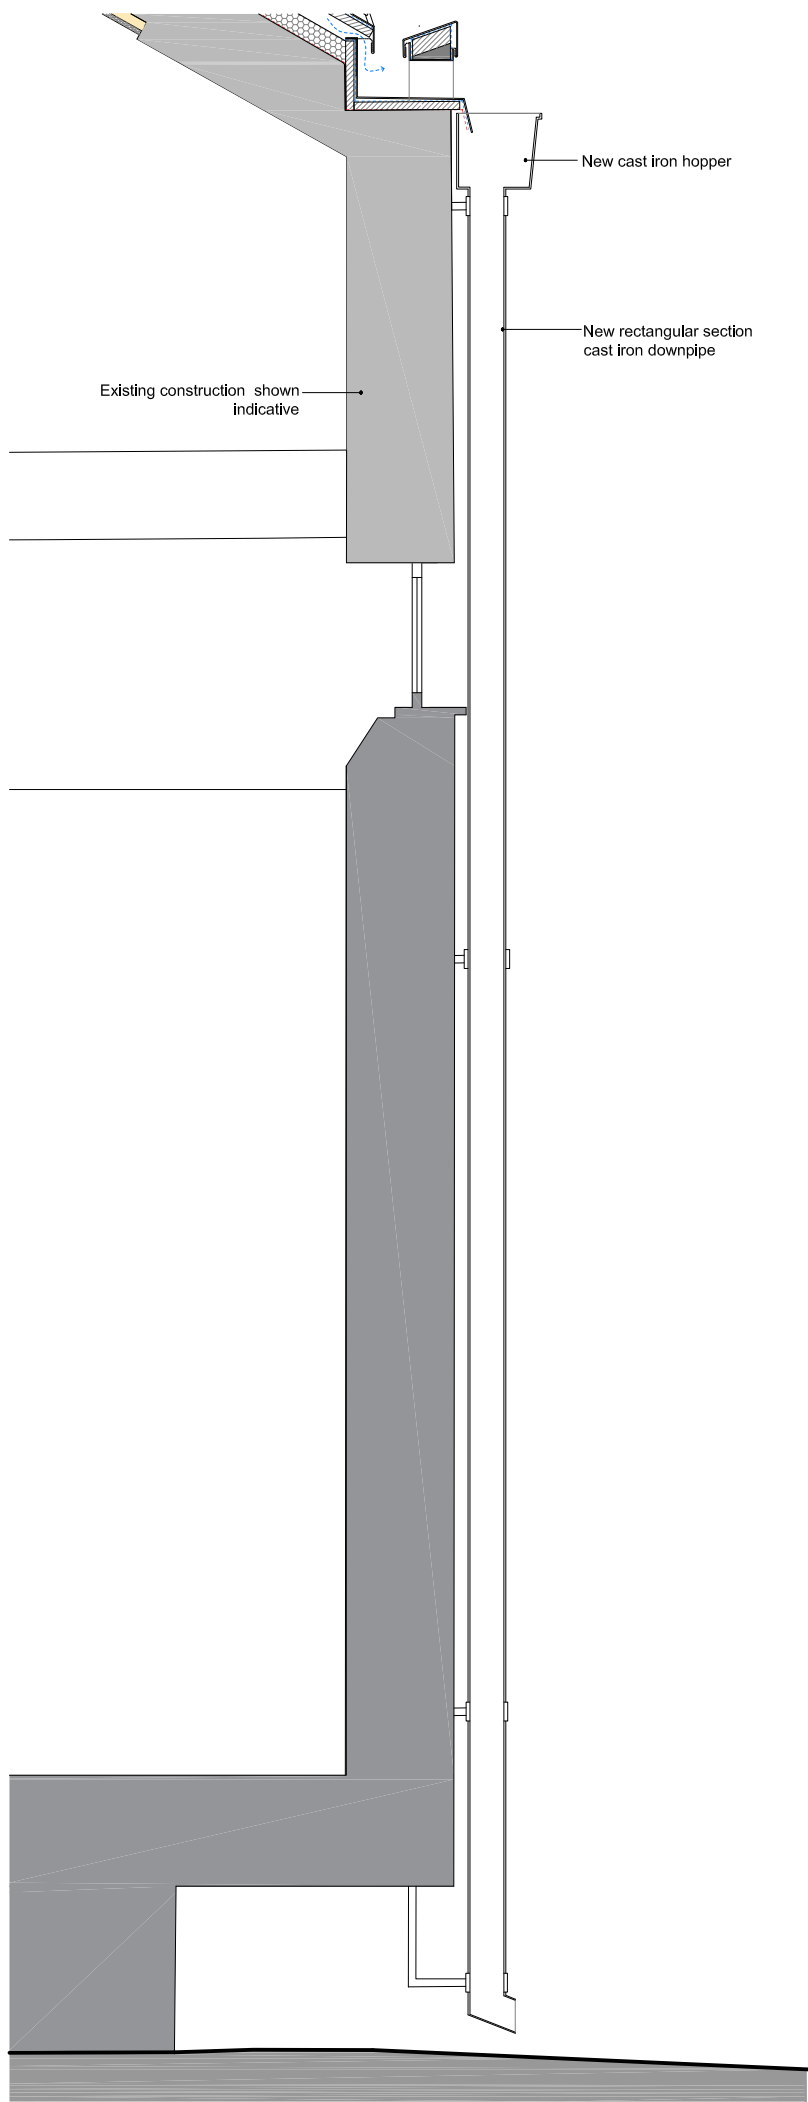

PROPOSED SECTION THROUGH NEW RWP AND HOPPER
1:20

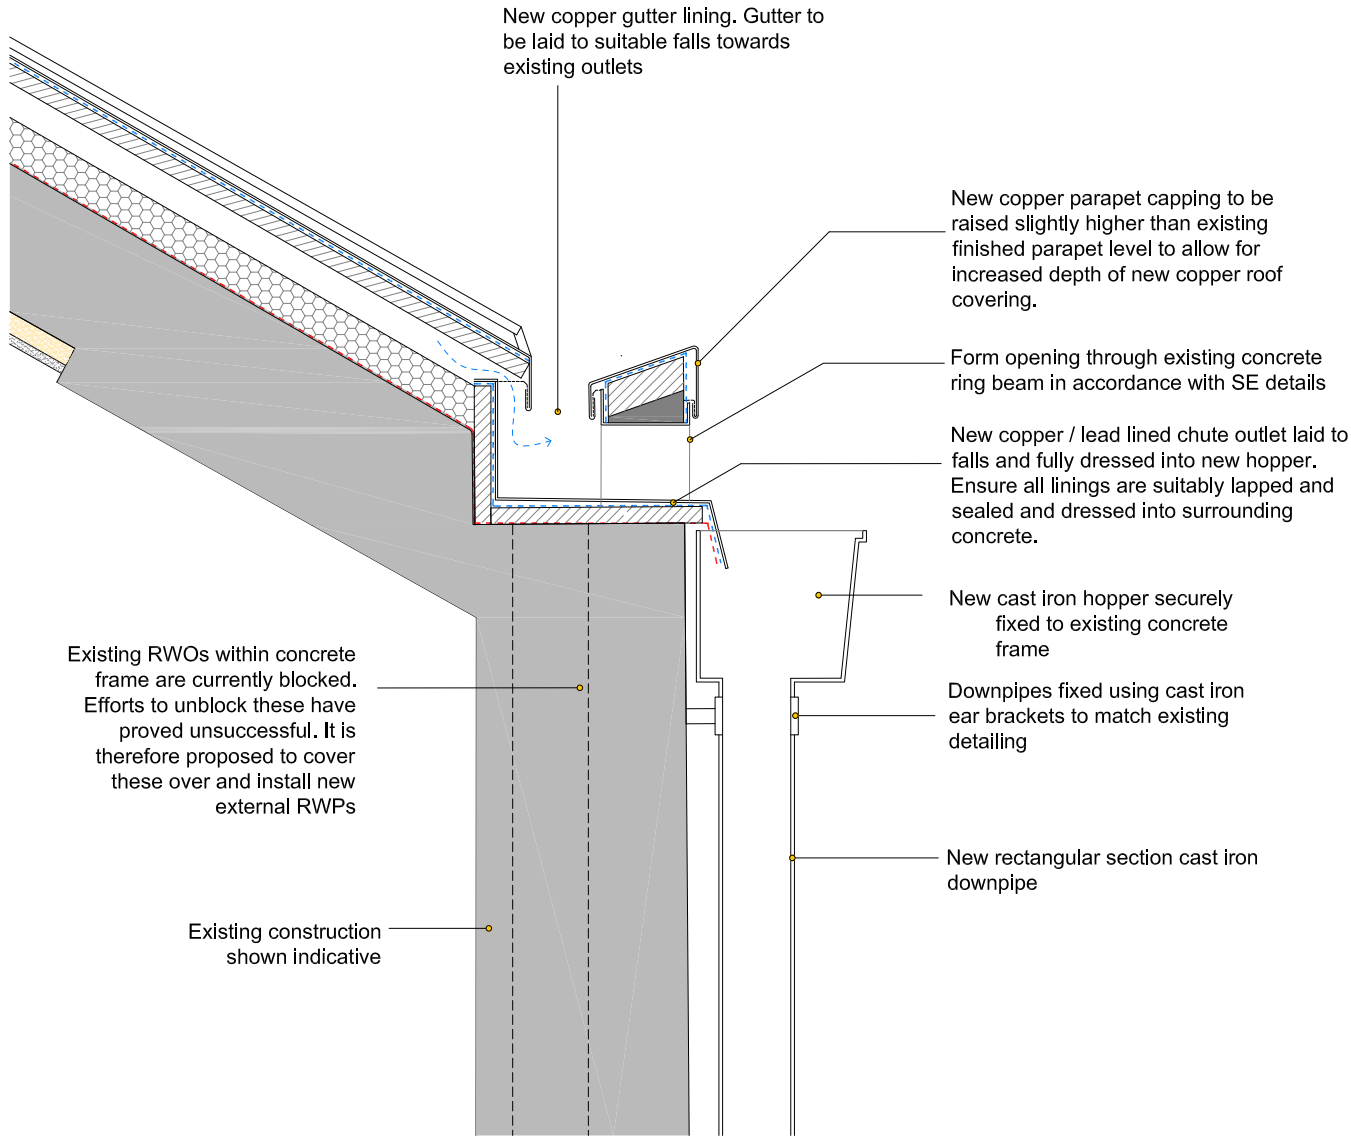

PROPOSED PARAPET GUTTER AND HOPPER DETAIL
1:10

New Cast Iron RWP and Hoppers to comprise:

- Manufacturer:**
J & JW Longbottom, Bridge Foundry,
Holmfirth, Huddersfield HD9 7AW
- Hoppers:**
Ornamental Rainwater Head No. 82
- RWPs:**
Cast Iron Square RWP (100mm x 125mm)
- Fittings:**
Ear brackets to match existing
Shoes to match existing
- Colour:** Grey to suit surrounding blockwork

COPYRIGHT RESERVED:
The Contractor shall verify and be responsible for all dimensions. DO NOT scale the drawing - any errors or omissions shall be reported to Seven Architecture without delay. The Copyrights to all designs and drawings are the property of Seven Architecture. Reproduction or use for any purpose other than that authorised by Seven Architecture is forbidden.

GENERAL NOTES:

- For the purposes of construction the drawing must not be scaled and only written or calculated dimensions
- Any queries or doubts, drawing error or divergences should be referred to the originator.
- All dimensions to be checked on site.
- All architectural drawings are to be read in conjunction with the relevant architectural specifications and outline specification sheets.
- All the details and setting-out drawings to be read in conjunction with the relevant consultants and subcontractor drawings.

REV:	DESCRIPTION:	DATE:	DRAWN:	CHECK:
P01	Issued for planning	11.05.26	RS	RS

DRAWING SCALE: 1:10 @ A3

N

0 300mm

KEY PLAN (NTS):

CLIENT:
Hopwood Hall College



Hopwood Hall College
& University Centre

PROJECT TITLE:
Milnrow Chapel Conversion

PROJECT NO:
20765

DRAWING TITLE:
Proposed Hopper Detail

DRAWING NO:

PROJECT	ORIGIN	ZONE	LEVEL	TYPE	ROLE	NO.#	REVISION
HCO	SEV	ZZ	ZZ	DR	A	00169	P01

SUITABILITY
DESCRIPTION (S2) Suitable for Information

REVISION
DESCRIPTION PLANNING

seven.

SEVENARCHITECTURE.CO.UK

Unit: 1.3 Wauk Mill
51 Bengal St
MANCHESTER
M4 6LN
t: 0161 236 5655

Clarendon House
Victoria Avenue
MARROGATE
HG1 1JD
t: 01423 709 807

Y Neuadd Lwyd
Dolwyddelan
CONWY
LL25 0SJ
t: 01286 875120