


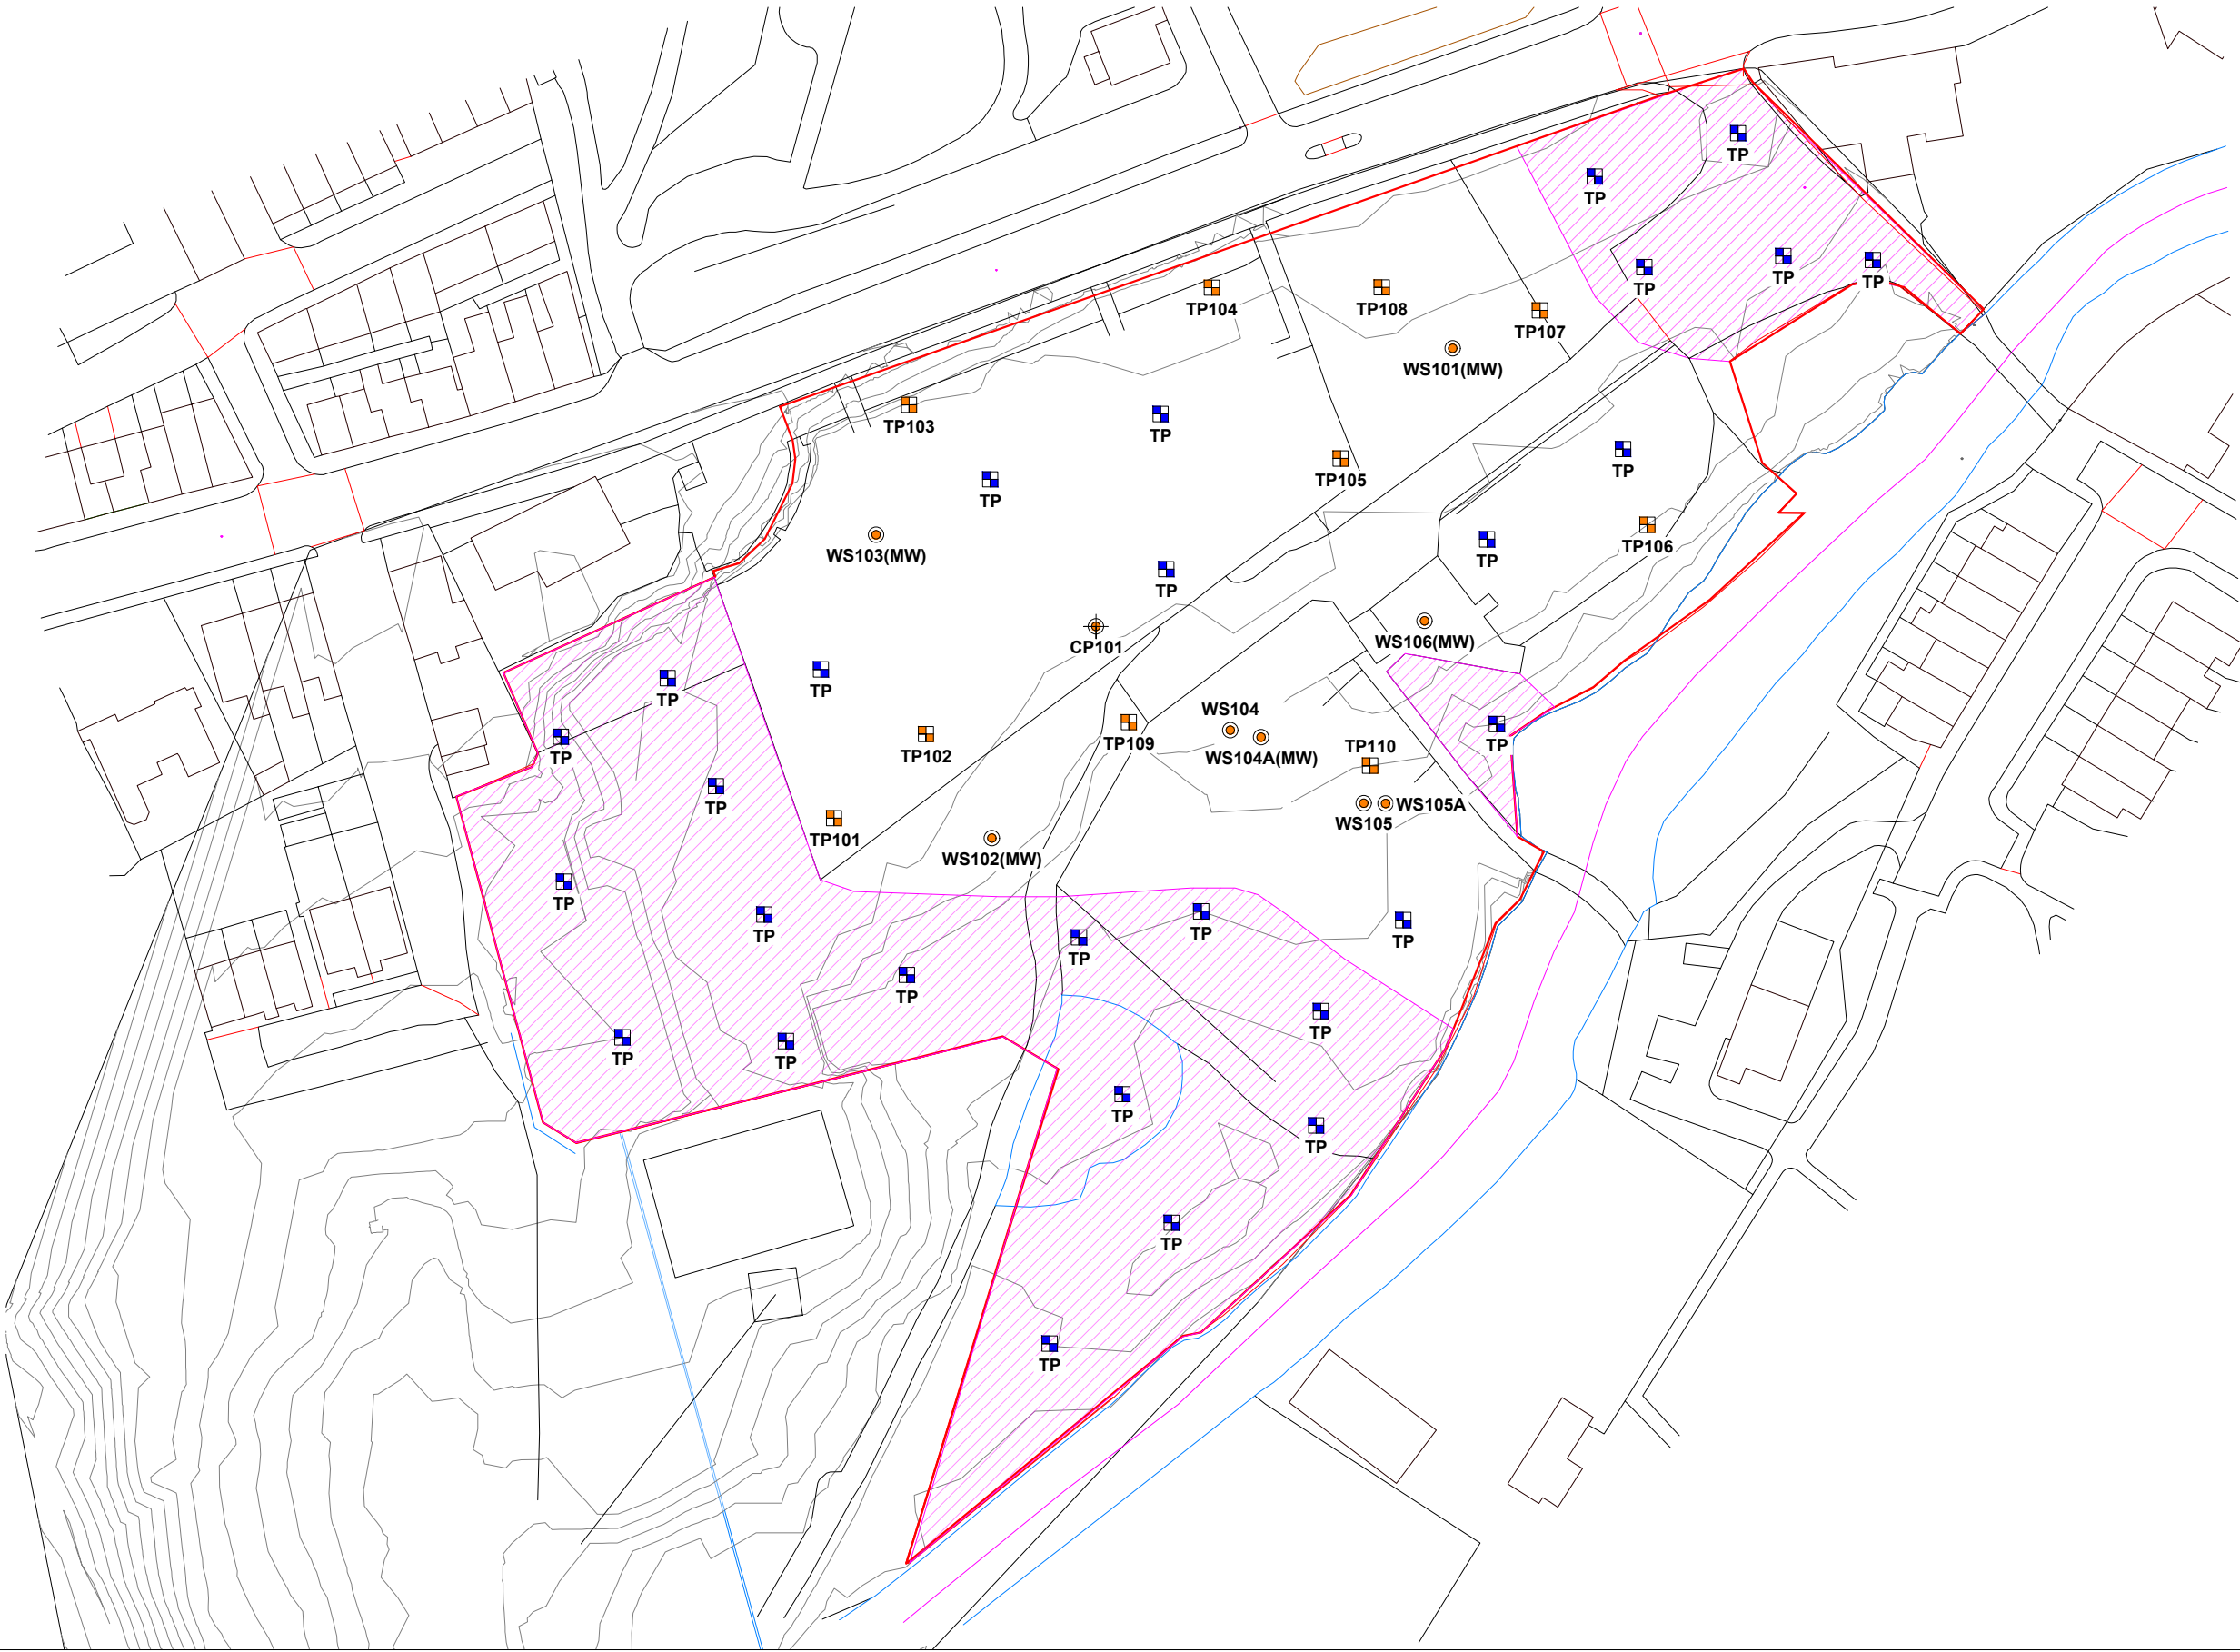

Location Symbols

-  Approximate Window Sample Probehole Location (E3P Location May 2023)
-  Approximate Window Sample Probehole Location with Install (E3P Location May 2023)
-  Approximate Trial Pit Location (E3P Location May 2023)
-  Approximate Cable Percussive Borehole Location (E3P Location May 2023)
-  Proposed Supplementary Trial Pit Location
-  Area Previously Inaccessible

Notes:

P1	REVA	11.05.2026	CB	EF	EF
Phase	Issue	Date	Drawn	Checked	PM

Client:

Stonebond Properties Ltd

Job Title:

Oakenrod School, Rochdale

Job No:

18-621

Drawing No:

006

Date:

11.05.2026

Scale:

NTS @ A3

Drawing Title:

Proposed Supplementary
Exploratory Hole Location Plan



Environmental Engineering
Partnership Ltd
Taylor Road, Trafford Park
Urmston, Manchester, M41 7JQ
Tel: 0161 707 9612
E-mail: info@e3p.co.uk
Website: www.e3p.co.uk

The client must not amend any drawing, design or other intellectual property produced by E3P Ltd without permission in writing from E3P Ltd in advance of any amendments being made. In the event that such written permission is not obtained in advance of the amendments being made, E3P Ltd shall not be liable for any damage and/or losses occurring as a result of the amended drawing, design or intellectual property.