


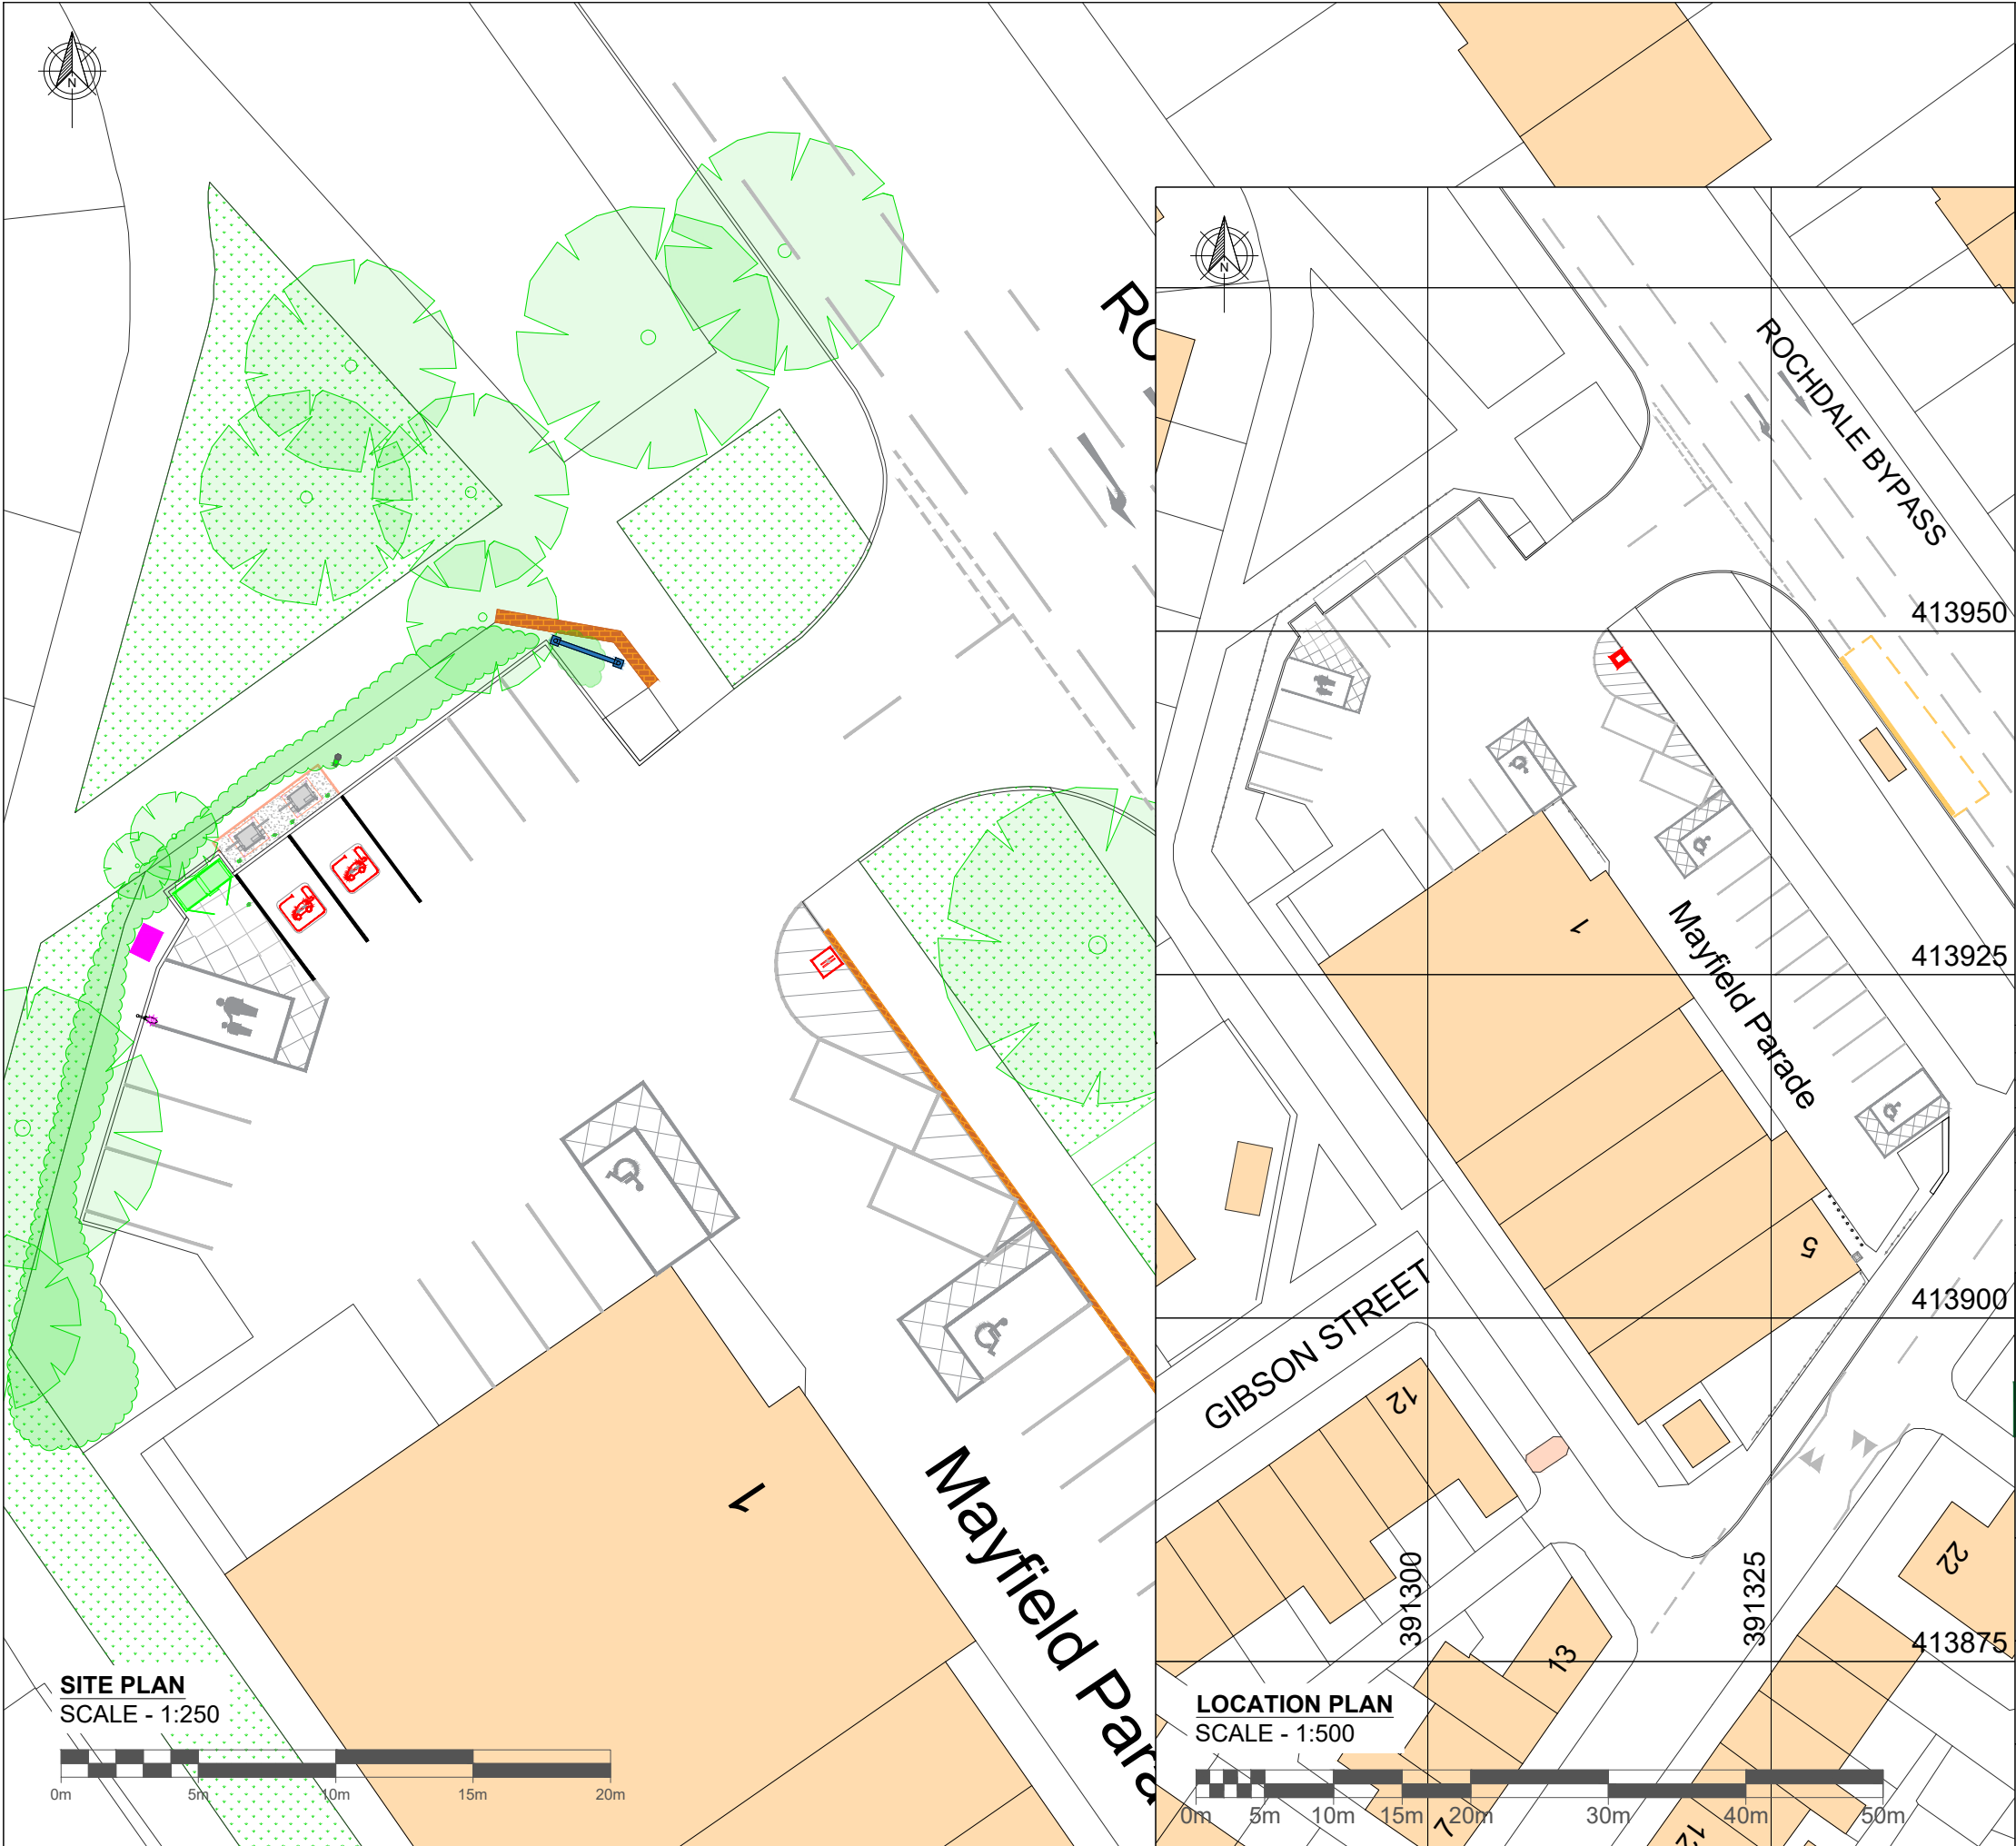

|                                                                                                   |                                                                                     |   |                |          |
|---------------------------------------------------------------------------------------------------|-------------------------------------------------------------------------------------|---|----------------|----------|
| © Crown Copyright and database rights 2026. OS AC0000813445                                       |                                                                                     |   |                |          |
| KEY                                                                                               |                                                                                     |   |                |          |
| BLOCKS                                                                                            |  | InstaVolt Site Location Boundary                                                                              |                |          |
|                                                                                                   |  | 0.9m Sign on Pole (double sided)                                                                              |                |          |
|                                                                                                   |  | Existing Totem Signage                                                                                        |                |          |
| <div>NOTES</div> <div>1. Drawing issued for design only. Must not be used for construction.</div> |                                                                                     |   |                |          |
| REV.                                                                                              | DESCRIPTION                                                                         | REV. BY   | APP.           | DATE     |
| A                                                                                                 | Issued for comment                                                                  | AE   | JM             | 18/08/26 |
|                                                                                                   |                                                                                     |   |                |          |
|              |                                                                                     | InstaVolt Ltd, 6 Cedarwood,<br>Crockford Lane, Chineham Park,<br>Hampshire, RG24 8WD<br>© InstaVolt Ltd. 2026 |                |          |
| INTERNALLY APPROVED                                                                               |                                                                                     |   |                |          |
| PROJECT ADDRESS                                                                                   |                                                                                     | Grid Ref.: SD 91295 13953                                                                                     |                |          |
| Albert Royds St,<br>Rochdale, OL16 2US                                                            |                                                                                     | Lat, Long: 53.622037, -2.1330753                                                                              |                |          |
| PROJECT NAME                                                                                      |                                                                                     |   | DRAWN BY       |          |
| LCP PROPERTIES - ROCHDALE                                                                         |                                                                                     |   | AE             |          |
| DRAWING TITLE                                                                                     |                                                                                     |   | SCALE<br>(@A3) |          |
| ADVERTISING CONSENT PLAN                                                                          |                                                                                     |   | AS SHOWN       |          |
| DRAWING NO.                                                                                       |                                                                                     |   | REV.           |          |
| 10249 - 0142_04                                                                                   |                                                                                     |   | A              |          |

Drawing for illustration only, InstaVolt accept no responsibility for any inaccuracies. This drawing has been prepared by InstaVolt and issued to authorised individuals only. Users should complete their own risk assessments. Drawing to be viewed and printed in colour.