


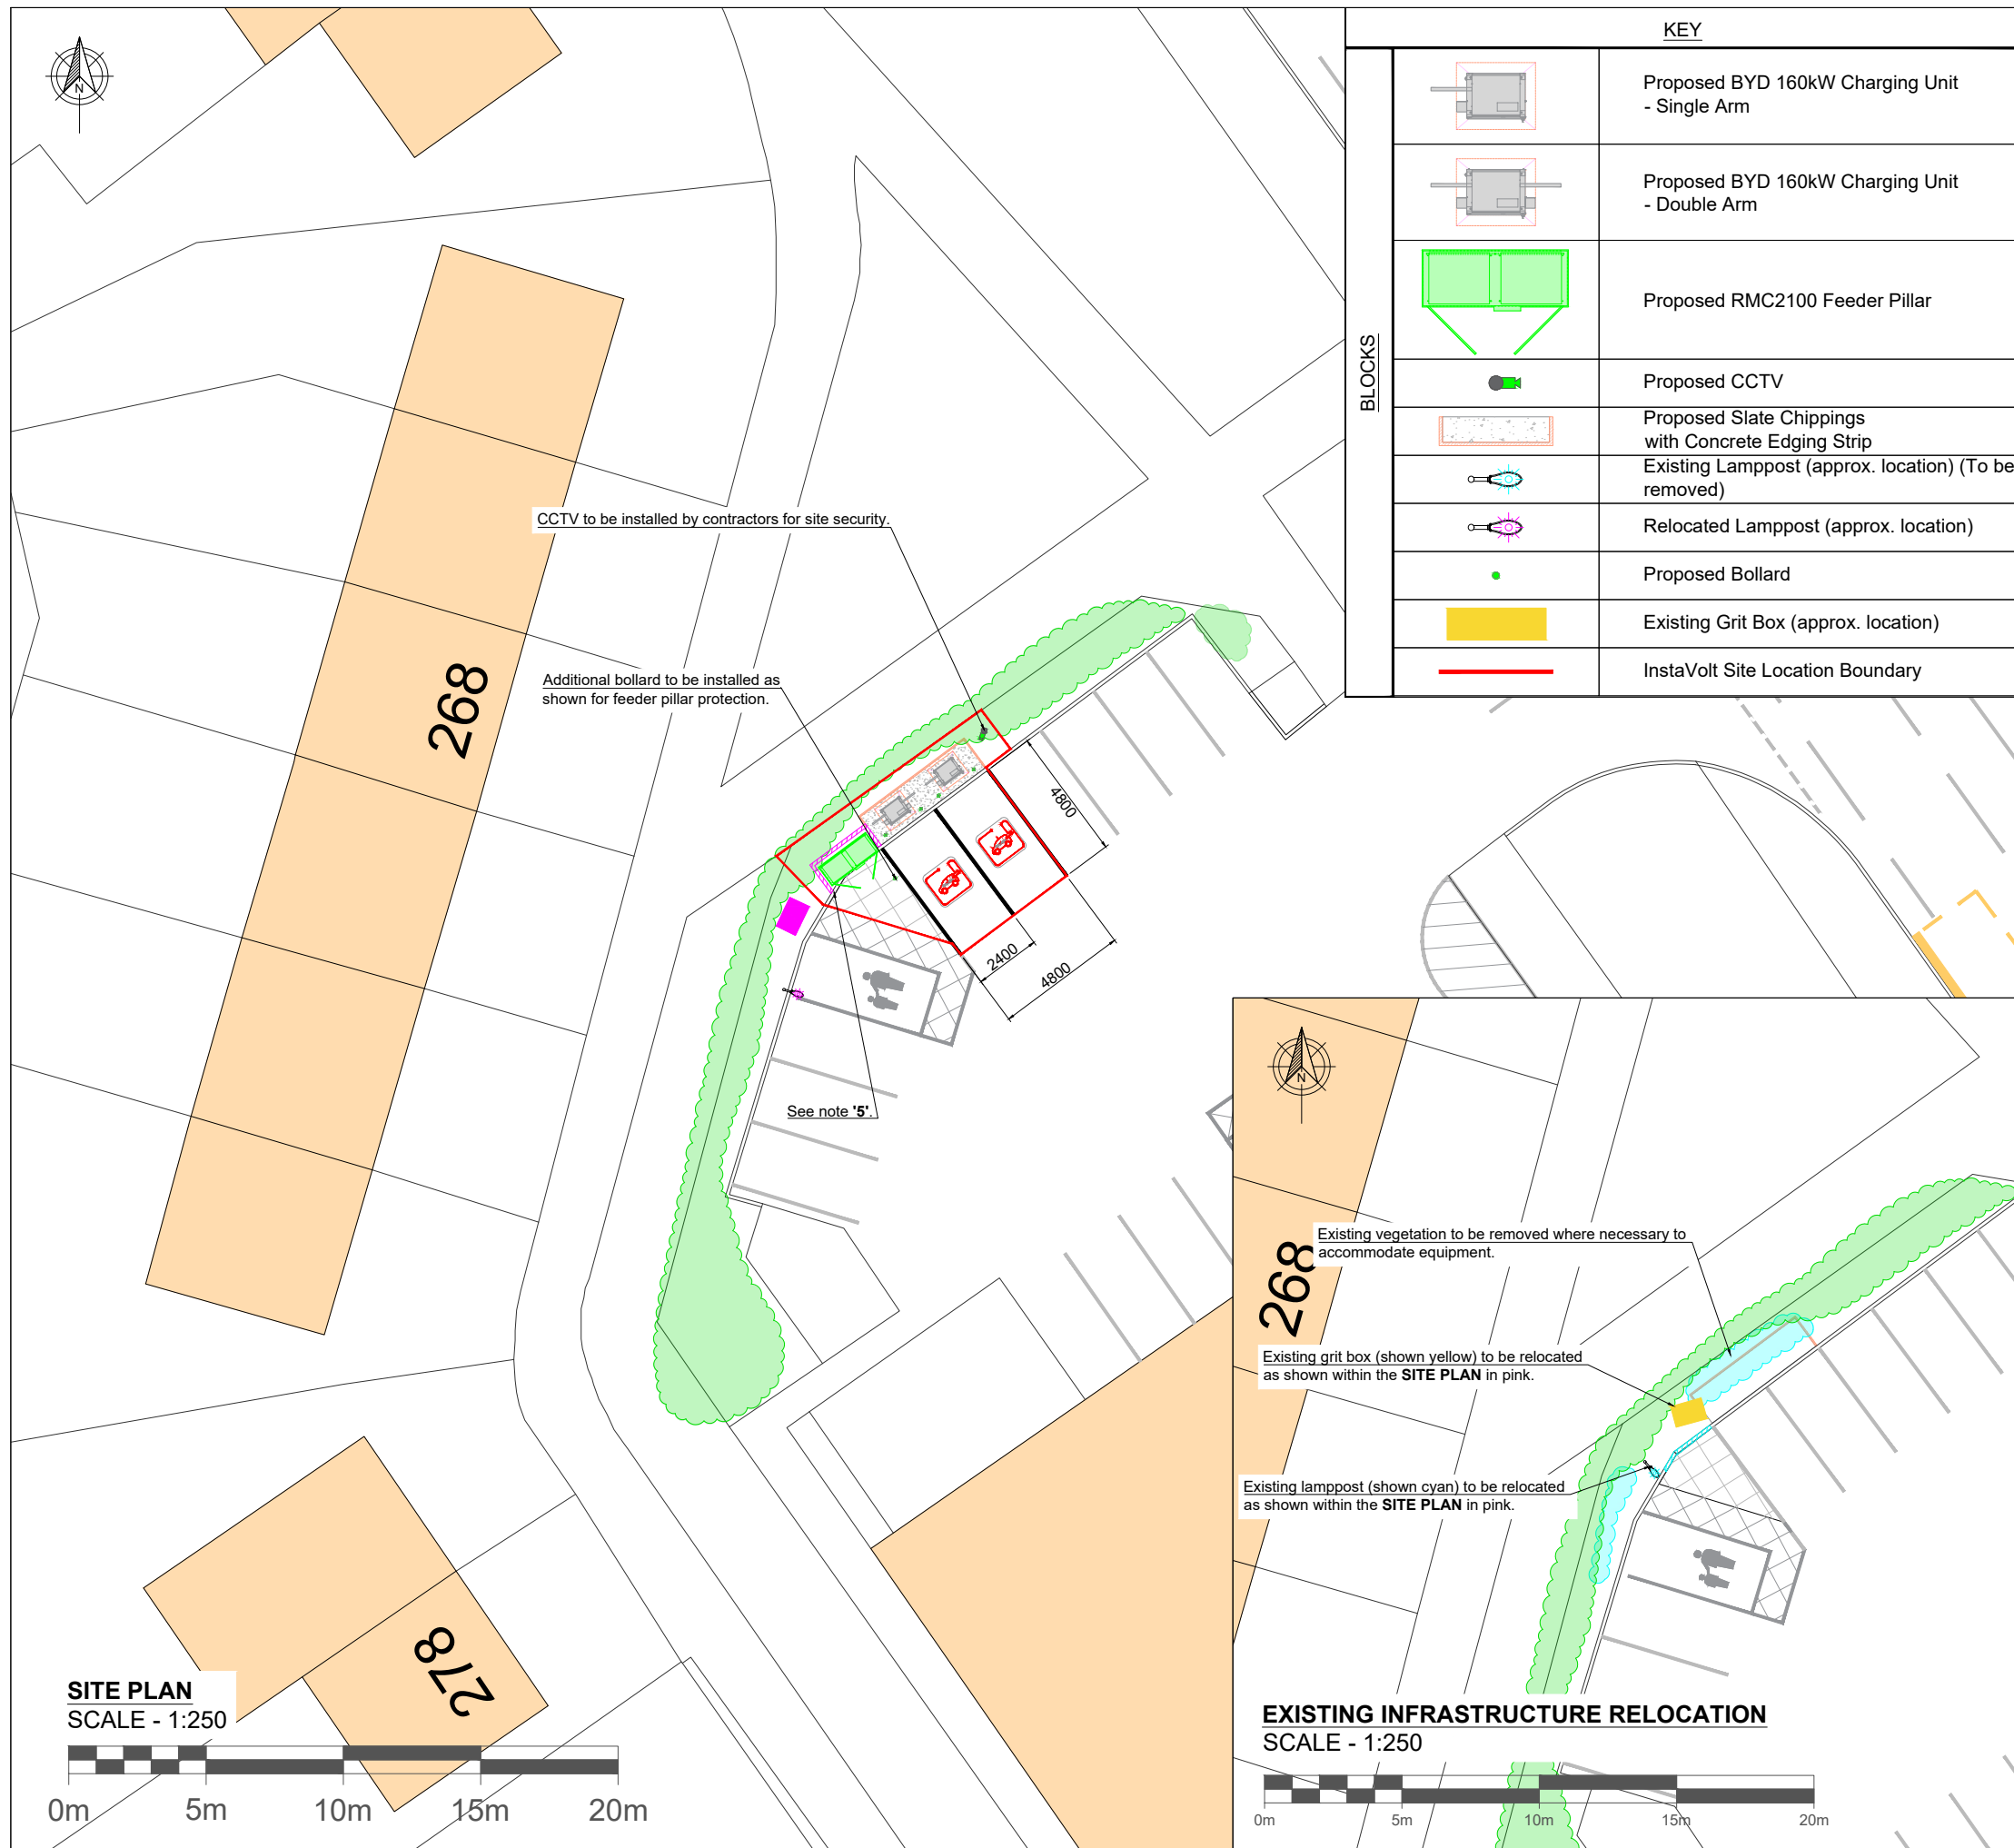

© Crown Copyright and database rights 2026. OS AC0000813445				
EXISTING BAYS UTILISED		PROPOSED EV BAYS		
Description	No.	Description	No.	
Standard ICE Bay	2	Standard EV Bay	2	
NOTES 1. Chargers to be installed on a raised verge, behind existing kerb line. Slate chippings to be installed as shown. 2. Feeder pillar to be installed flush to the ground on proposed tarmac level with the bays. 3. Existing line painting within site boundary to be reconfigured as shown. 4. Existing vegetation to be removed within site boundary where required to accommodate equipment. Proposed vegetation removal and reinstatement to be assessed on site by the PM. - Vegetation to be removed: 8.5 m² 5. Existing kerb line (hatched blue) to be removed and proposed kerb line to be installed in location as shown (hatched pink). Tarmac to be installed up to the proposed kerb line in level with the charging bays. 6. CCTV Masking Requirements: - Masking to be applied for all private property. - Masking to be applied for views of commercial buildings outside Instavolt's leasehold. - Masking not required for roads and other publicly accessible areas. 7. All measurements to be taken from the centre point of a line, unless stated otherwise. 8. Drawing issued for design only. Must not be used for construction. 9. Site are 47.72m²				
REV.	DESCRIPTION	REV. BY	APP.	DATE
A	Issued for comment	KP	??	??/??/??
		Instavolt Ltd, 6 Cedarwood, Crockford Lane, Chineham Park, Hampshire, RG24 8WD © Instavolt Ltd. 2026		
INTERNALLY APPROVED				
PROJECT ADDRESS		Grid Ref.: SD 91295 13953		
Albert Royds St, Rochdale, OL16 2US		Lat, Long: 53.622037, -2.1330753		
PROJECT NAME			DRAWN BY	
LCP PROPERTIES - ROCHDALE			KP	
DRAWING TITLE			SCALE (@A3)	
PLANNING SITE LAYOUT			1:250	
DRAWING NO.			REV.	
10249 - 0142_01 - PL			A	