
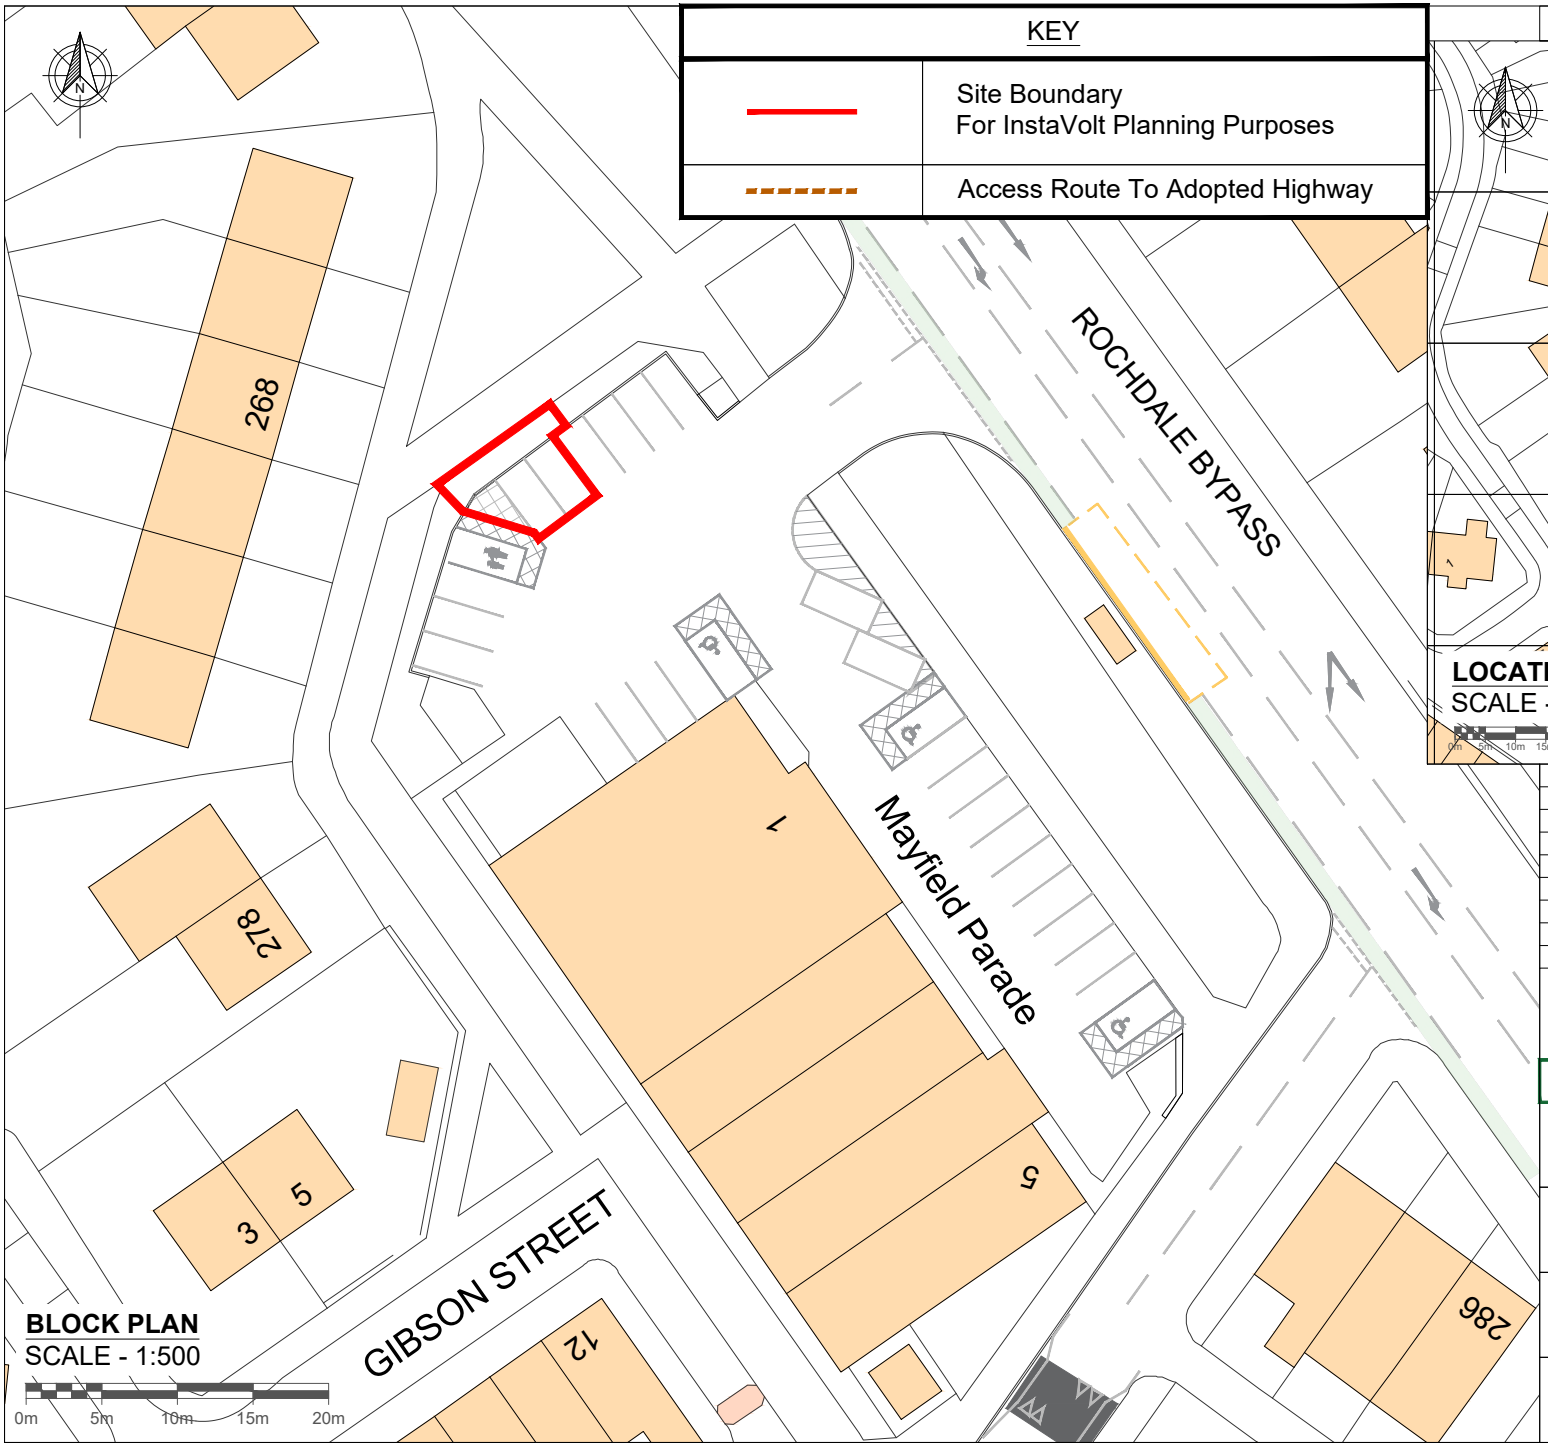


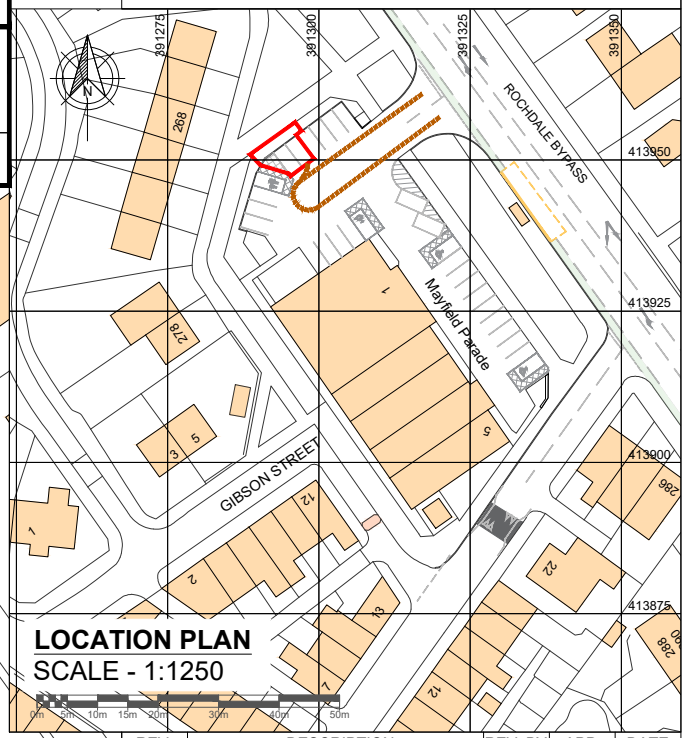

REV.	DESCRIPTION	REV. BY	APP.	DATE
A	Issued for comment	KP	??	??/??/??

INSTAVOLT

InstaVolt Ltd, 6 Cedarwood,
Crockford Lane, Chineham Park,
Hampshire, RG24 8WD
© InstaVolt Ltd. 2026

INTERNALLY APPROVED

PROJECT ADDRESS Albert Royds St, Rochdale, OL16 2US	Grid Ref.: SD 91295 13953 Lat, Long: 53.622037, -2.1330753
PROJECT NAME LCP PROPERTIES - ROCHDALE	DRAWN BY KP
DRAWING TITLE LOCATION & BLOCK PLAN	SCALE (@A4) AS SHOWN
DRAWING NO. 10249 - 0142_02	REV. A

Drawing for illustration only, InstaVolt accept no responsibility for any inaccuracies. This drawing has been prepared by InstaVolt and issued to authorised individuals only.
Users should complete their own risk assessments. Drawing to be viewed and printed in colour.