


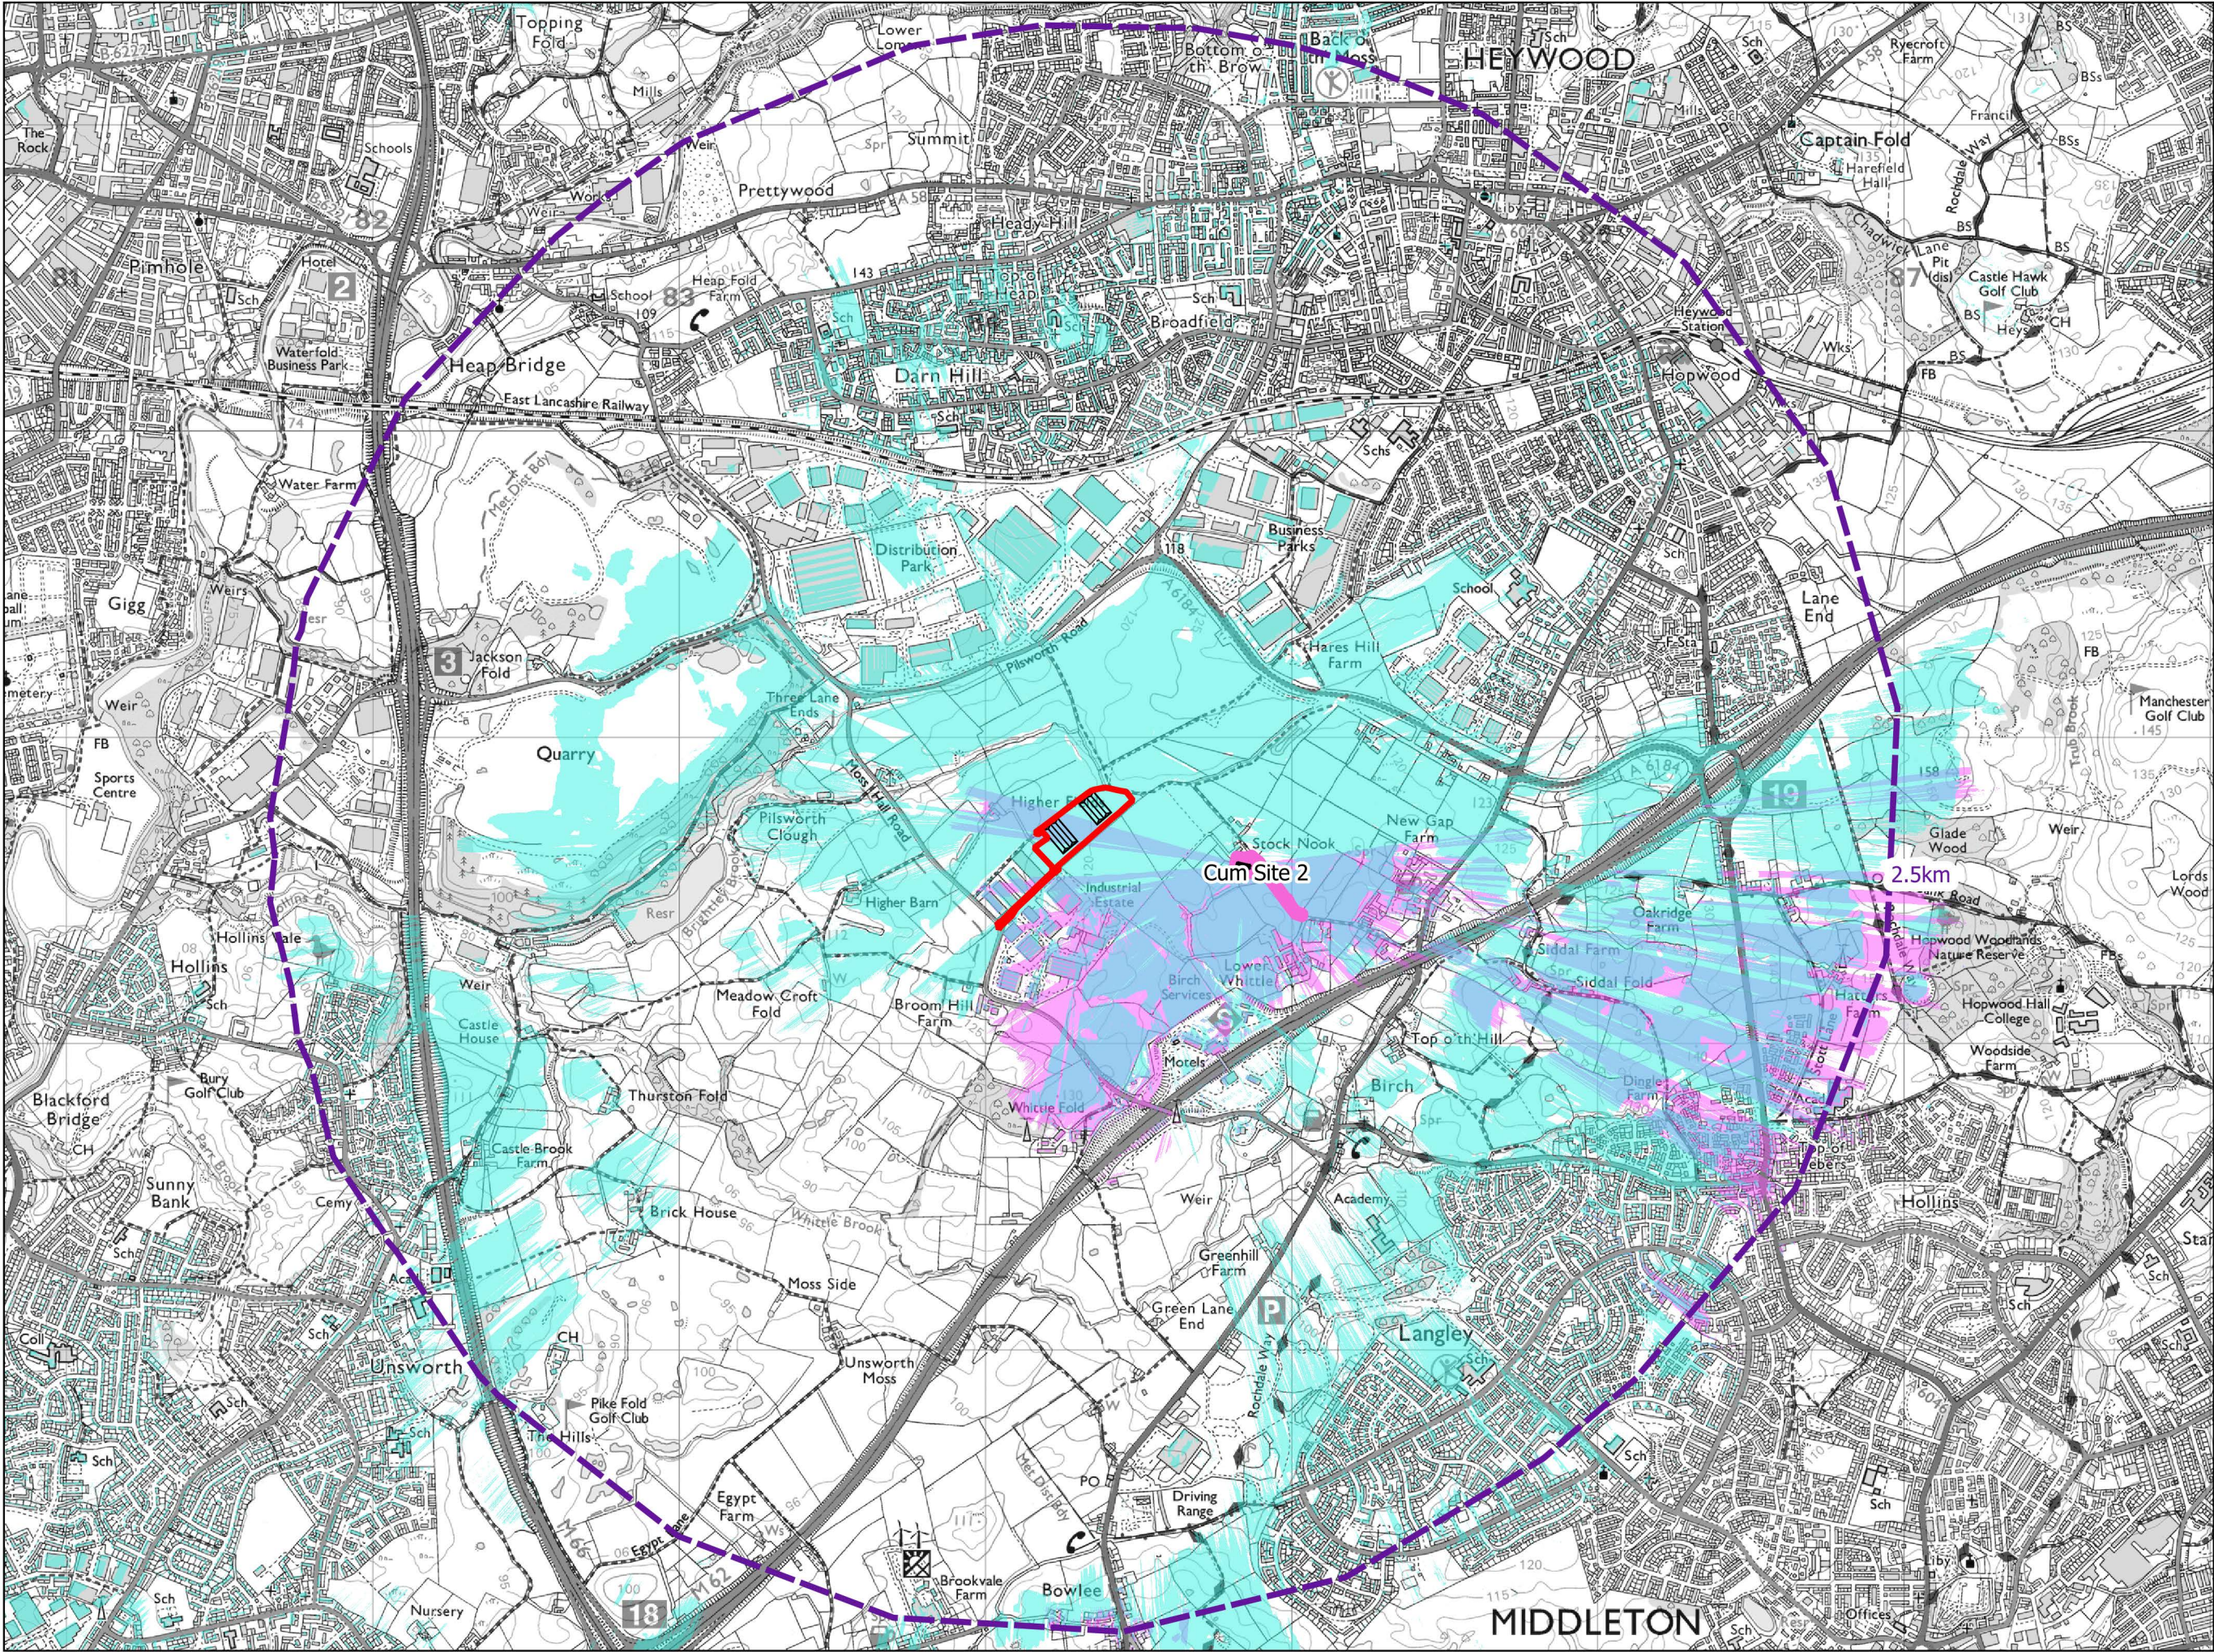

- KEY**
- Site Boundary
 - Proposed Development ZTV (includes Surface Factors)
 - Cumulative Site 2: Barn adjacent to Stock Nook House (22/01051/FUL)
 - Cumulative Site 2 ZTV (includes Surface Factors)
 - 2.5km Radius Study Area

Both ZTVs were generated using QGIS software. The ZTVs were created using LIDAR composite last return DSM at 1m resolution, produced by the Environment Agency in 2022. LIDAR data sourced from DEFRA © Crown Copyright 2025. Contains public sector information licensed under the Open Government Licence v3.0.

The ZTVs were based on several reference points taken from the ridge locations of proposed built form. Reference points for the proposed development were based at the ultimate ridge height of 18m above finished floor heights. Reference points for cumulative site 2 were based at the ultimate heights of 5.5m for Plot 1, 8.8m for Plot 2 & 3, and 5m for Plot 4 above ground level. The ZTVs were calculated based on the average eye-level of 1.7m above ground level for surrounding visual receptors.

Cumulative site boundary, built form extent, and heights were digitised from referencing relevant location plans, and site layouts/ masterplans, and sections or documents from public data sourced from the relevant local planning authority's planning portal.

25km scale raster OS Mapping © Crown copyright and database rights 2025 OS AC0000848283. Supplied by: www.ukmapcentre.com

DO NOT SCALE.
ALL COORDINATES RELATED TO LOCAL GRID.
LOCATED TO NG BY BEST FIT TO DETAIL.
EXTRACTED FROM OS DIGITAL DATA.

© This drawing, including the design and technical information contained on it, is the property of Ascerta. The drawing may only be used for the specific purpose for which it has been intended and may not be reproduced or copied without prior permission.



t: 0845 463 4404
e: Info@landscapetreeseecology.com
www.landscapetreeseecology.com

CLIENT:
Yeagate Limited

PROJECT:
Birch Business Park, Rochdale, OL10 2SX

DRAWING TITLE:
Fig 10.9 Cumulative Site 2 and the Proposed Development

SCALE: NTS@A3	DRAWN BY: DC	DRAWING No: P.2261.25.10.9
DATE: 17/06/26	CHKD BY: CN	REV: -

