

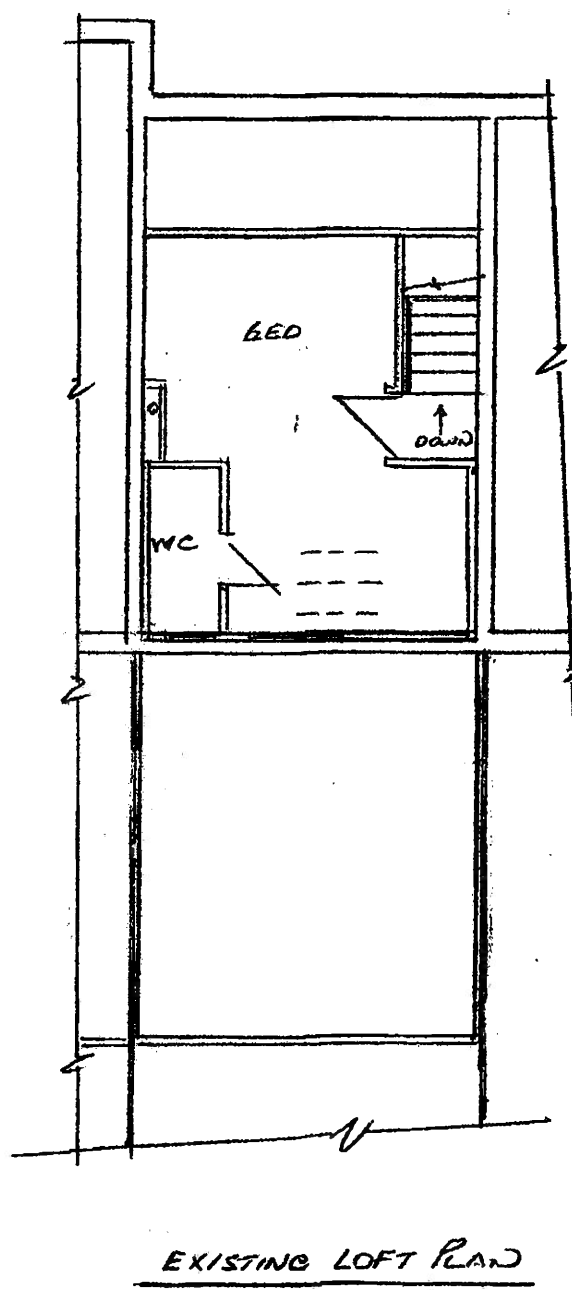
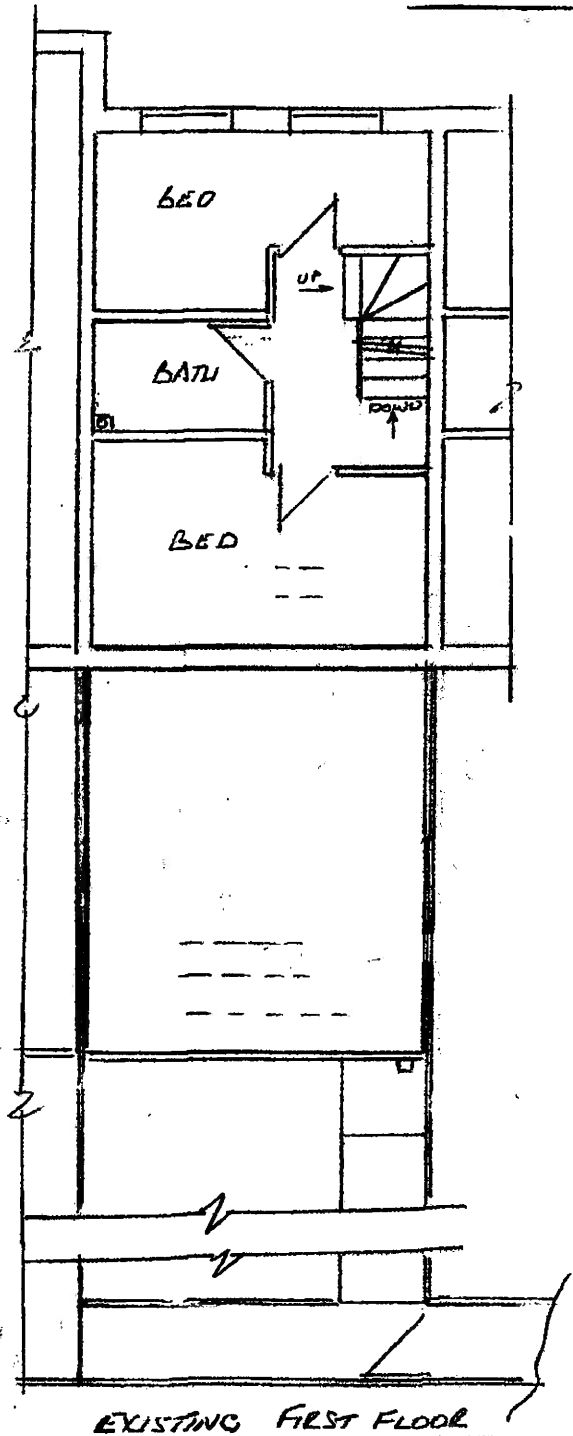
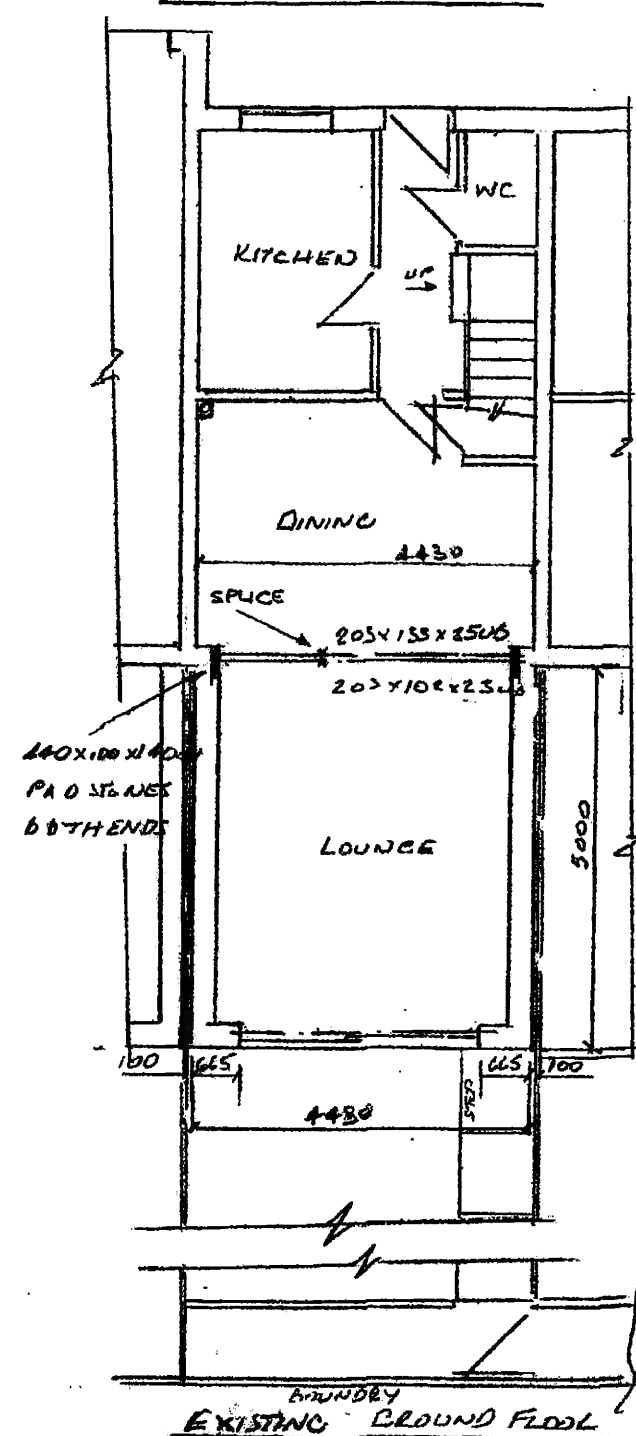


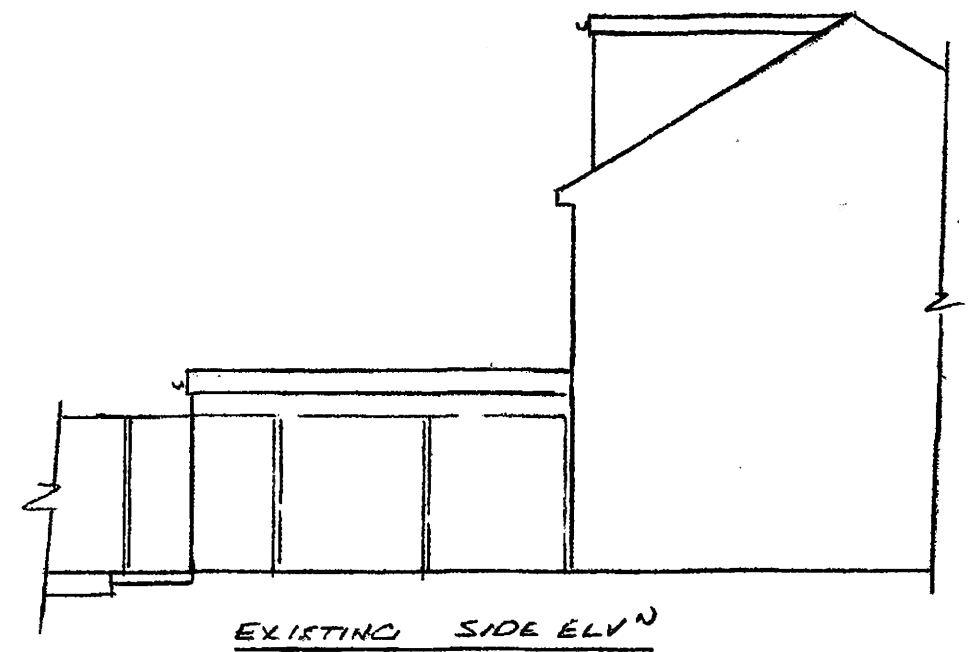

Thompson Designs
 Tel 0161 705 1458 Mob 07884 318634

Sheet 1
 Existing Plans & Elevations
 6 Lower Roch Road
 Rochdale OL16 2AZ
 Scale 1:100 @ A3 Date July 2026

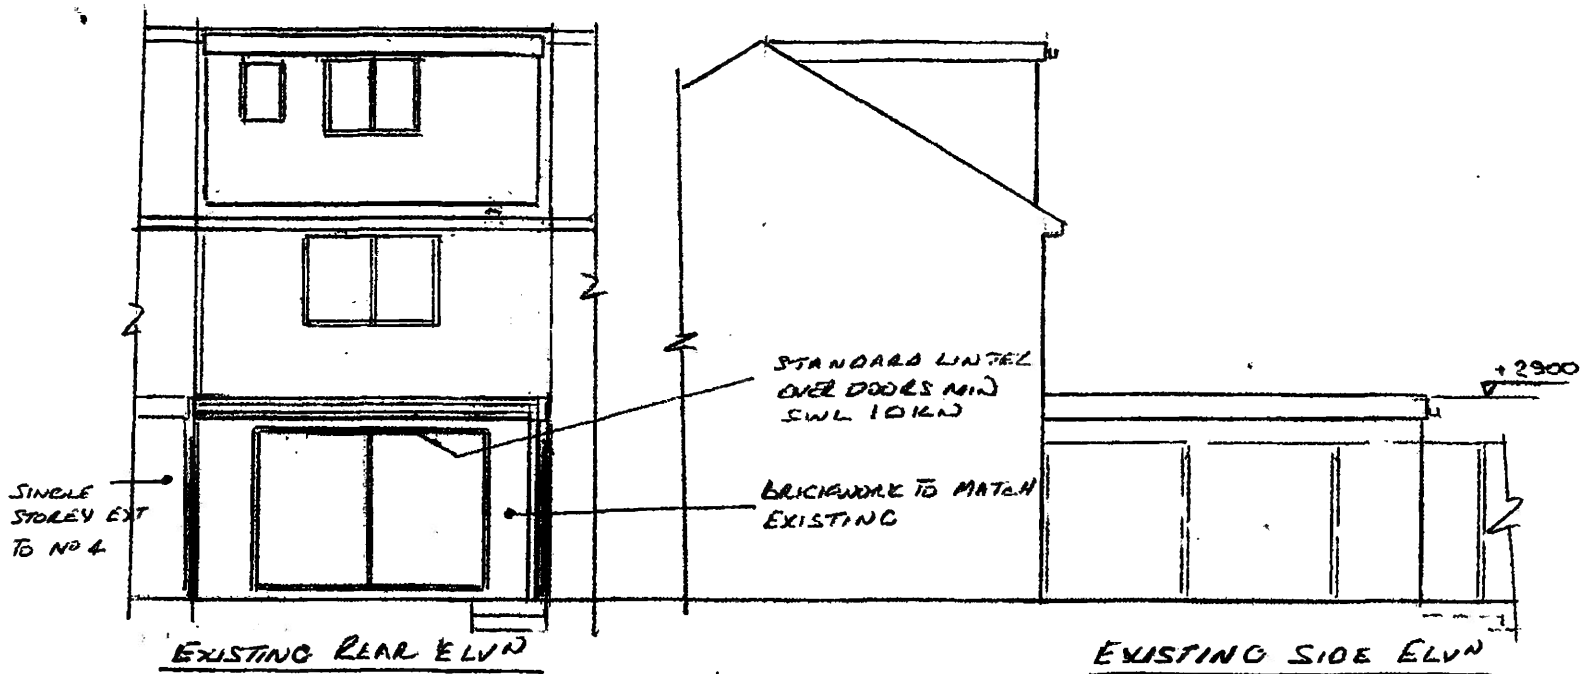