


A	11.08.26	Redrawn	DH	
Rev	Date	Description	Drawn	Checked
Amendments				

Drawing Status

PLANNING

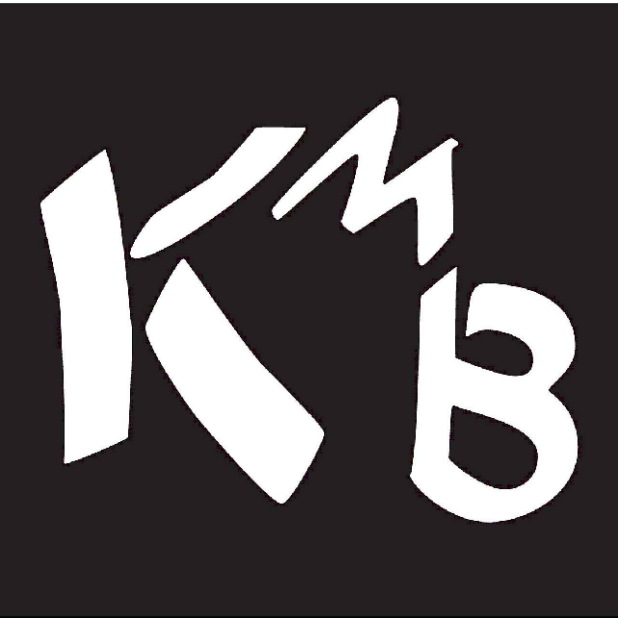

Construction Consultants

PROJECT Moto Birch WB Gridserve EV Charging Expansion			
CLIENT Gridserve			
TITLE Elevations As Existing			
SCALE 1:100 @ A1			DATE July 2026
DRAWN BY DH	CHECKED BY	DRAWING No. 26080_04	REV A