



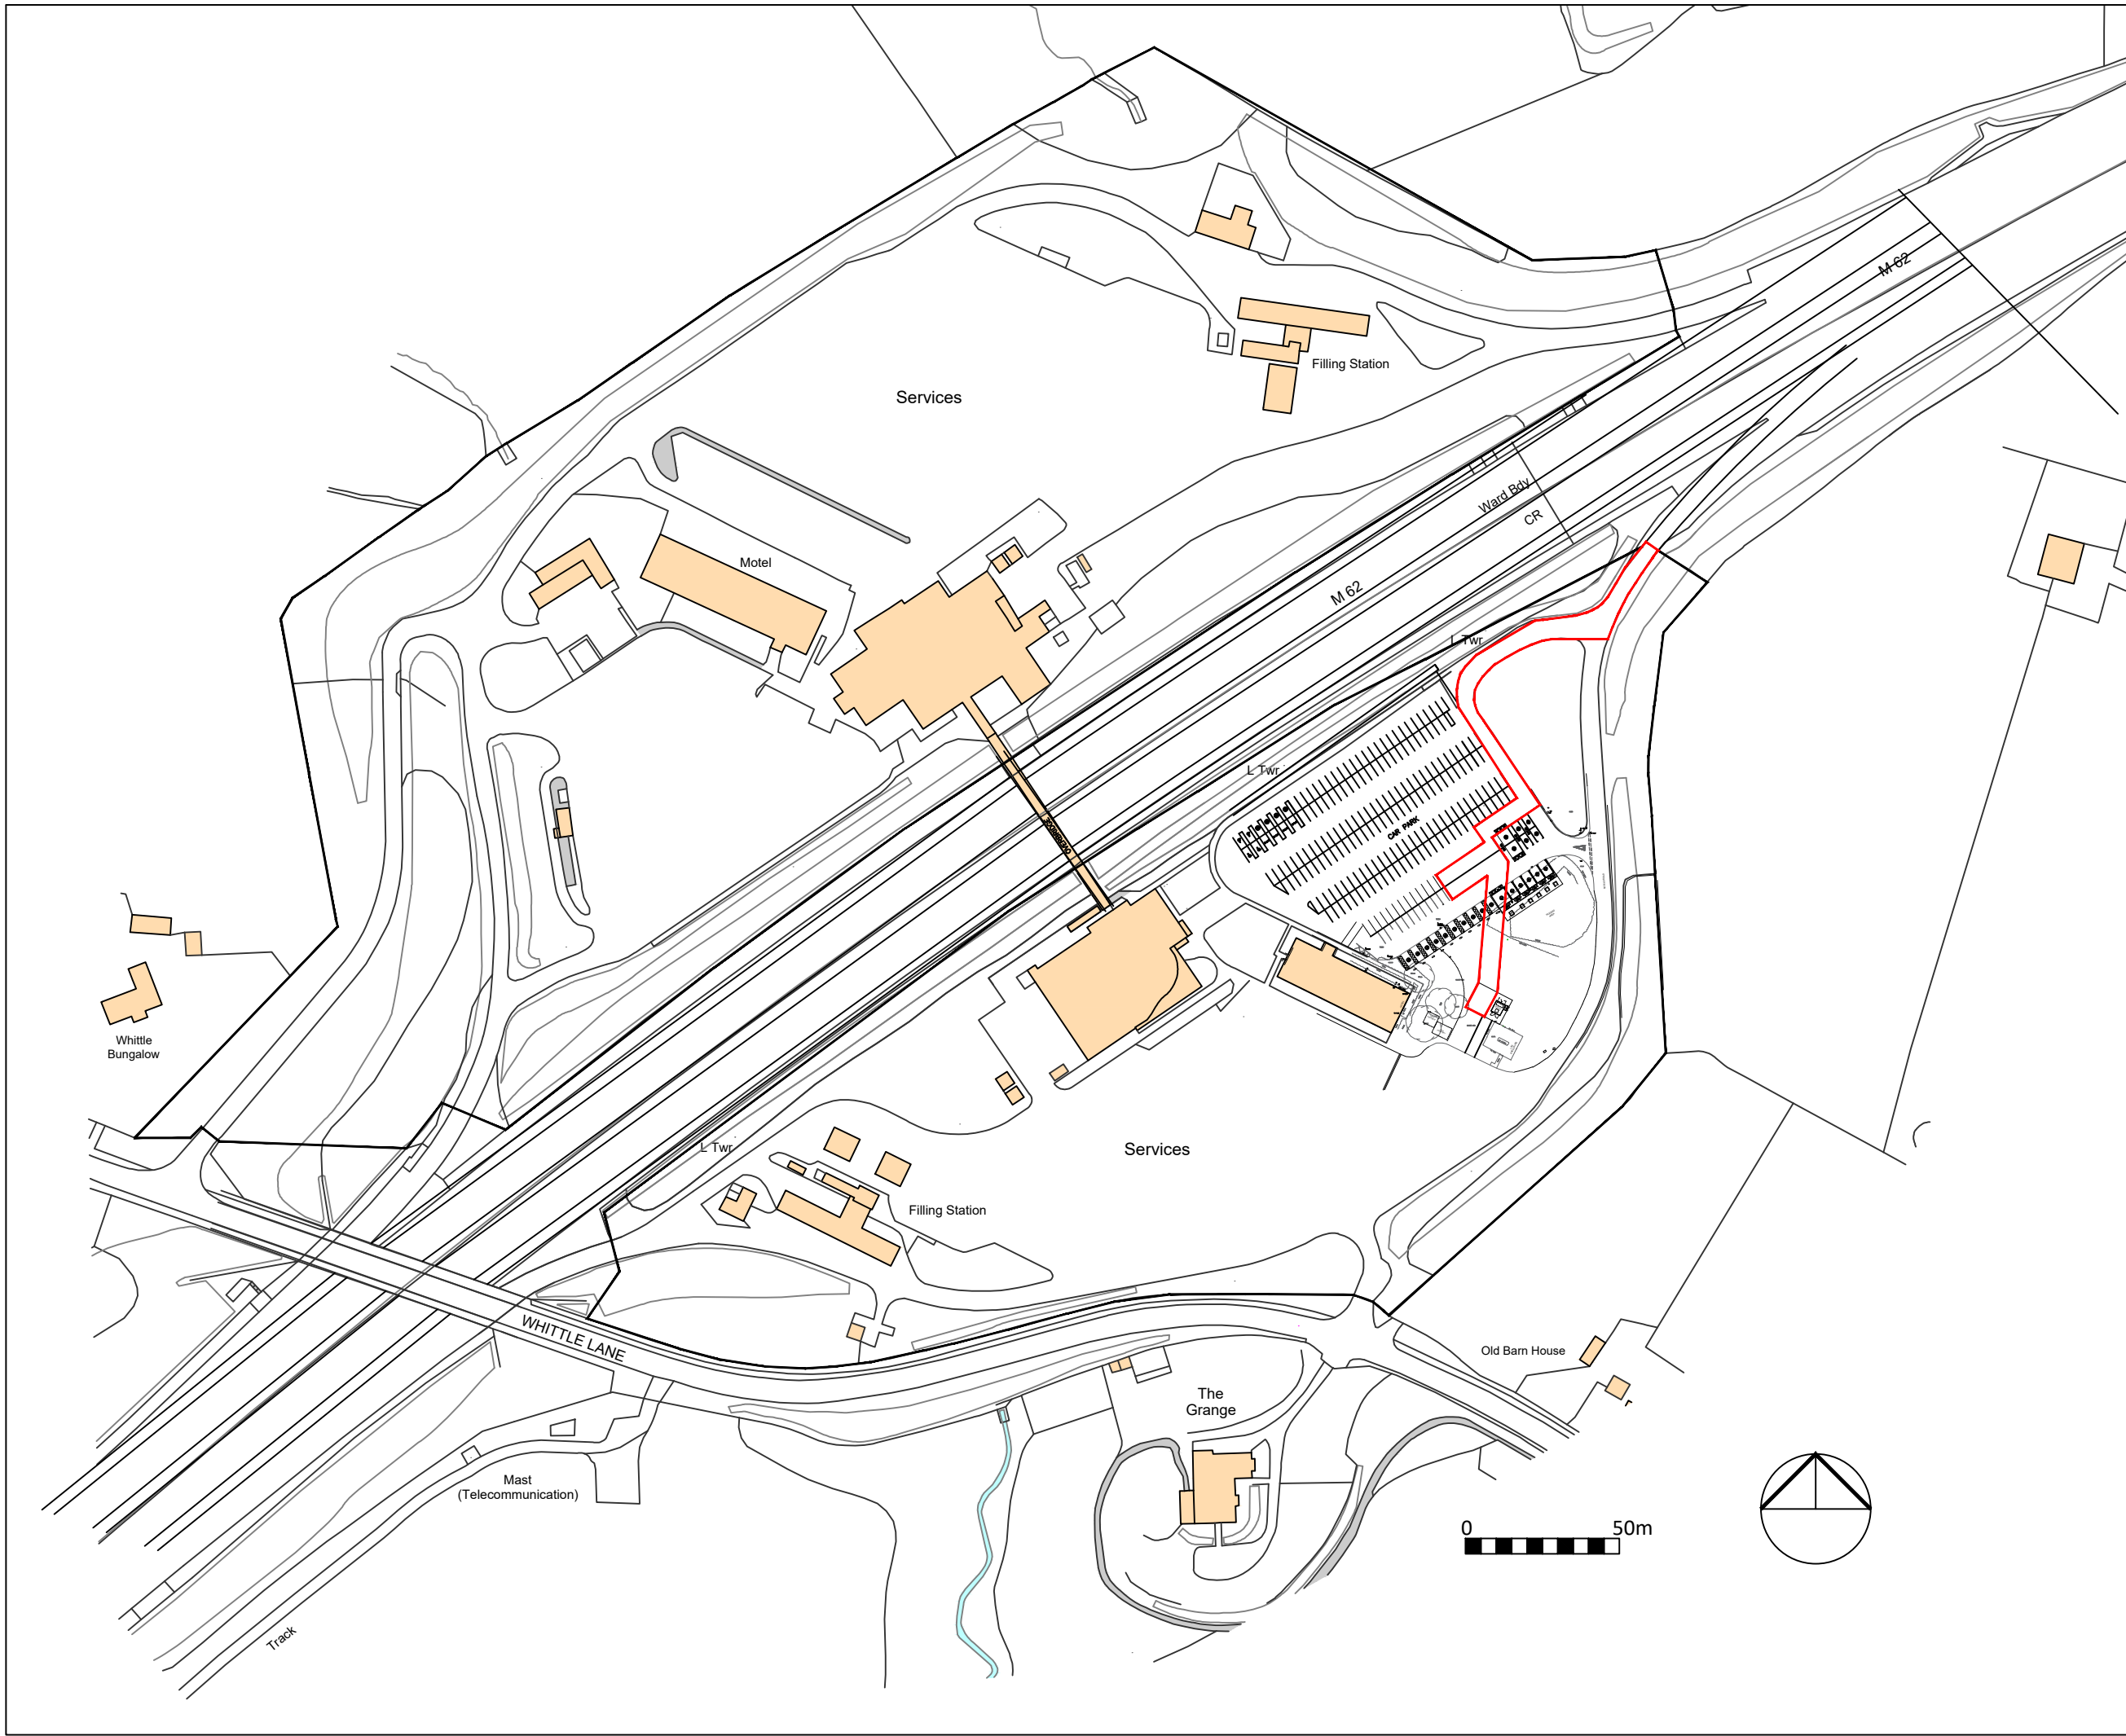

|            |          |                    |  |       |         |
|------------|----------|--------------------|--|-------|---------|
|            |          |                    |  |       |         |
|            |          |                    |  |       |         |
|            |          |                    |  |       |         |
|            |          |                    |  |       |         |
| A          | 11.08.26 | Red line amendment |  | DH    |         |
| Rev        | Date     | Description        |  | Drawn | Checked |
| Amendments |          |                    |  |       |         |

Drawing Status

# Planning

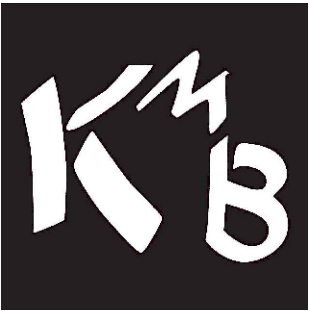

Construction Consultants

PROJECT  
Moto Birch WB  
Gridserve EV Charging Hub Expansion

CLIENT  
Gridserve

TITLE  
Location Plan

|                      |                     |                         |          |
|----------------------|---------------------|-------------------------|----------|
| SCALE<br>1:2000 @ A3 | DATE<br>July 2026   |                         |          |
| DRAWN BY<br>DH       | CHECKED BY<br>..... | DRAWING No.<br>26080_01 | REV<br>A |

Office 10 Think Tank, Ruston Way, Lincoln, Lincolnshire  
e: Kmb@kmb-ltd.co.uk