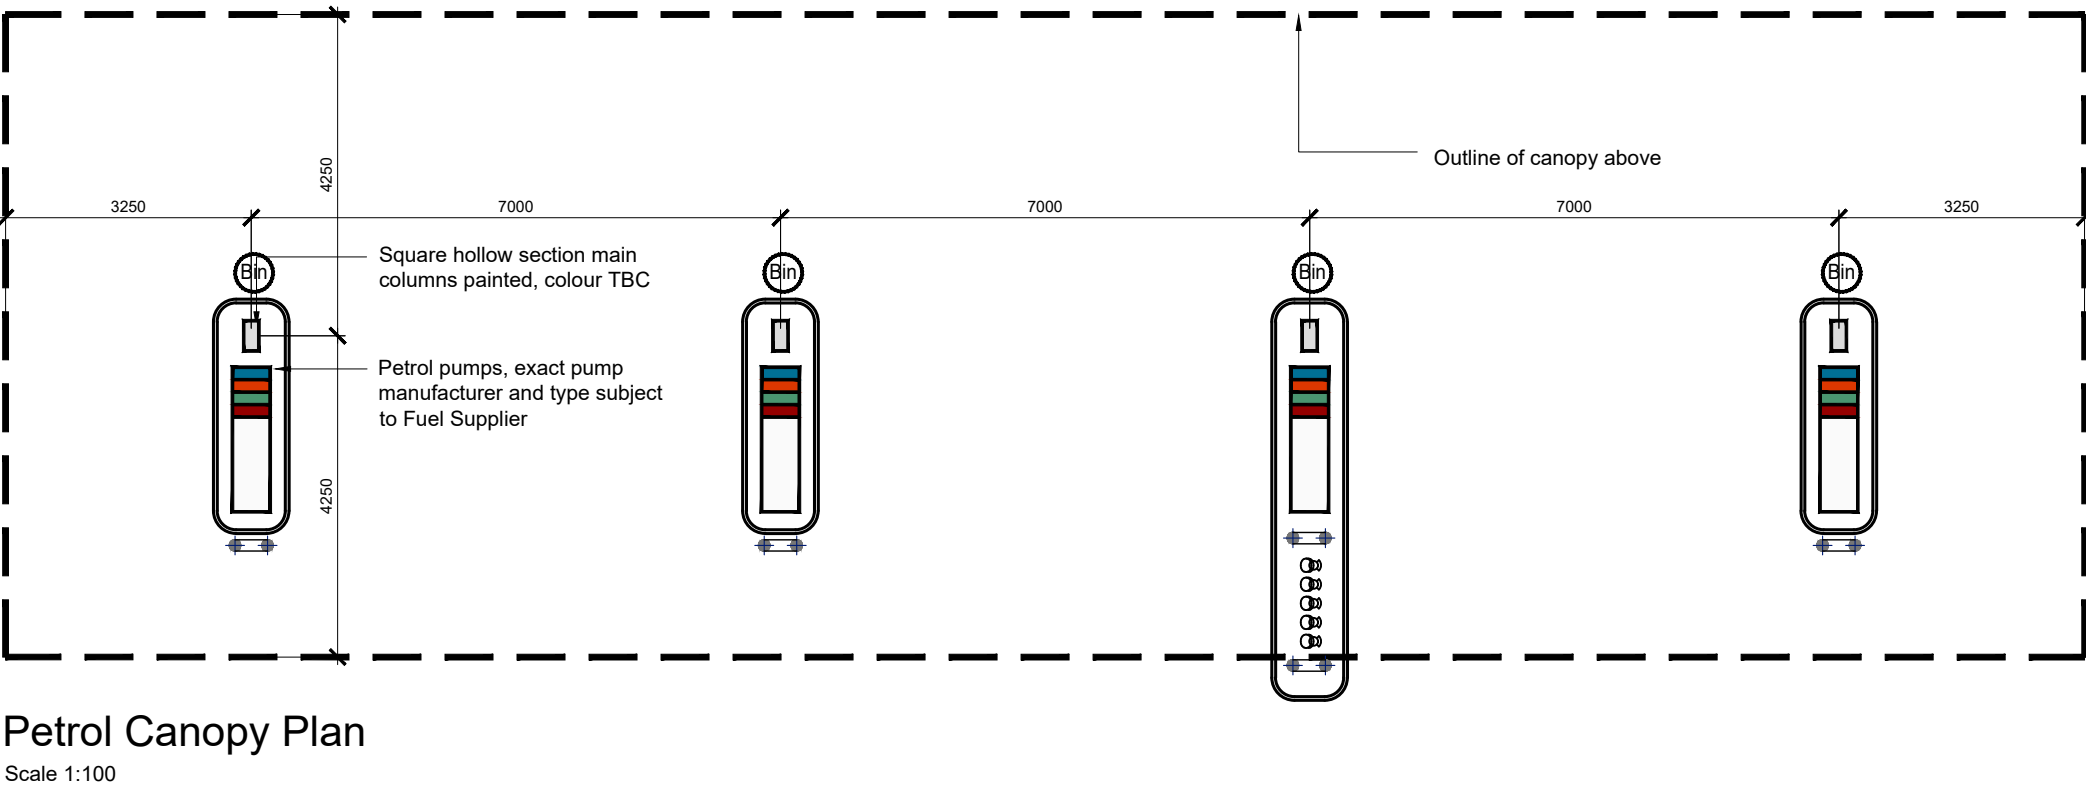
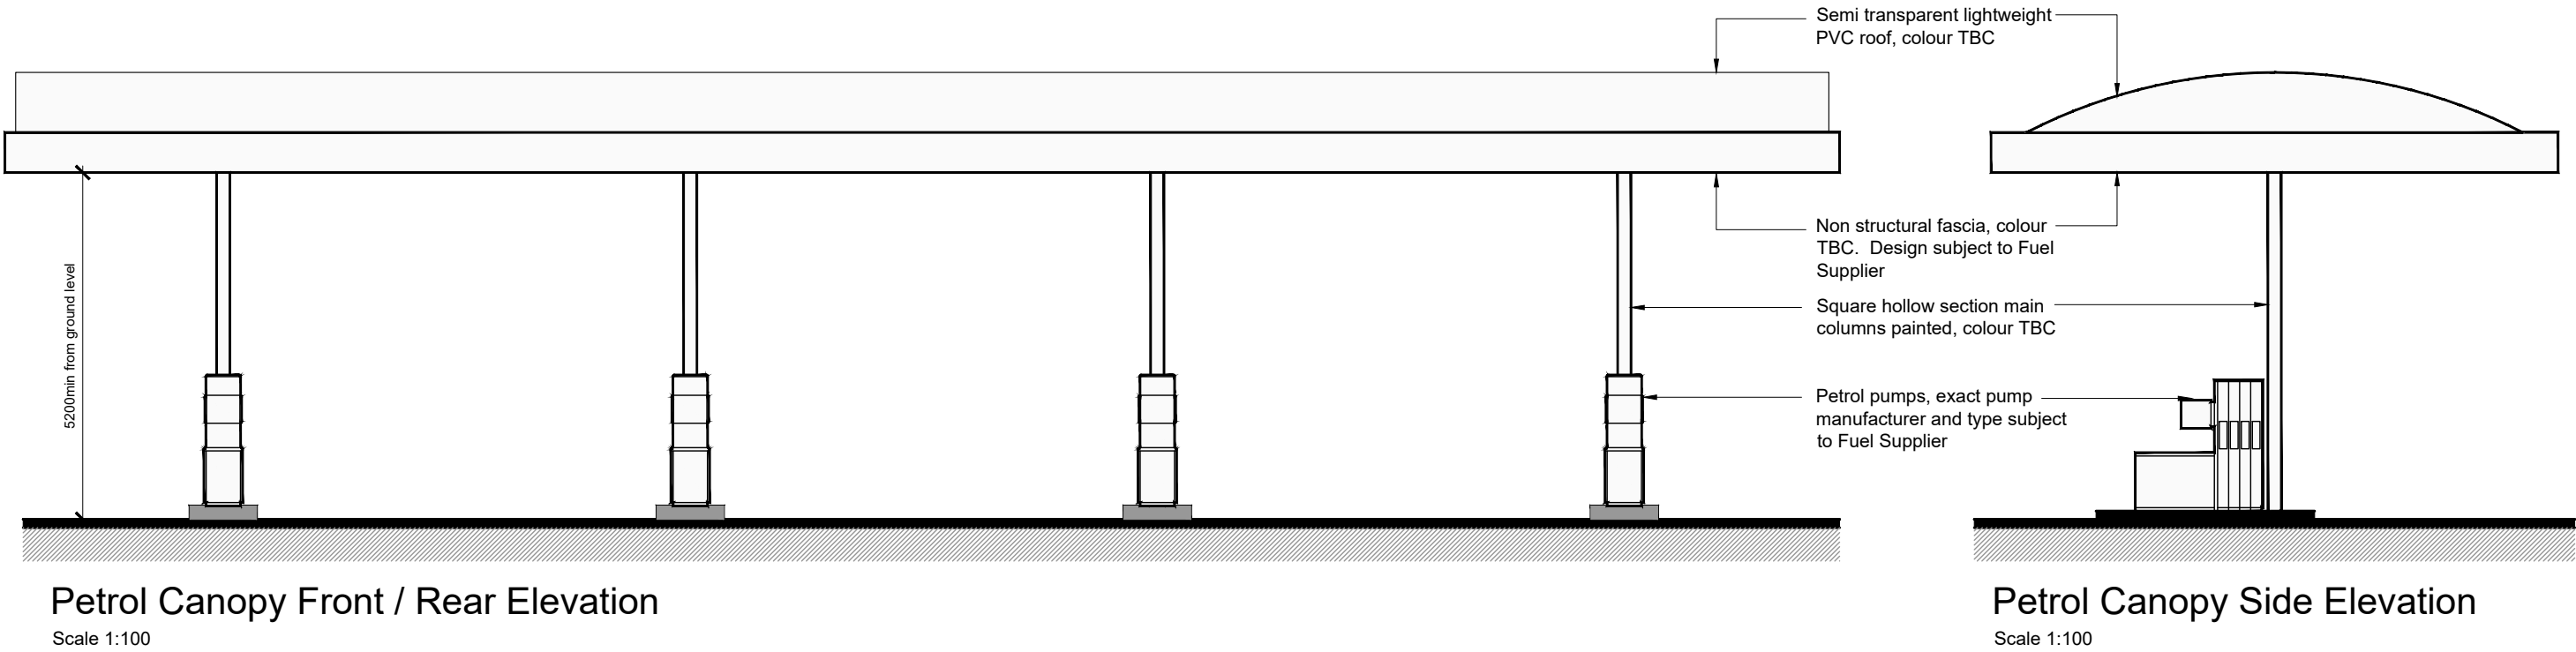


REVISIONS	^
CLIENT	EURO GARAGES LTD
PROJECT	MANCHESTER ROAD ROCHDALE OL11 3PT
TITLE	PETROL CANOPY TYPICAL BUILDING INFORMATION
DATE	26.04.23
SCALE	1:100 @ A1
JOB ID	1809
DWG	11