


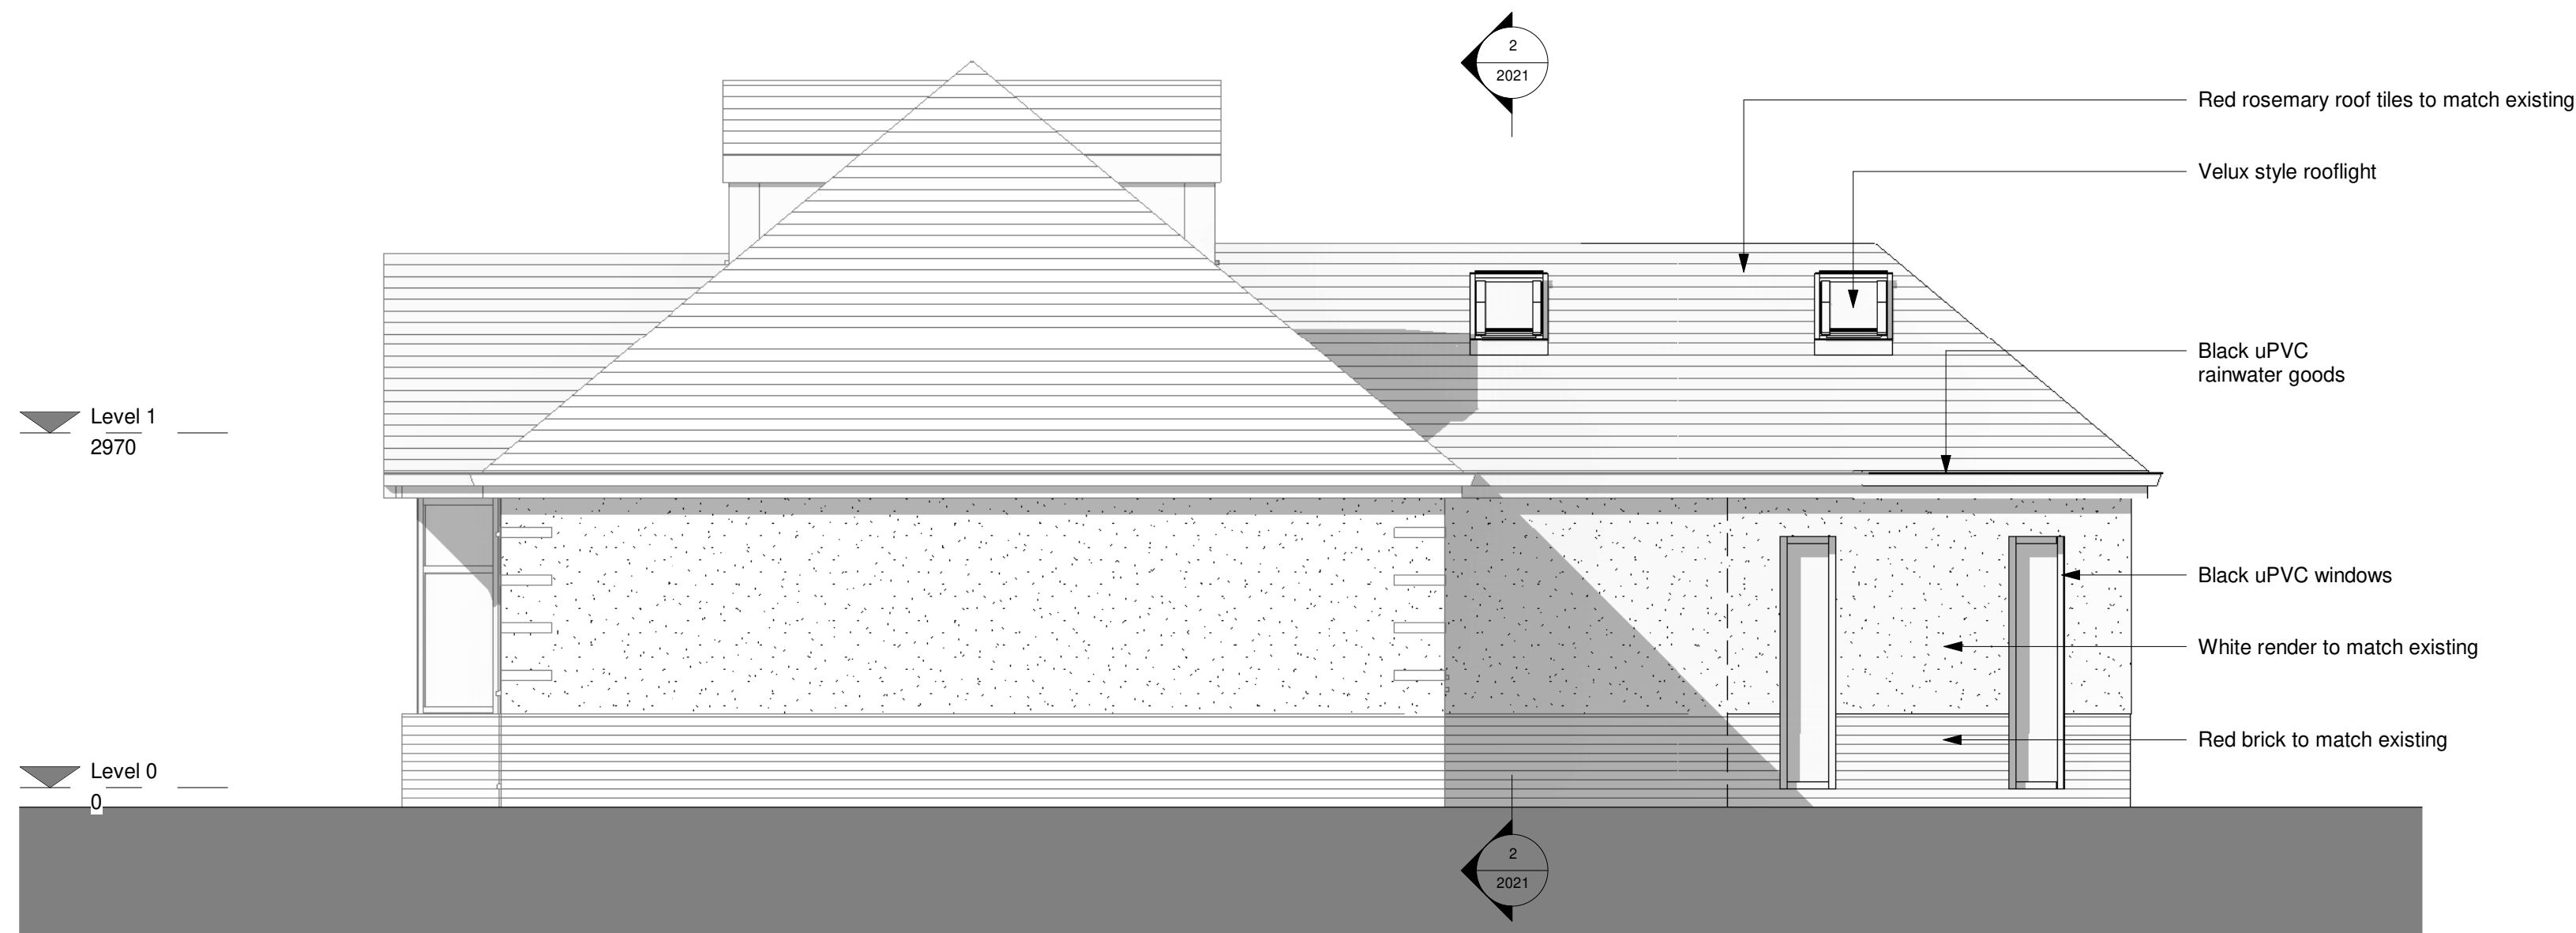

1 | Proposed North Elevation
1 : 50



2 | Proposed West Elevation
1 : 50



3 | Proposed South Elevation
1 : 50



4 | Proposed East Elevation
1 : 50