



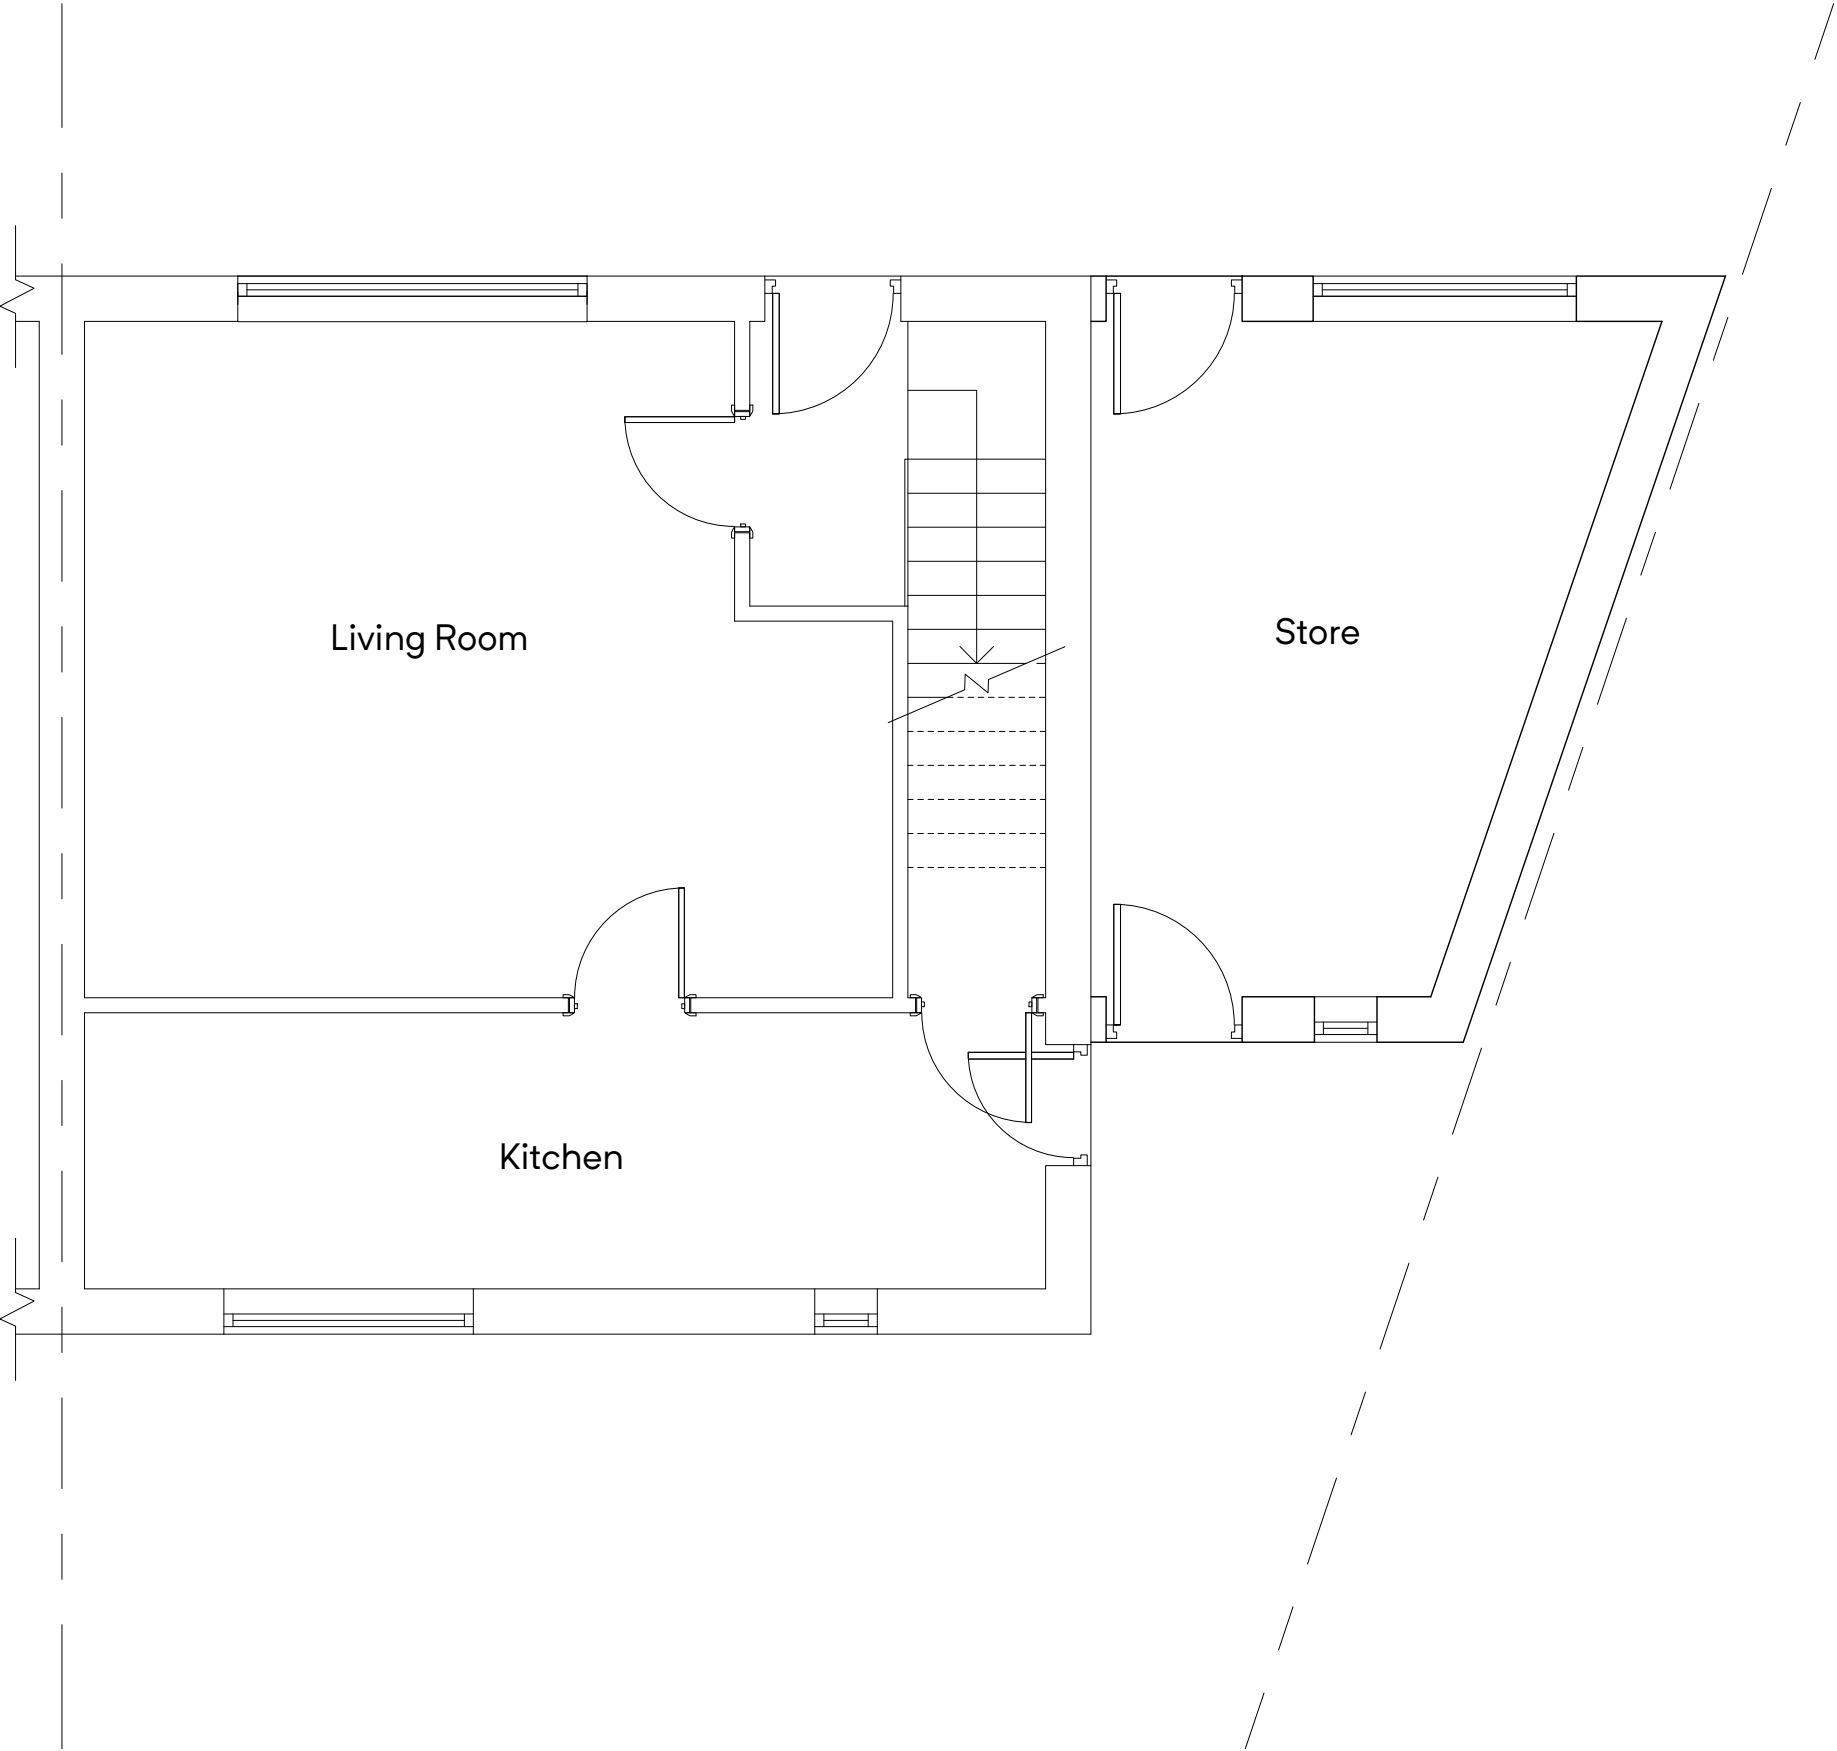

GROUND FLOOR PLAN
(AFTER)

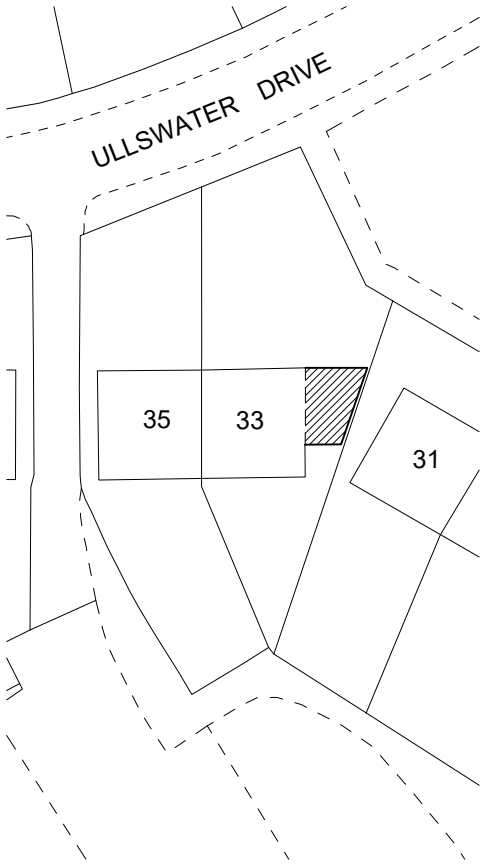

SITE PLAN
(AFTER)

Building Design Services

For:

Scale:

M.FAROOQ
418 Bury Road
Rochdale
OL11 5EU
01706 712231
0796 7605 763

MR M A A BUTT

(Plan)
1:50 @ A3

RETROSPECTIVE
APPLICATION FOR THE
SINGLE STOREY SIDE
EXTENSION AT

(Site Plan)
1:500 @ A3

Job No. & Sheet

33 Ullswater Drive
Middleton, Manchester
M24 5RL

2474/2

bds